


This drawing and CAD data therein
is protected by copyright and must
not be copied or reproduced
without the written consent of DLG
Architects LLP. ©


No dimensions are to be scaled from
this drawing. Use figured dimensions
only. All dimensions and sizes are
to be checked on site and any
discrepancies reported to the architect
prior to initiation of any works.

PL

REV DESCRIPTION INITIALS/DATE

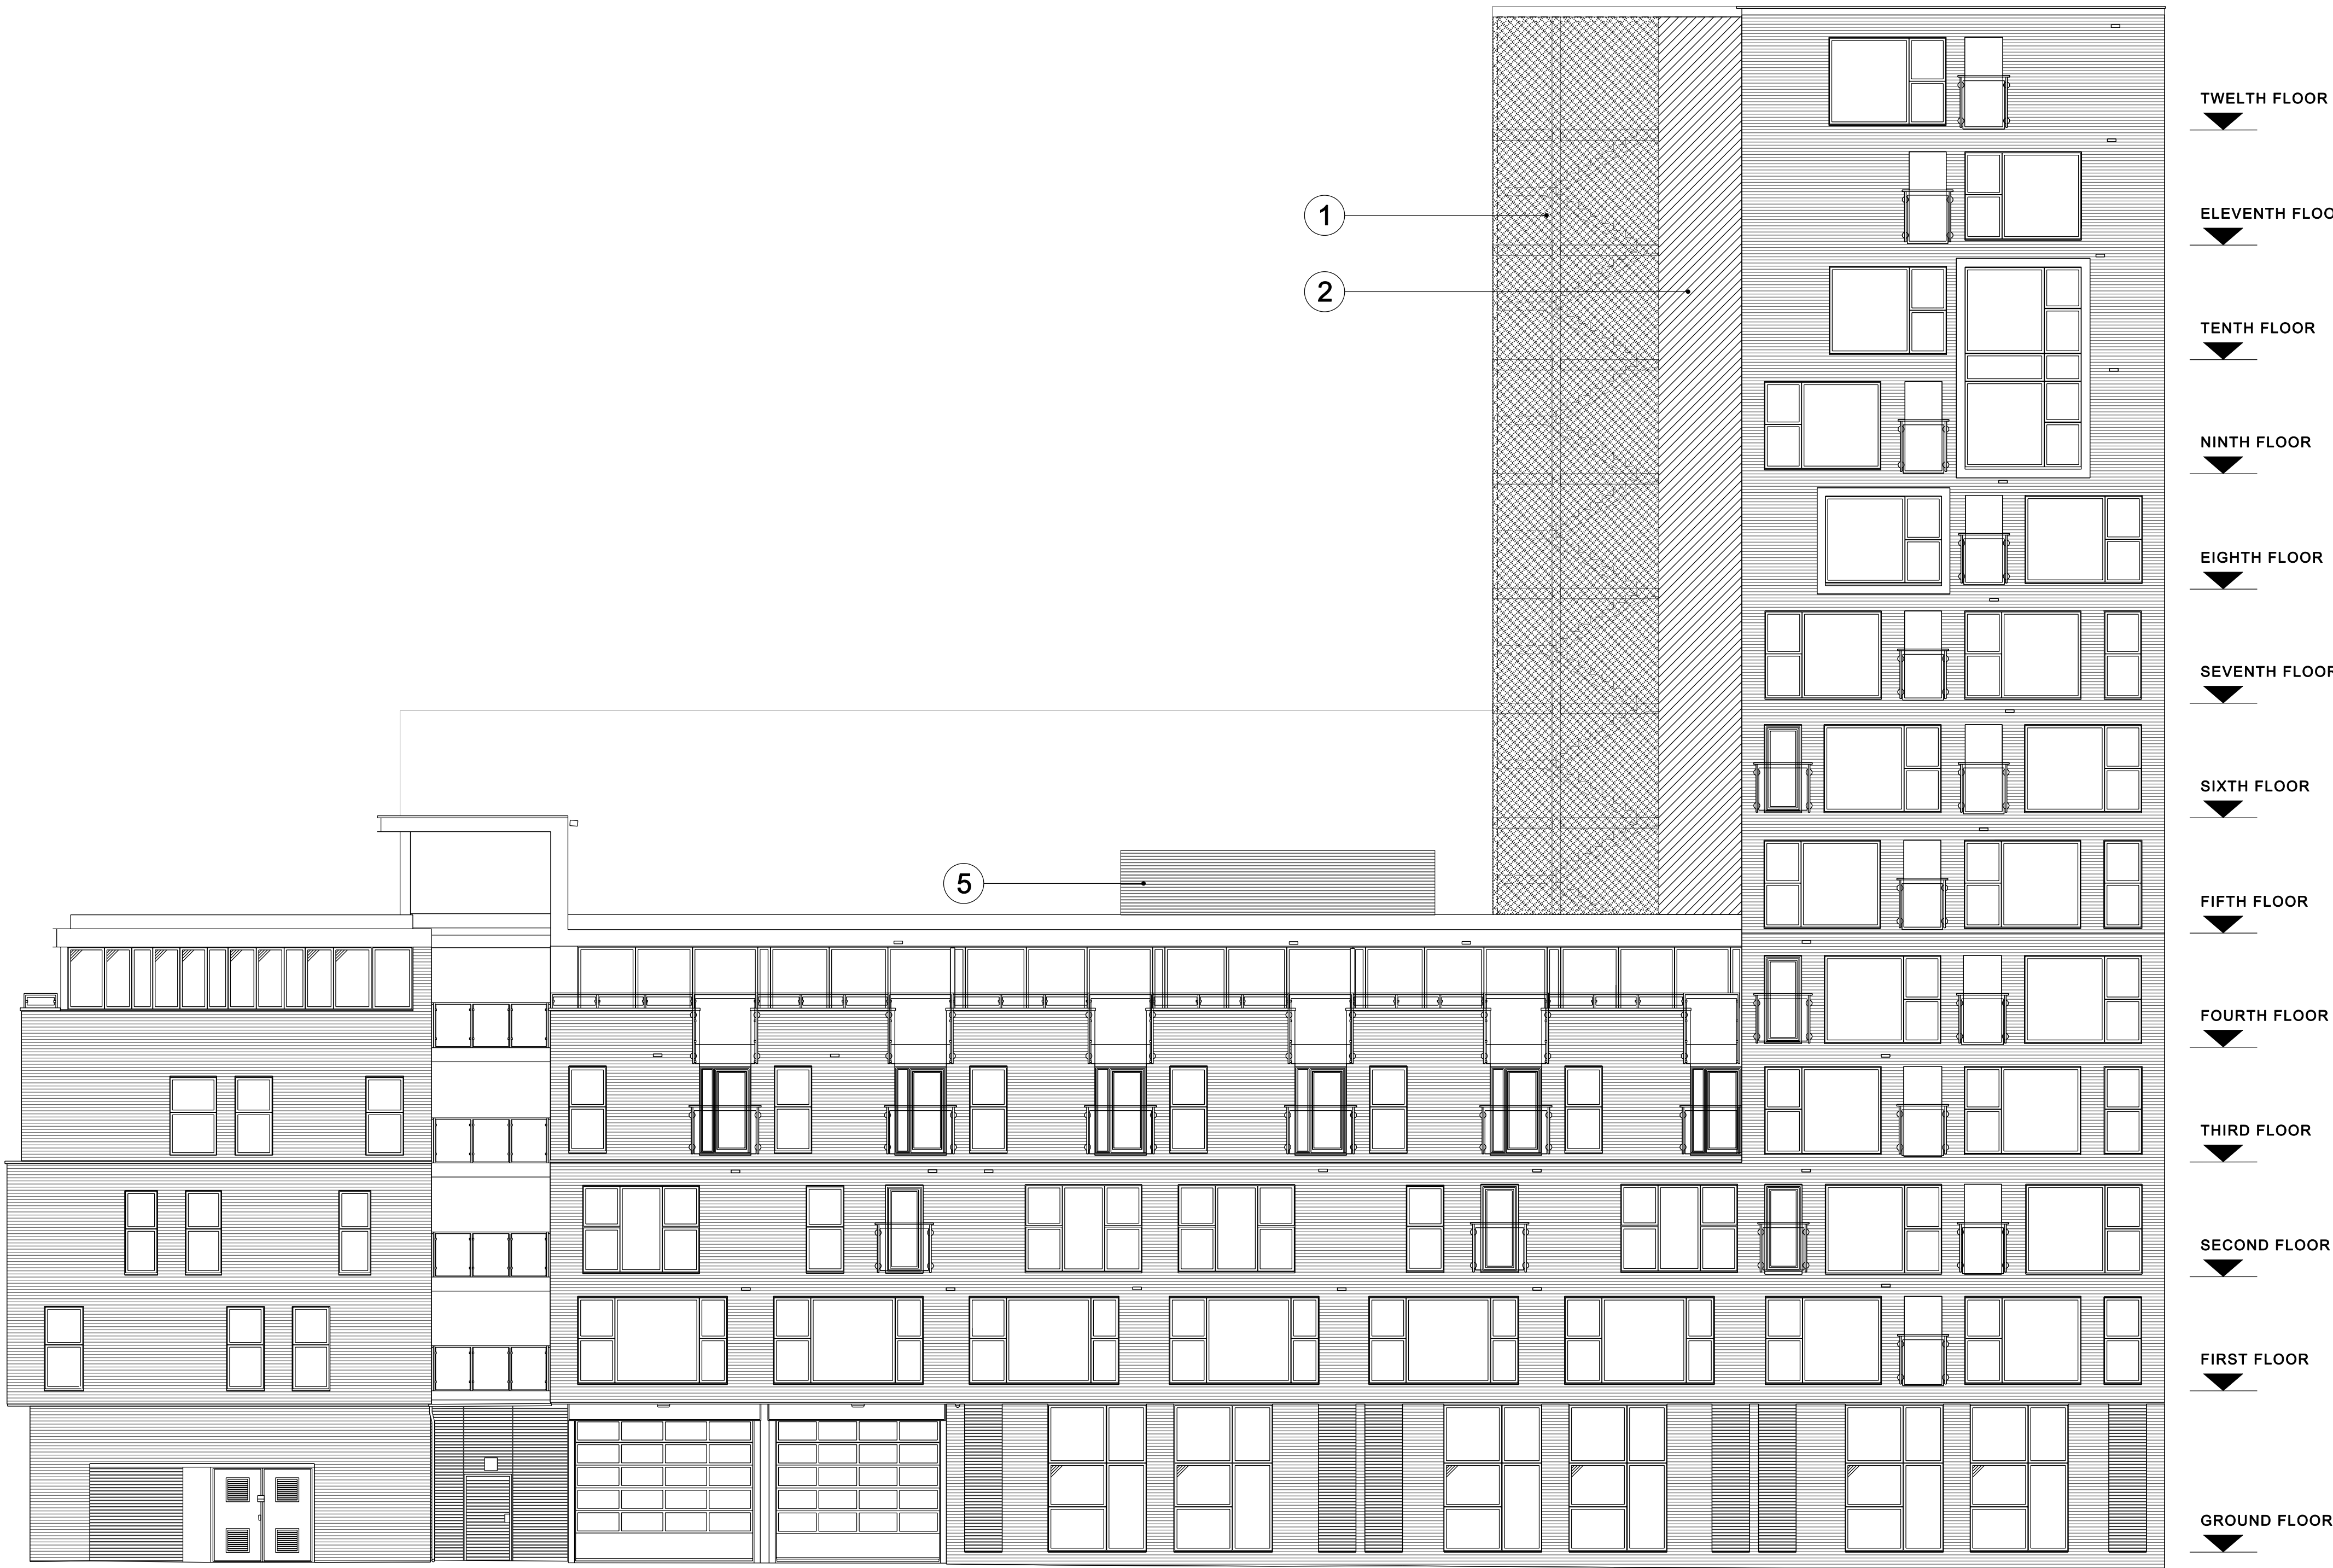

KEY

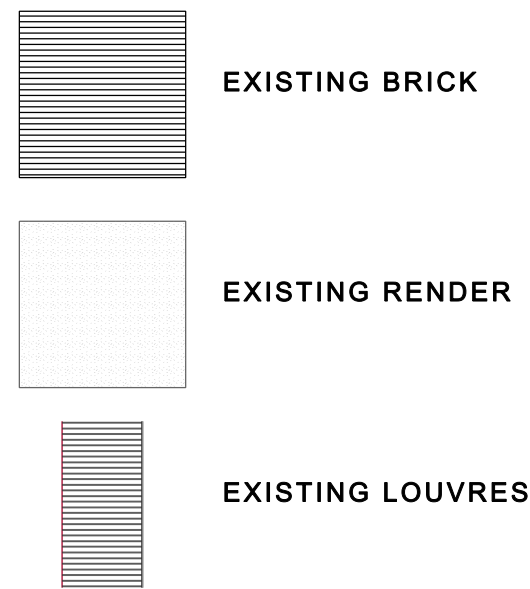

- 1 PPC PERFORATED CLADDING (RAL 7021) TO PROVIDE WEATHER PROTECTION TO STAIR
- 2 PPC FIRE RESISTING CLADDING, COLOUR RAL 7021
- 3 PPC SOLID PANEL FOR SIGNAGE + VENTILATION
NOTE SIGNAGE INDICATIVE, SUBJECT TO ADVERTISEMENT CONSENT
- 4 NEW PPC CURTAIN WALLING SHOPFRONT, DARK GREY FRAME
- 5 PROPOSED 12 NO. CONDENSER UNITS BEHIND LOUVRED SCREEN
PPC ALUMINIUM LOUVRED SCREEN TO HEIGHT OF 2m

JOB NAME
CIEL LAYSTALL LTD
LAYSTALL ST
MANCHESTER
M1 2JZ
DRAWING TITLE
PROPOSED SOUTH ELEVATION
LOMAX STREET

STATUS
Planning

DATE Sep '19 SHEET BY KO SCALE @ SIZE 1:100@A1

JOB NO. 4328 CODE PL DRAWING NO. 211 REV -

DLG ARCHITECTS
LEEDS
One Brewery Wharf
Waterloo Street
Leeds
LS10 1CX
LONDON
Studio 12.0G1
The Leather Market
11-13 Weston Street
London
SE1 3ER

+44(0)113 247 1222
leeds@dlgarchitects.com
+44(0)207 620 1236
london@dlgarchitects.com

dlgarchitects.com

dlg

