


LOCATION PLAN

1 : 1250

@A3

 

BLOCK PLAN

1 : 500

@A3



Written dimensions to be taken in preference to scaled dimensions. The Contractor is responsible for checking all dimensions before work starts.

All work is to be carried out to the requirements, and to the satisfaction of the Local Authority. These drawings are for planning purposes only.

Any discrepancies to be brought to the attention of 4D Planning Consultants immediately.

Description

Rev	Date	Description	by	chk

4D PLANNING™

Chartered Town Planners & Architectural Technicians

Architecture | Town Planning

T: 0203 1500 183 www.GetMePlanning.com


www.GetMePlanning.com

Client
Mr Reza Shekarfroush

Project
72 Raby St, Manchester
M16 7JQ

Title
**BLOCK AND
LOCATION PLANS**

Date: 15.09.2022	Rev:
Scale: AS INDICATED	
Drawing No. 4D-309 E 00	
Drawn by : MAX	

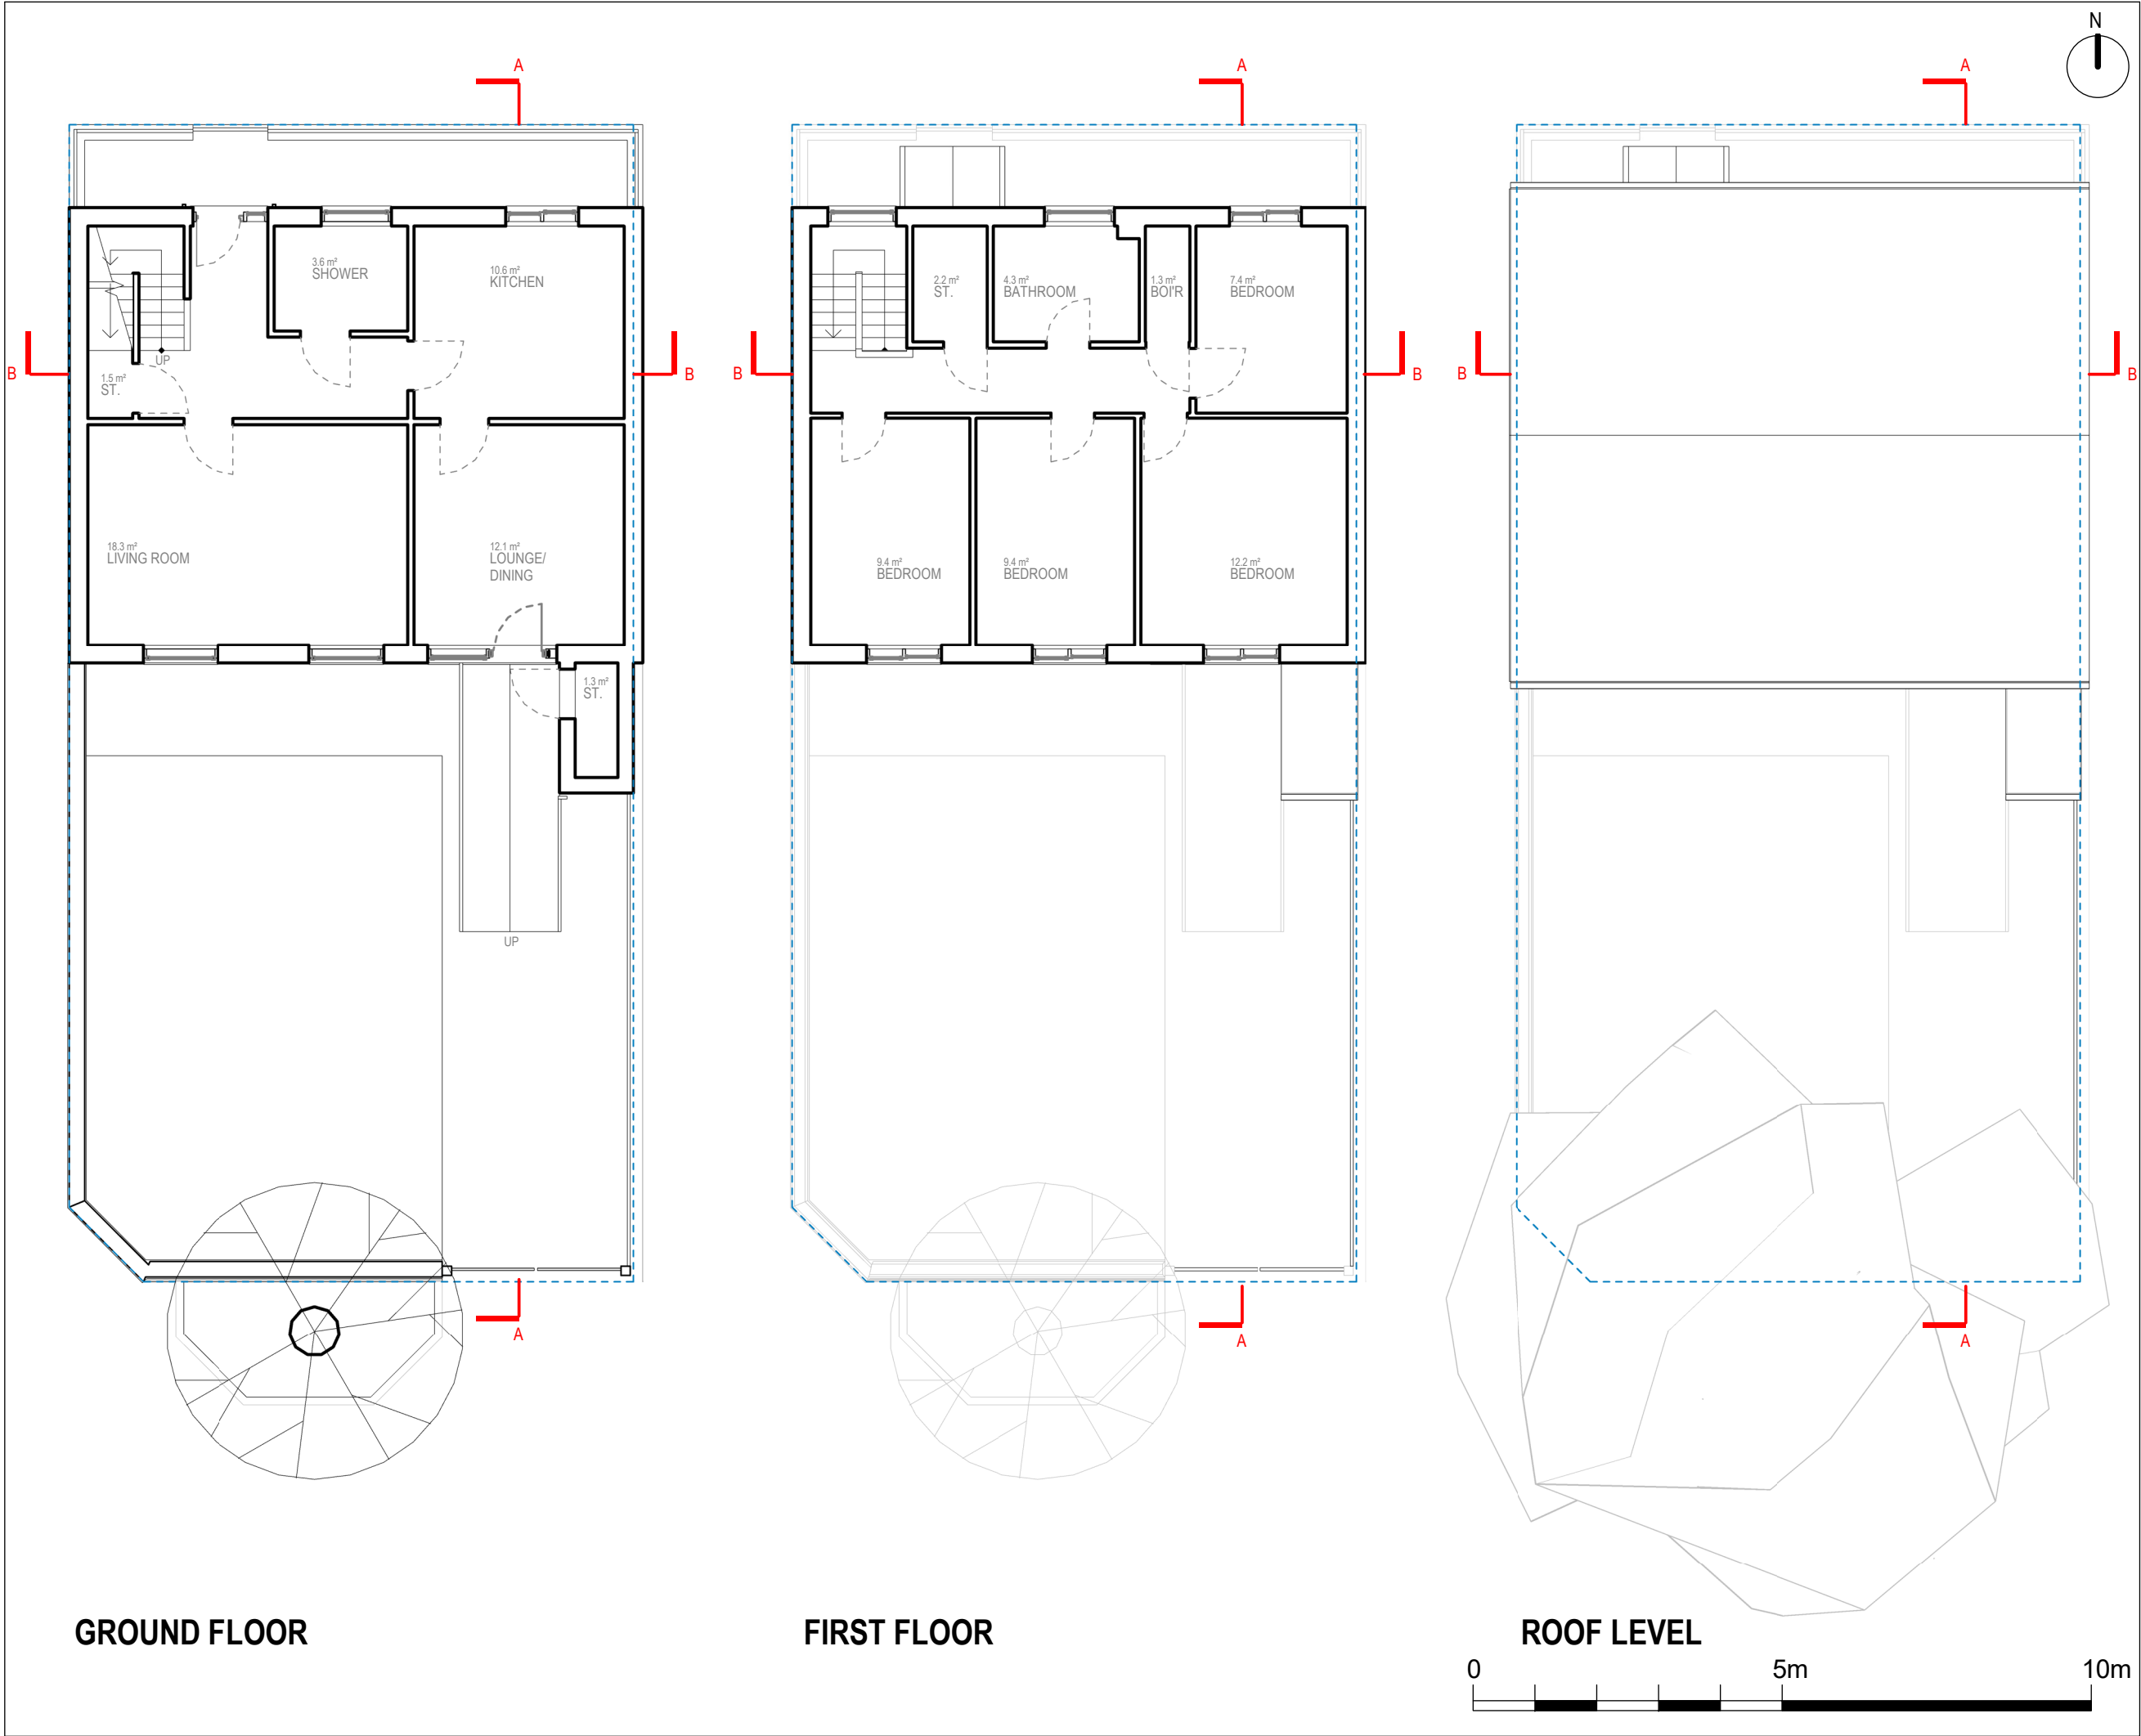

Written dimensions to be taken in preferences to scaled dimensions. The Contractor is responsible for checking all dimensions before work starts.

All work is to be carried out to the requirements, and to the satisfaction of the Local Authority. These drawings are for planning purposes only

Any discrepancies to be brought to the attention of 4D Planning Consultants immediately.

Description

Rev	Date	Description	by	chk

4D PLANNING™
Chartered Town Planners & Architectural Technicians

Architecture | Town Planning

T: 0203 1500 183 www.GetMePlanning.com


www.GetMePlanning.com

Client
Mr Reza Shekarfroush

Project
72 Raby St, Manchester
M16 7JQ

Title
PRE-EXISTING DRAWINGS
FLOOR PLANS

Date: 15.09.2022	Rev:
Scale: 1:100@A3	
Drawing No.4D-309 PE 01	
Drawn by : MAX	

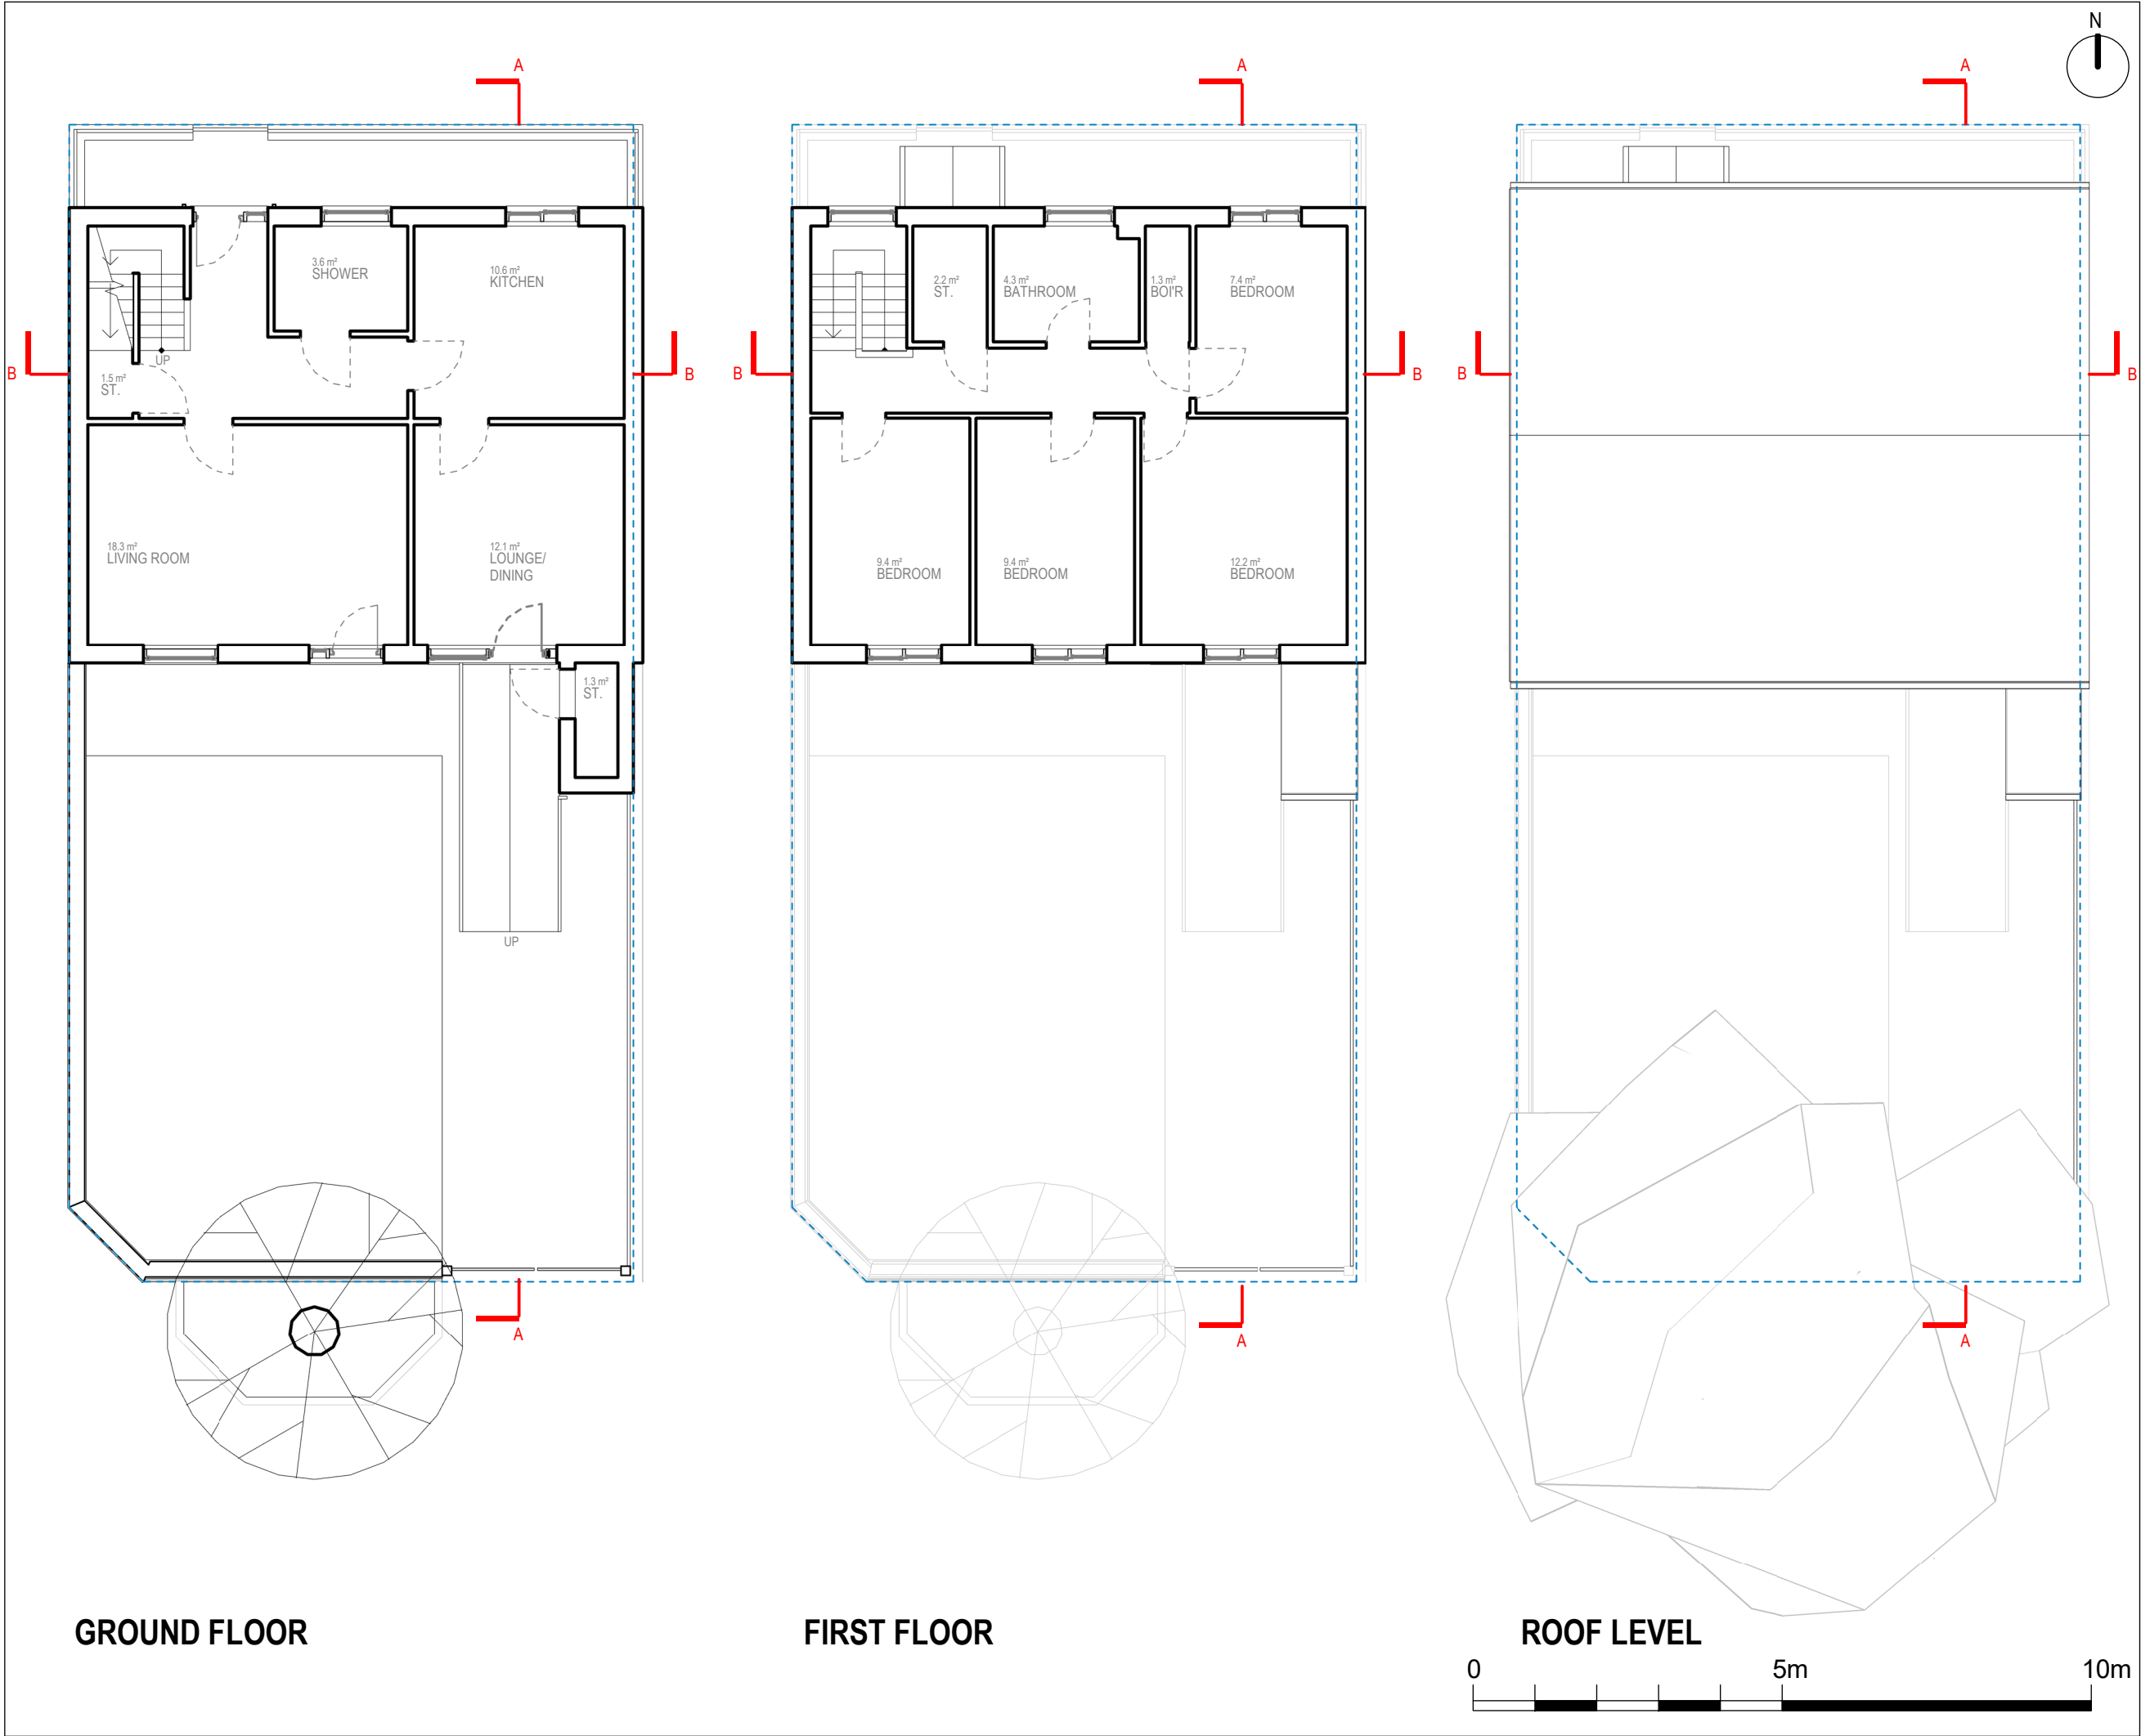

Written dimensions to be taken in preferences to scaled dimensions. The Contractor is responsible for checking all dimensions before work starts.

All work is to be carried out to the requirements, and to the satisfaction of the Local Authority. These drawings are for planning purposes only

Any discrepancies to be brought to the attention of 4D Planning Consultants immediately.

Description

Rev	Date	Description	by	chk

4D PLANNING™
Chartered Town Planners & Architectural Technicians

Architecture | Town Planning


T: 0203 1500 183 www.GetMePlanning.com

www.GetMePlanning.com

Client
Mr Reza Shekarfroush

Project
72 Raby St, Manchester
M16 7JQ

Title EXISTING DRAWINGS FLOOR PLANS	
Date: 15.09.2022	Rev:
Scale: 1:100@A3	
Drawing No.4D-309 E 01	
Drawn by : MAX	

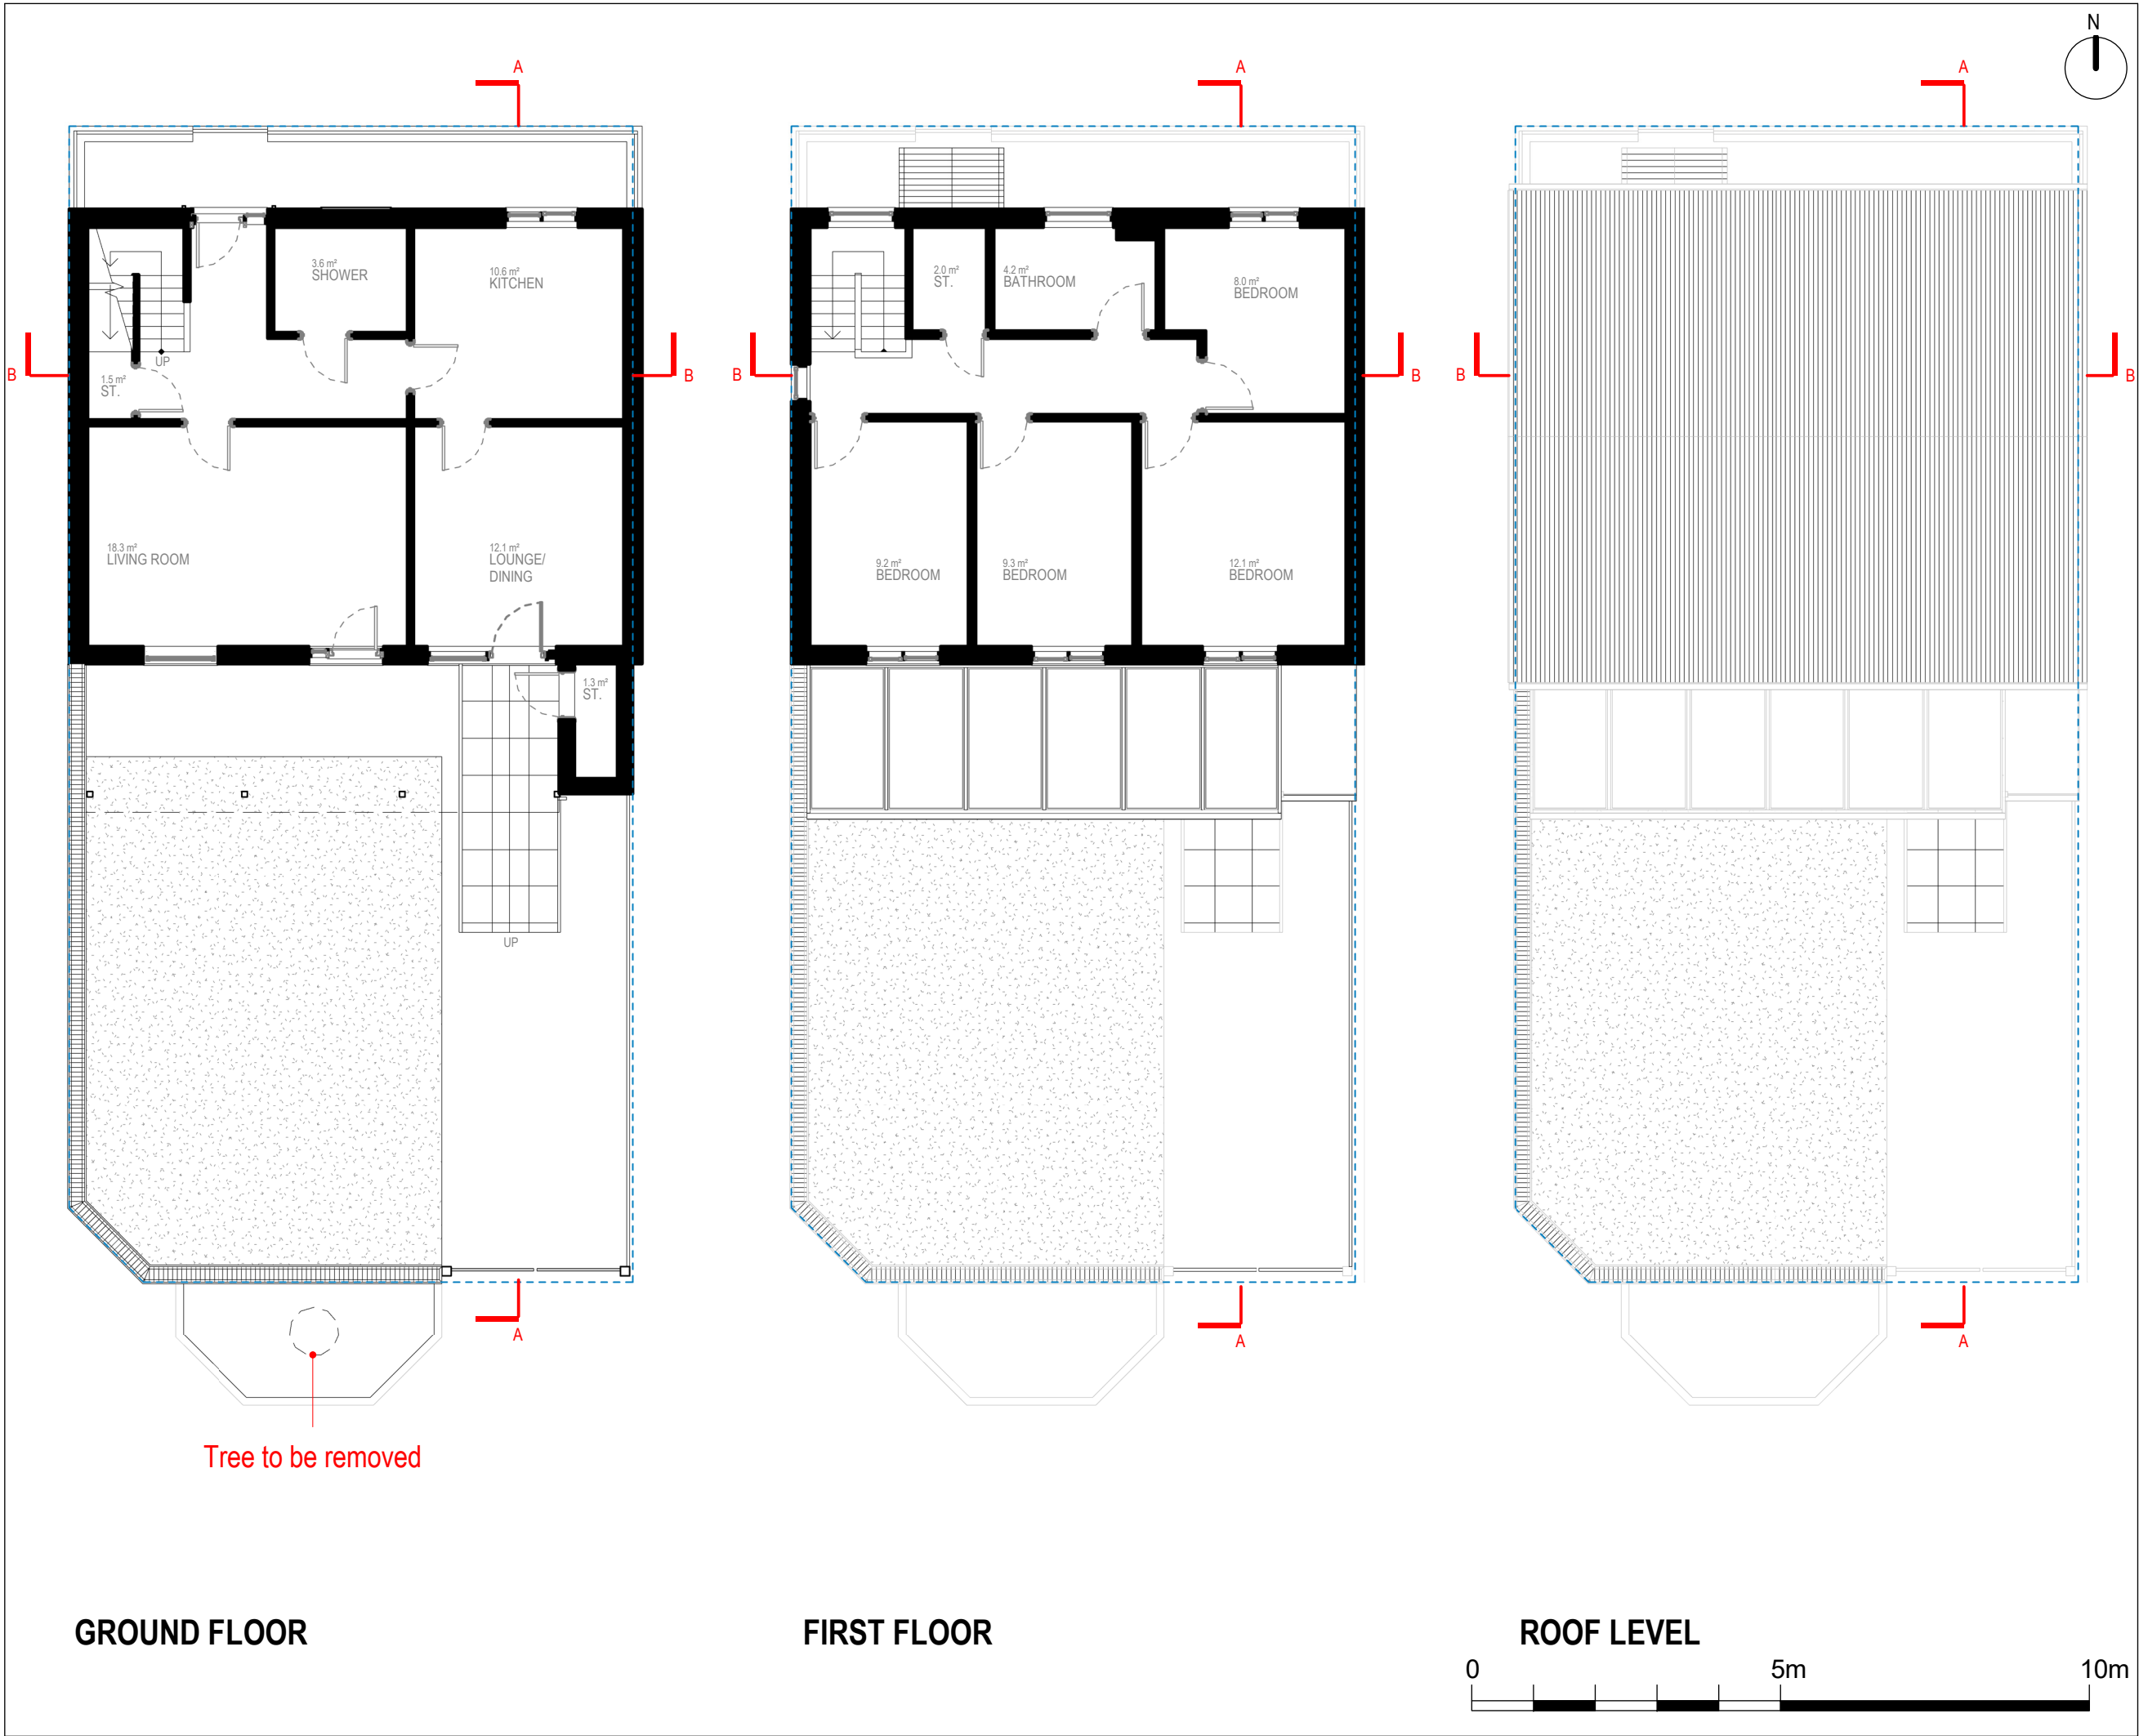

Written dimensions to be taken in preferences to scaled dimensions. The Contractor is responsible for checking all dimensions before work starts.

All work is to be carried out to the requirements, and to the satisfaction of the Local Authority. These drawings are for planning purposes only

Any discrepancies to be brought to the attention of 4D Planning Consultants immediately.

Description

Rev	Date	Description	by	chk

4D PLANNING™
Chartered Town Planners & Architectural Technicians

Architecture | Town Planning


T: 0203 1500 183 www.GetMePlanning.com

www.GetMePlanning.com


Client
Mr Reza Shekarfroush

Project
72 Raby St, Manchester
M16 7JQ


Title PROPOSED DRAWINGS FLOOR PLANS	
Date: 15.09.2022	Rev: REV A
Scale: 1:100@A3	26/01/2023
Drawing No.4D-309 P 01	
Drawn by : MAX	

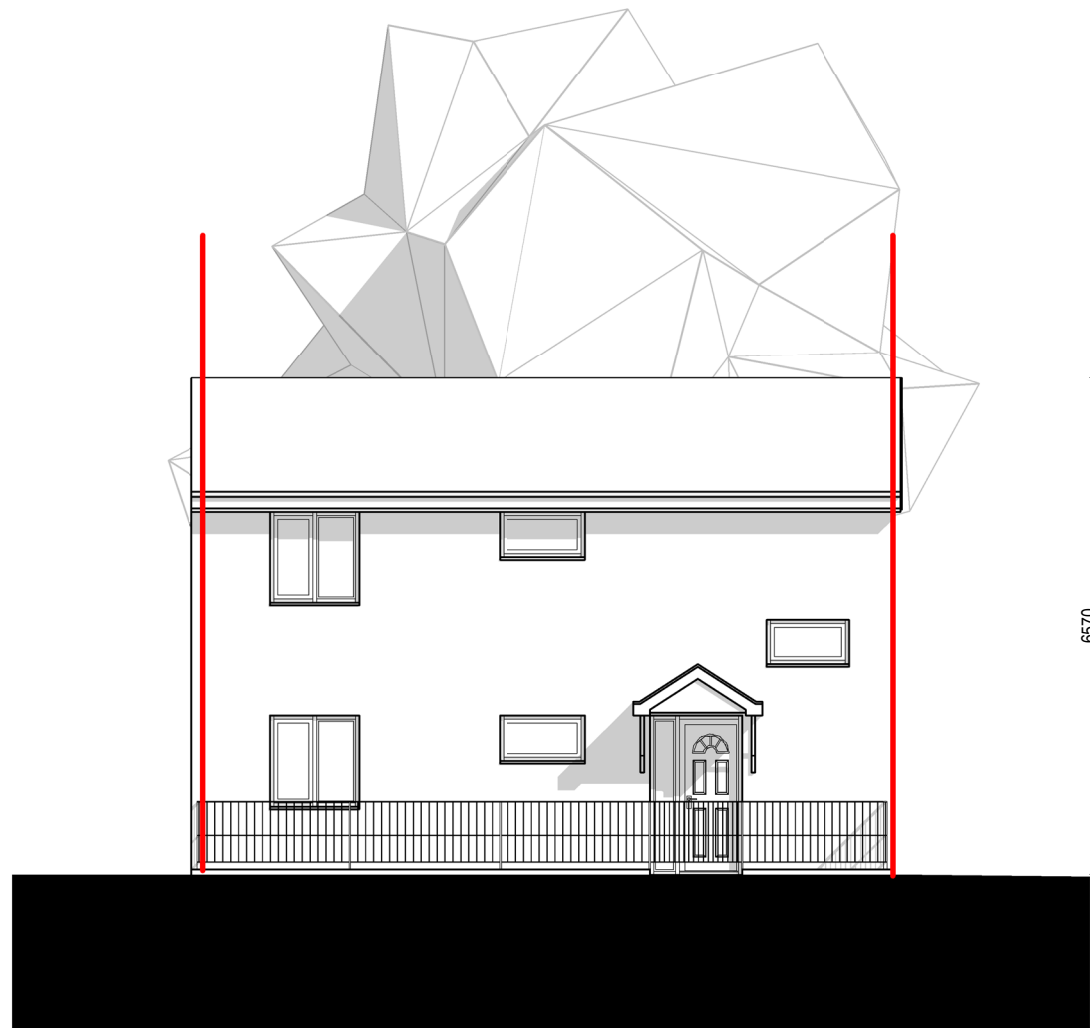

FRONT ELEVATION

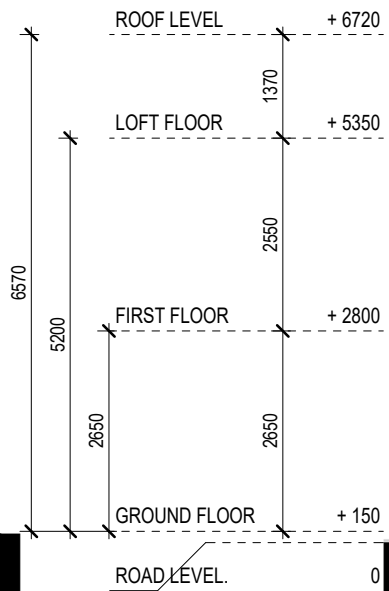

REAR ELEVATION

 

Written dimensions to be taken in preferences to scaled dimensions. The Contractor is responsible for checking all dimensions before work starts.

All work is to be carried out to the requirements, and to the satisfaction of the Local Authority.

These drawings are for planning purposes only

Any discrepancies to be brought to the attention of 4D Planning Consultants immediately.

Description

Rev	Date	Description	by	chk

4D PLANNING™
Chartered Town Planners & Architectural Technicians

Architecture | Town Planning

T: 0203 1500 183 www.GetMePlanning.com

www.GetMePlanning.com

Client
Mr Reza Shekarfroush

Project
72 Raby St, Manchester
M16 7JQ

Title
PRE-EXISTING DRAWINGS
ELEVATIONS


Date: 15.09.2022

Scale: 1:100@A3



Drawing No.4D-309 PE 02

Drawn by : MAX

Rev:

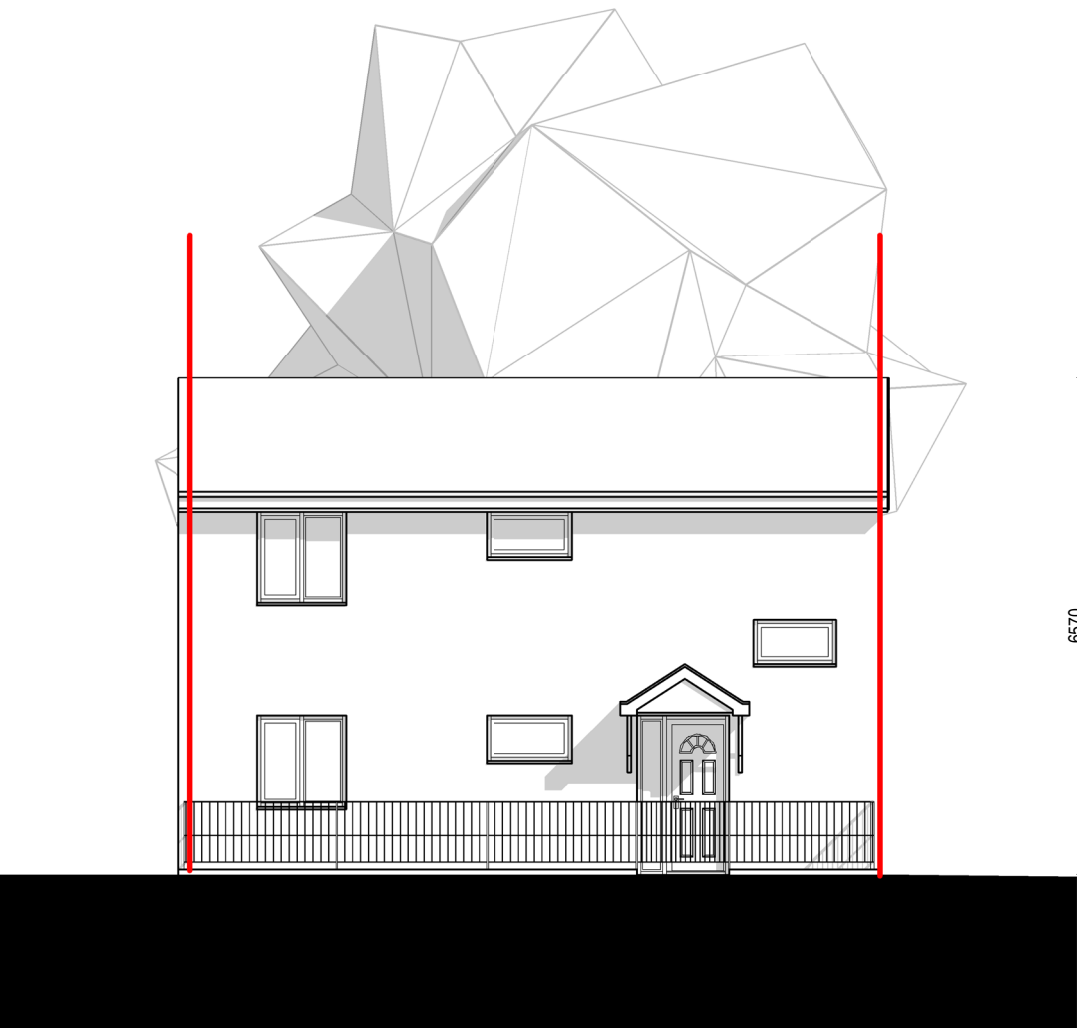

FRONT ELEVATION

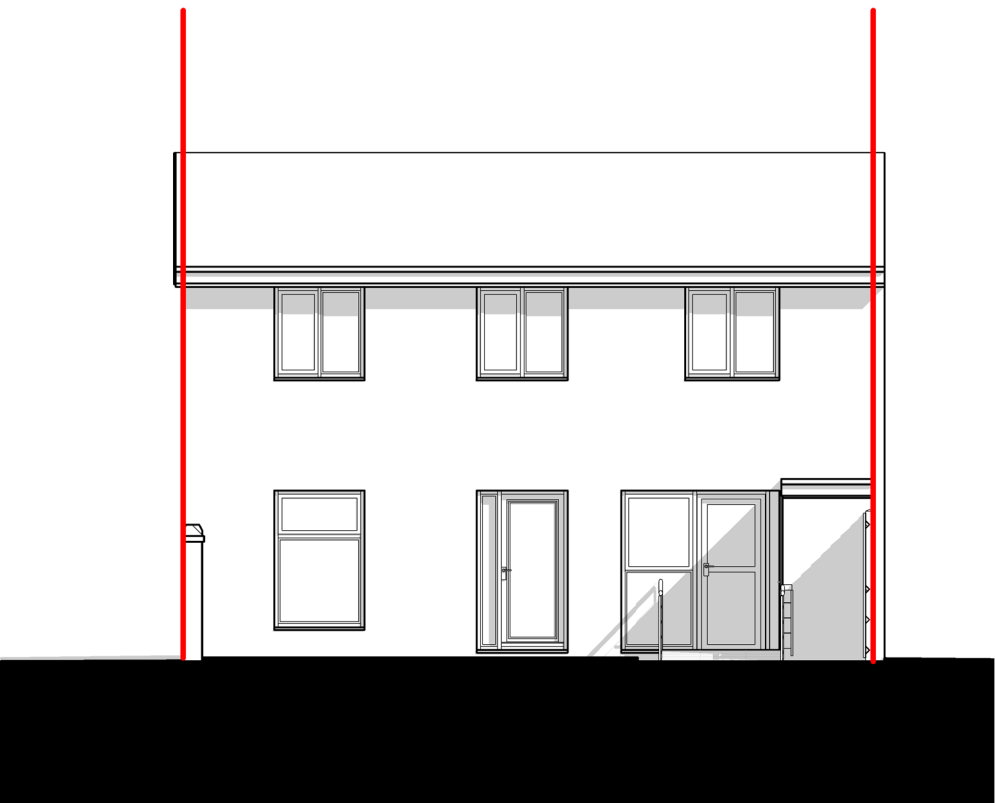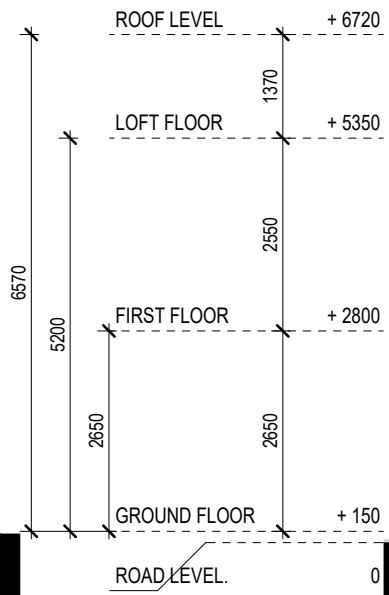

REAR ELEVATION



Written dimensions to be taken in preferences to scaled dimensions. The Contractor is responsible for checking all dimensions before work starts.

All work is to be carried out to the requirements, and to the satisfaction of the Local Authority.

These drawings are for planning purposes only

Any discrepancies to be brought to the attention of 4D Planning Consultants immediately.

Description

Rev	Date	Description	by	chk

4D PLANNING™
Chartered Town Planners & Architectural Technicians

Architecture | Town Planning

T: 0203 1500 183 www.GetMePlanning.com


www.GetMePlanning.com

Client
Mr Reza Shekarfroush


Project
72 Raby St, Manchester
M16 7JQ

Title
EXISTING DRAWINGS
ELEVATIONS

Date: 15.09.2022	Rev:
Scale: 1:100@A3	
Drawing No. 4D-309 E 02	
Drawn by : MAX	

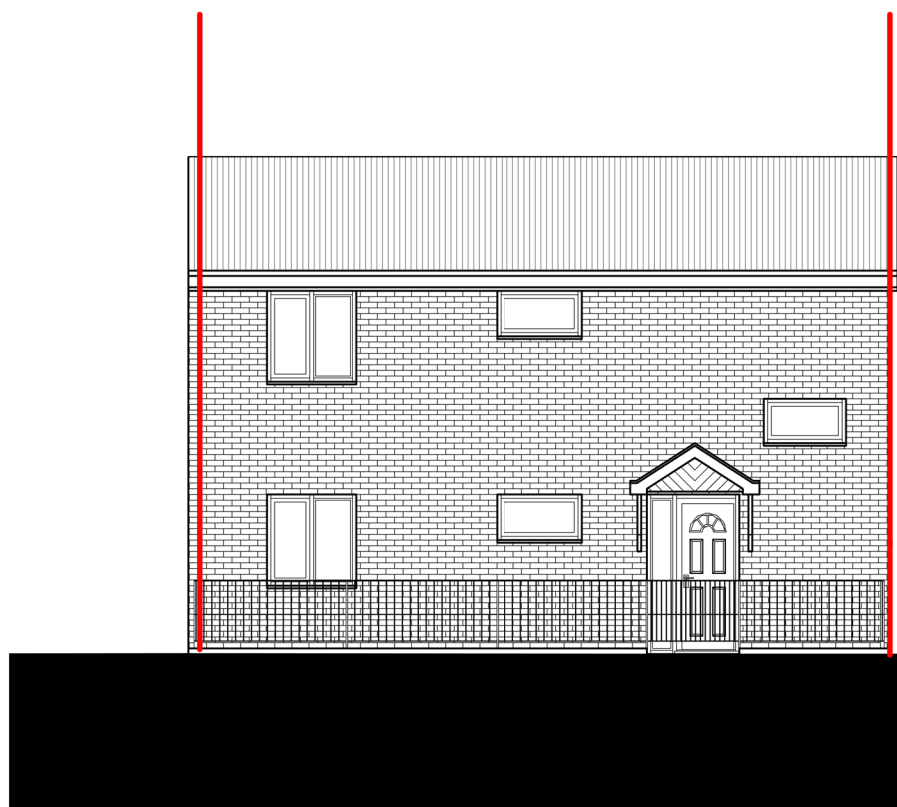

FRONT ELEVATION

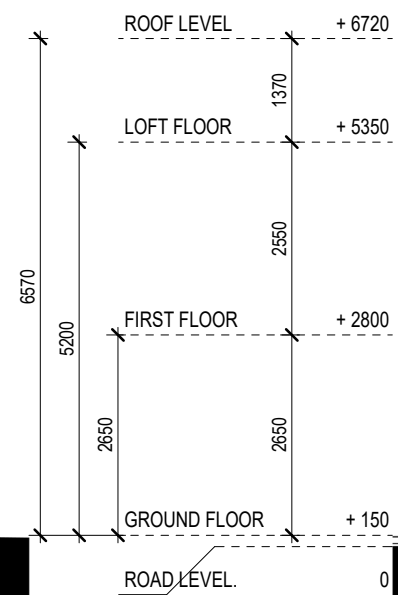

REAR ELEVATION



Written dimensions to be taken in preferences to scaled dimensions. The Contractor is responsible for checking all dimensions before work starts.

All work is to be carried out to the requirements, and to the satisfaction of the Local Authority.

These drawings are for planning purposes only

Any discrepancies to be brought to the attention of 4D Planning Consultants immediately.

Description

Rev	Date	Description	by	chk

4D PLANNING™
Chartered Town Planners & Architectural Technicians

Architecture | Town Planning

T: 0203 1500 183 www.GetMePlanning.com



www.GetMePlanning.com

Client
Mr Reza Shekarfroush



Project
72 Raby St, Manchester
M16 7JQ

Title
**PROPOSED DRAWINGS
ELEVATIONS**


Date:	15.09.2022	Rev:	
Scale:	1:100@A3	REV A	26/01/2023
Drawing No.	4D-309	P 02	
Drawn by :	MAX		

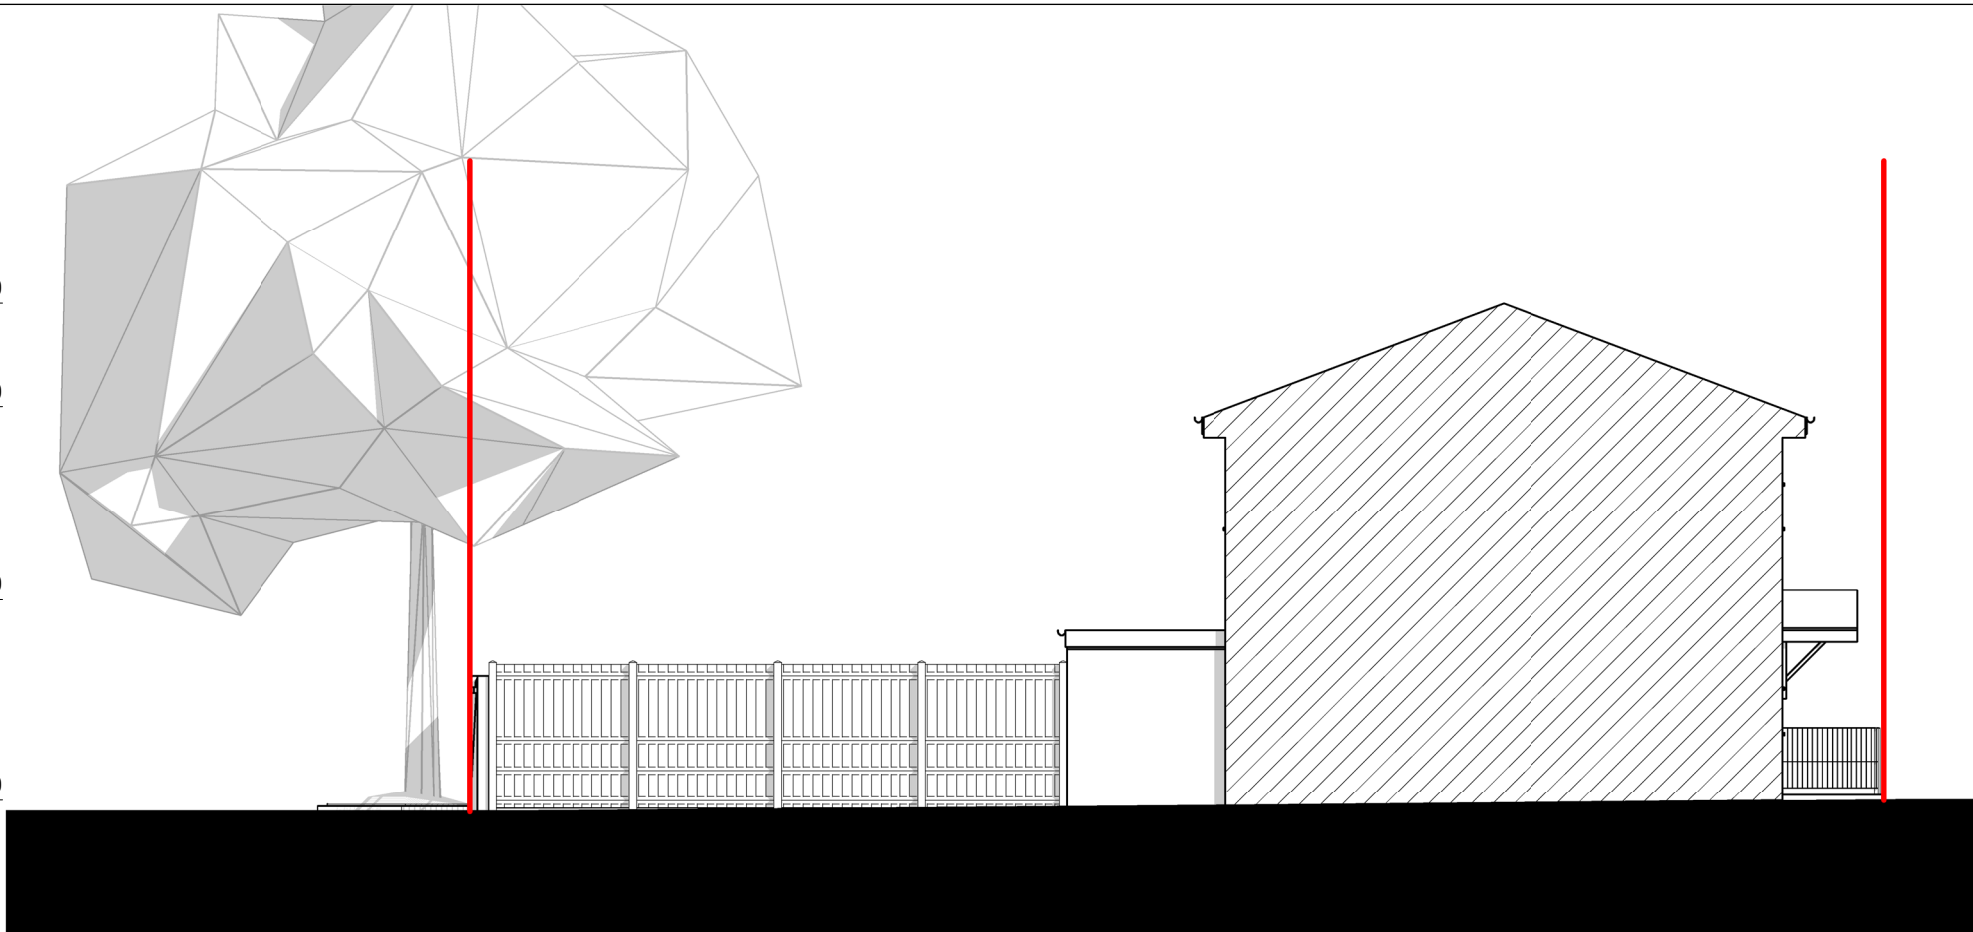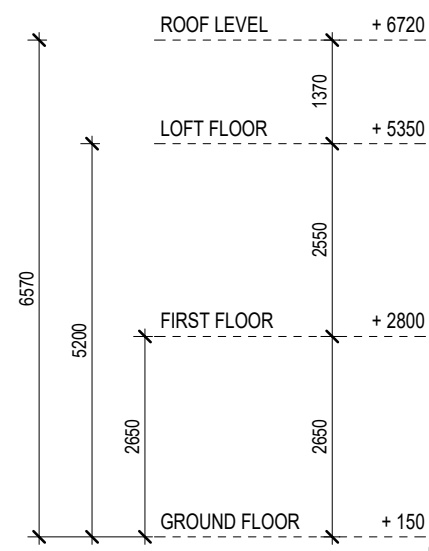

LEFT SIDE ELEVATION

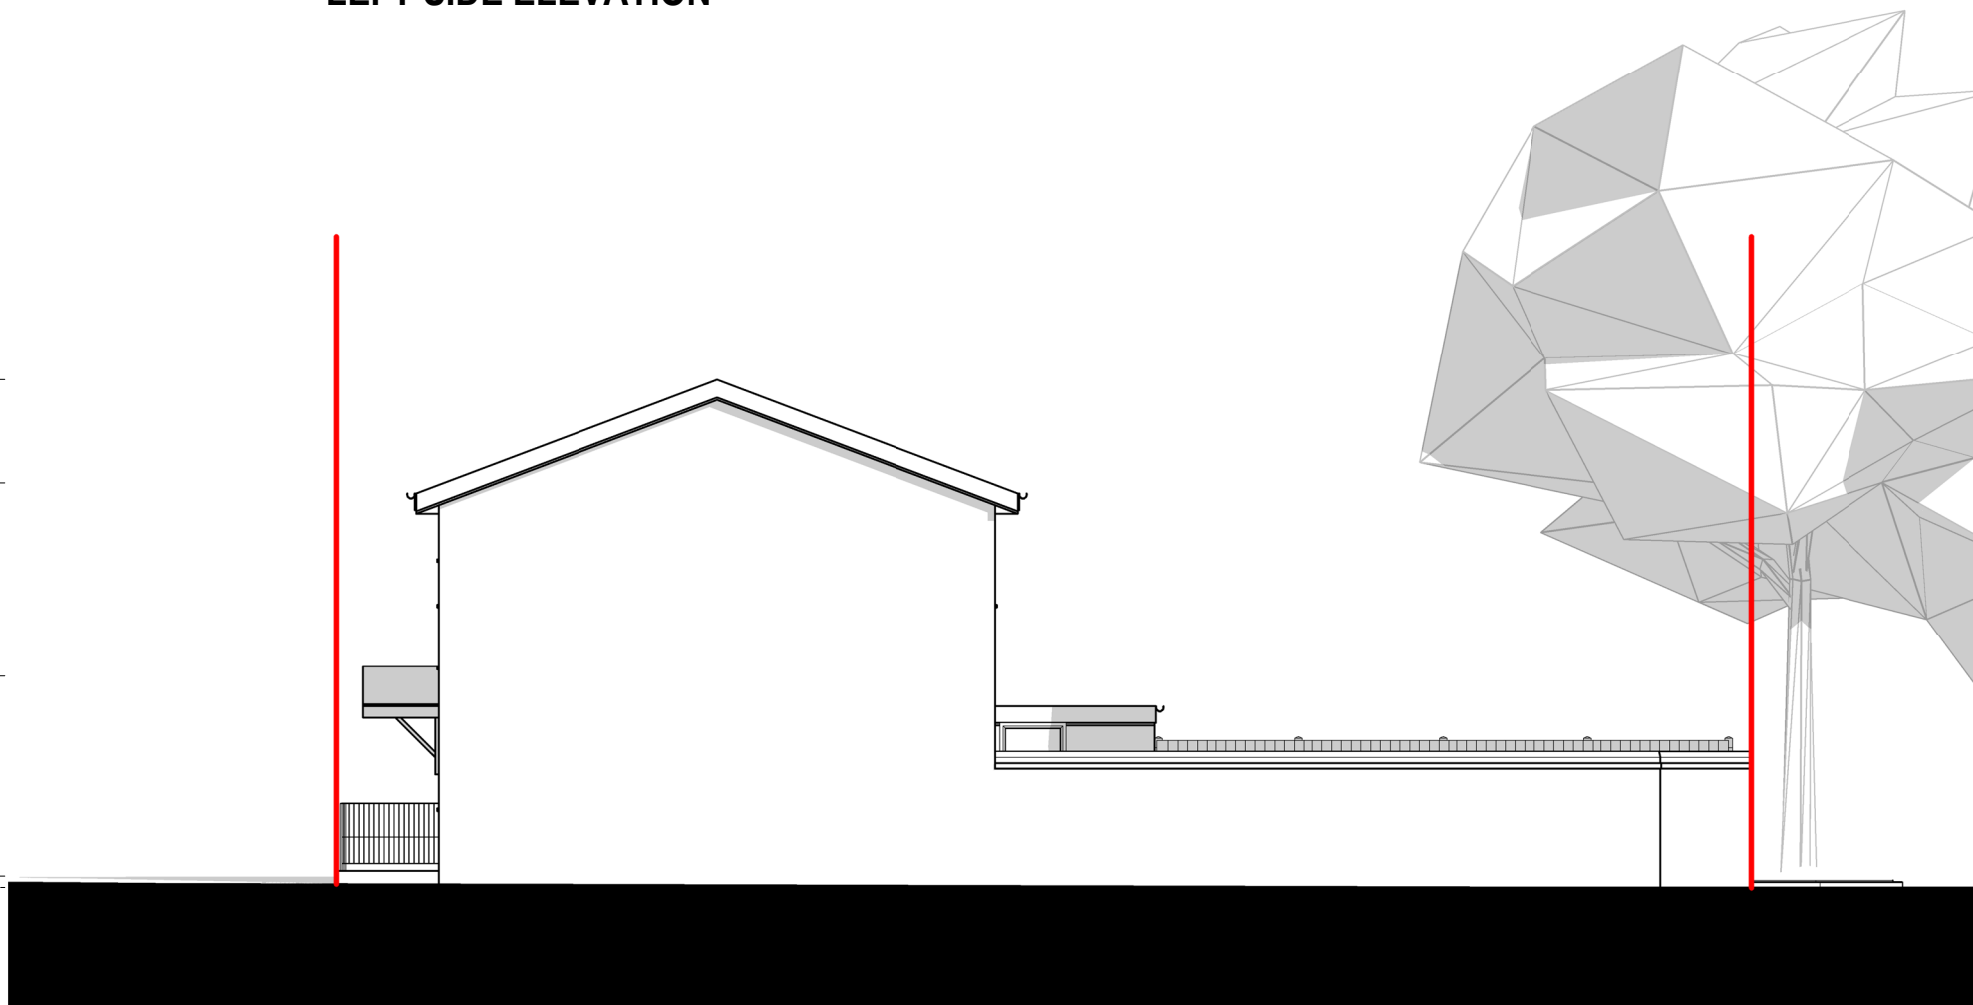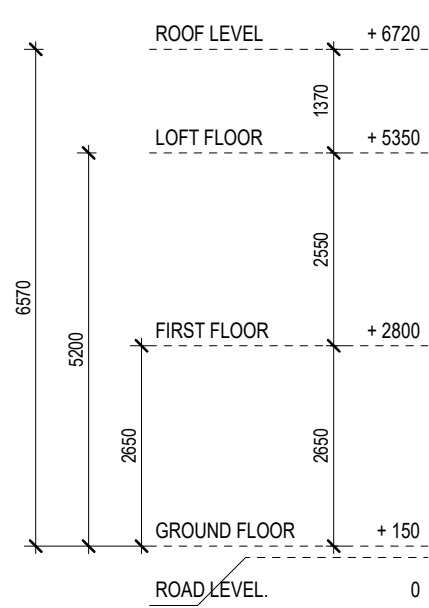

RIGHT SIDE ELEVATION

 

Written dimensions to be taken in preferences to scaled dimensions. The Contractor is responsible for checking all dimensions before work starts.

All work is to be carried out to the requirements, and to the satisfaction of the Local Authority.

These drawings are for planning purposes only

Any discrepancies to be brought to the attention of 4D Planning Consultants immediately.

Description

Rev	Date	Description	by	chk

4D PLANNING™
Chartered Town Planners & Architectural Technicians

Architecture | Town Planning

T: 0203 1500 183 www.GetMePlanning.com


www.GetMePlanning.com

Client
Mr Reza Shekarfroush


Project
72 Raby St, Manchester
M16 7JQ

Title
PRE-EXISTING DRAWINGS
ELEVATIONS


Date: 15.09.2022	Rev:
Scale: 1:100@A3	
Drawing No.4D-309 PE 03	
Drawn by : MAX	

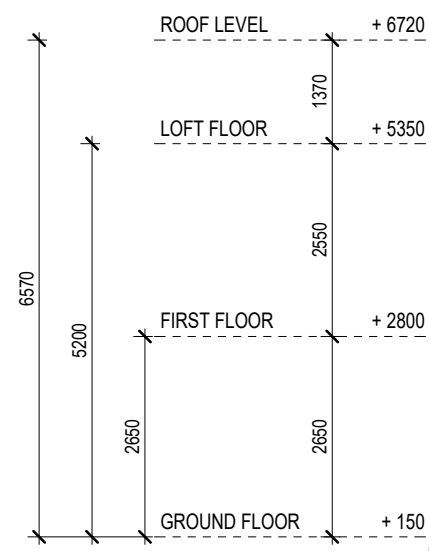

LEFT SIDE ELEVATION

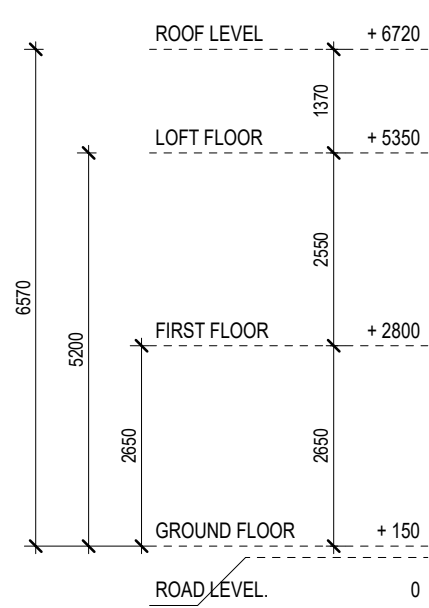

RIGHT SIDE ELEVATION

 

Written dimensions to be taken in preferences to scaled dimensions. The Contractor is responsible for checking all dimensions before work starts.

All work is to be carried out to the requirements, and to the satisfaction of the Local Authority.

These drawings are for planning purposes only

Any discrepancies to be brought to the attention of 4D Planning Consultants immediately.

Description

Rev	Date	Description	by	chk

4D PLANNING™
Chartered Town Planners & Architectural Technicians

Architecture | Town Planning

T: 0203 1500 183 www.GetMePlanning.com



www.GetMePlanning.com

Client
Mr Reza Shekarfroush


Project
72 Raby St, Manchester
M16 7JQ

Title
EXISTING DRAWINGS
ELEVATIONS


Date: 15.09.2022	Rev:
Scale: 1:100@A3	
Drawing No. 4D-309 E 03	
Drawn by : MAX	

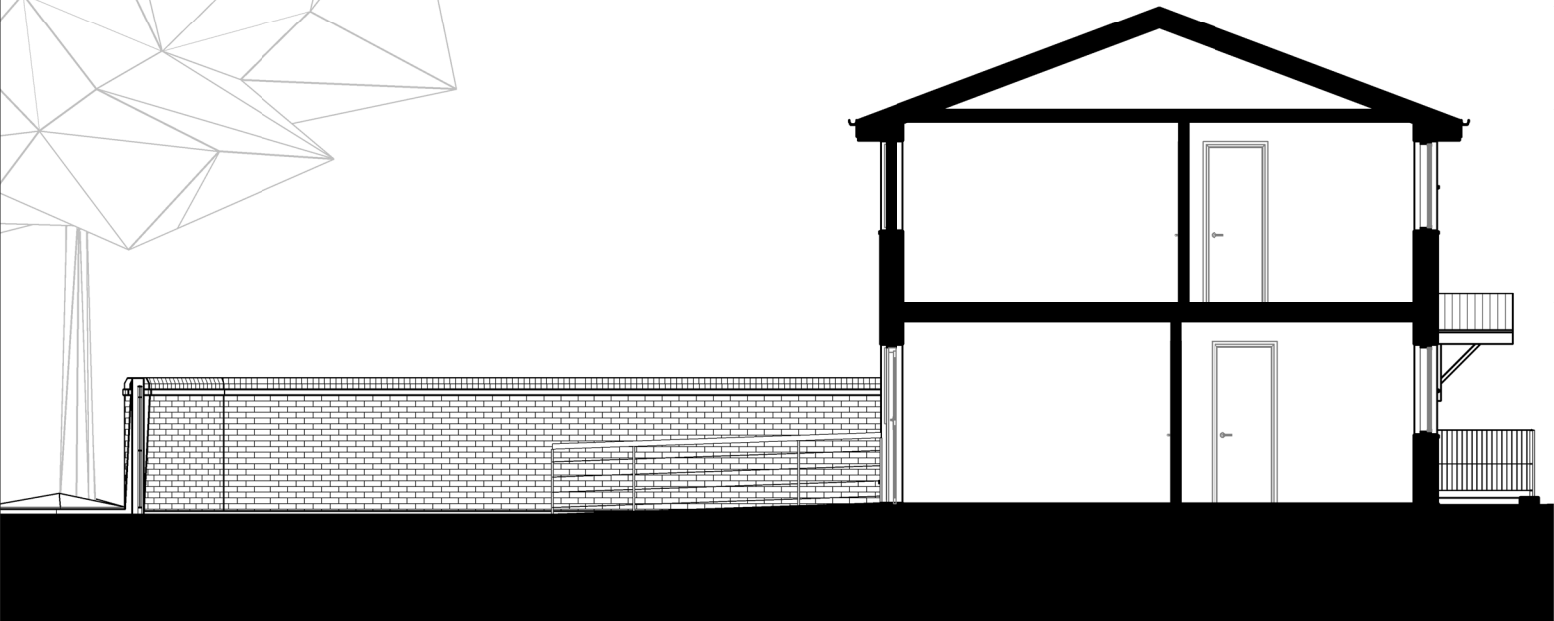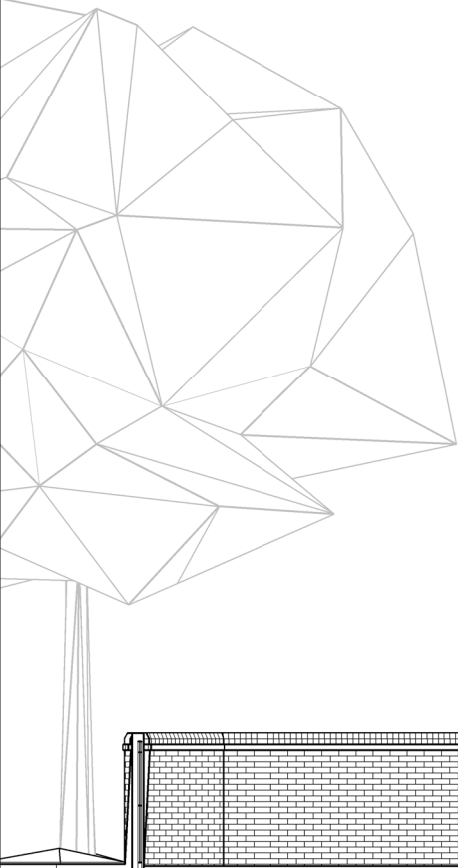

SECTION AA

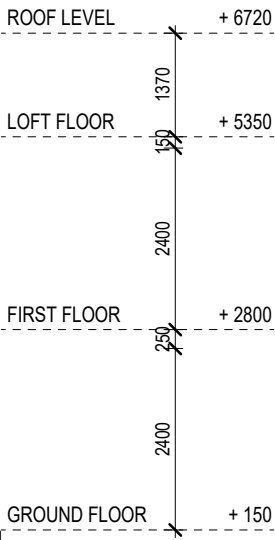

SECTION BB

 

Written dimensions to be taken in preferences to scaled dimensions. The Contractor is responsible for checking all dimensions before work starts.

All work is to be carried out to the requirements, and to the satisfaction of the Local Authority.
These drawings are for planning purposes only

Any discrepancies to be brought to the attention of 4D Planning Consultants immediately.

Description

Rev	Date	Description	by	chk

4D PLANNING™

Chartered Town Planners & Architectural Technicians

Architecture | Town Planning

T: 0203 1500 183 www.GetMePlanning.com

www.GetMePlanning.com

Client
Mr Reza Shekarfroush

Project
72 Raby St, Manchester
M16 7JQ

Title
PRE-EXISTING DRAWINGS
SECTIONS


Date: 15.09.2022

Scale: 1:100@A3

Drawing No.4D-309 **PE 04**

Drawn by : MAX

Rev:

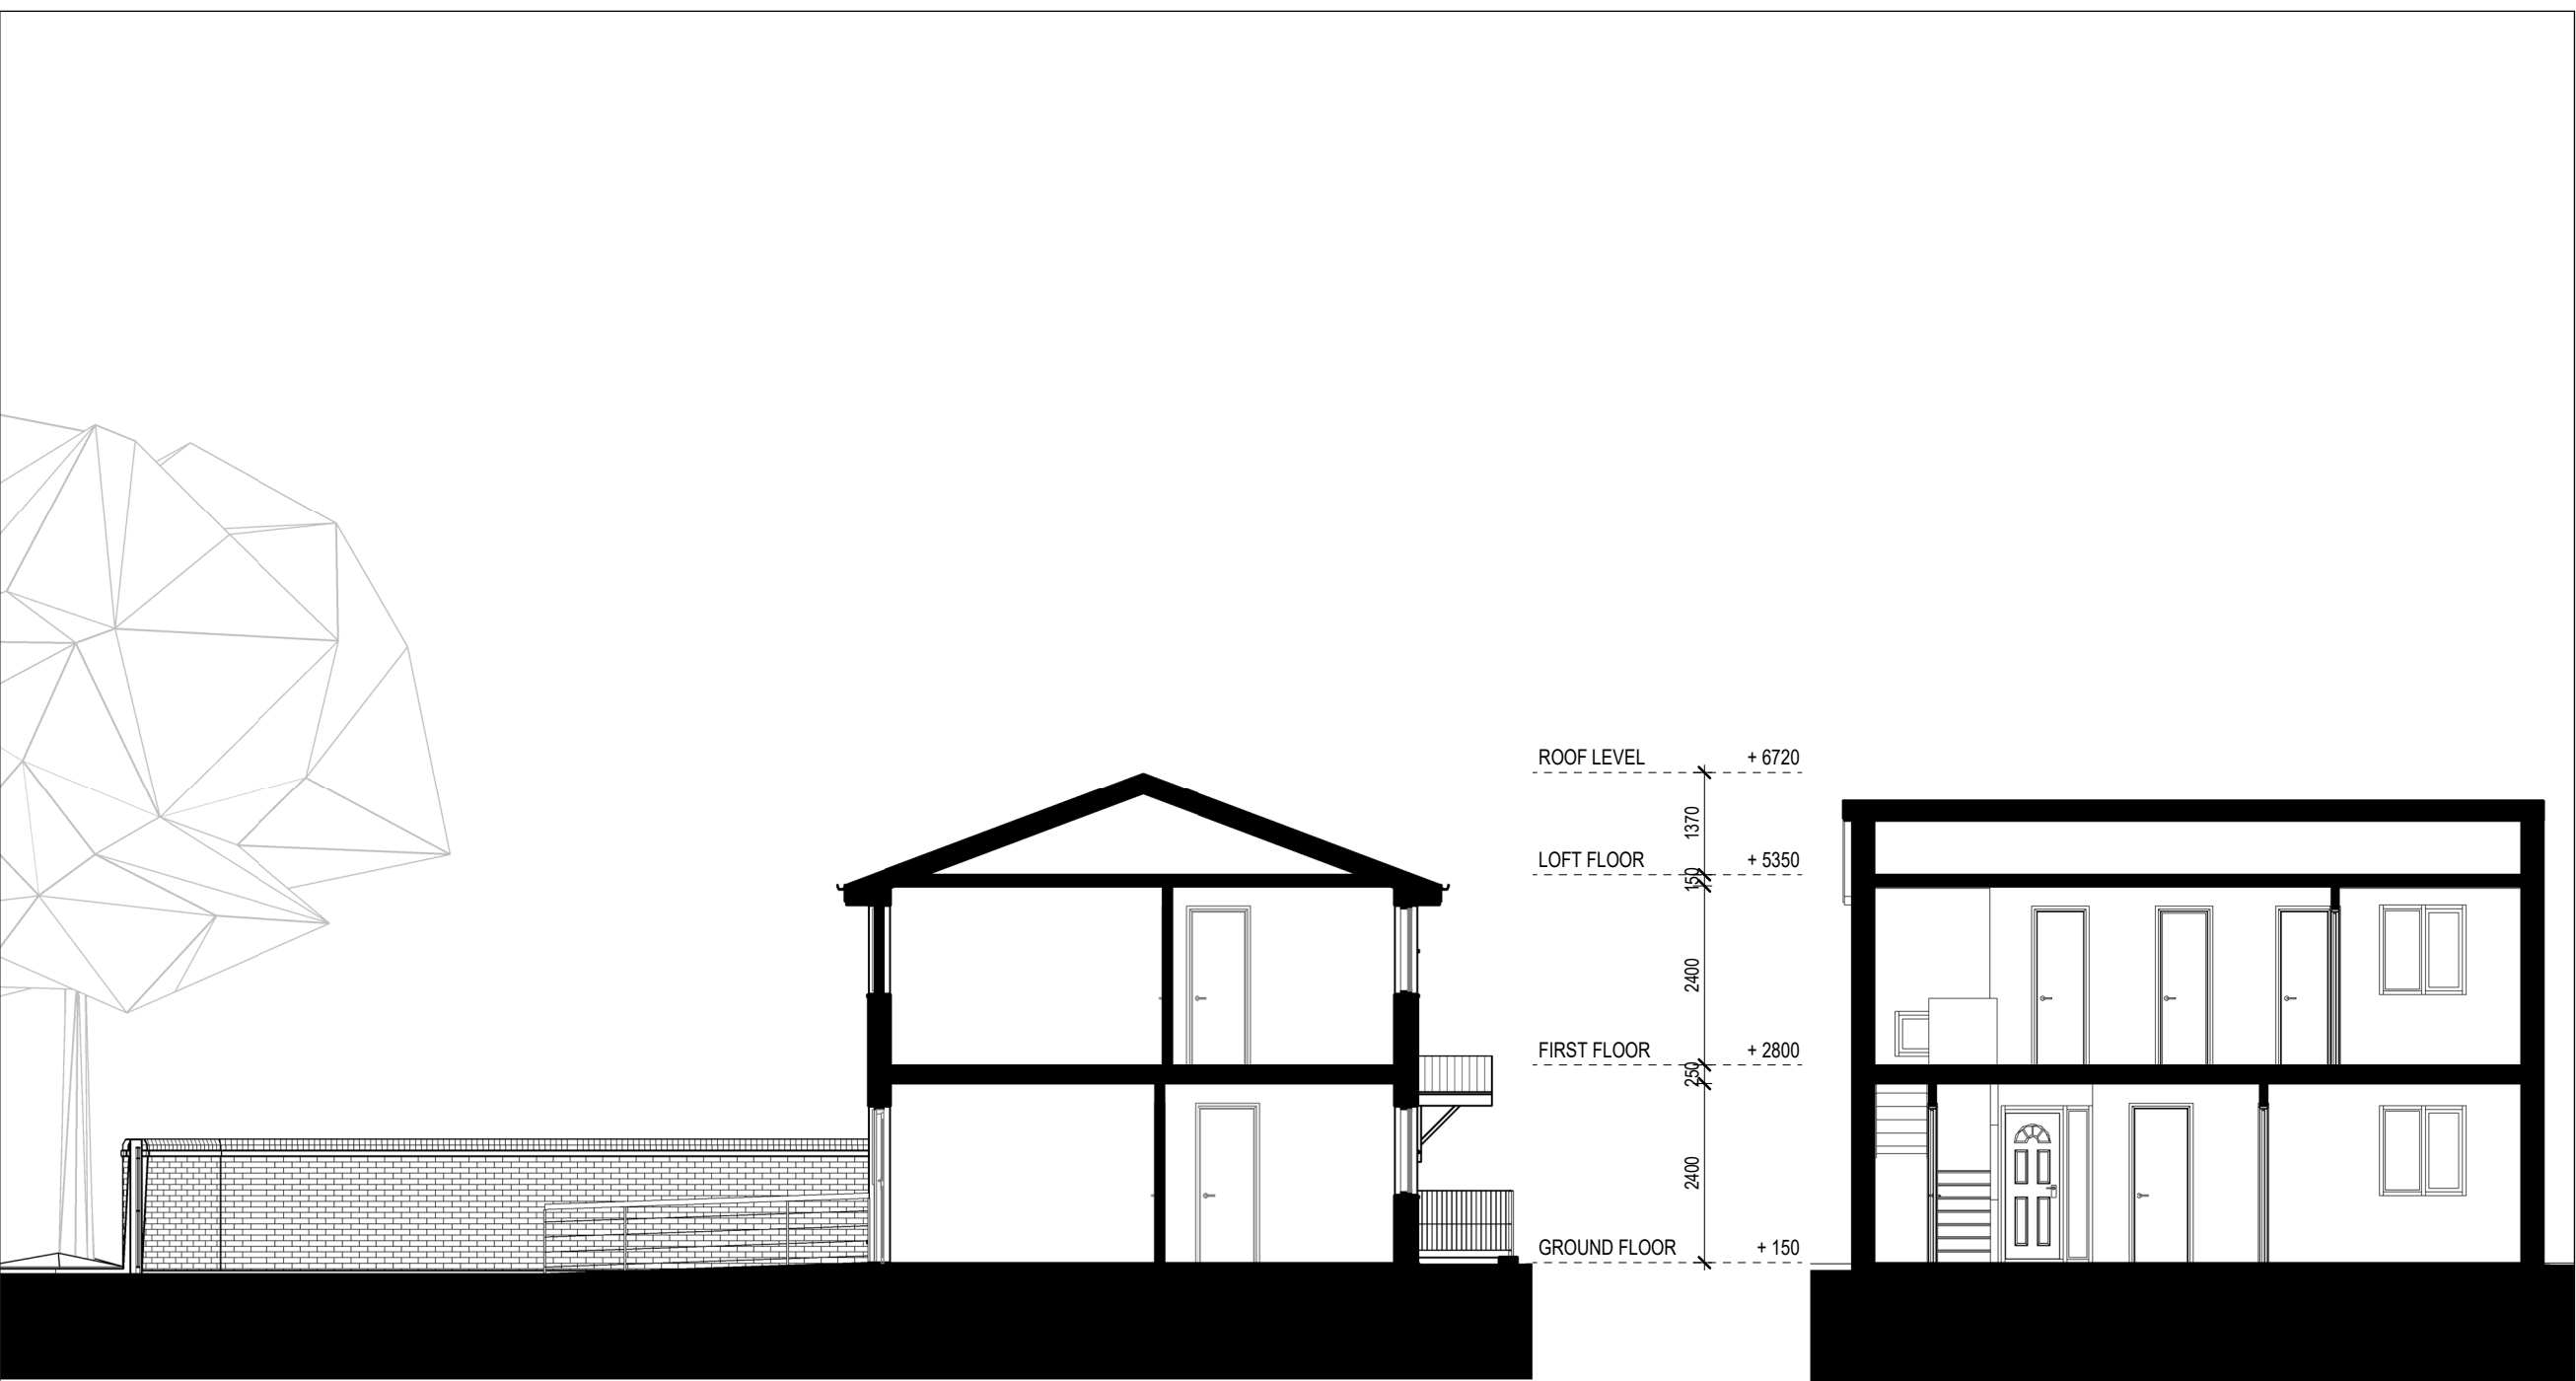

SECTION AA

SECTION BB

Written dimensions to be taken in preferences to scaled dimensions. The Contractor is responsible for checking all dimensions before work starts.

All work is to be carried out to the requirements, and to the satisfaction of the Local Authority.

These drawings are for planning purposes only

Any discrepancies to be brought to the attention of 4D Planning Consultants immediately.

Description

Rev	Date	Description	by	chk

4D PLANNING™
Chartered Town Planners & Architectural Technicians

Architecture | Town Planning


T: 0203 1500 183 www.GetMePlanning.com

www.GetMePlanning.com

Client
Mr Reza Shekarfroush

Project
72 Raby St, Manchester
M16 7JQ


Title EXISTING DRAWINGS SECTIONS		Rev:
Date:	15.09.2022	
Scale:	1:100@A3	
Drawing No.	4D-309 E 04	
Drawn by : MAX		

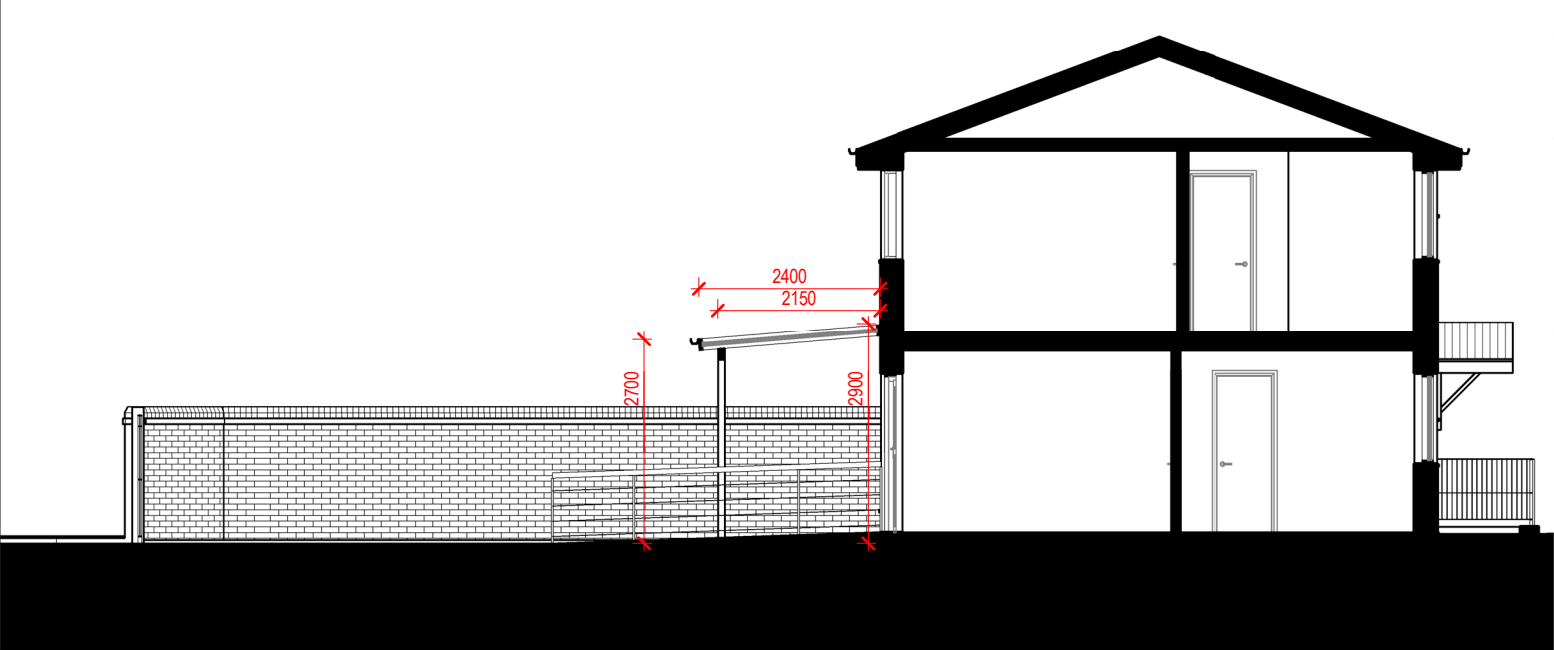

SECTION AA



SECTION BB

 

Written dimensions to be taken in preferences to scaled dimensions. The Contractor is responsible for checking all dimensions before work starts.

All work is to be carried out to the requirements, and to the satisfaction of the Local Authority.

These drawings are for planning purposes only

Any discrepancies to be brought to the attention of 4D Planning Consultants immediately.

Description

Rev	Date	Description	by	chk

4D PLANNING™
Chartered Town Planners & Architectural Technicians

Architecture | Town Planning

T: 0203 1500 183 www.GetMePlanning.com


www.GetMePlanning.com

Client
Mr Reza Shekarfroush

Project
72 Raby St, Manchester
M16 7JQ

Title
PROPOSED DRAWINGS
SECTIONS

Date: 15.09.2022	Rev:
Scale: 1:100@A3	REV A
Drawing No.4D-309 P 04	26/01/2023
Drawn by : MAX	

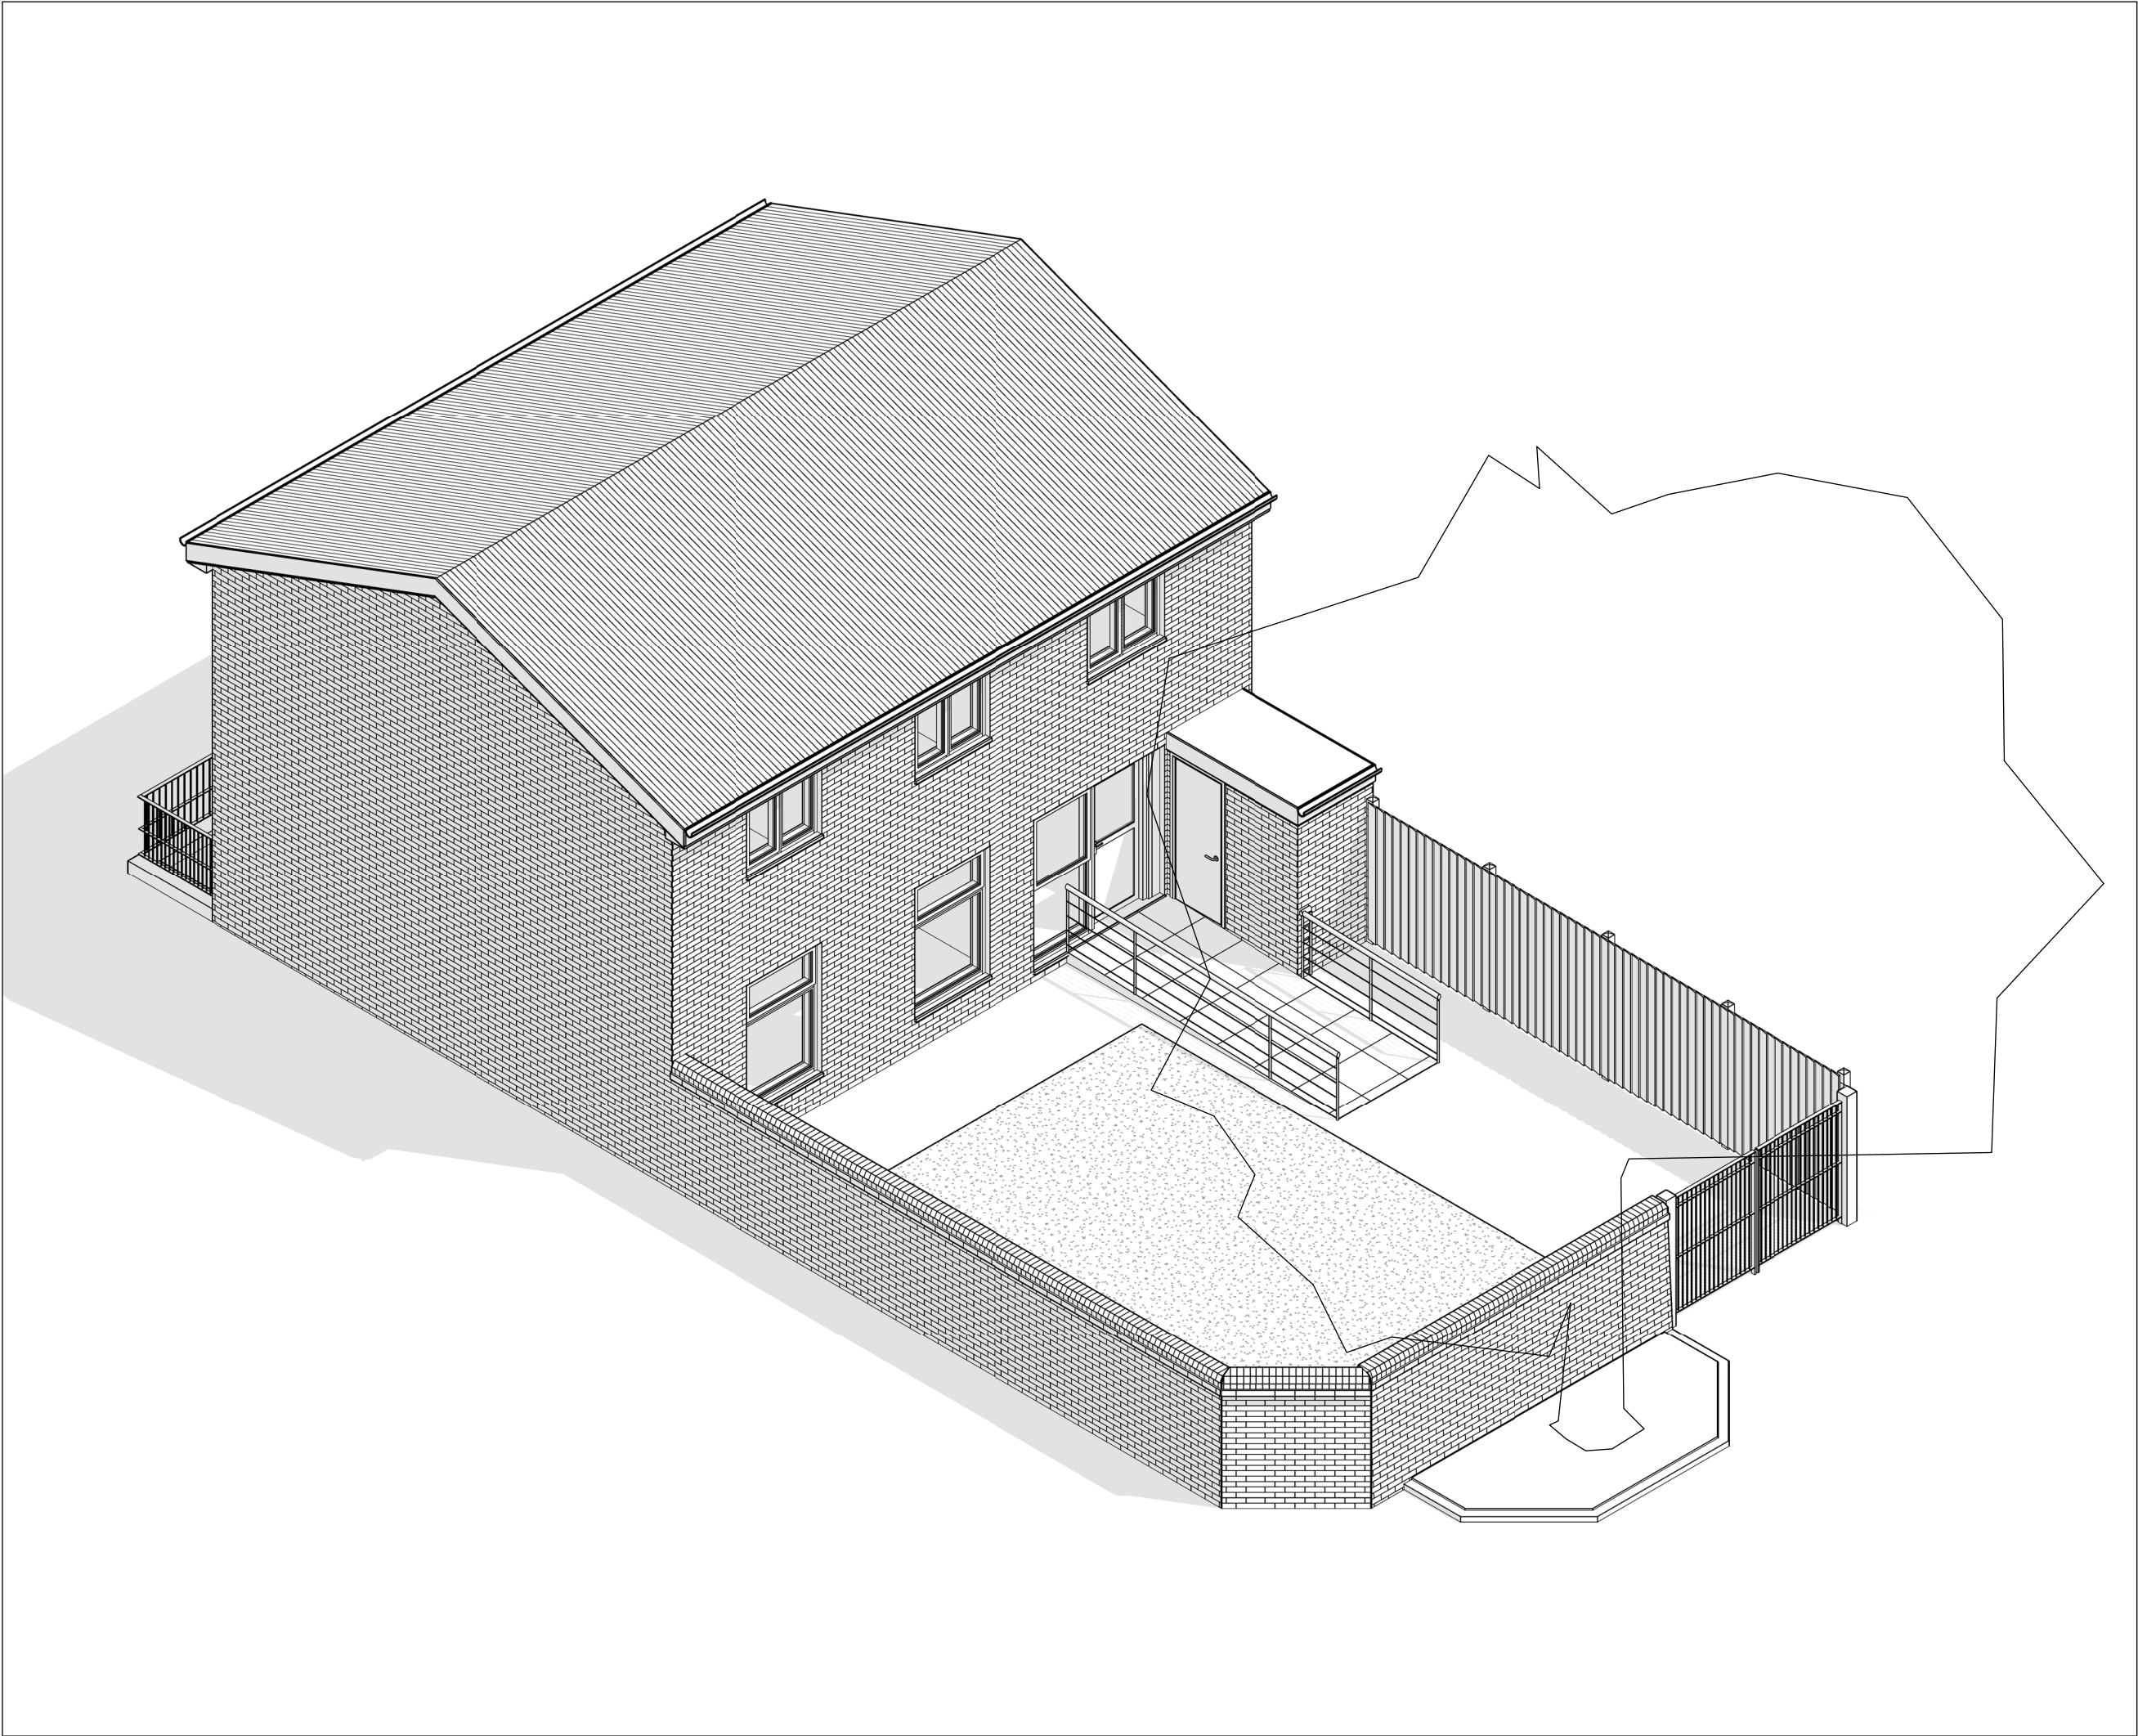

Written dimensions to be taken in preferences to scaled dimensions. The Contractor is responsible for checking all dimensions before work starts.

All work is to be carried out to the requirements, and to the satisfaction of the Local Authority.
These drawings are for planning purposes only

Any discrepancies to be brought to the attention of 4D Planning Consultants immediately.

Description

Rev	Date	Description	by	chk

4D PLANNING™
Chartered Town Planners & Architectural Technicians

Architecture | Town Planning

T: 0203 1500 183 www.GetMePlanning.com


www.GetMePlanning.com

Client
Mr Reza Shekarfroush

Project
72 Raby St, Manchester
M16 7JQ

Title
PRE-EXISTING DRAWINGS
ISOMETRIC VIEW

Date:	15.09.2022	Rev:
Scale:		
Drawing No.4D-309	PE 05	
Drawn by : MAX		

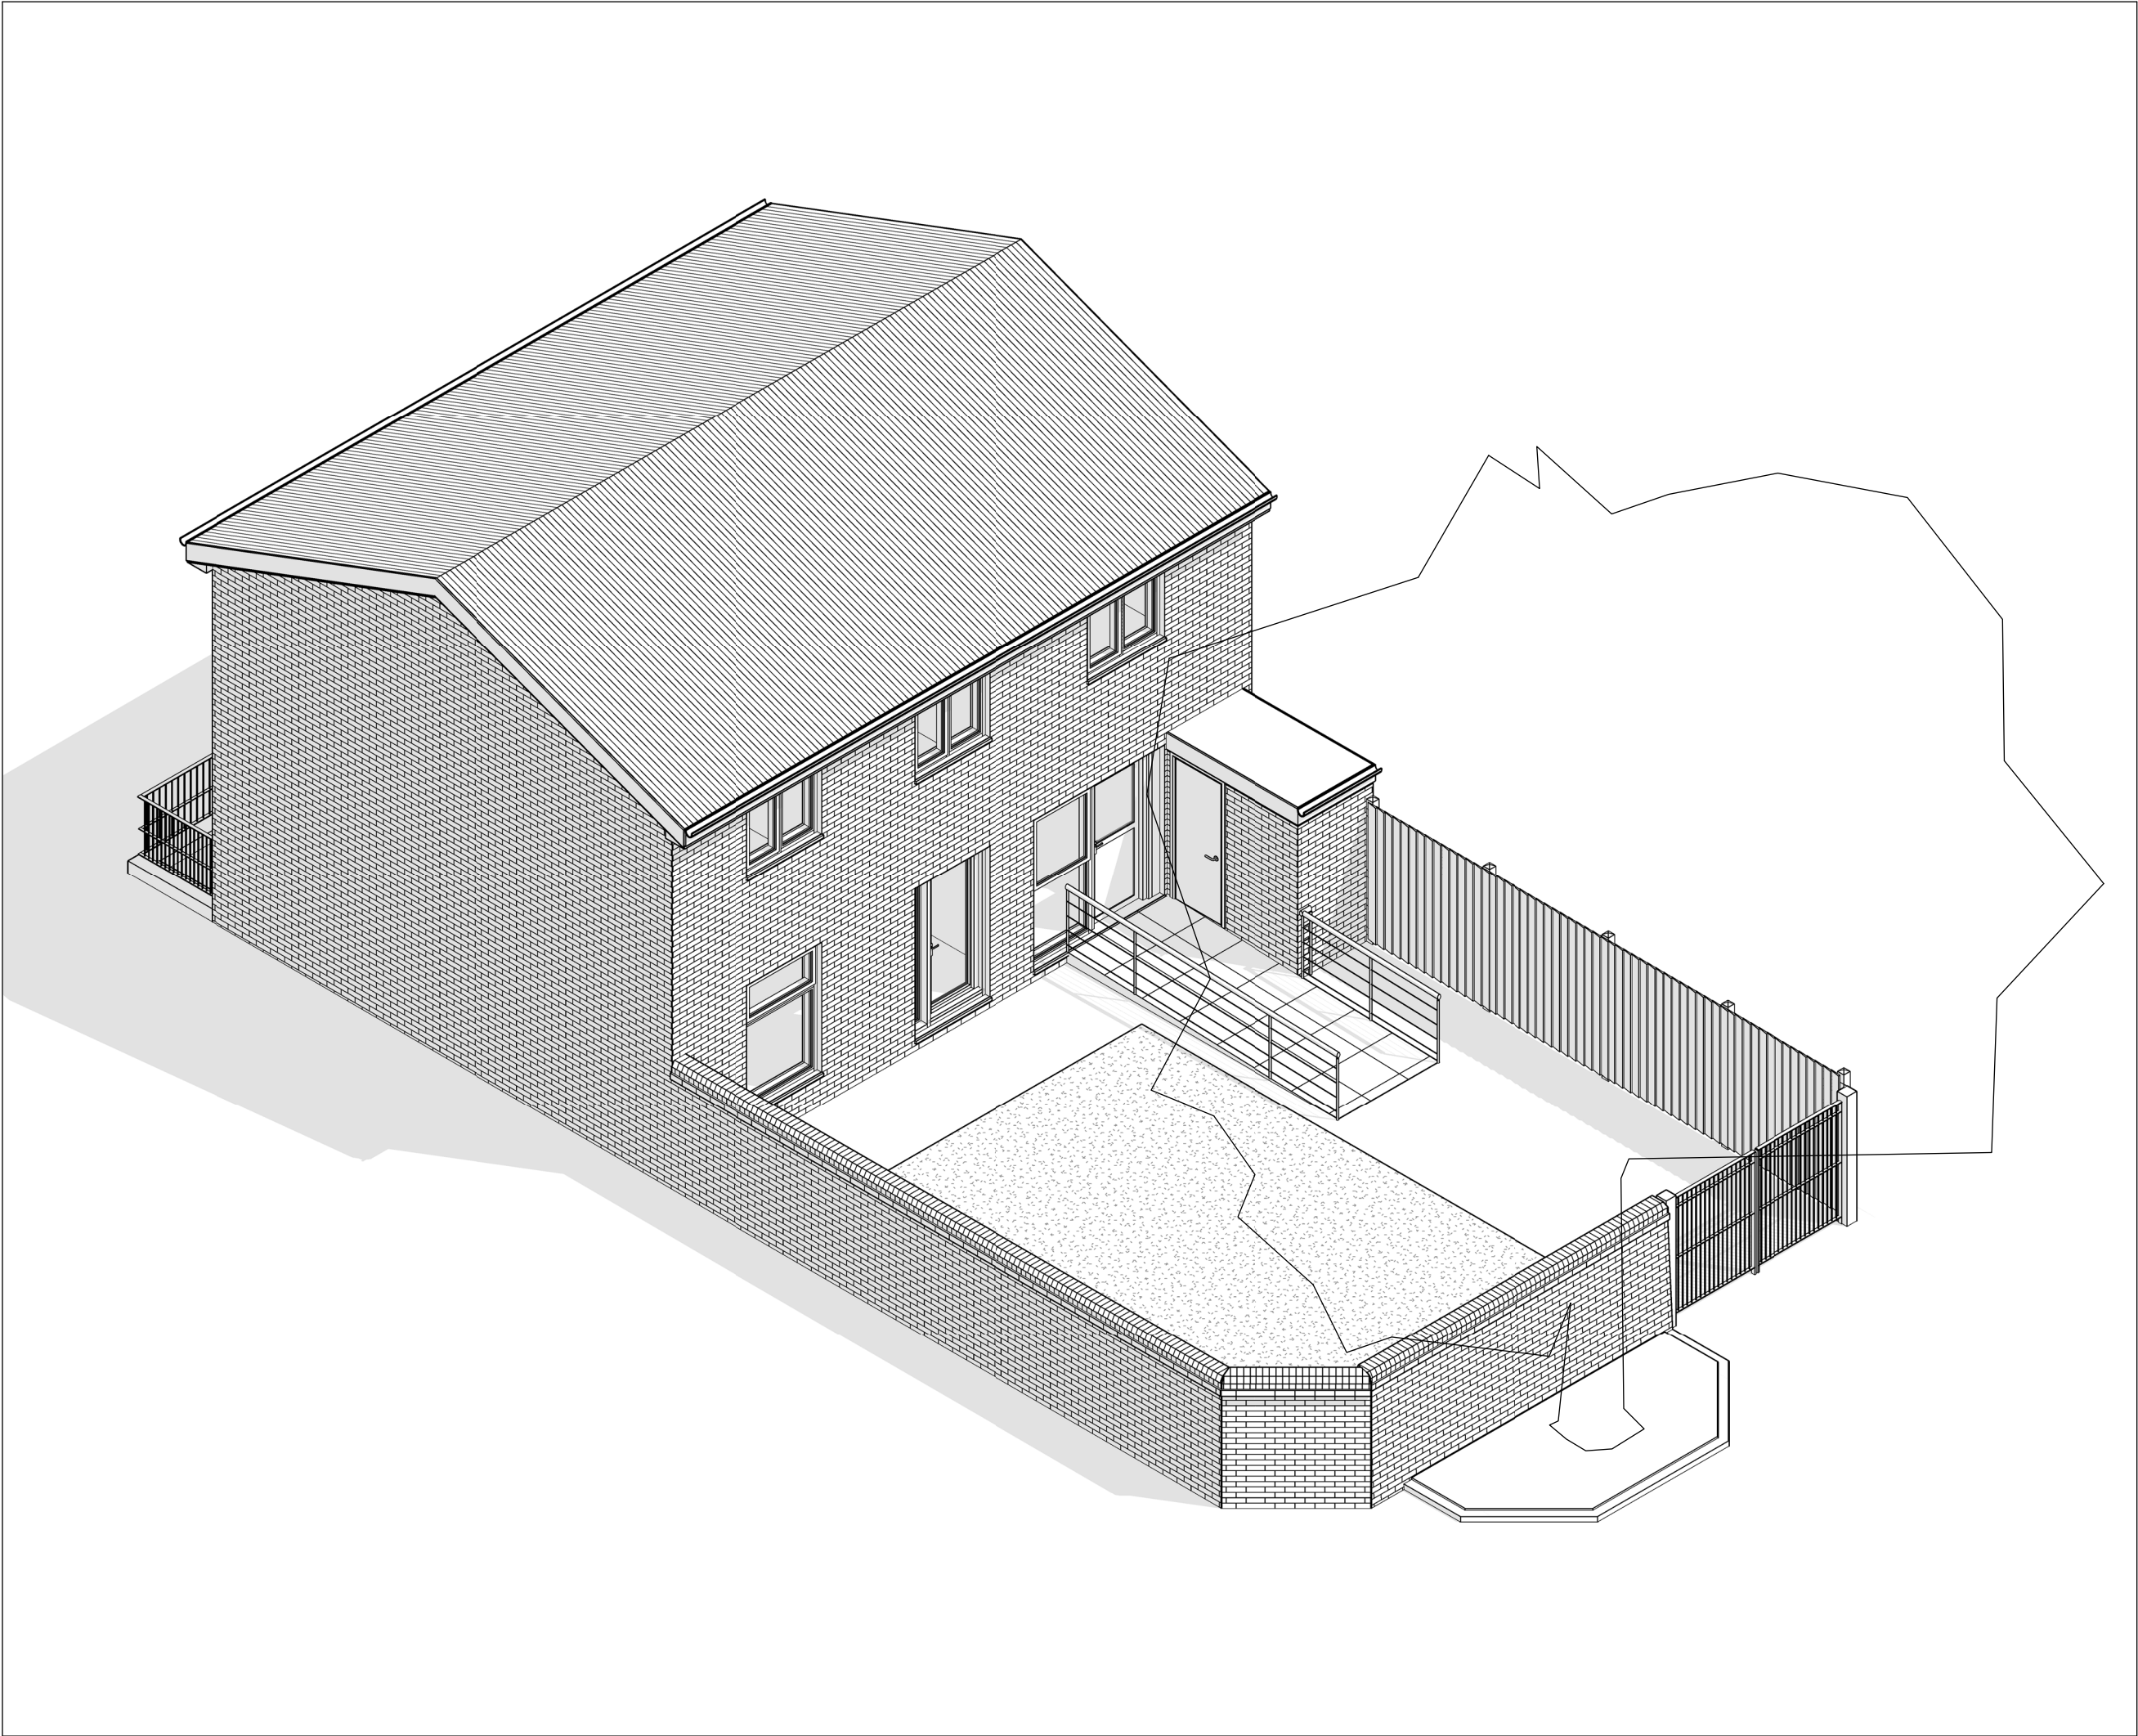

Written dimensions to be taken in preferences to scaled dimensions. The Contractor is responsible for checking all dimensions before work starts.

All work is to be carried out to the requirements, and to the satisfaction of the Local Authority.
These drawings are for planning purposes only

Any discrepancies to be brought to the attention of 4D Planning Consultants immediately.

Description

Rev	Date	Description	by	chk

4D PLANNING™
Chartered Town Planners & Architectural Technicians

Architecture | Town Planning

T: 0203 1500 183 www.GetMePlanning.com


www.GetMePlanning.com

Client
Mr Reza Shekarfroush

Project
72 Raby St, Manchester
M16 7JQ

Title
EXISTING DRAWINGS
ISOMETRIC VIEW

Date:	15.09.2022	Rev:
Scale:		
Drawing No.4D-309	E 05	
Drawn by : MAX		

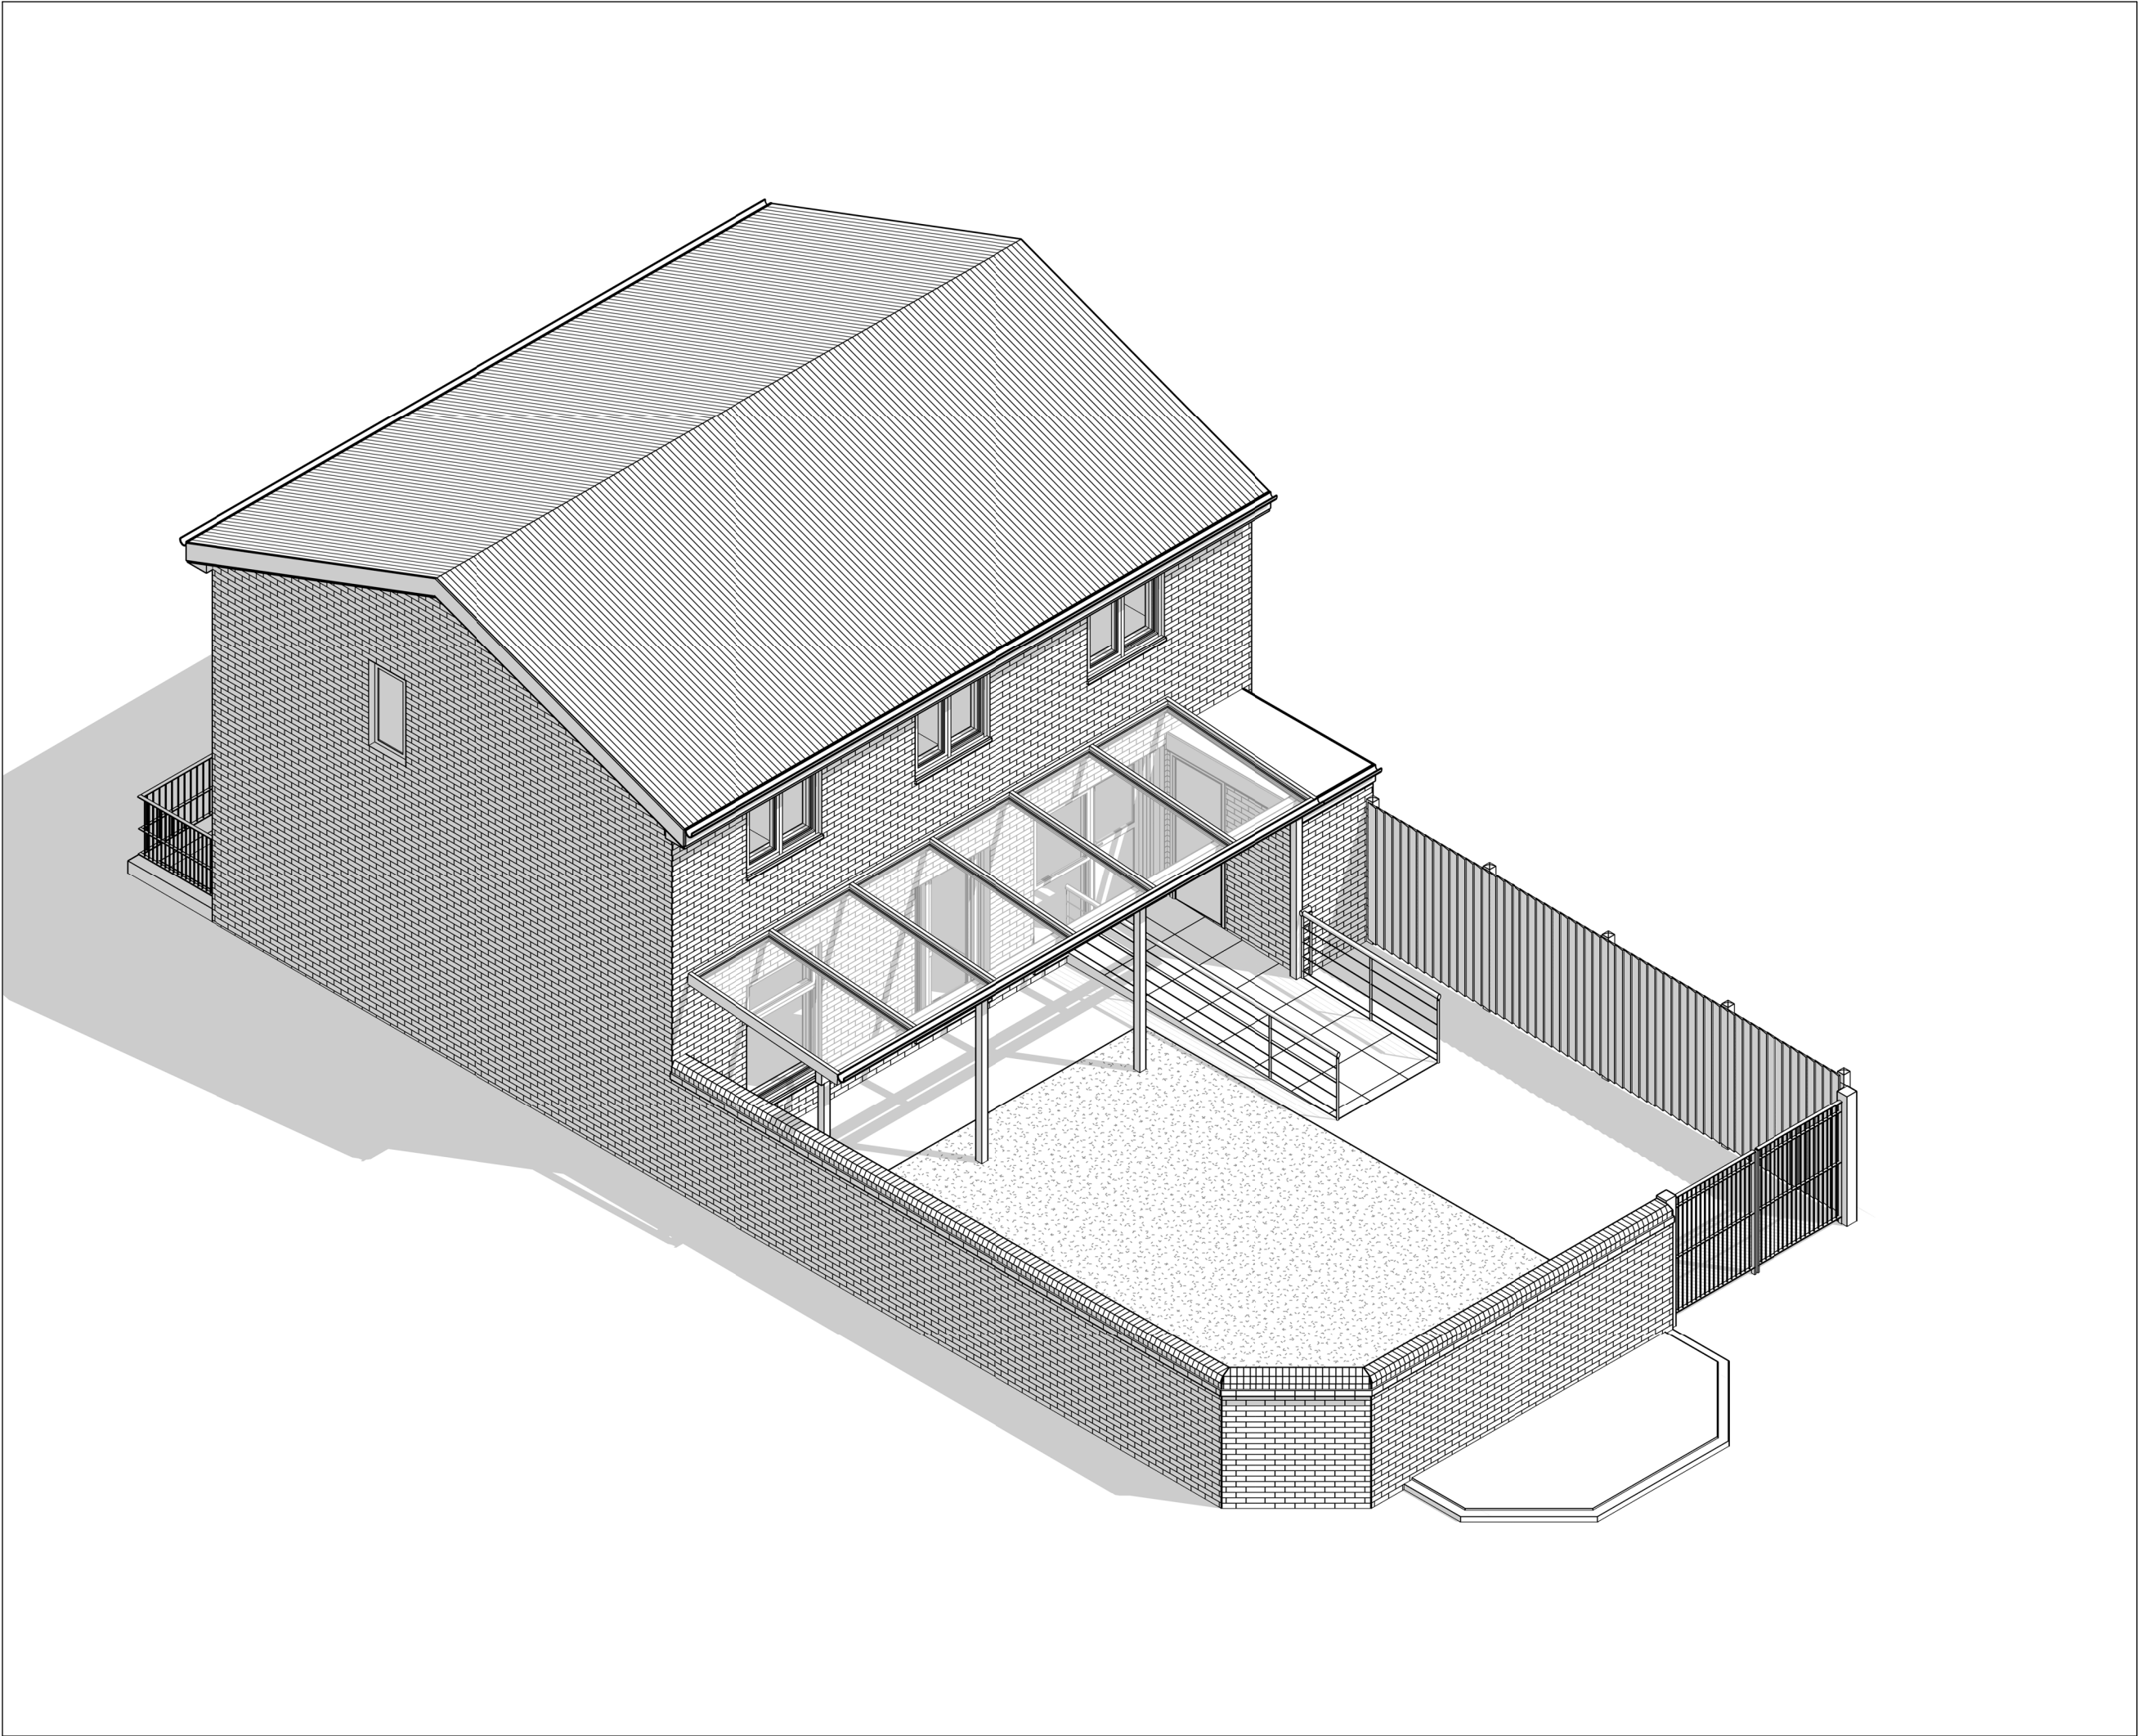

Written dimensions to be taken in preferences to scaled dimensions. The Contractor is responsible for checking all dimensions before work starts.

All work is to be carried out to the requirements, and to the satisfaction of the Local Authority.
These drawings are for planning purposes only

Any discrepancies to be brought to the attention of 4D Planning Consultants immediately.

Description

Rev	Date	Description	by	chk

4D PLANNING™
Chartered Town Planners & Architectural Technicians

Architecture | Town Planning

T: 0203 1500 183 www.GetMePlanning.com

www.GetMePlanning.com

Client
Mr Reza Shekarfroush

Project
72 Raby St, Manchester
M16 7JQ

Title
PROPOSED DRAWINGS
ISOMETRIC VIEW

Date:	15.09.2022	Rev:	
Scale:		REV A	
Drawing No.	4D-309	P 05	26/01/2023
Drawn by :	MAX		