
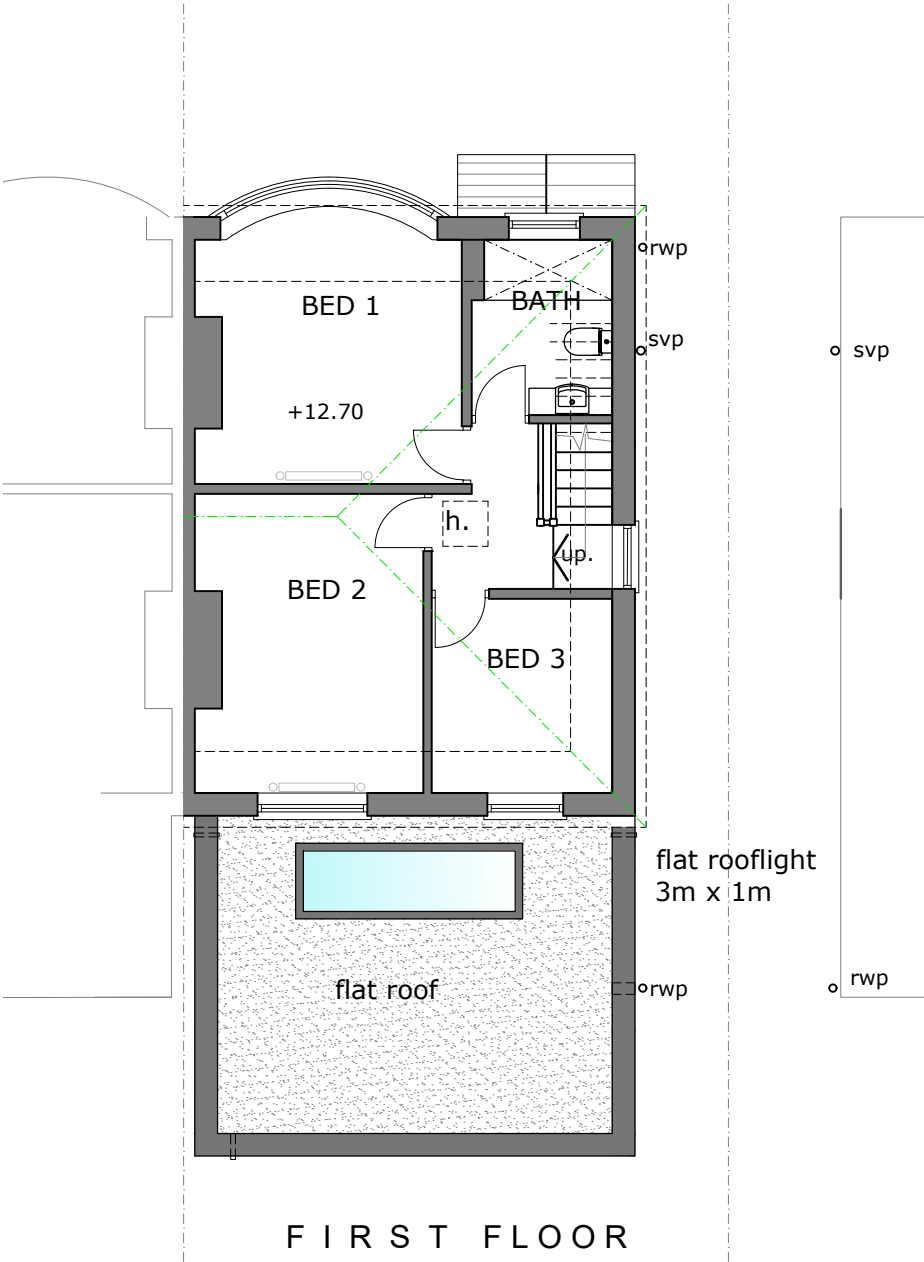


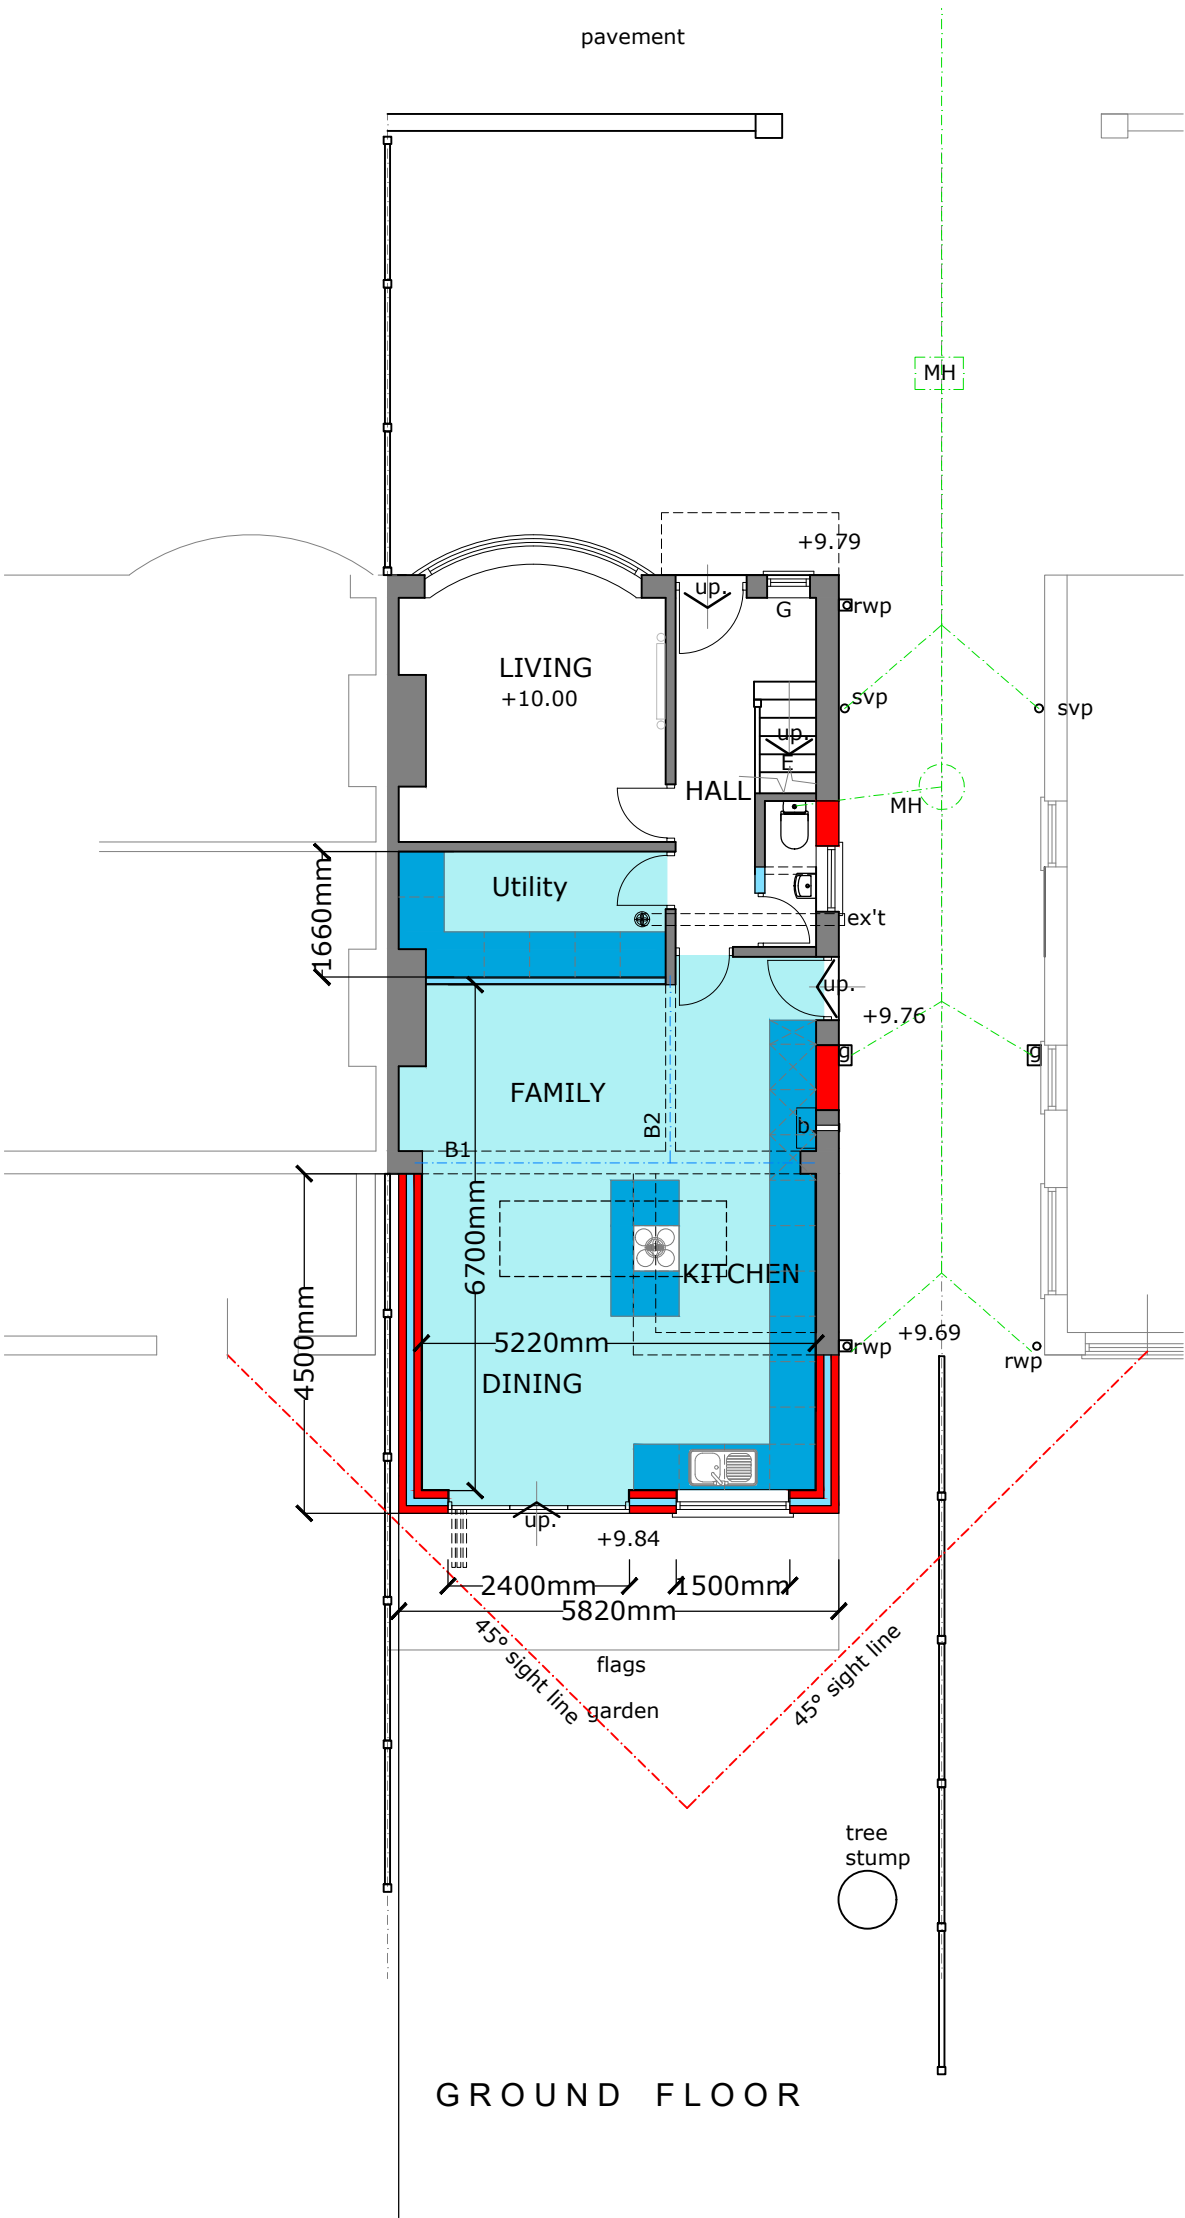

0 1 2 3
scale in M @A3

PRIDE RD. The architect your home deserves

www.prideroad.co.uk @lisaraynes 07989 744 336 lisa@prideroad.co.uk

Client:	Ryan Hardy & Colleen Mitchell			Stage:	Planning	
Project:	53 Fairholme Road Withington M20 4SA					
Drawing:	Proposed Floor Plans					
	Scale @ A3 1:100	Date: 05/01/23	Drawn: BR	Job no: J1053	Drawing No. 10	