


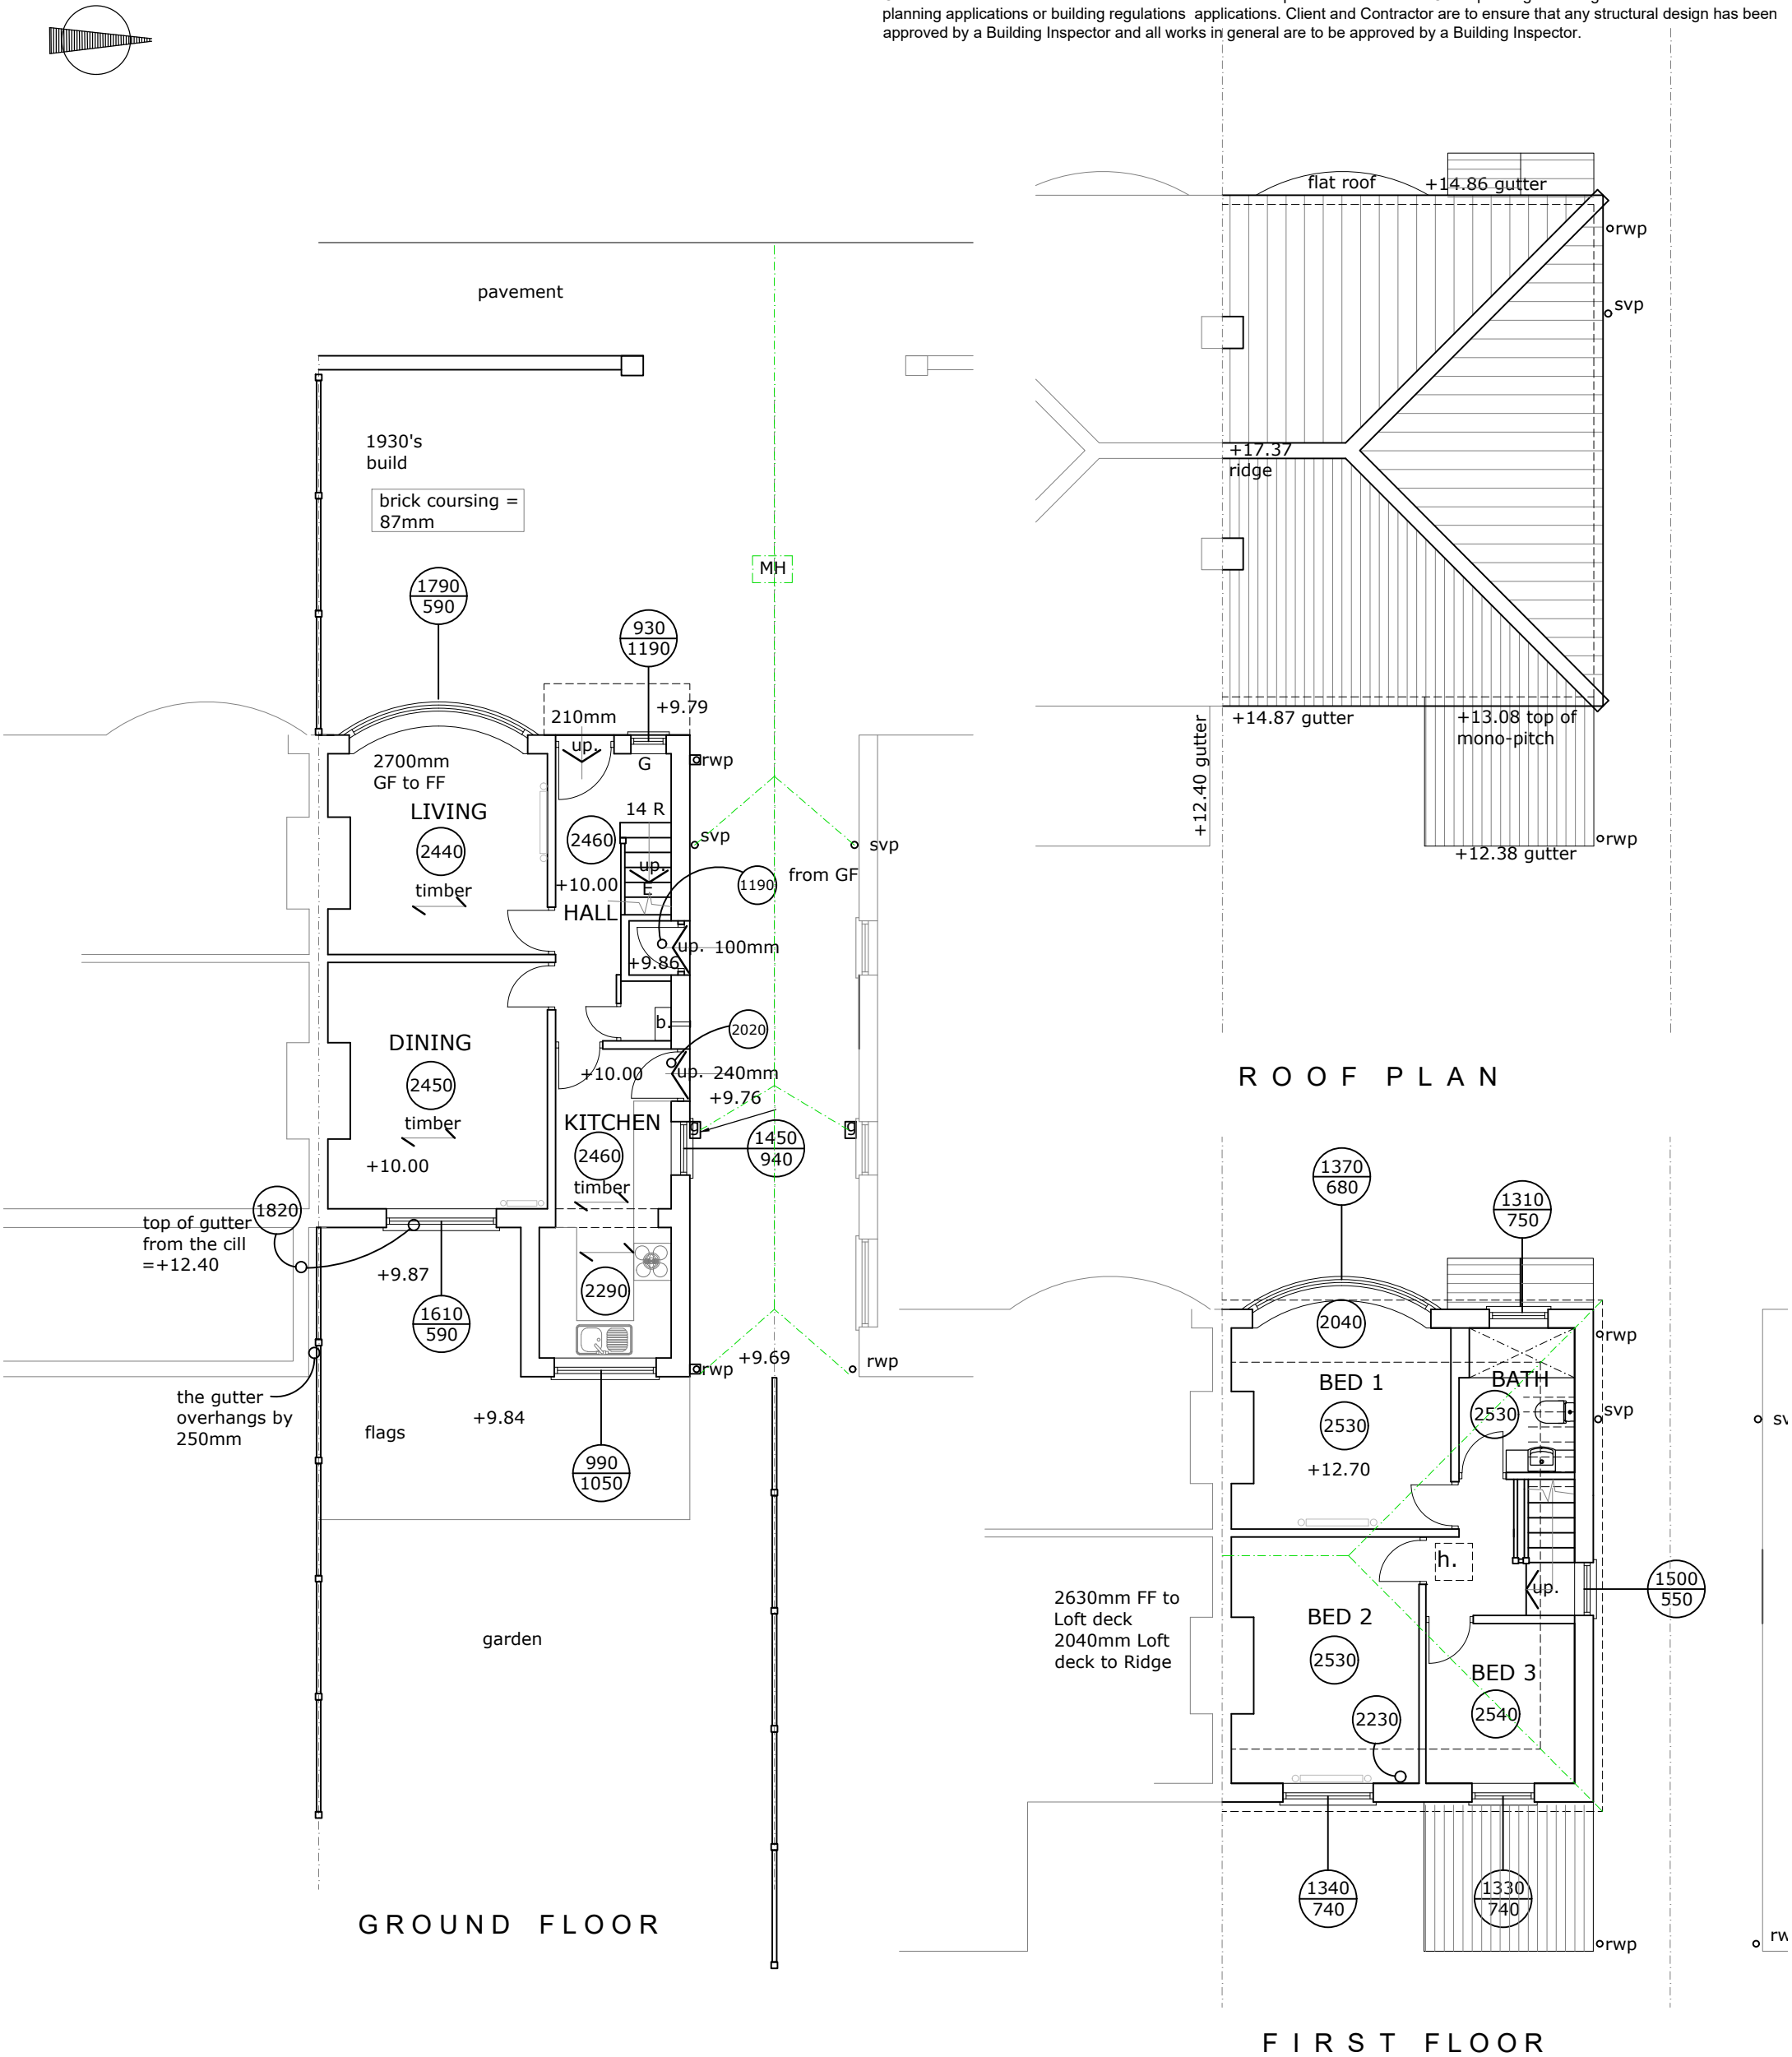

PRIDE RD. The architect your home deserves

www.prideroad.co.uk @lisaraynes 07989 744 336 lisa@prideroad.co.uk

Client:	Ryan Hardy & Colleen Mitchell		Stage:	Survey	
Project:	53 Fairholme Road Withington M20 4SA				
Drawing:	Existing Floor Plans				
	Scale @ A3 1:100	Date: 04/11/22	Drawn: BR	Job no: -	Drawing No. 01

0 1 2 3
scale in M @A3