




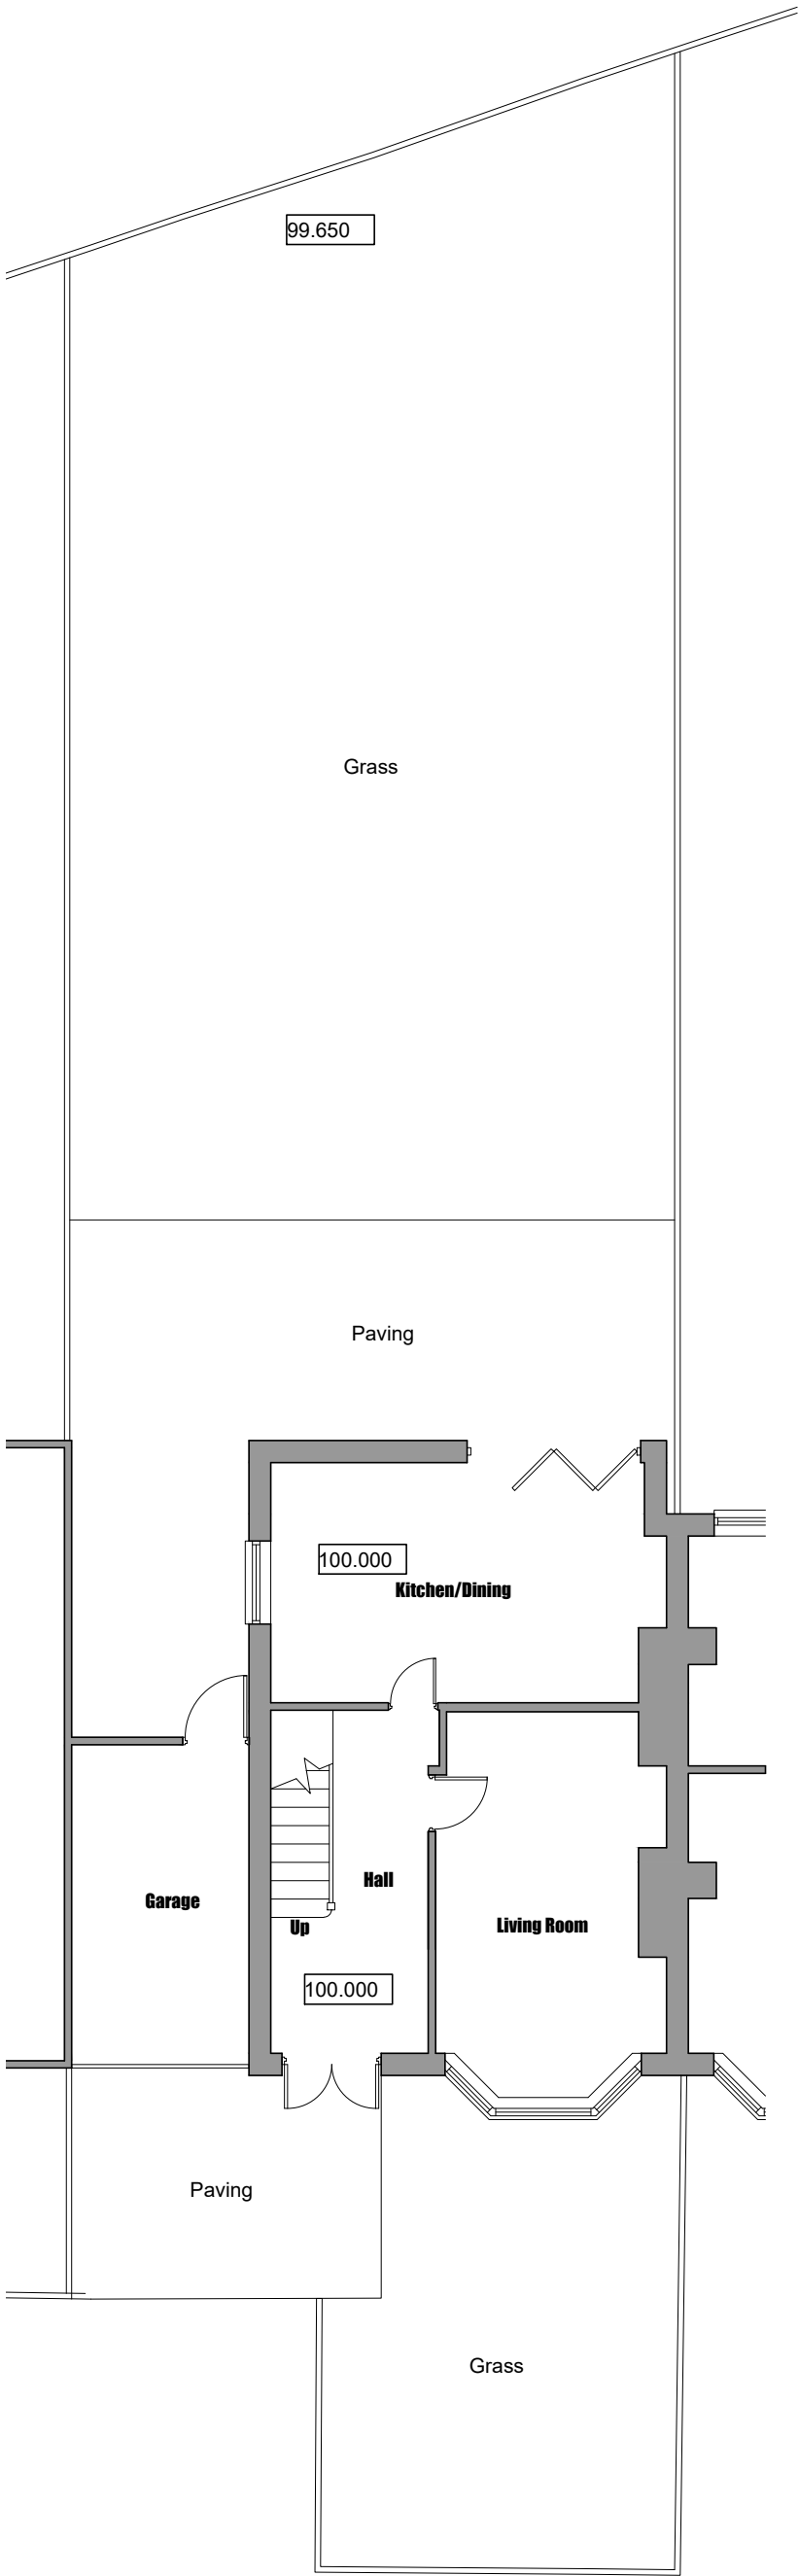

Site Plan
Scale 1:100

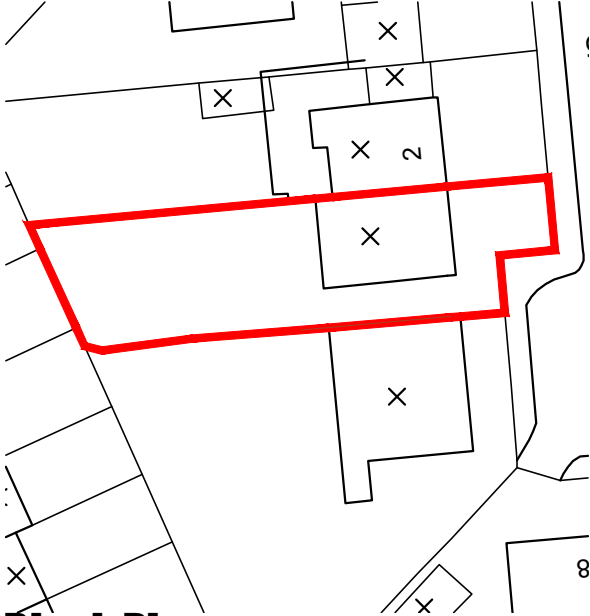

Block Plan
Scale 1:500

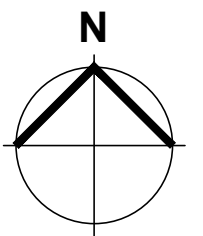

Location Plan
Scale 1:1250



6 Conway Close
Alkrington
Middleton
Manchester, M24 1EW
E: conway-design@outlook.com

JOB TITLE : Single Storey Side And Rear Extension
ADDRESS : 4 Carnwood Close, Clayton Bridge
DRAWING TITLE : Existing Site Block And Location Plan
SCALE : As Noted @ A3
DRAWN : xxx DATE : 04.01.23