

PROJECT:

35 Athol Road, Whalley Range,
Manchester, M16 8QW, UK

DRAWING TITLE:

Proposed Building Plans

	DRG NO : A-07
DATE : September, 2022	SCALE: 1:50@A3

PURPOSE OF ISSUE

PLANNING


Do not scale from this drawing. All information should be checked by the contractor site before commencing work. Any discrepancies should be reported to the architect immediately. All rights are reserved and are not transferable. Unauthorized reproduction of this drawing are not permitted




PROPOSED FRONT ELEVATION



PROPOSED REAR SIDE ELEVATION

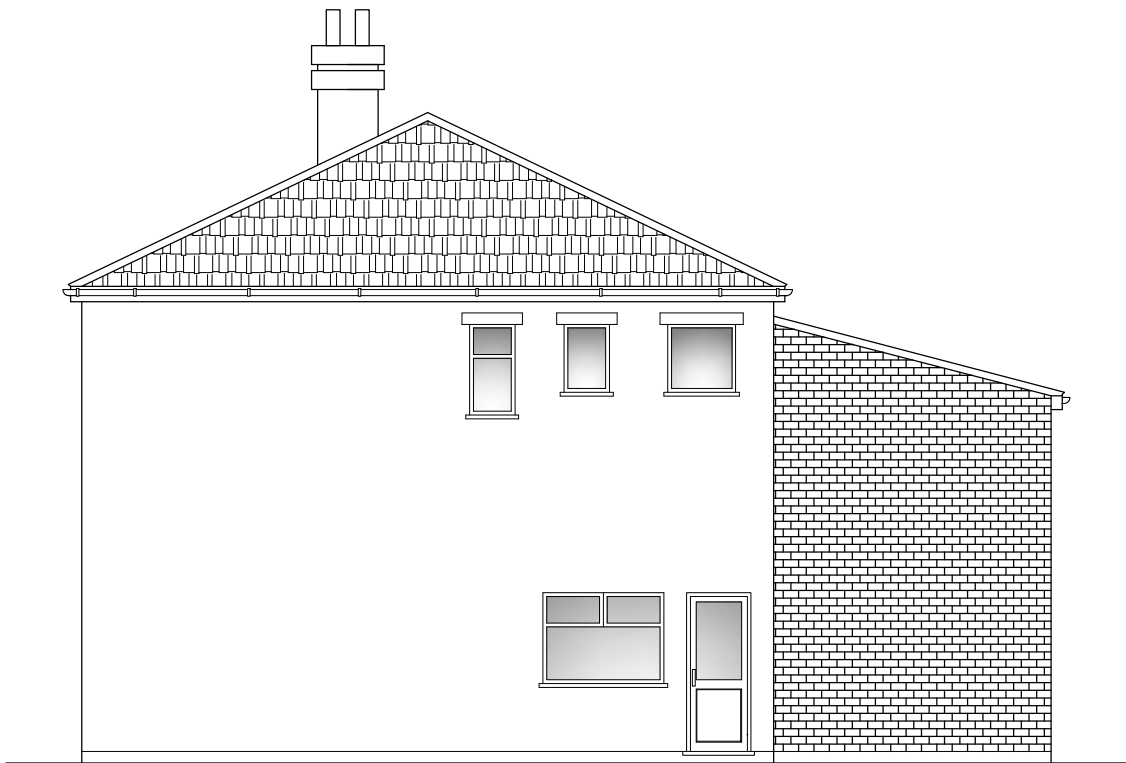

PROPOSED RIGHT SIDE ELEVATION

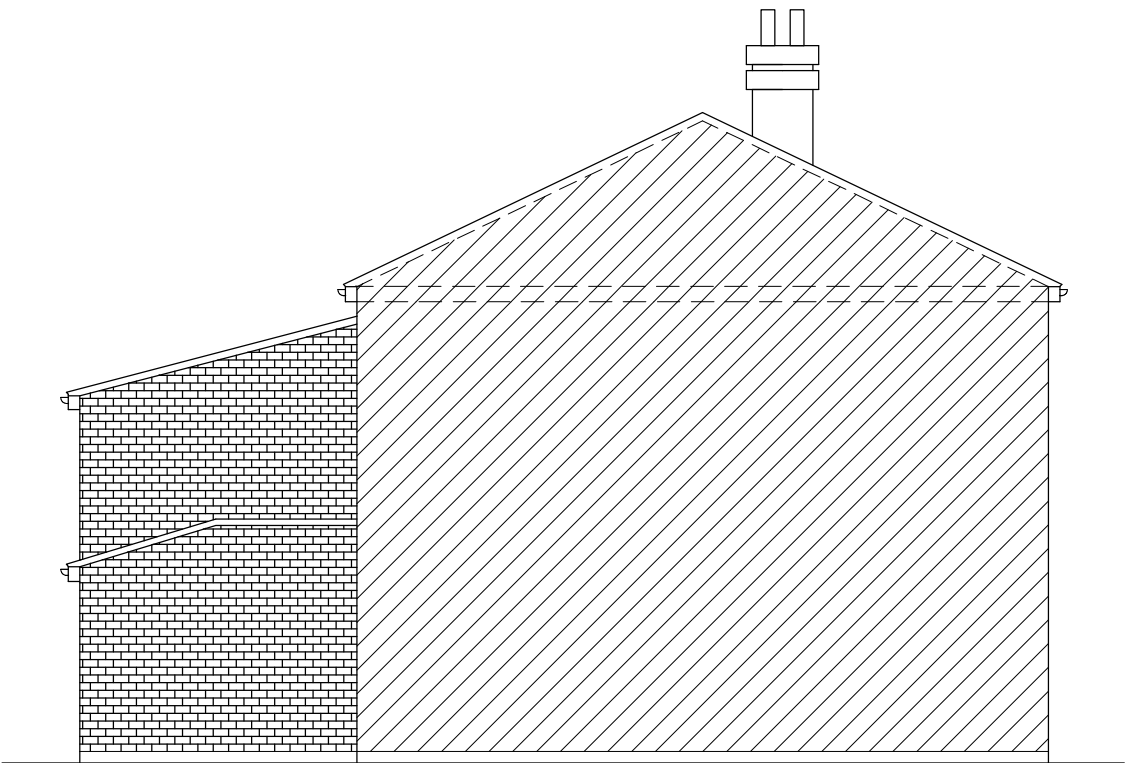

PROPOSED LEFT SIDE ELEVATION