

KEY
ROOM TYPE UNIT 10X
AA / 35m² ROOM NO.
ROOM GIA


This drawing and CAD data therein
is protected by copyright and must
not be copied or reproduced
without the written consent of DLG
Architects LLP. ©

No dimensions are to be scaled from
this drawing. Use figured dimensions
only. All dimensions and sizes are
to be checked on site and any
discrepancies reported to the architect
prior to initiation of any works.

P(00)

REV DESCRIPTION INITIALS/DATE

A CONSTRUCTION ISSUE, LAYOUTS
UPDATES AS PER DEVIATION SCHEDULE,
COMMENTS ADDED KO/10.01.22
B ROOM NUMBERS & PLANT ROOMS
SUPPLY-EXHAUSTION, ESCAPE, LIFT
COORDINATION REVISIONS KO/11.02.22
C TITLES/LOCK AMENDED KO/14.02.22
D RISER A LAYOUT IN ADVANCE PENDING
DETAIL SURVEY BY MYC, STAIR 1 DOOR
KESKIN-USE, UPDATES, ATTACHED FLUE
& STAIR 1 DOOR MATS ADDED
STAIR & PLANT ROOM AREA AMENDED,
HEAD OF RISER P AMENDED AN/15.03.22
E RISER A DOORS & LAYOUT AMENDED
STAIR 2 DOOR & LAYOUT AMENDED
DOOR TAB 10200-09 ADDED
GAS FLUE ADDED AN/03.05.22
F PLATFORM STEEL ADDED &
PLATFORM ACCESS NS/06.06.22
G Acoustic louvre width added NS/03.02.23

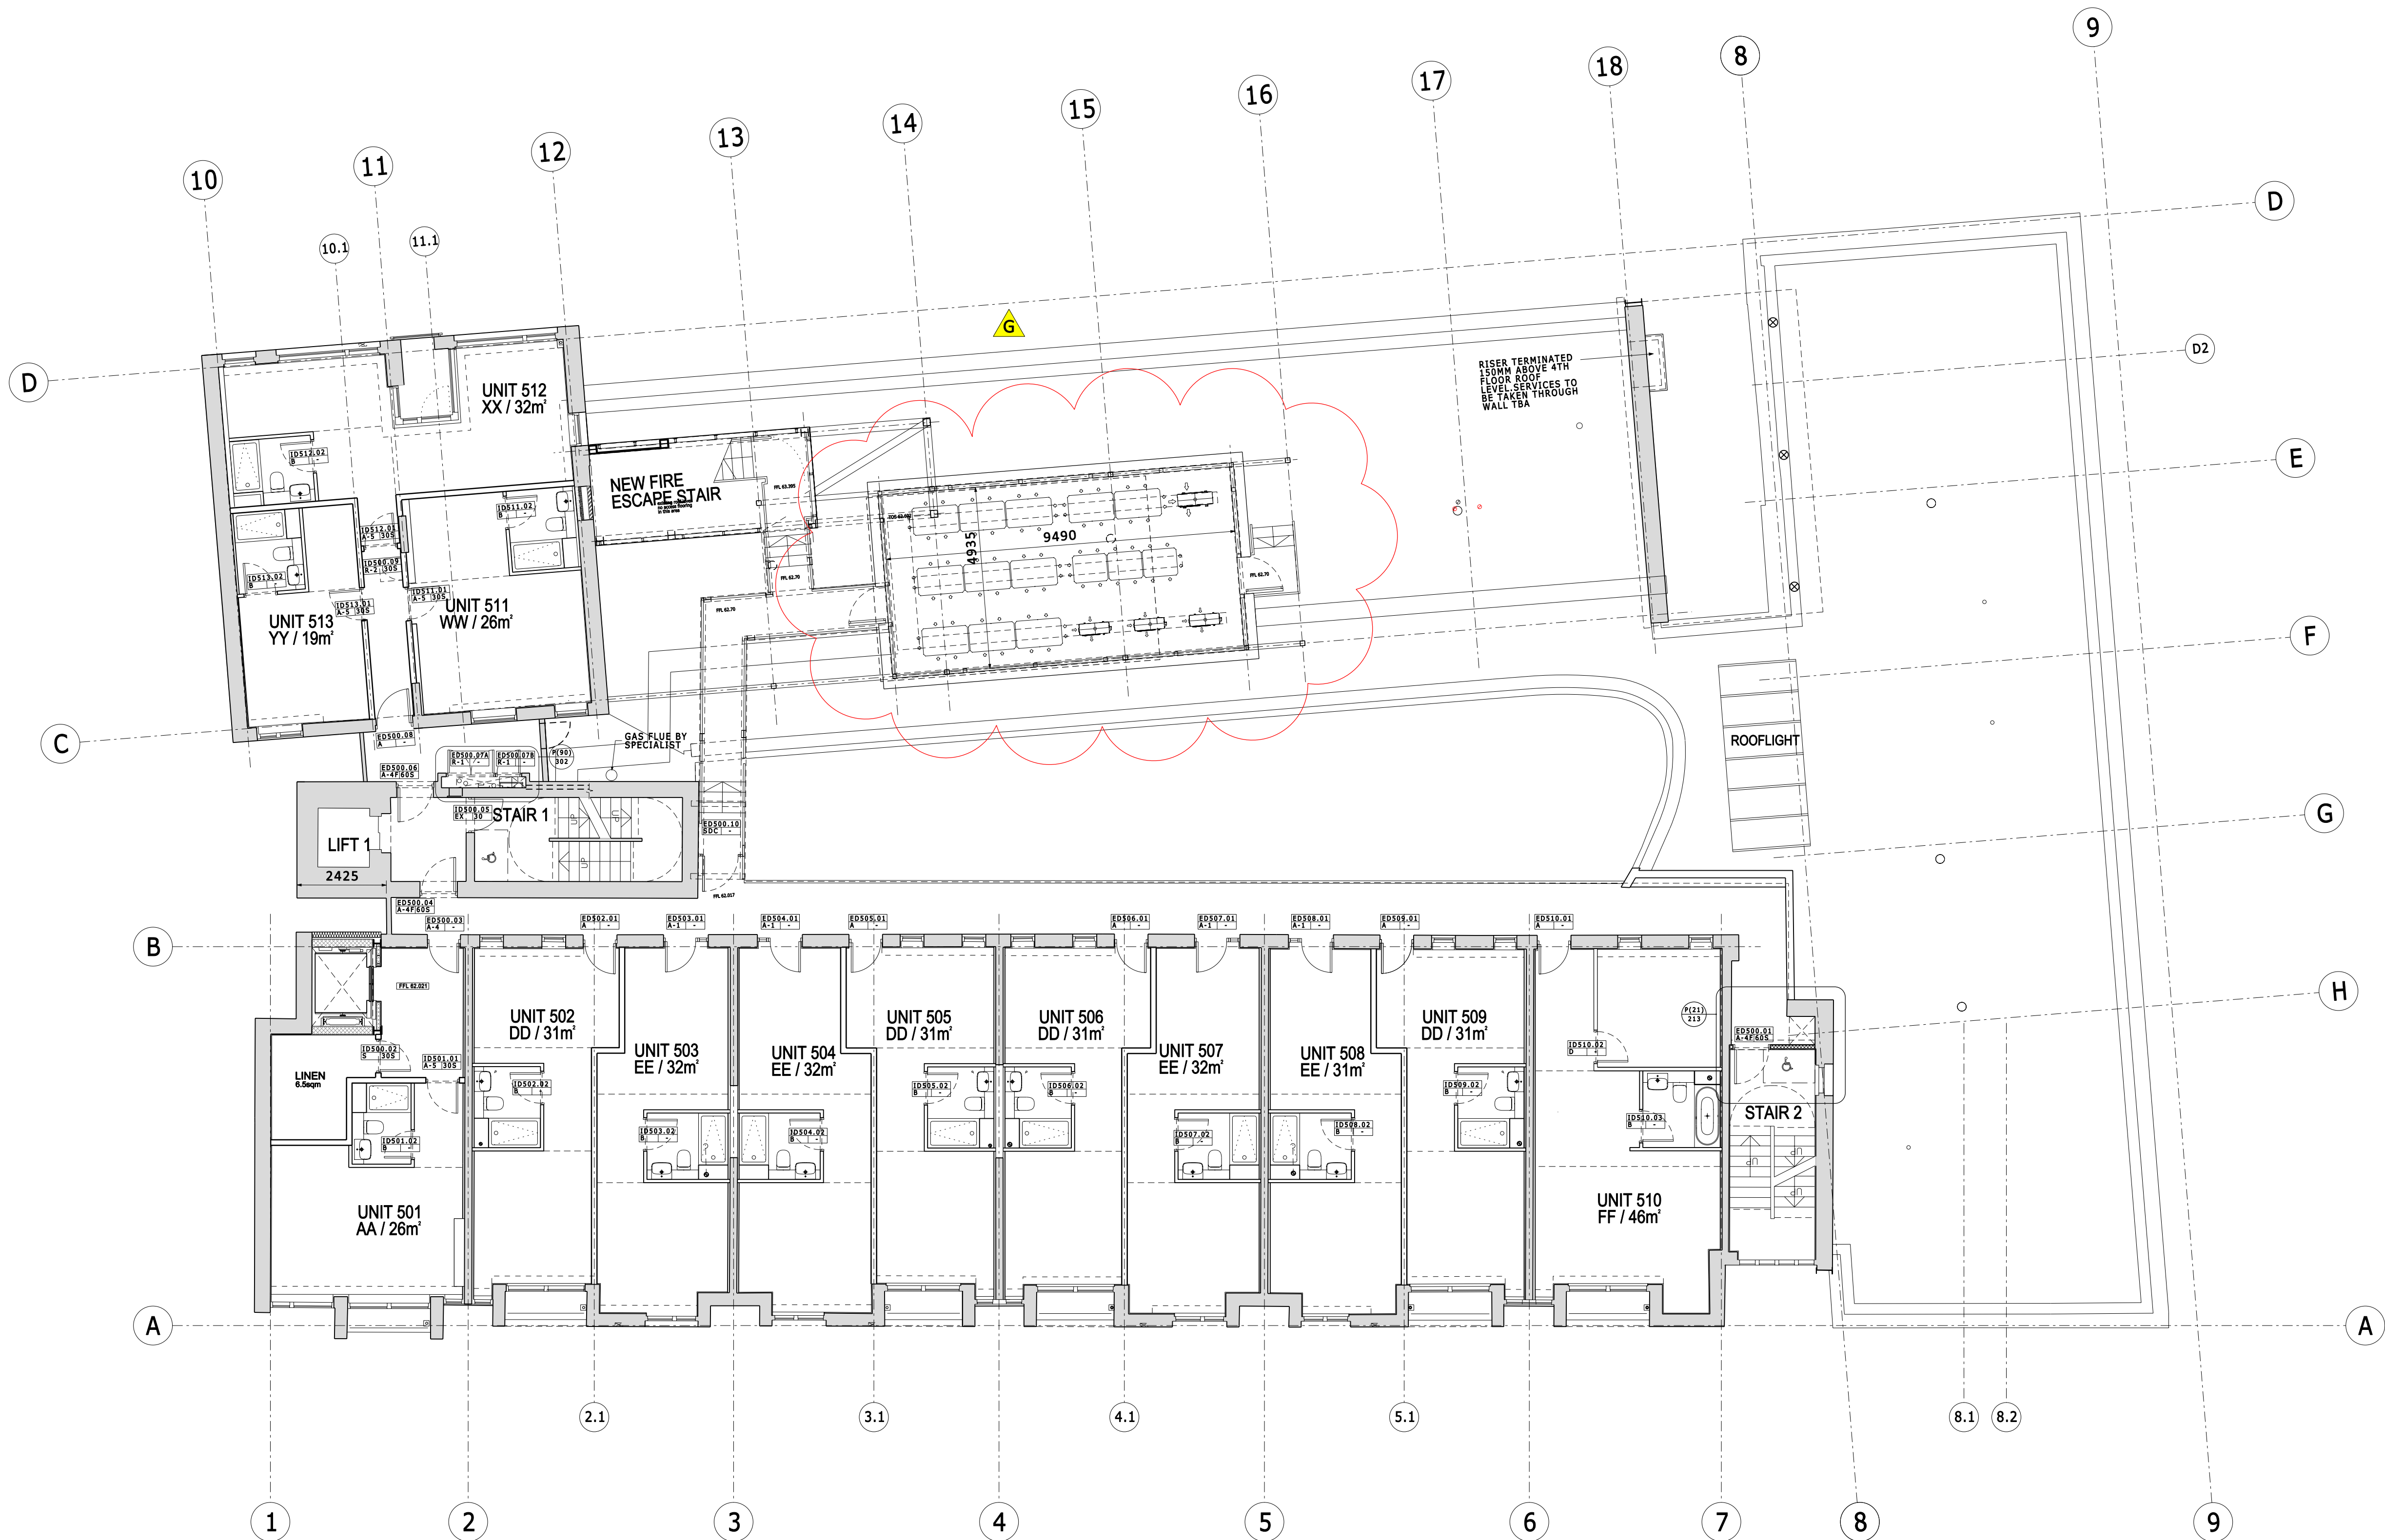

NOTE:
RISER ACCESS THROUGHOUT TBC
PENDING INSTRUCTION
BALCONY/ TERRACE DRAINAGE
DESIGN TBC BY MYC / CSG

JOB NAME
CIEL CAPITAL
LAYSTALL ST
MANCHESTER
M1 2JZ

DRAWING TITLE
PROPOSED
FIFTH FLOOR PLAN

STATUS

Construction

DATE SHEET BY SCALE @ SIZE
Jan '20 KO 1:100@A1

JOB NO. CODE DRAWING NO. REV
4328 P(00) 105 G

DLG ARCHITECTS

LEEDS
One Brewery Wharf
Waterloo Street
Leeds
LS10 1GX

+44(0)113 247 1222
leeds@dlgarchitects.com

LONDON
Studio 12.0G.1
The Leather Market
11-13 Weston Street
London
SE1 3ER

+44(0)207 620 1236
london@dlgarchitects.com

dlgarchitects.com

dlg