



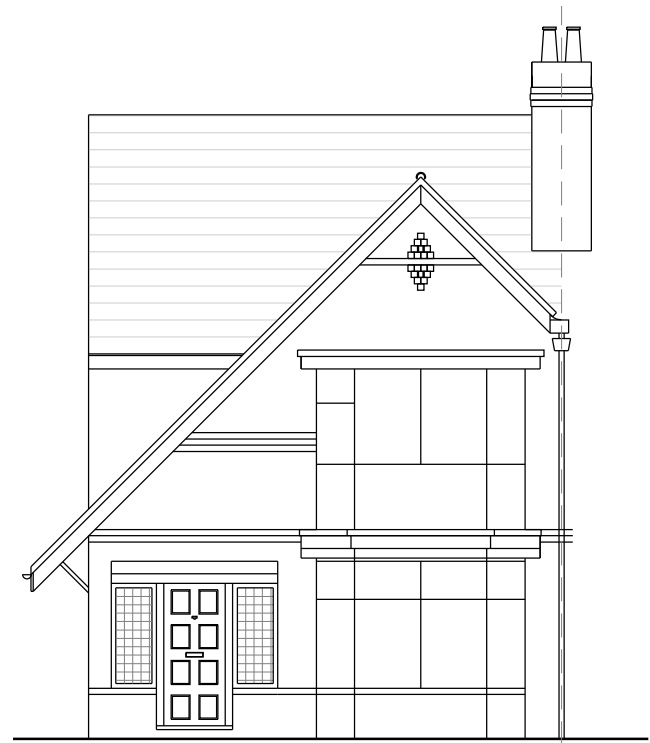


EXISTING - 1:100
FRONT ELEVATION



EXISTING - 1:100
SIDE ELEVATION

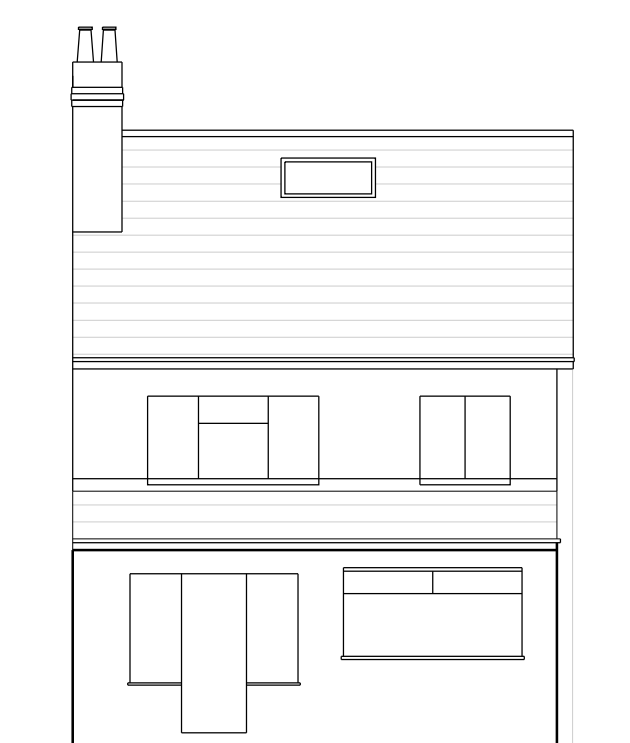

EXISTING - 1:100
REAR ELEVATION

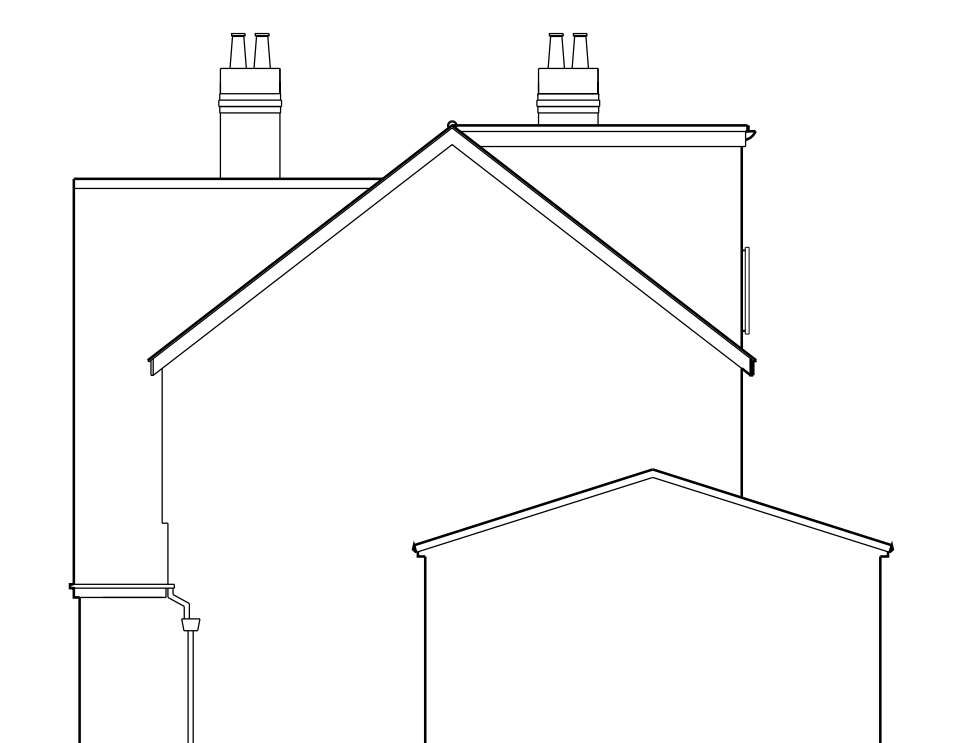

EXISTING & PROPOSED - 1:100
SIDE ELEVATION



PROPOSED - 1:100
FRONT ELEVATION




PROPOSED - 1:100
SIDE ELEVATION





PROPOSED - 1:100
REAR ELEVATION


Note: Proposed HD cladding in Cedar Grey for the dormer extension, blue bricks for all headers and cills. Skylights, utility door, side, rear windows in Sage colour upvc. Hardwood front door in Sage colour; Side entrance windows hardwood painted in white. Hardwood bay windows painted in white.

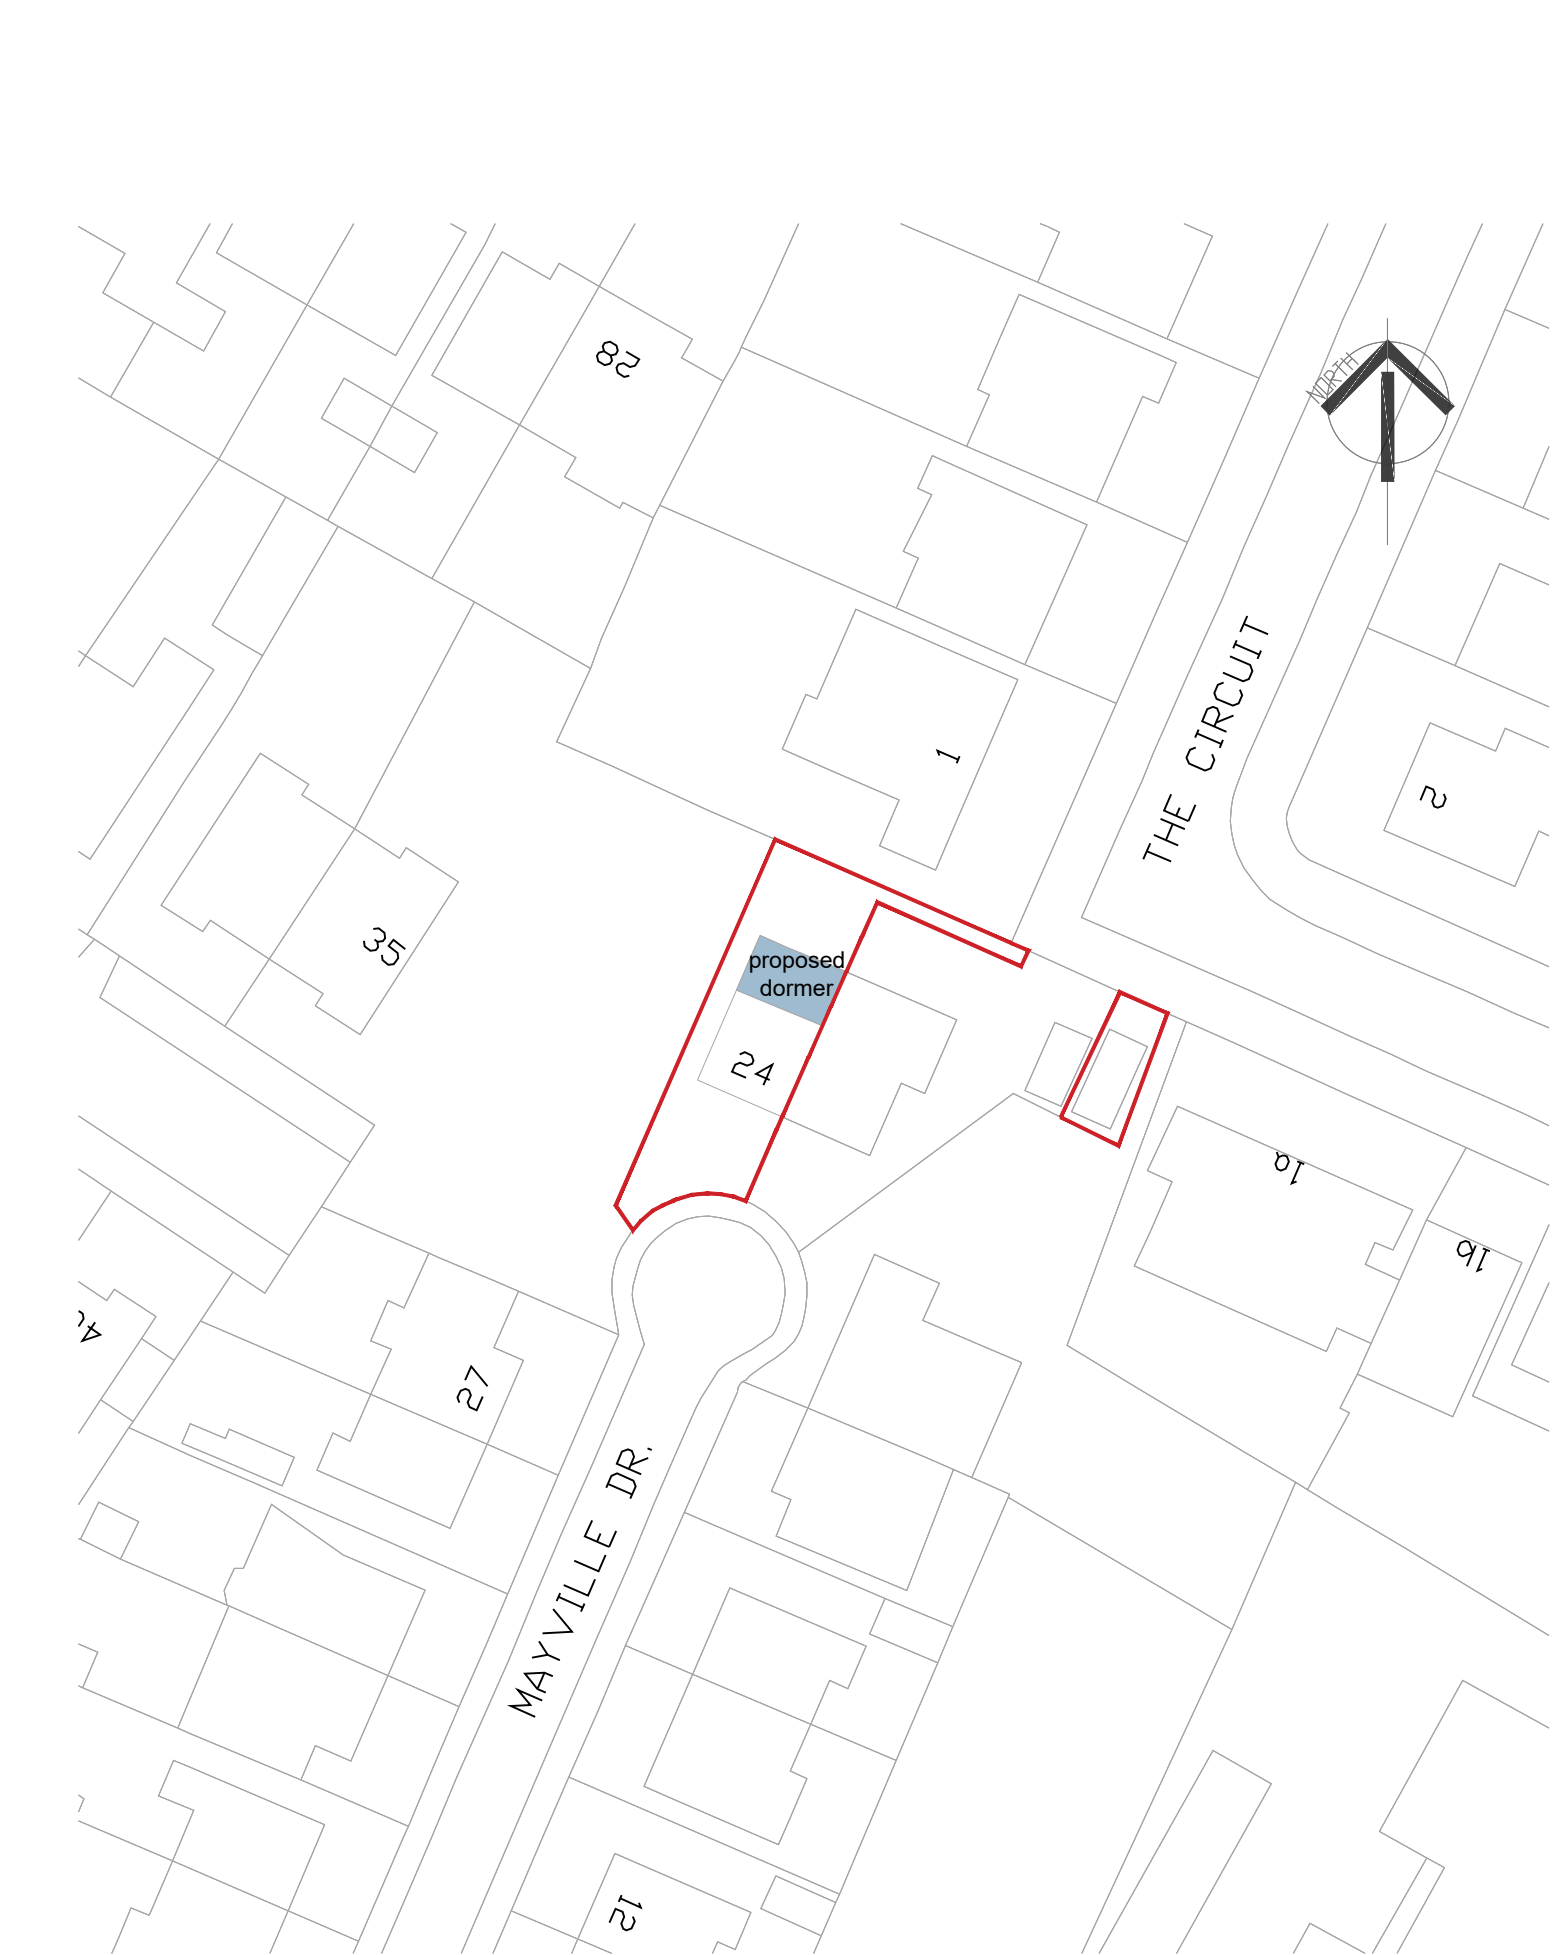


Site Plan
Scale 1: 500

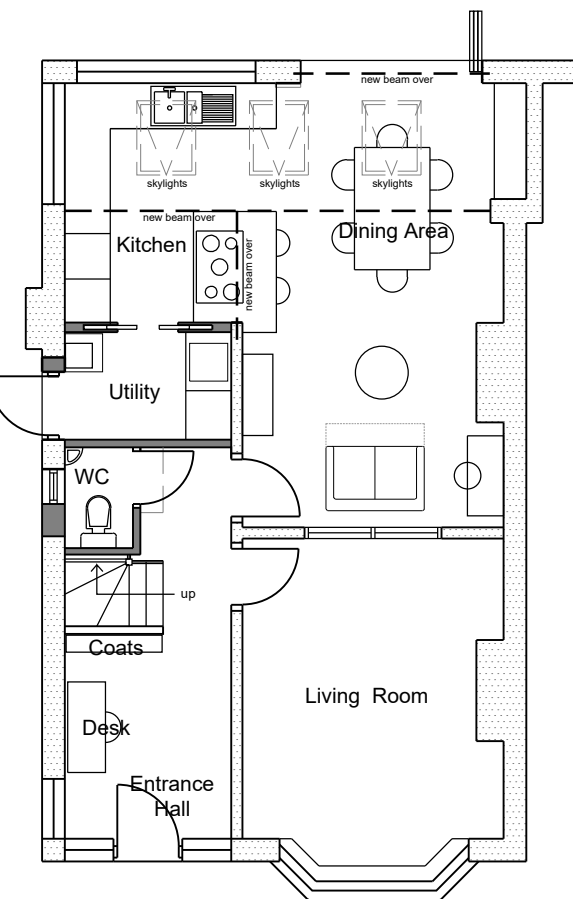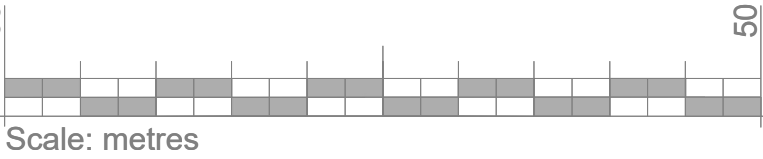


PROPOSED
Ground Floor Plan

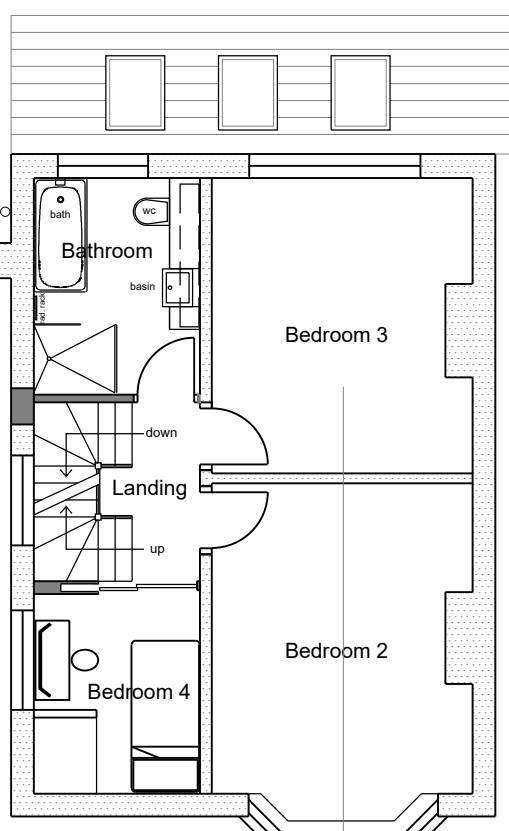


PROPOSED
First Floor Plan

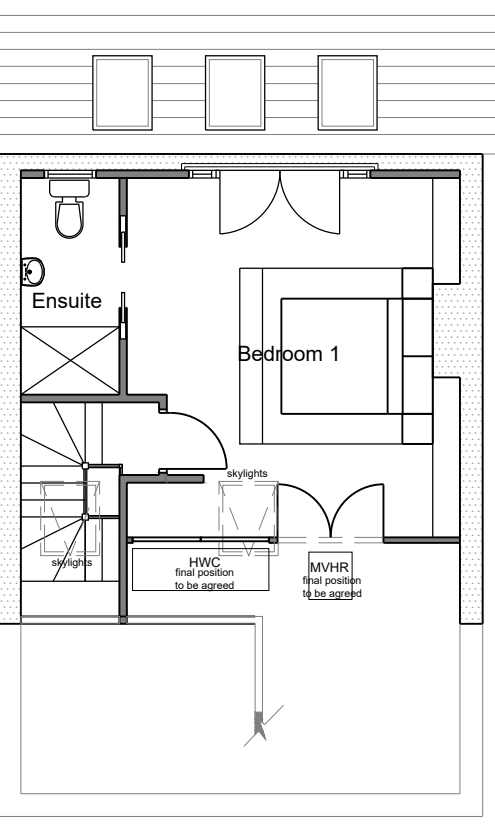


PROPOSED
Room in the Roof

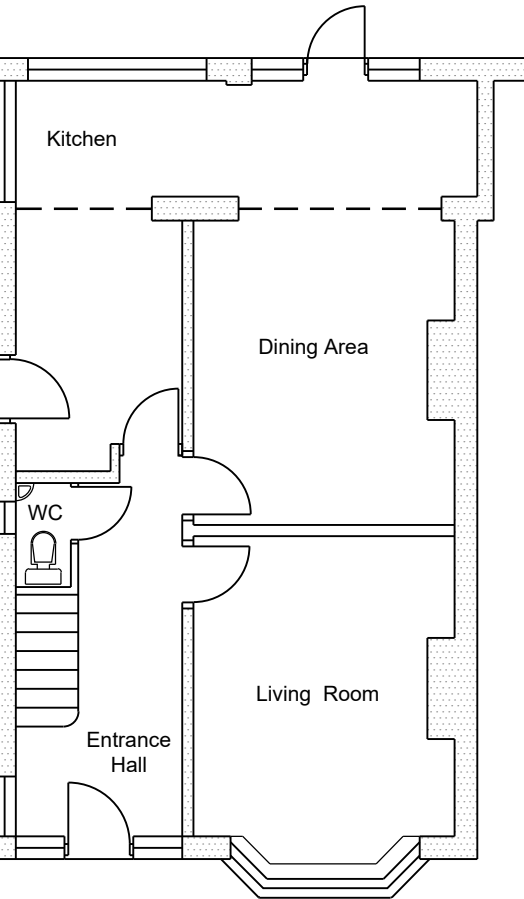


EXISTING
Ground Floor Plan

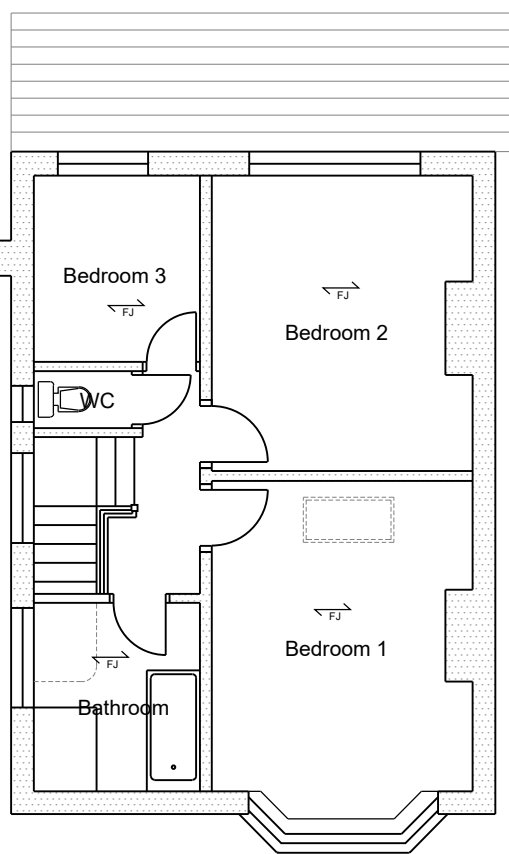

EXISTING
First Floor Plan

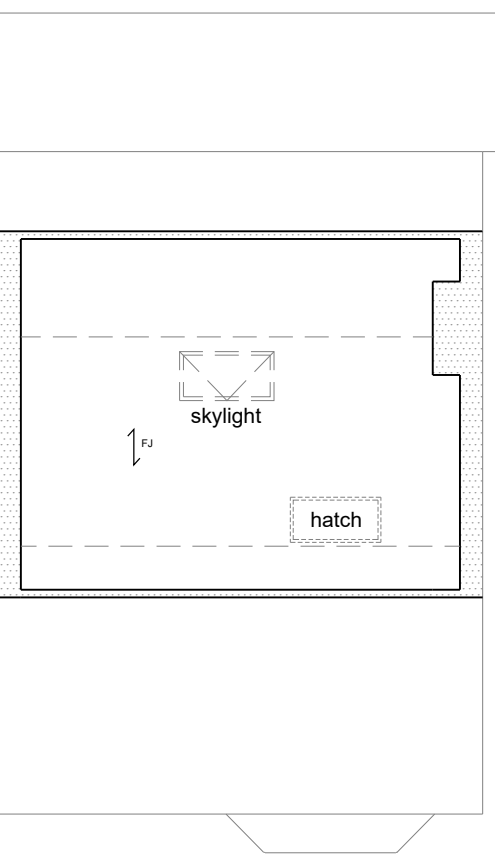

EXISTING
Room in the Roof

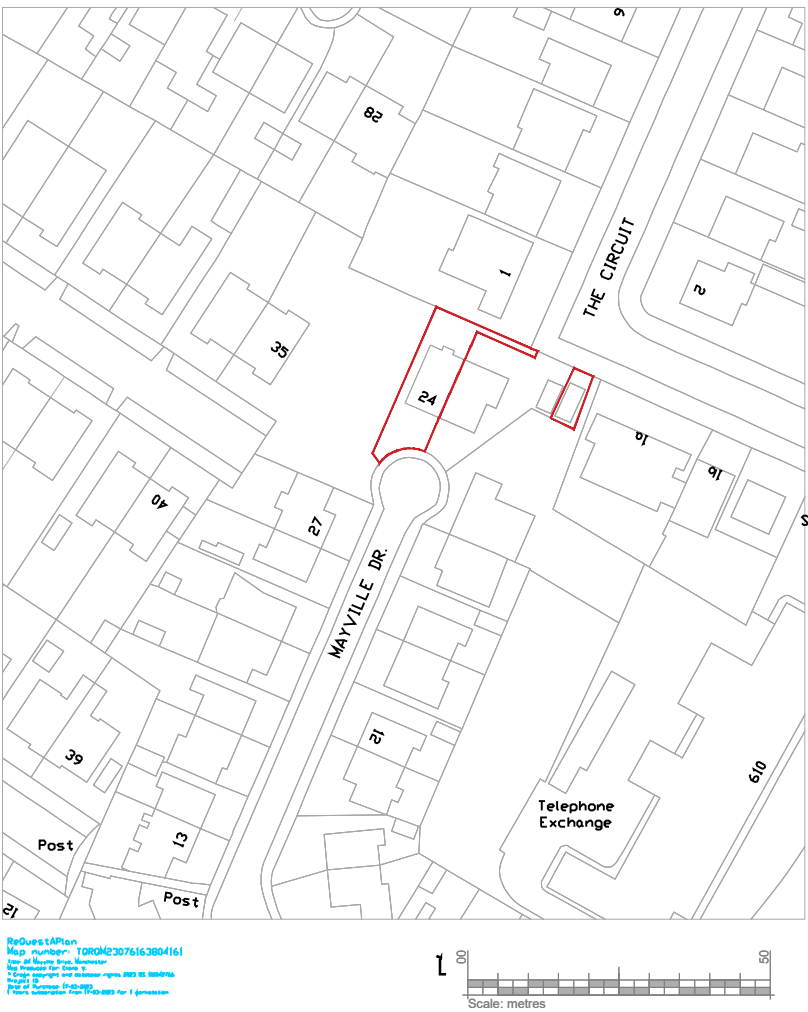

Location Plan
Scale 1:1250

rev. C 21-04-23 - Revised to PL's comment, side elevation added.
rev. B 15-03-23 - Revised to CI's comment, skylights, doors, etc.
rev. A 08-03-23 - Revised to CI's comment, cills, headers, rooflights etc.

SCHEME
Plans, Elevations, Site Layout
& Location Plan

PROPOSED EXTENSION
24 Mayville Drive
Manchester

For Mr W Wunderink & Ms E Vasquez

date	Jan 2021	drg.no.	
scale	1:100@A1	3000- C	