




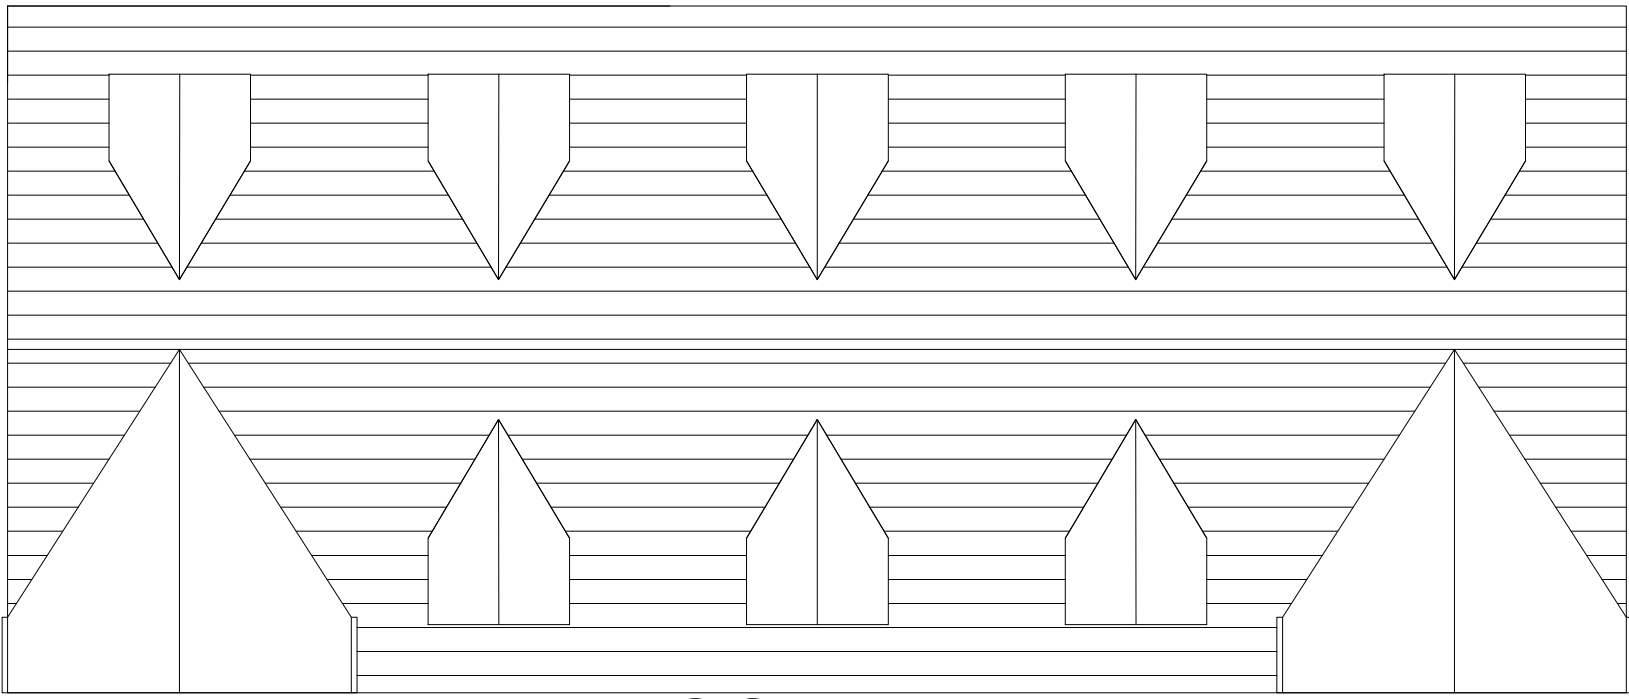


ROOF PLAN

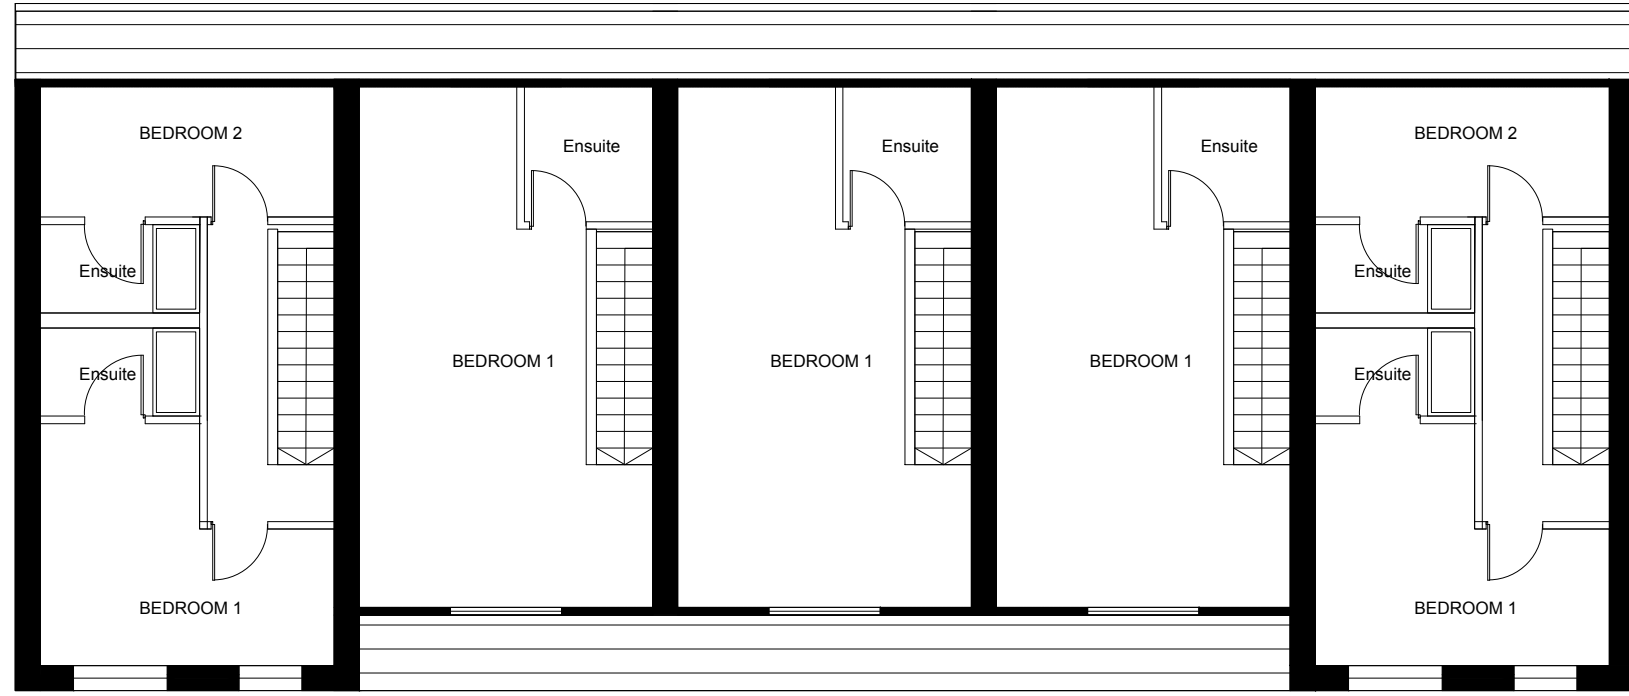

FIRST FLOOR PLAN

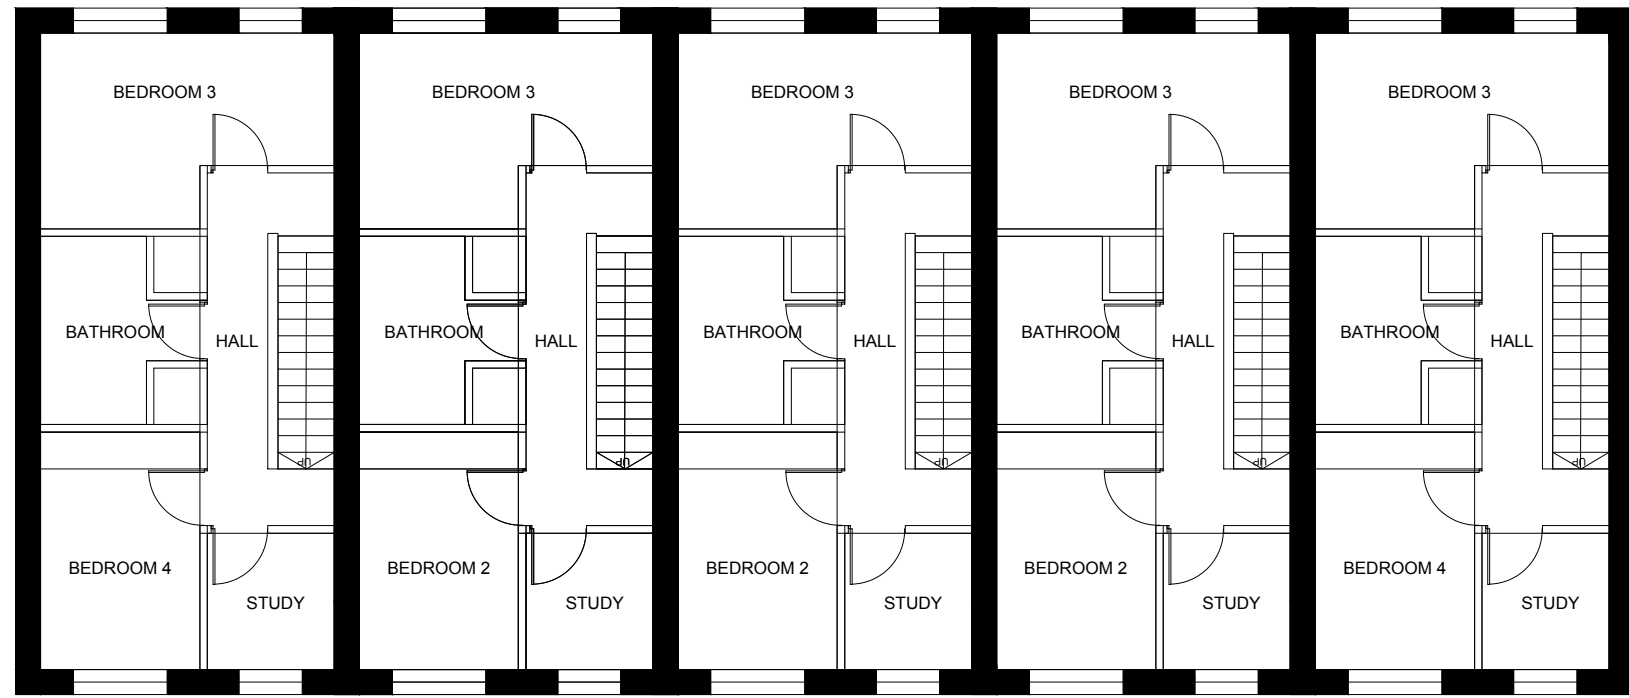


FIRST FLOOR PLAN

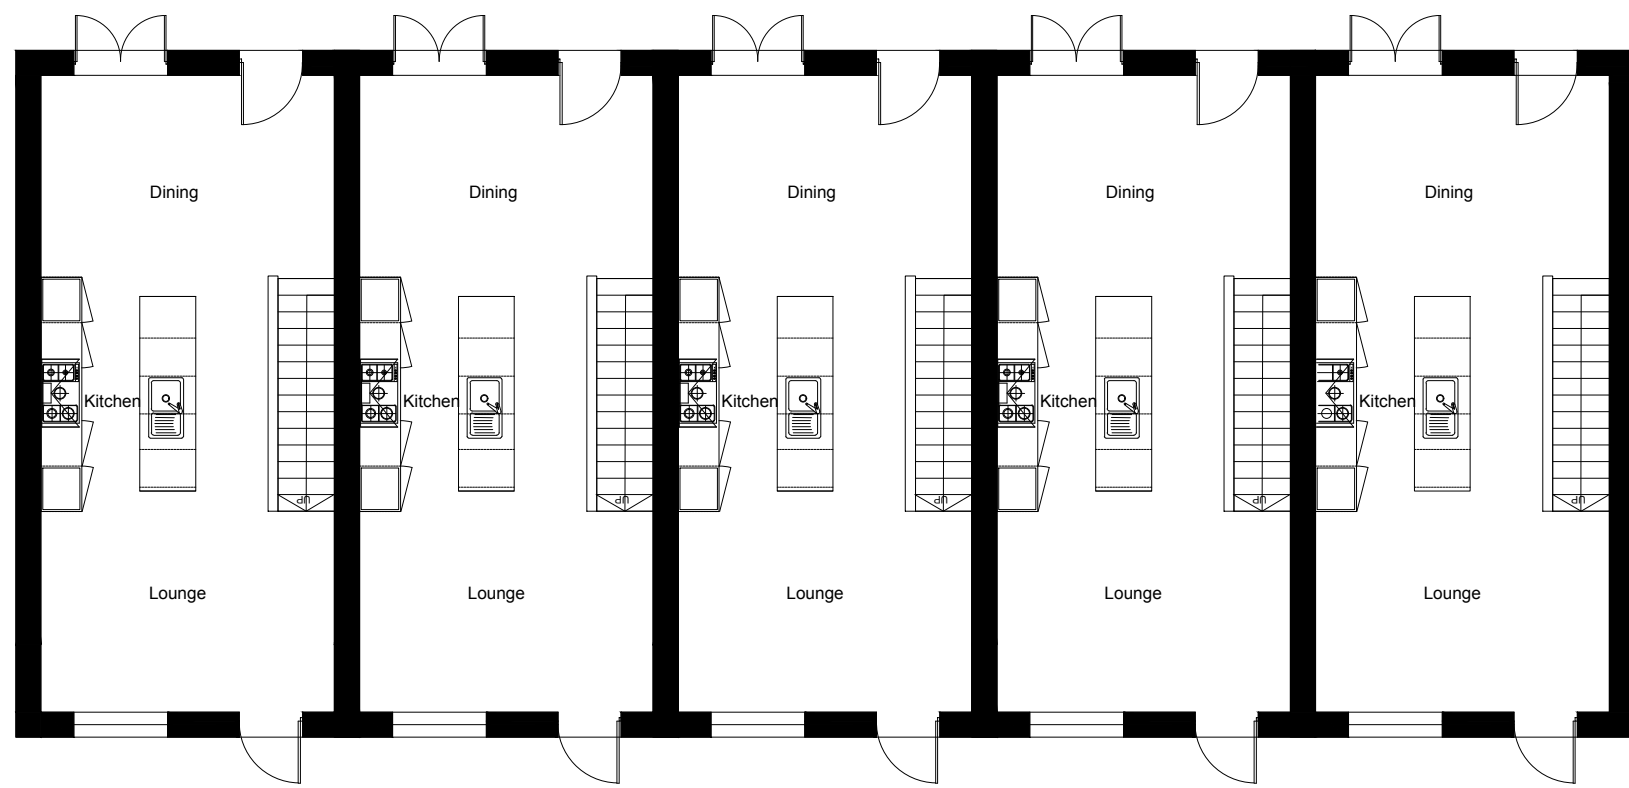

GROUND FLOOR PLAN




PROPOSED BELLE VUE STREET ELEVATION

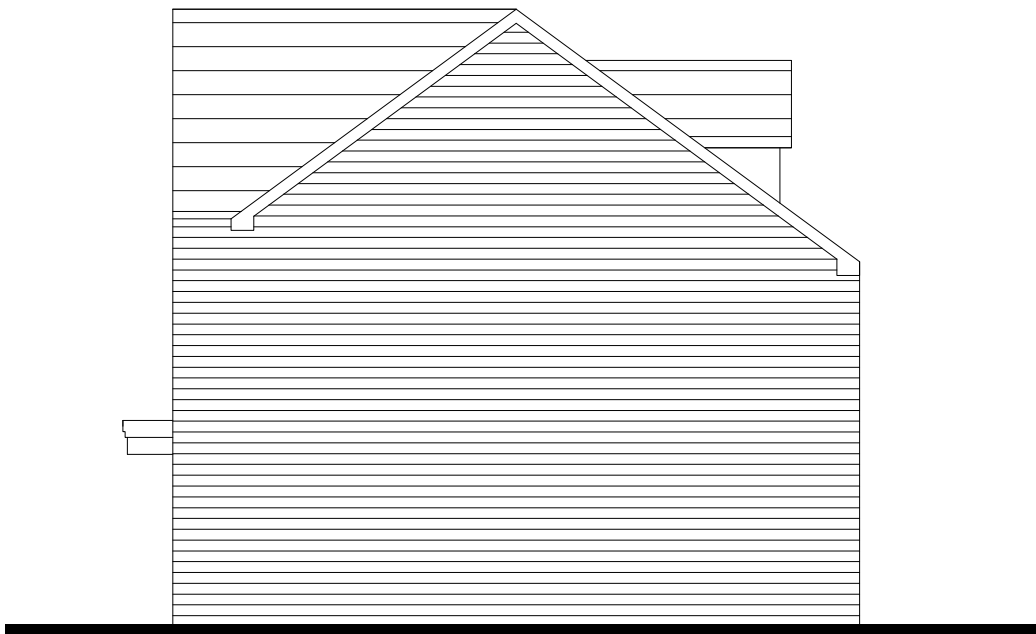


PROPOSED SIDE ELEVATION



PROPOSED REAR ELEVATION

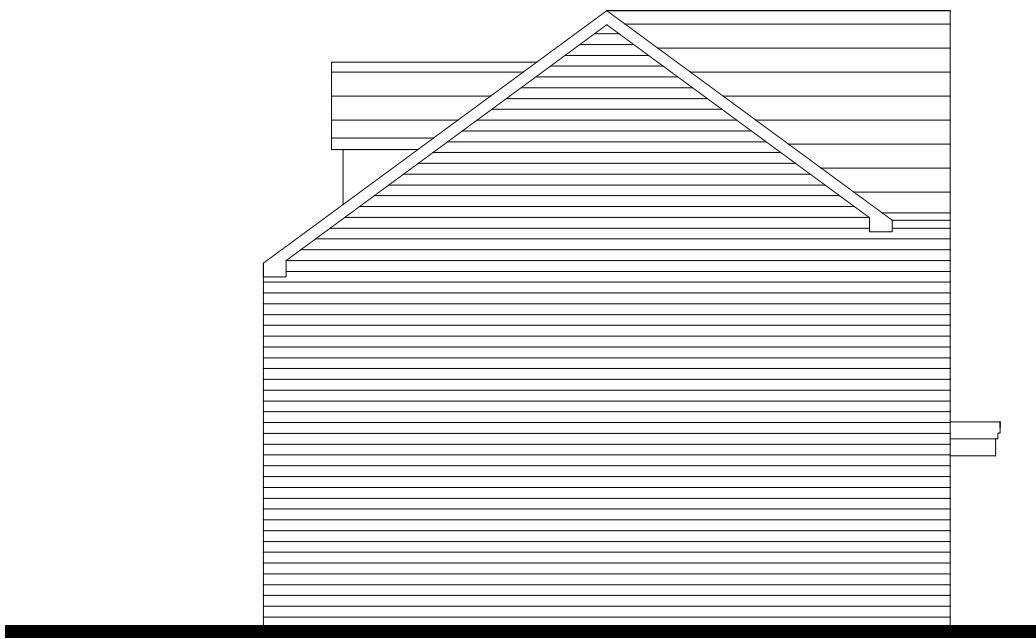

PROPOSED SIDE ELEVATION

 

1:100

THIS DRAWING IS INDICATIVE ONLY ALL TRADES TO CHECK DIMENSIONS ONSITE AND REVISE AS NECESSARY TO MEET RELEVANT BUILDING REGULATIONS .

ALL PROPOSED SURFACE MATERIALS WILL NOT AFFECT STRUCTURAL INTEGRITY AND CAN BE REMOVED.
THIS DRAWING IS FOR STATUTORY APPROVALS ONLY AND IS NOT TO BE USED FOR CONSTRUCTION.

THIS DRAWING IS FOR STATUTORY APPROVALS ONLY AND IS NOT TO BE USED FOR CONSTRUCTION.

REV	DATE	DESCRIPTION	DRN	CHK	ARCHITECTS EOHMA www.eohma.com	DRAWING TITLE		CLIENT			
						Proposed Elevations & Plans		DZARK ENTERPRISES			
						ADDRESS		PROJECT			
						83-85 Belle Vue Street		STAGE 1 PIP - BELLE VUE STREET HOMES			
								DRAWN BY	SCALE	DATE	DRAWING NUMBER
								-	1:100@A1	APRIL 2023	007
								CHECKED BY	REV.		
									-		