



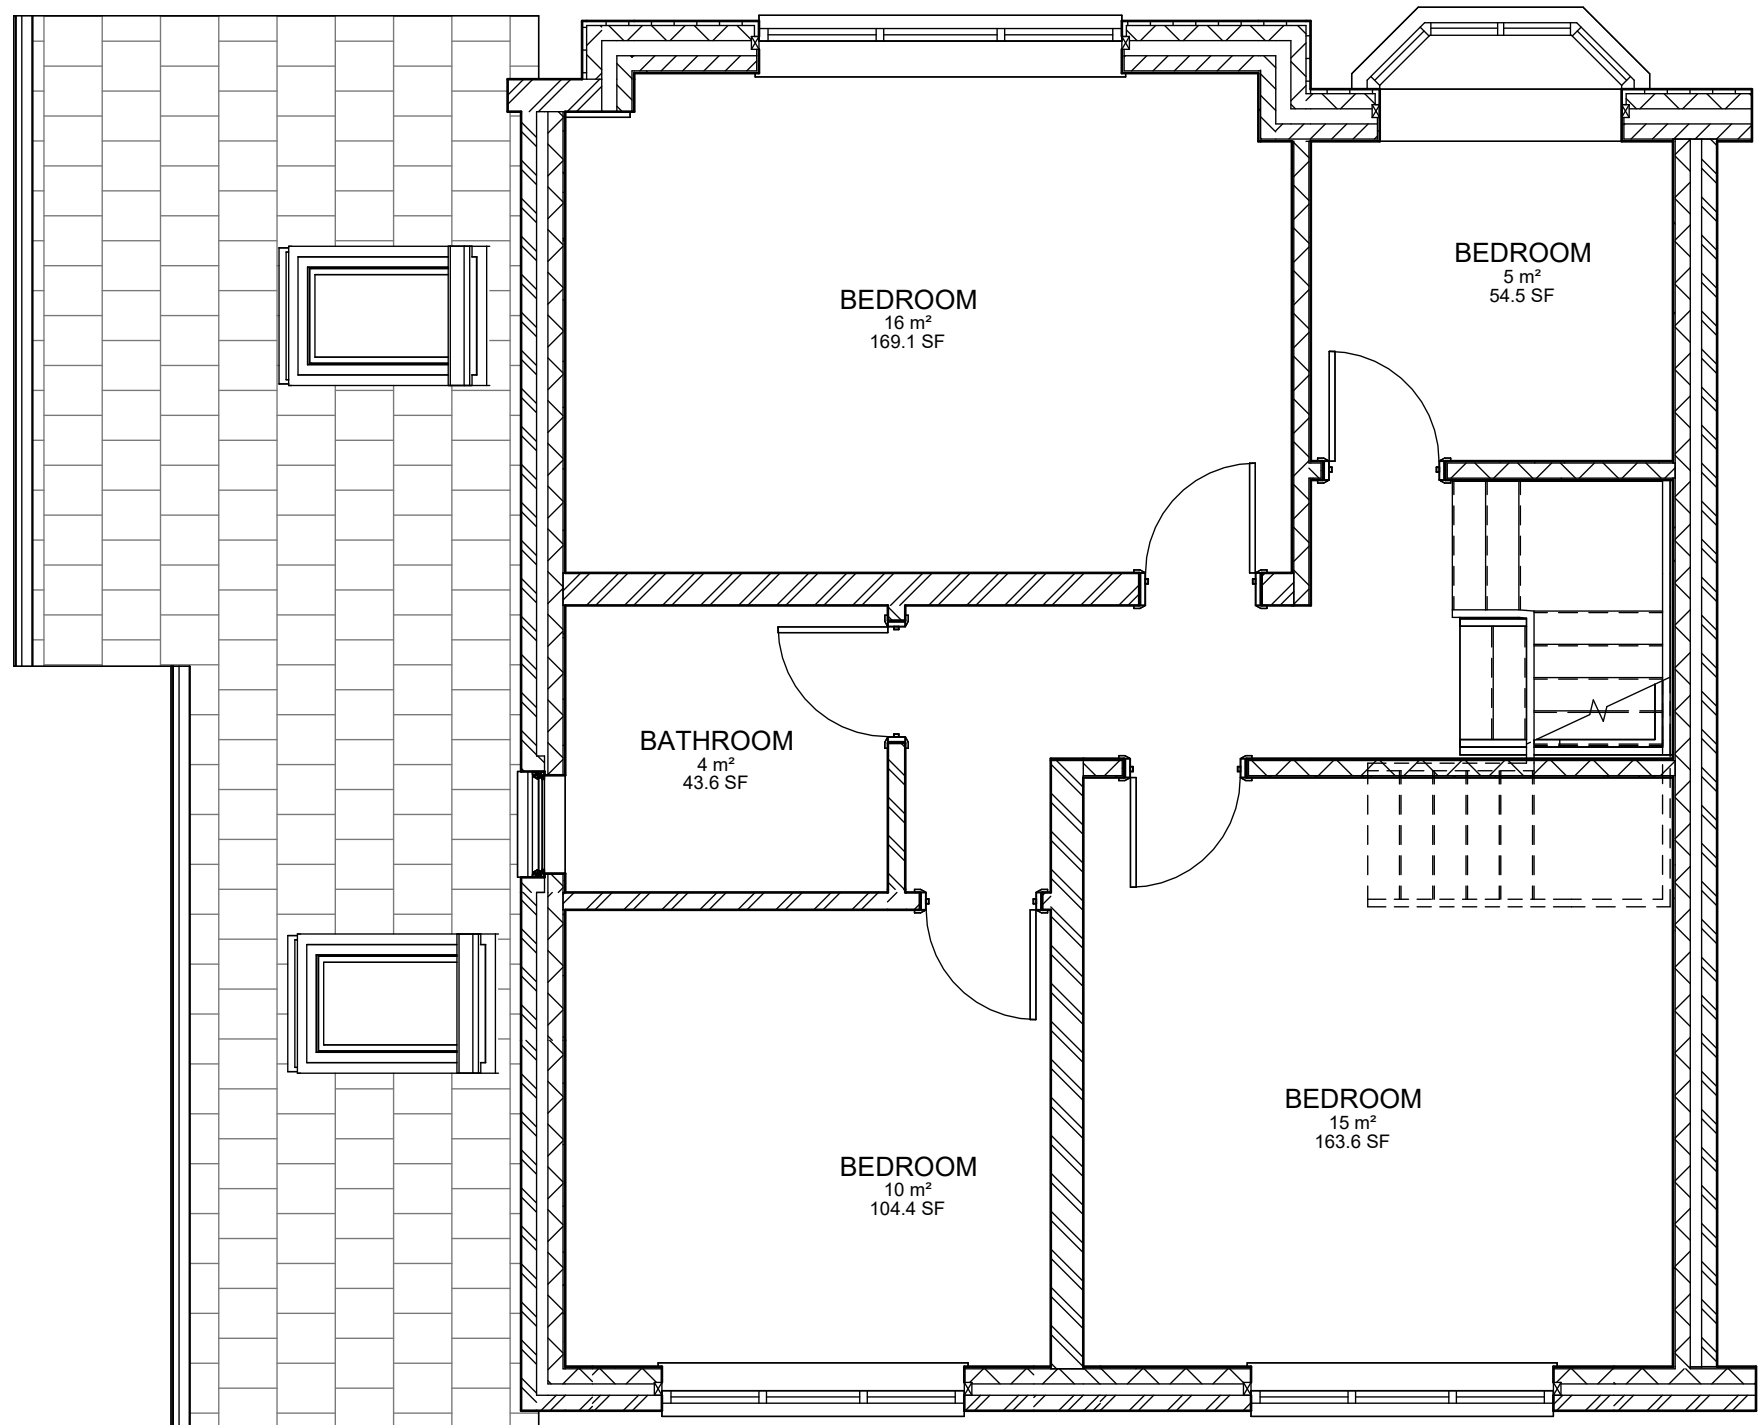

2 EXISTING 1ST GA FFL PLAN
1 : 50

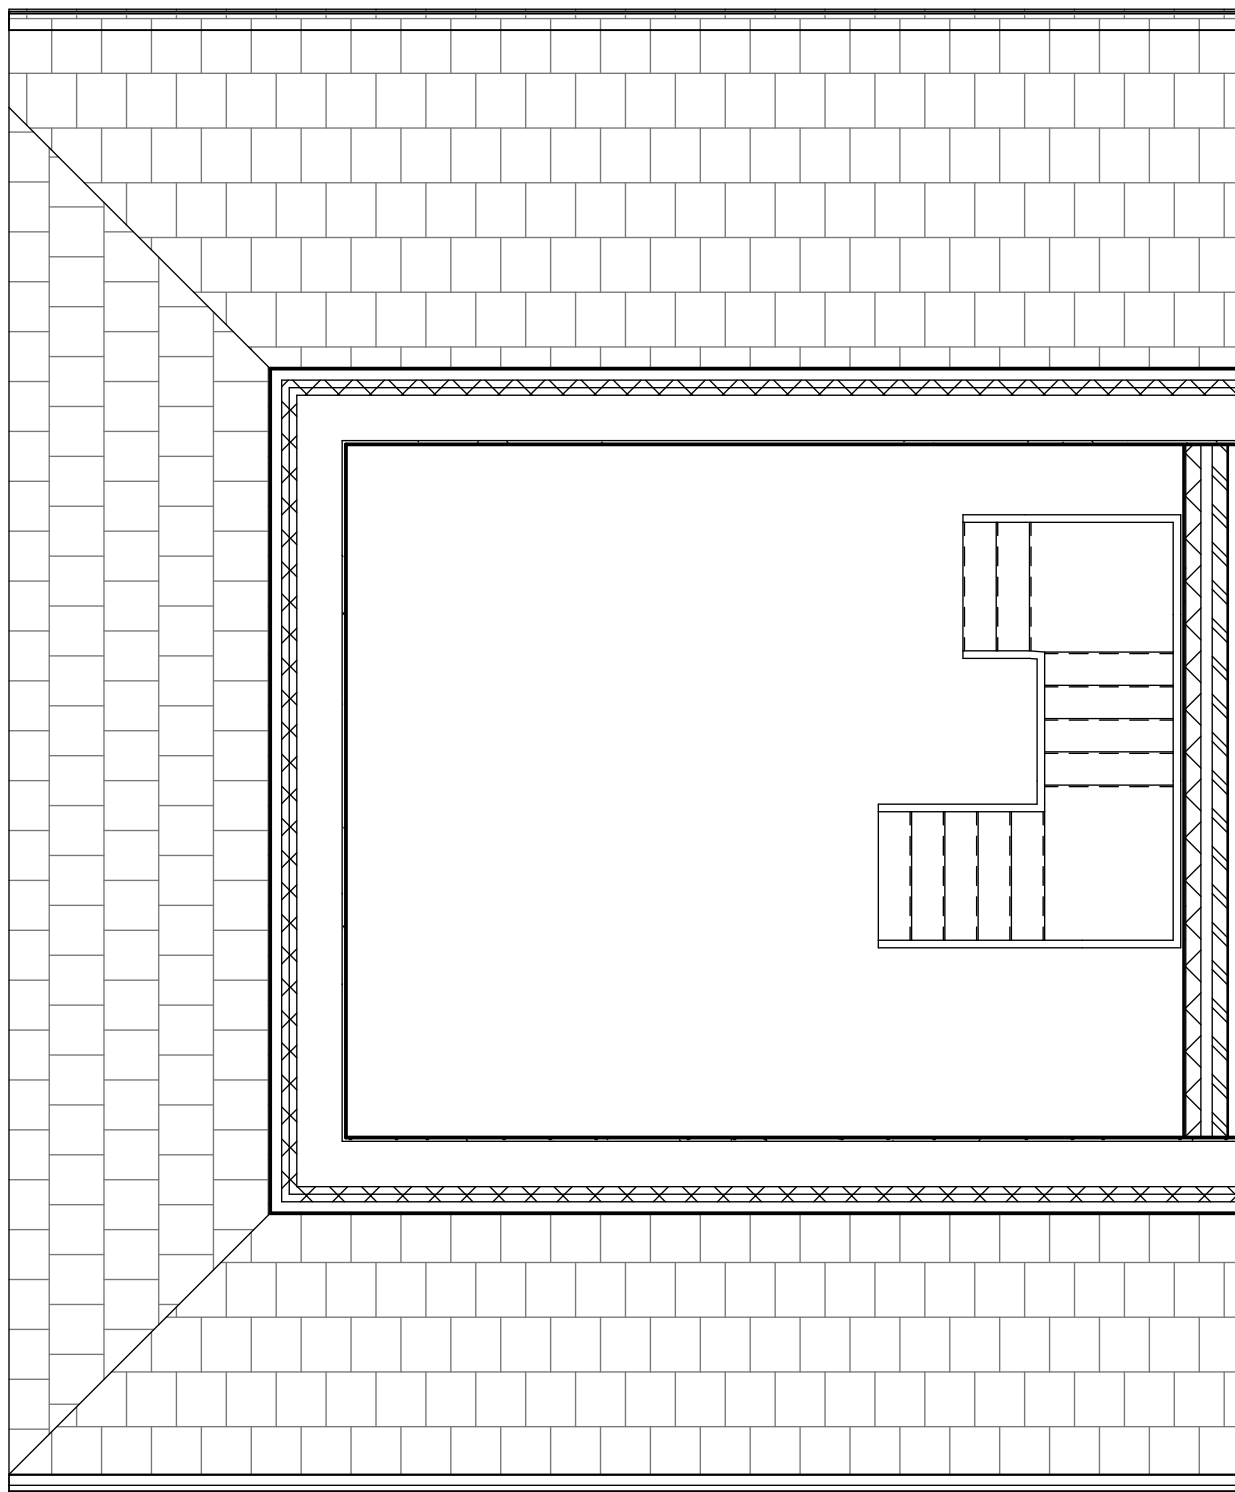

1 EXISTING LOFT FFL PLAN
1 : 50

Text Key

Dashed Green line indicating -
Proposed Structural Elements defined by
Structural Engineer - refer to Engineers
Documentation



Rev	Description	Date	Dr by	App by
original by		date created		approved by
NK		03/20/22		NK



NK Architectural Services
Blackley
Manchester
M9 9RN
0161 818 7185
www.nkarchitecturalservices.co.uk
enquiries@nkarchitecturalservices.co.uk

client name			
OWNER - 3 GRANGE AVENUE, MANCHESTER M19 2EY			
project			
REAR DOUBLE STOREY EXTENSION EXTENDED LOFT WITH NEW DORMER			
drawing			
EXISTING 1ST AND LOFT FLOOR PLAN			
computer file		plot date	
C:\Users\NKAR\OneDrive\Documents\NKAR\3 grange avenue\3 GRANGE AVENUE.mxd			
project number		scale	
2019.0036.261		1 : 50 @A1	
drawing number		rev	issue status
A104			
This drawing is to be read in conjunction with all related drawings. All dimensions must be checked and verified on site before commencing any work or producing shop drawings. The originator should be notified immediately of any discrepancy. This drawing is copyright and remains the property of NK Architectural Services.			