




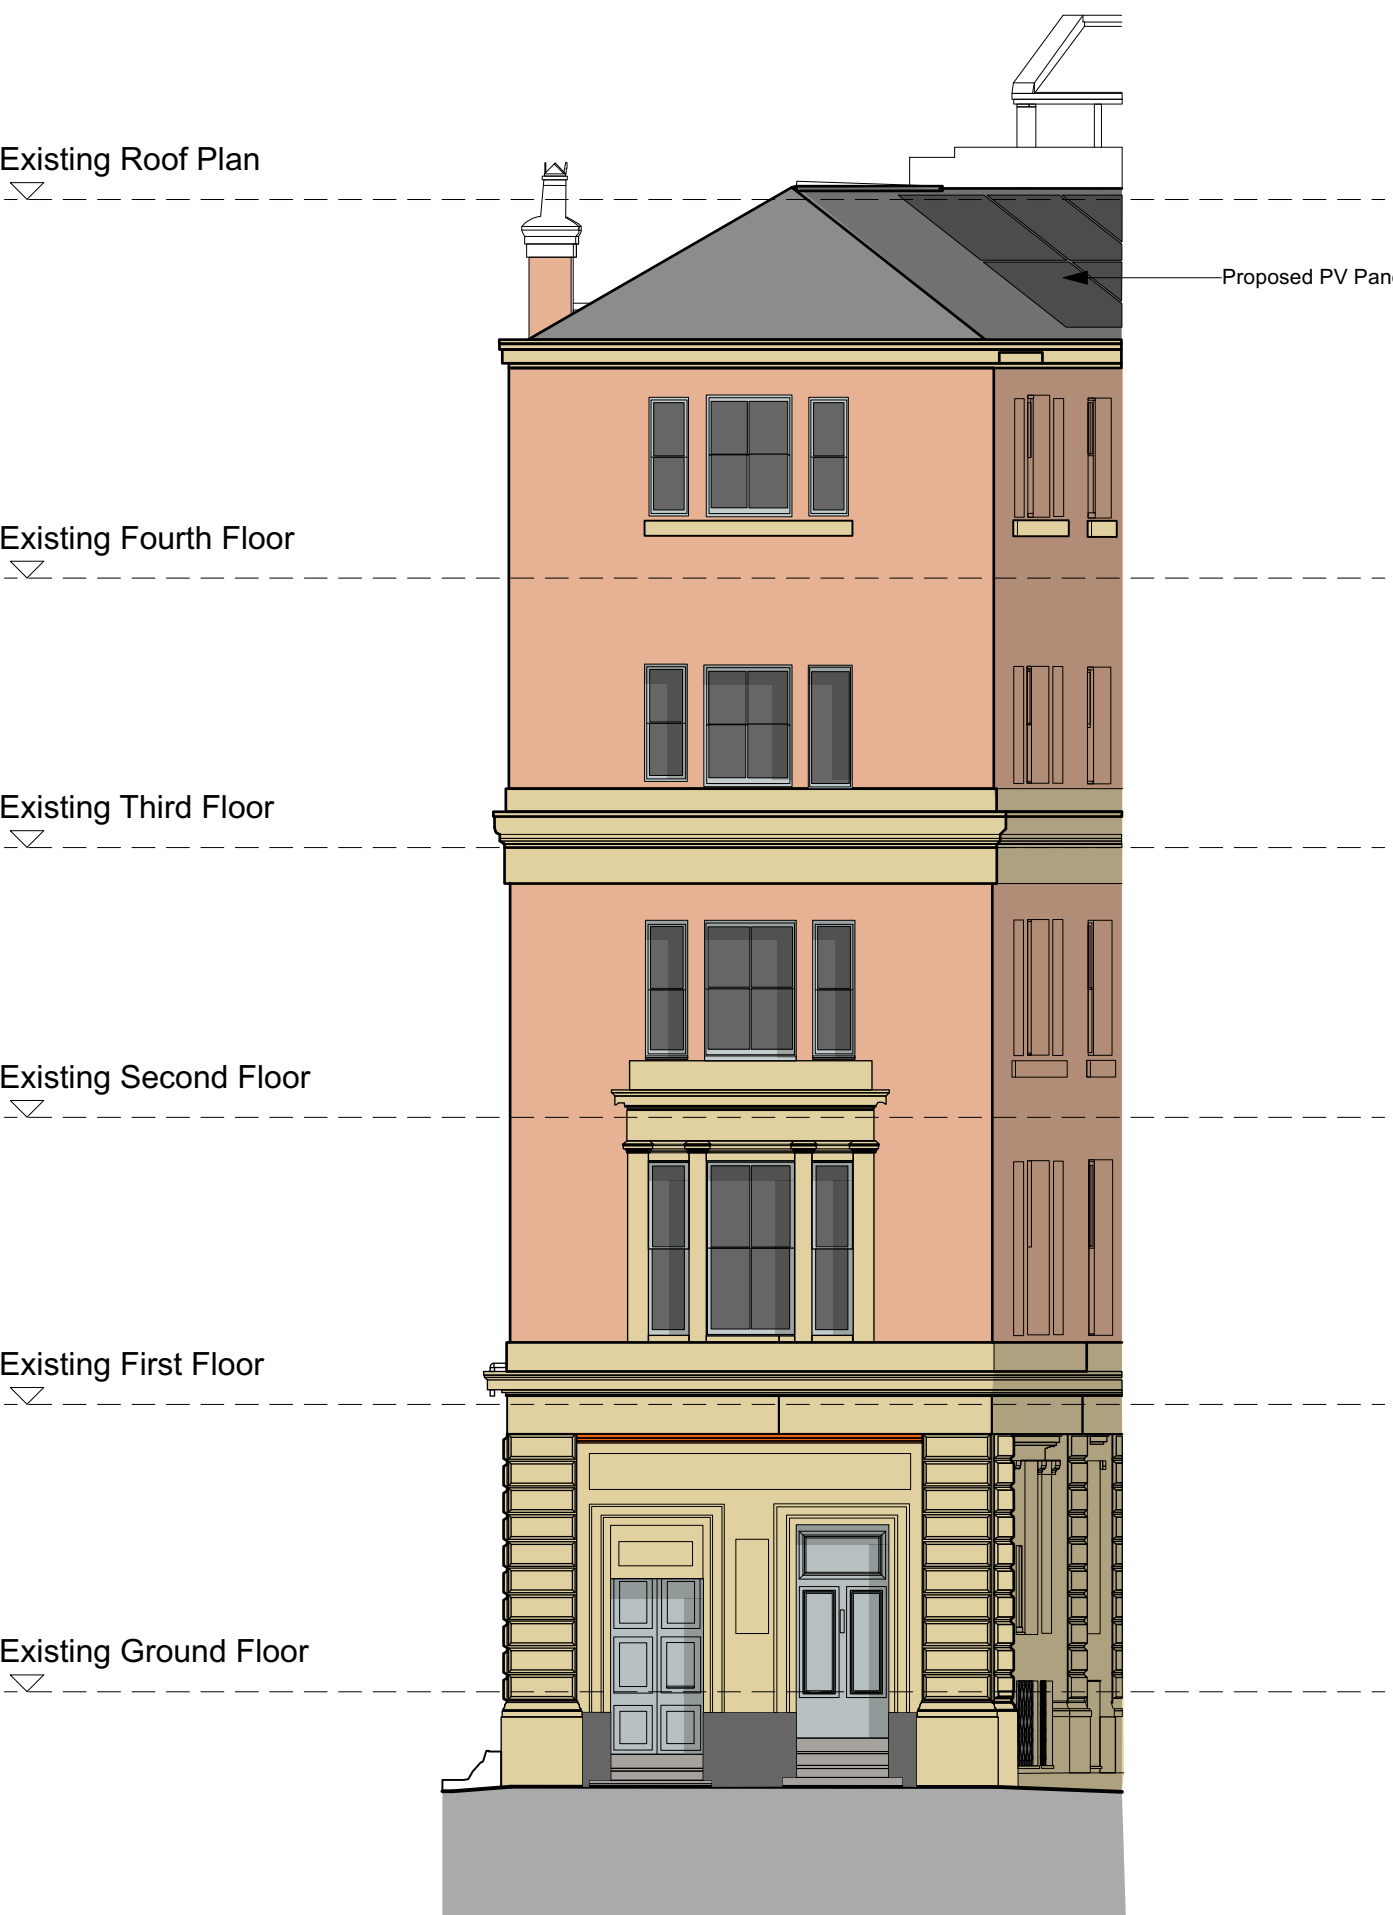

Proposed North West Elevation (Newton Street) 1:100

 

Proposed South West Elevation (Dale Street) 1:100

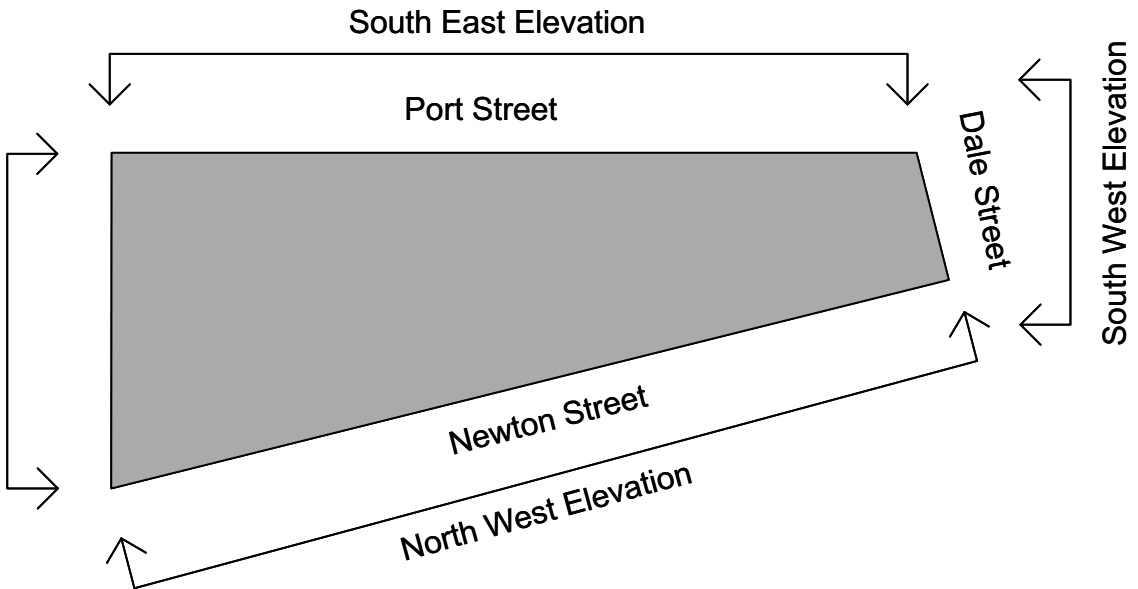

Site Key

Rev	Date	Description	By	Chk
AXIOM ARCHITECTS 1 Brooklands Yard Southover High Street Lewes East Sussex BN7 1HU Tel. 01273 479434 www.axiomarchitects.co.uk				
Client				
easyHotel				
Project				
33 Dale Street				
Manchester				
M1 2HF				
Drawing				
Proposed North West and South West Elevations Newton and Dale Street				
Scale				
1:100				
Date				
21/03/2023				
Drawn				
AB				
Checked				
AB				
Drawing No.				
Revision				
5964-P				
005				
A				
Status				
PLANNING				