


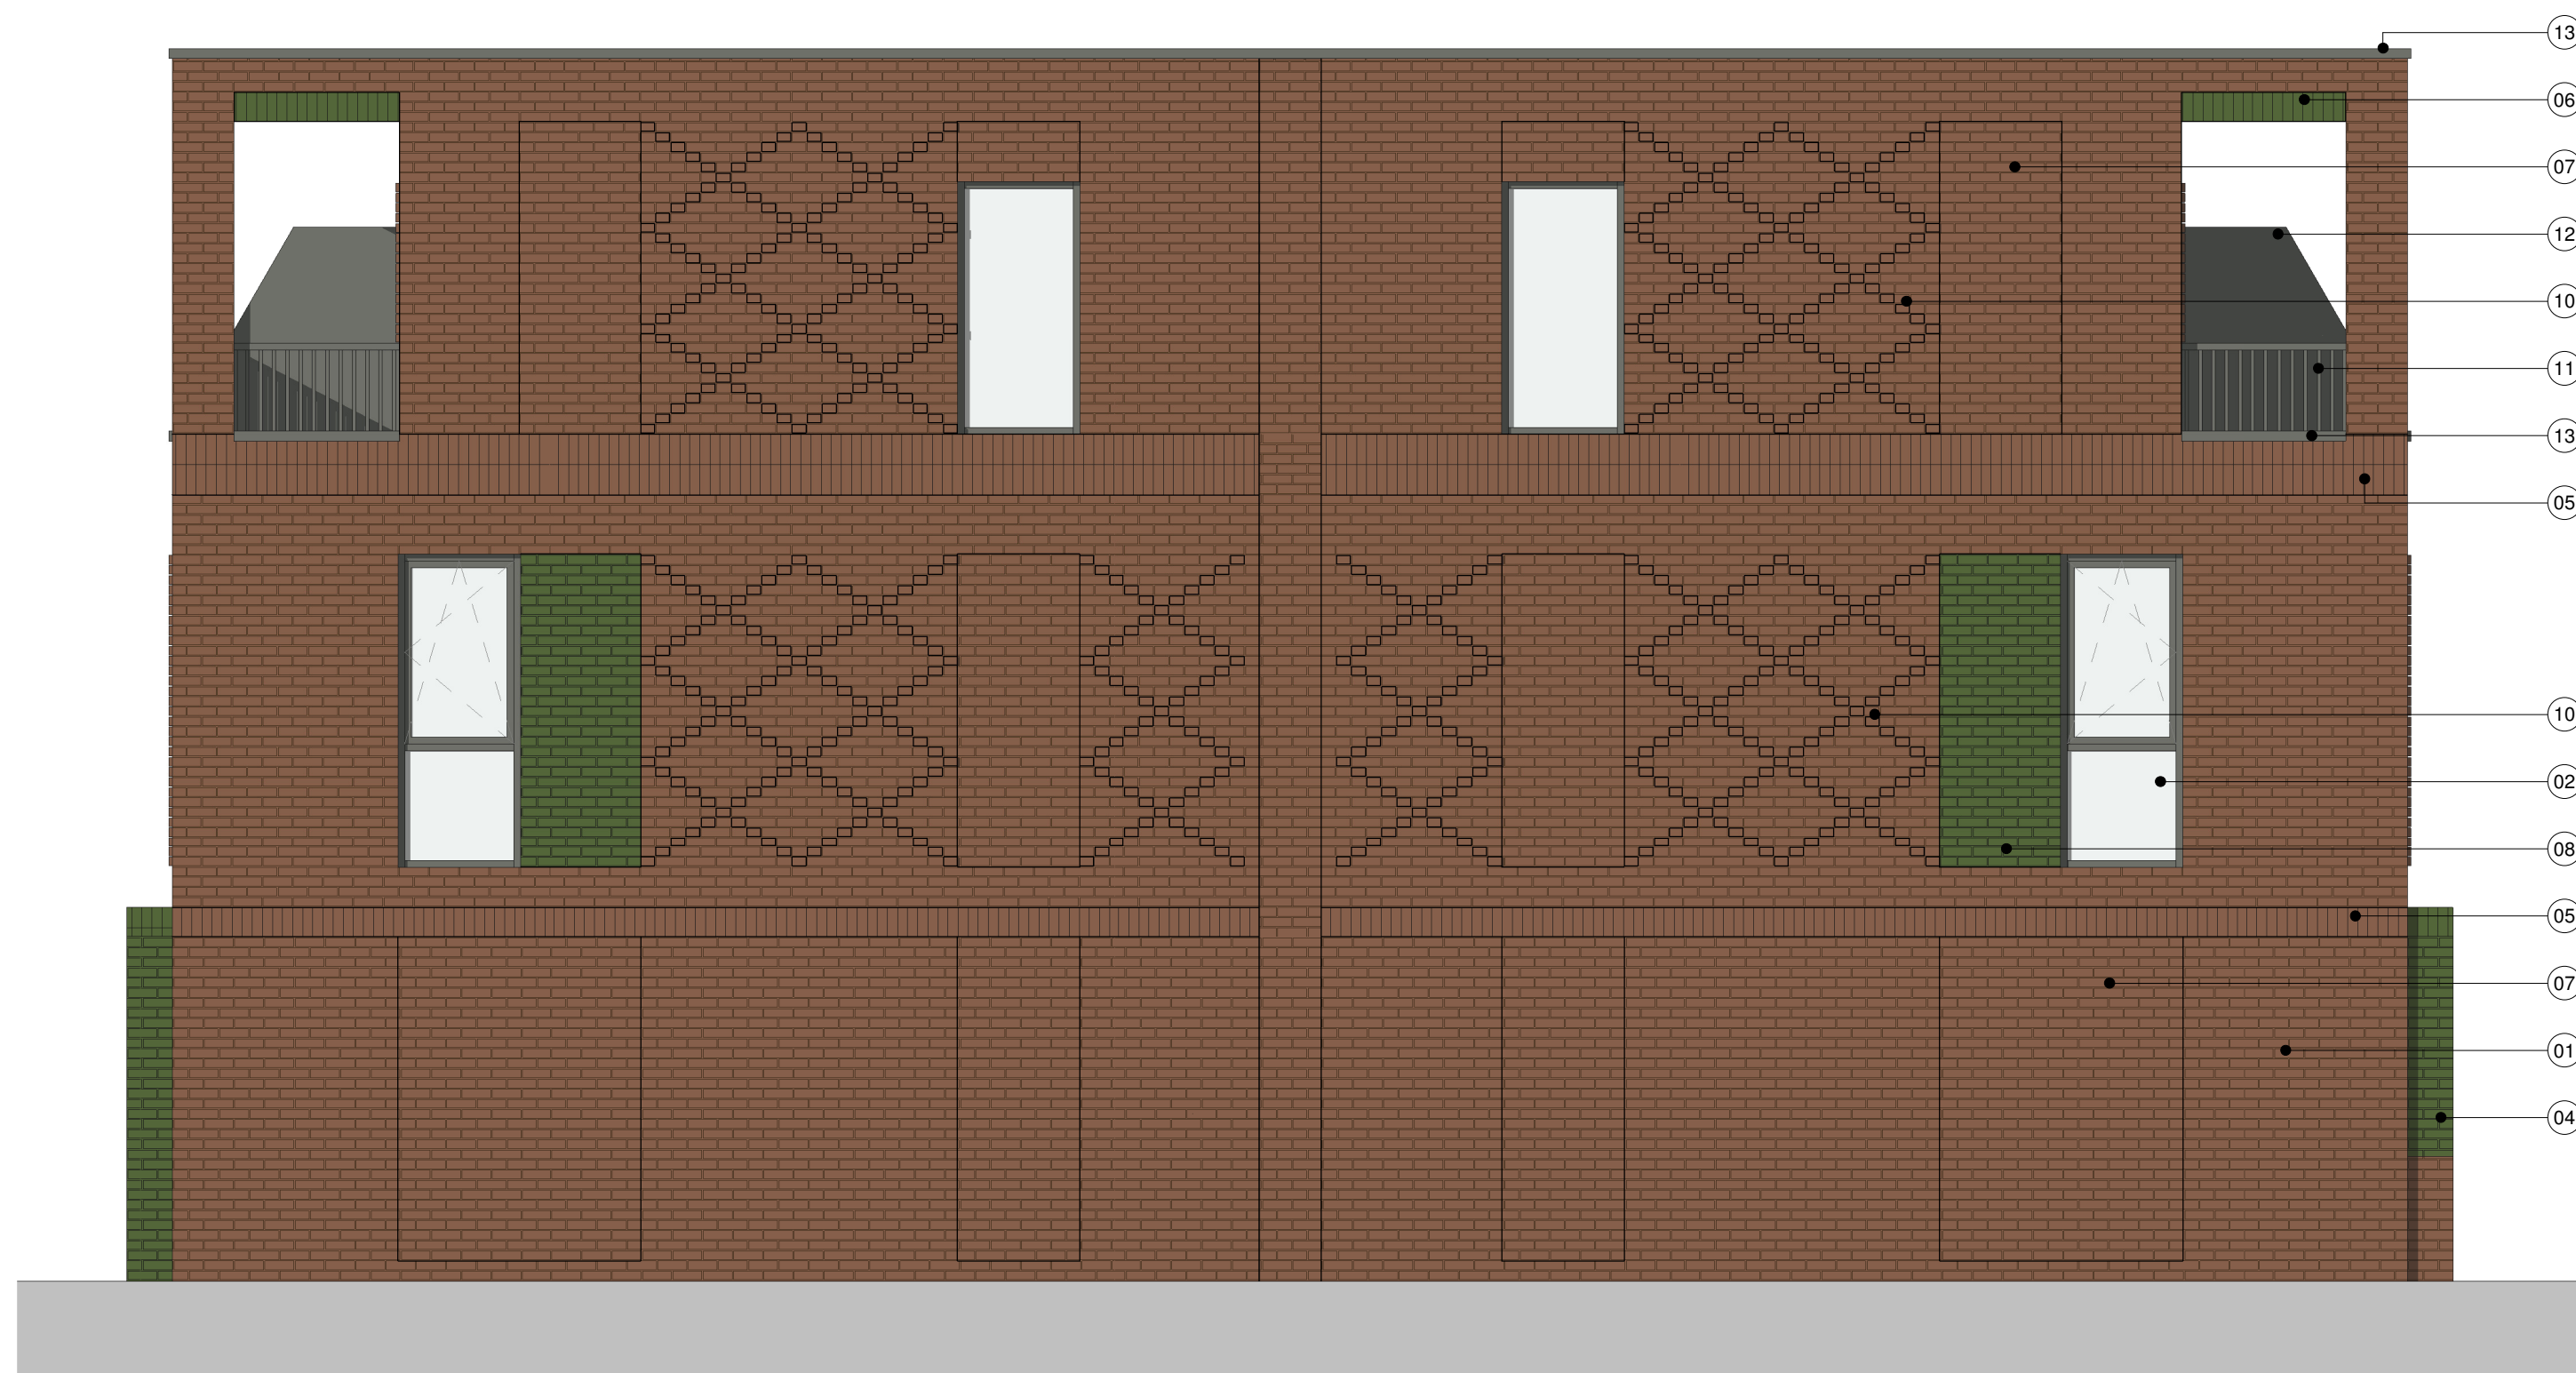


East Elevation

1 : 50

Materials Legend:

- 01 Red Masonry Facing Brickwork
- 02 Window / Glazed Door System.
RAL 7009 Green Grey
- 03 Composite Entrance Door
- 04 Green Glazed Tile Entrance
Canopy
- 05 Red Brick Soldier Course Detail
- 06 Green Glazed Tile Soldier
Course Detail
- 07 Red Brick Recessed Brickwork
Panel
- 08 Green Glazed Tile Recessed
Brickwork Panel
- 09 Flemish Bond Projecting Brick
Header Detail
- 10 Diaper Bond Projecting Brick
Header Detail
- 11 Metal Railing to Match Window
RAL Colour
- 12 Privacy Screen
- 13 Flashing to Match Window
RAL Colour

Revision		Date	Drawn	Checked
A	East Elevation window sill amended. Elevation titles updated	03/11/22	RM	JH
B	Second floor windows amended to client comments	09/11/22	RM	JH
C	Elevations amended to client comments. Material tags updated to client comments	23/11/22	RM	JH

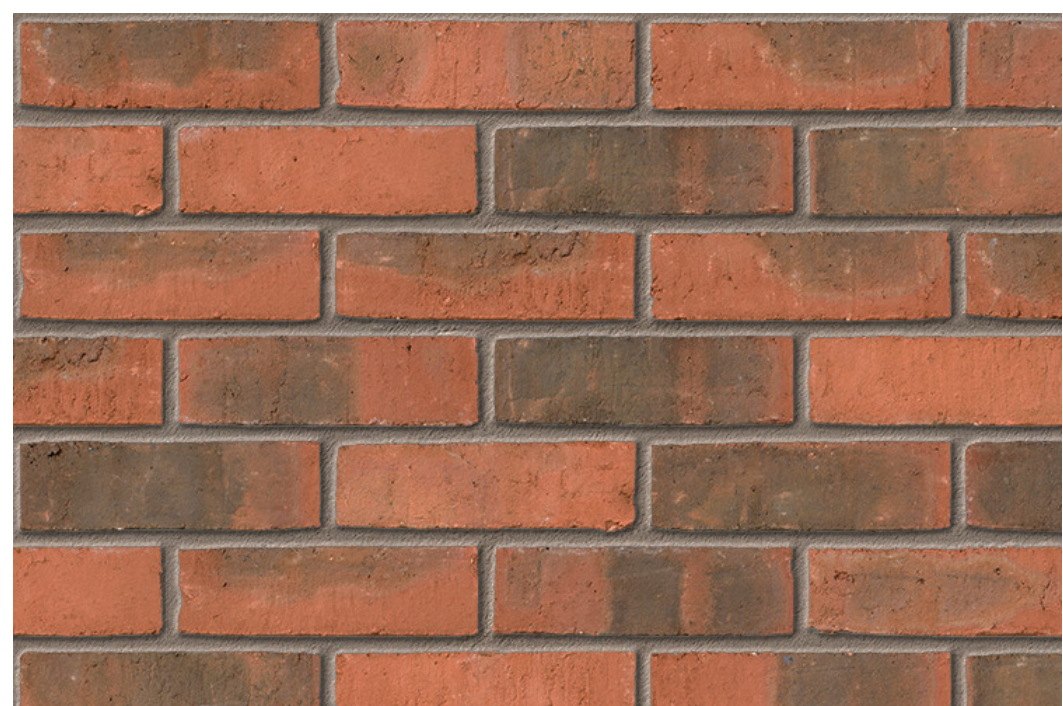


Red Facing Brickwork






Windows



Entrance Canopy

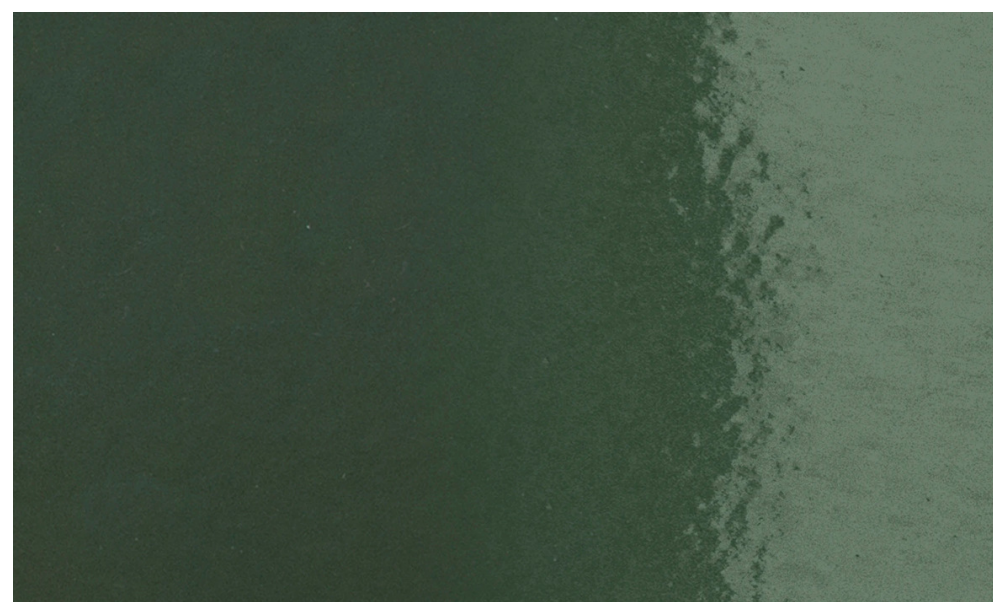

Green Glazed Tile

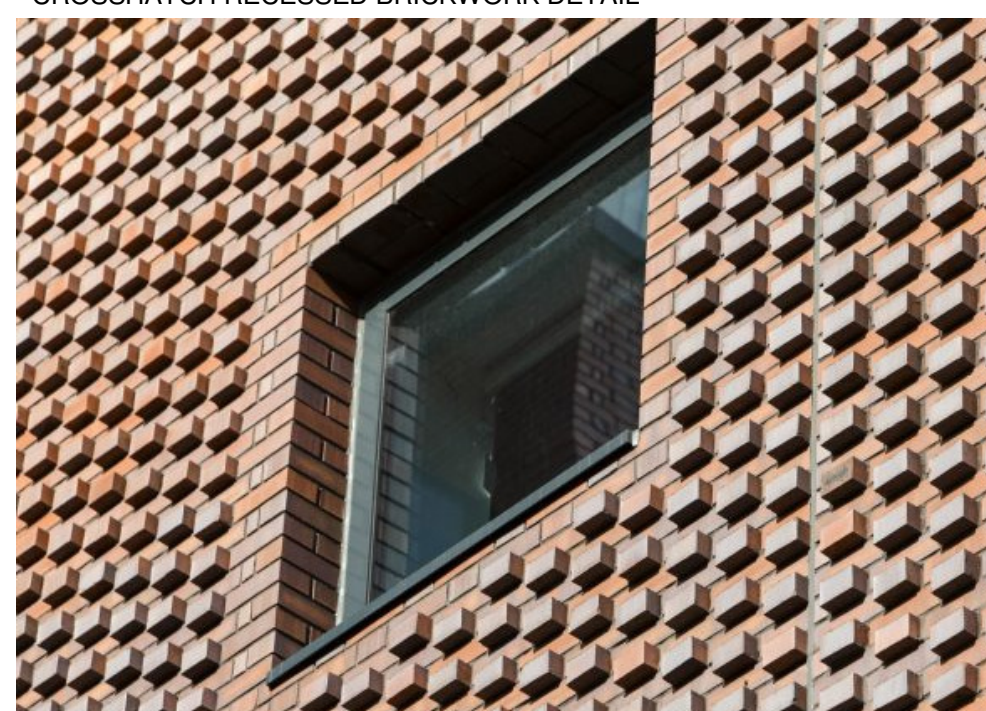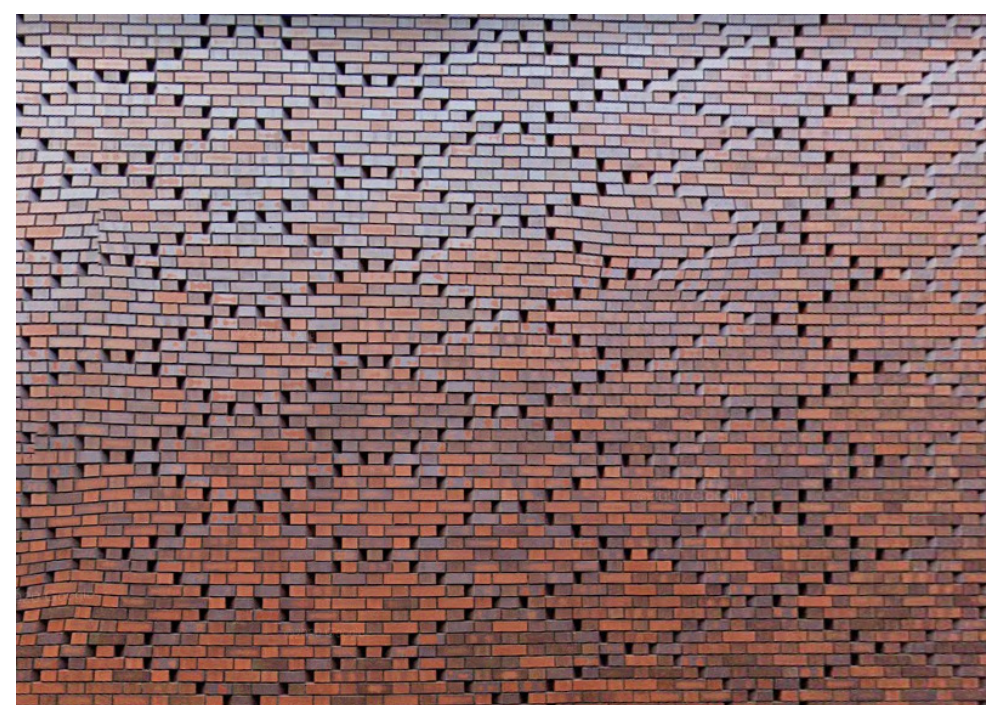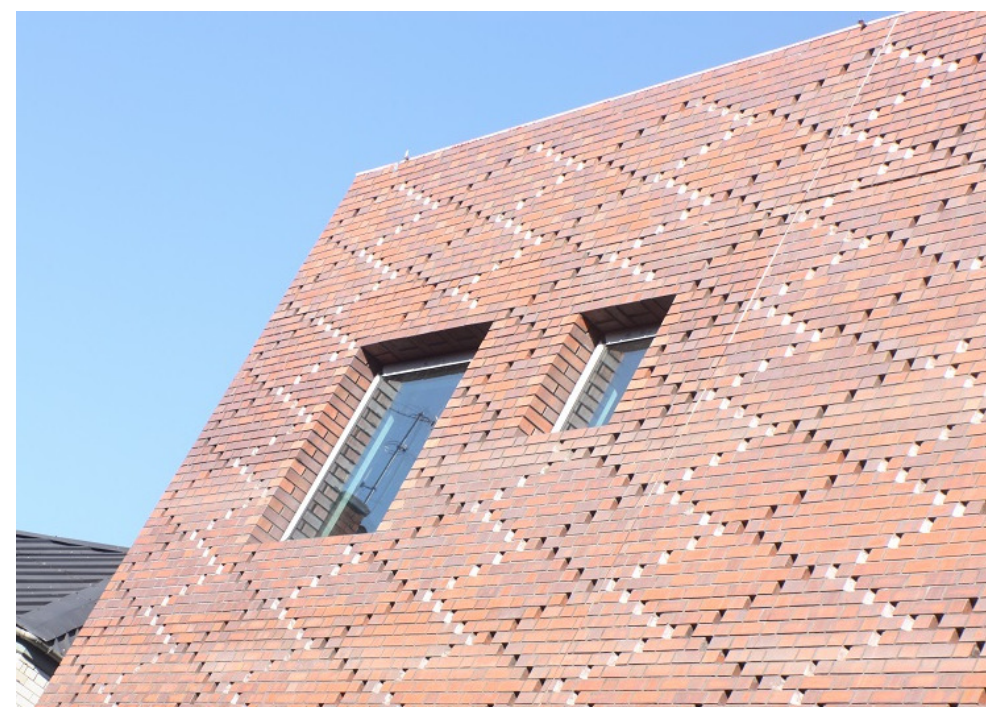

Brick Detailing Patterns

© The copyright in this drawing is vested in CodaStudios and no license or assignment of any kind has been, or is, granted to any third party whether by provision of copies or originals or otherwise unless agreed in writing.

DO NOT SCALE FROM THIS DRAWING
The contractor shall check and verify all dimensions on site and report any discrepancies in writing to CodaStudios before proceeding work

FOR ELECTRONIC DATA ISSUE
Electronic Data / drawings are issued as "read only" and should not be interrogated for measurement. All dimensions and levels should read, only from those values stated on the drawing. Coda Studios Ltd is not responsible for discrepancies caused by the overlay of other parties BIM/IFC models. These are overlaid purely as reference.

CODA
Architecture

Client
STEP PLACES

Project
ARDWICK

Drawn	Checked	Date	Scale @ A1
RM	JH	26/10/22	1 : 50

Title
FACADE STUDY - EAST ELEVATION

Suitability Code S1	Purpose for issue COORDINATION
-------------------------------	--

Drawing No

2565	-	CDA	-	01	-	XX	-	DR	-	A	-	0703		C
Project		Originator:		Volume:		Level:		Type:		Role:		Number:		Revision: