




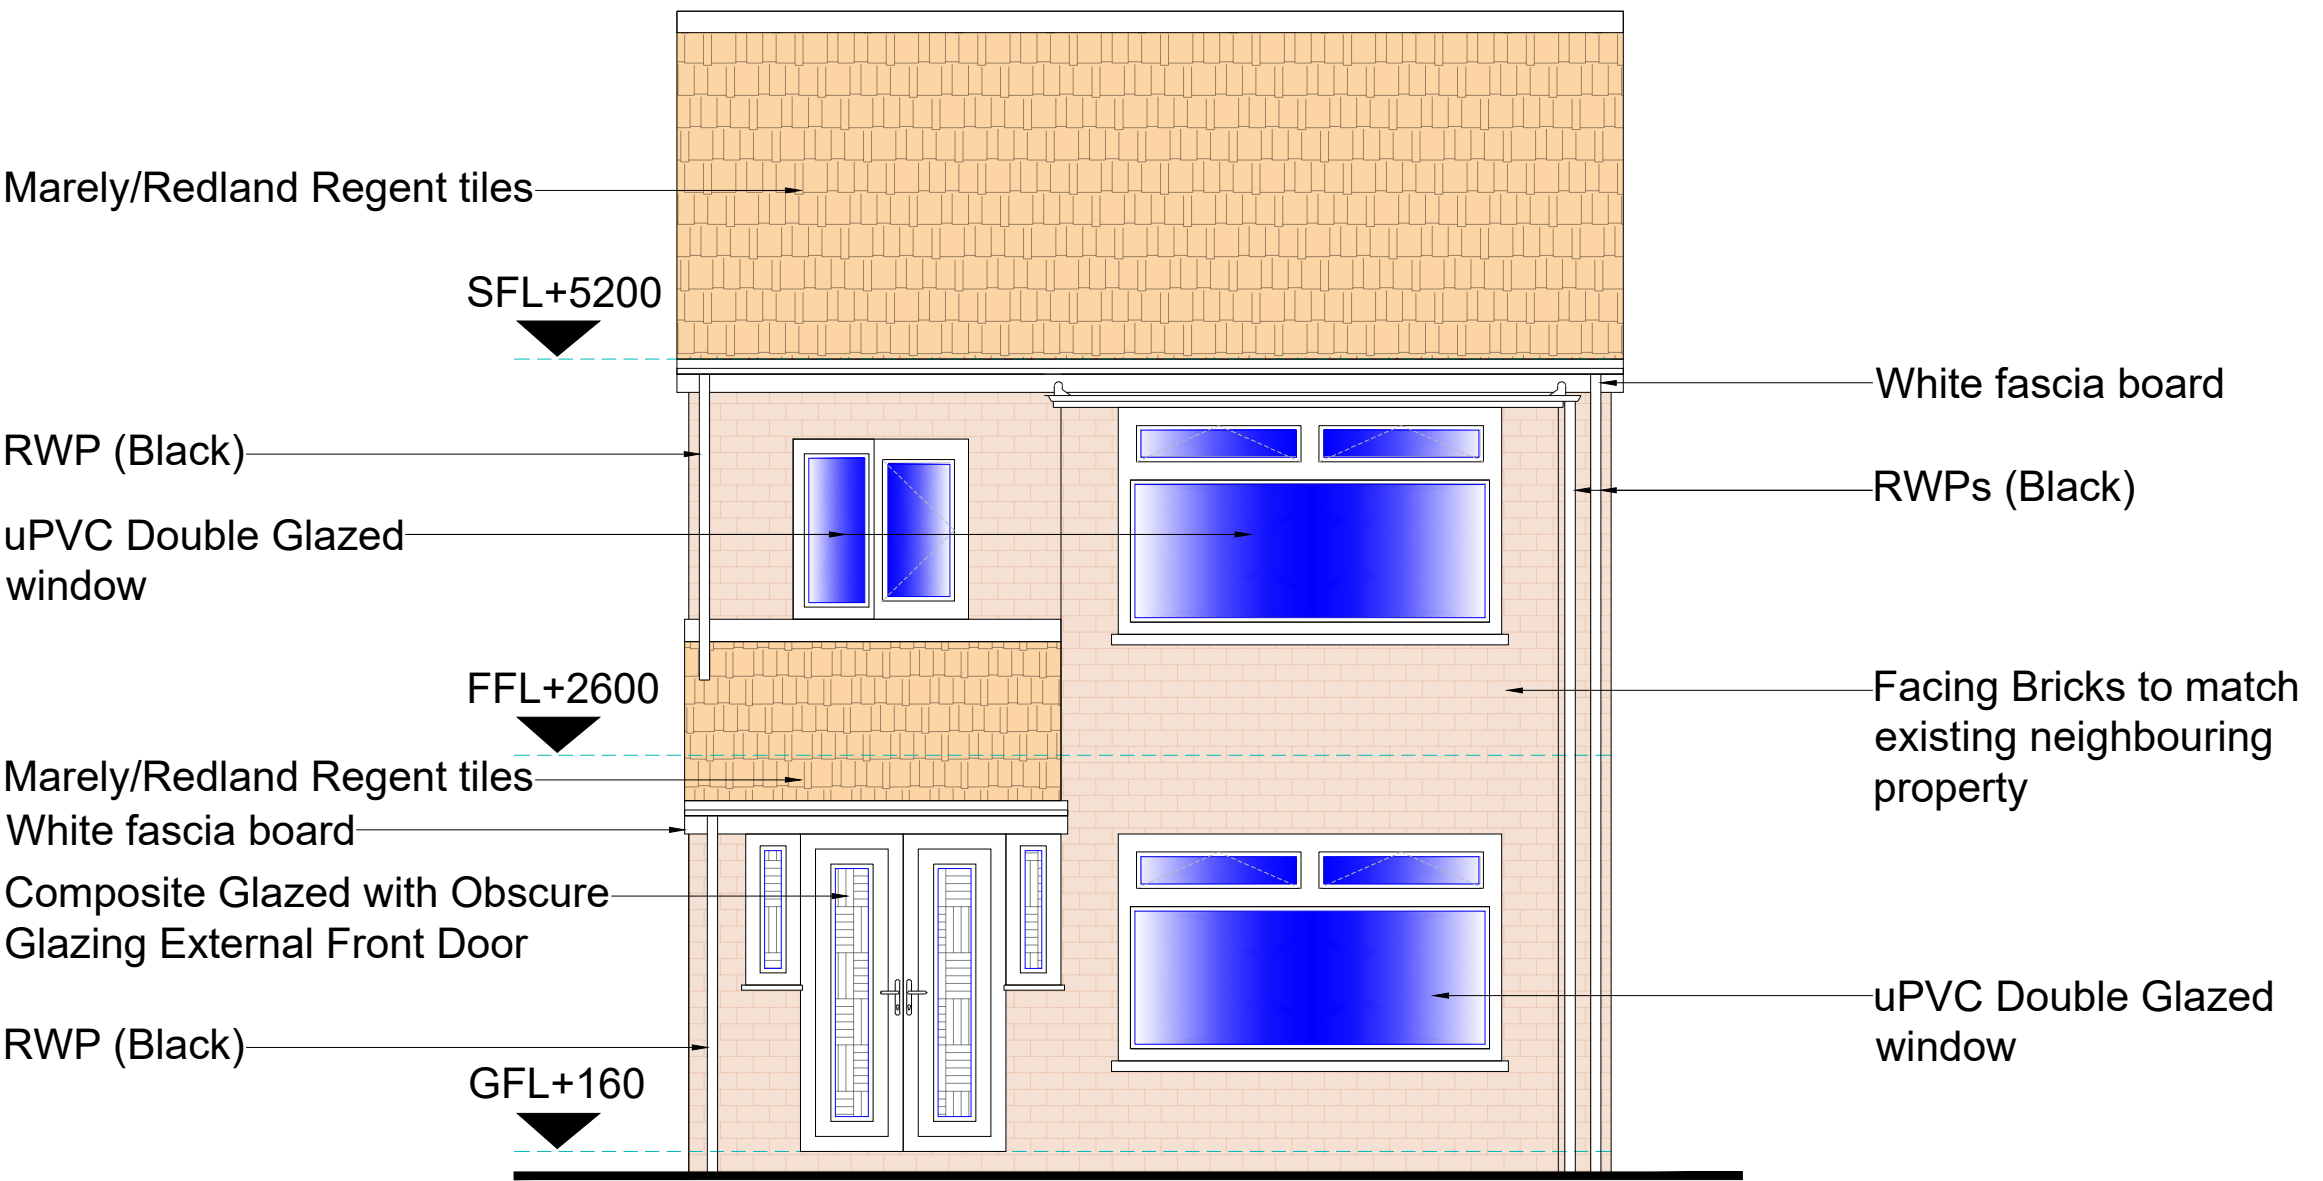


Front Elevation
Scale 1:50

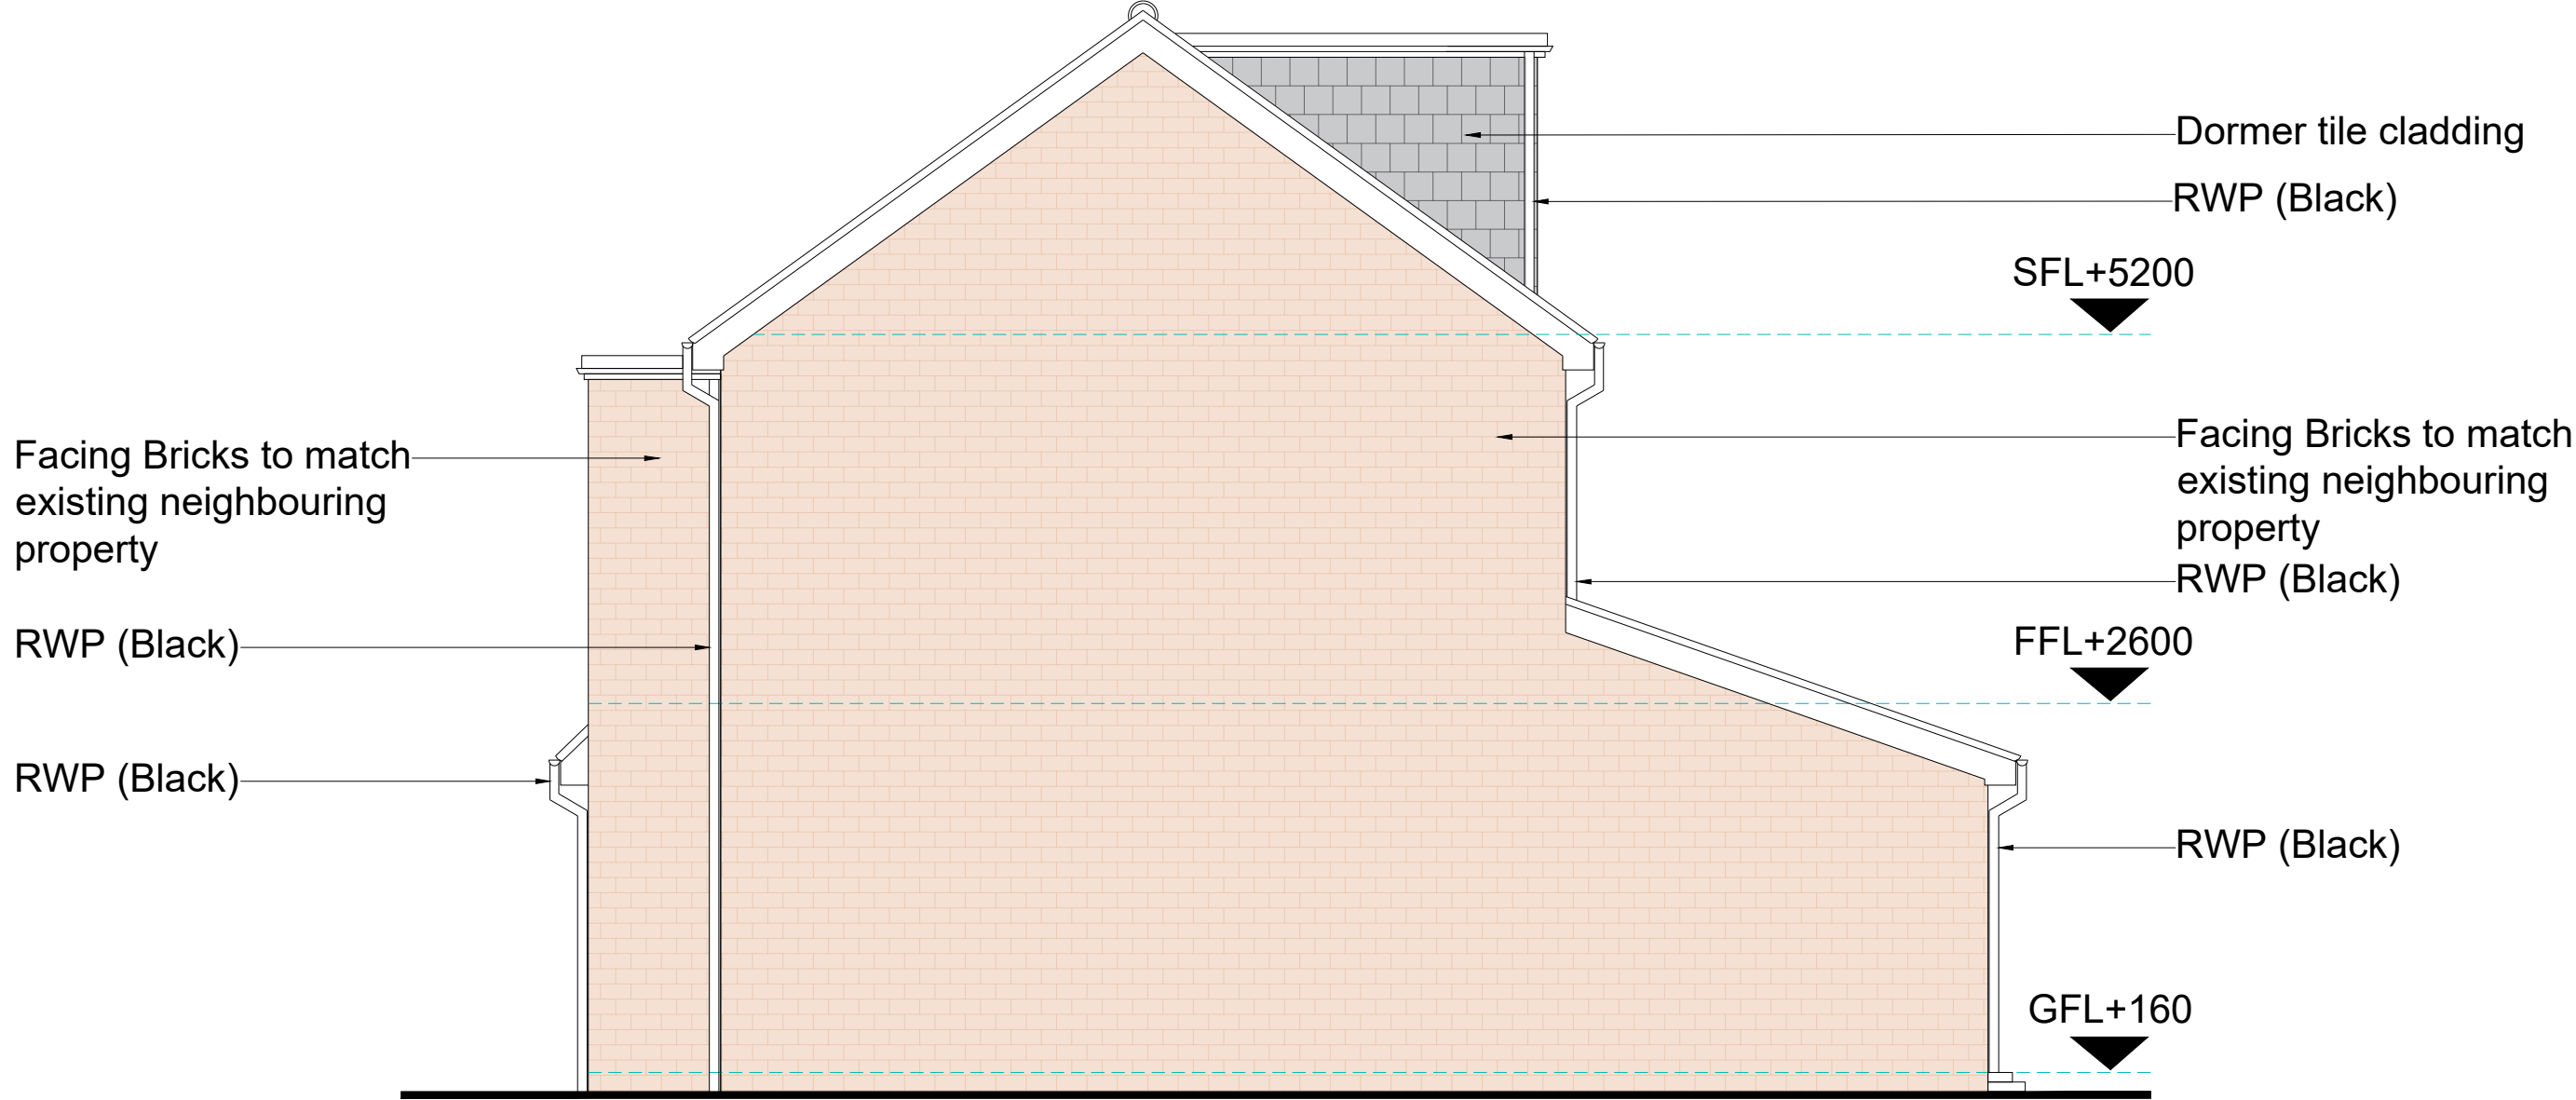

Side Elevation
Scale 1:50

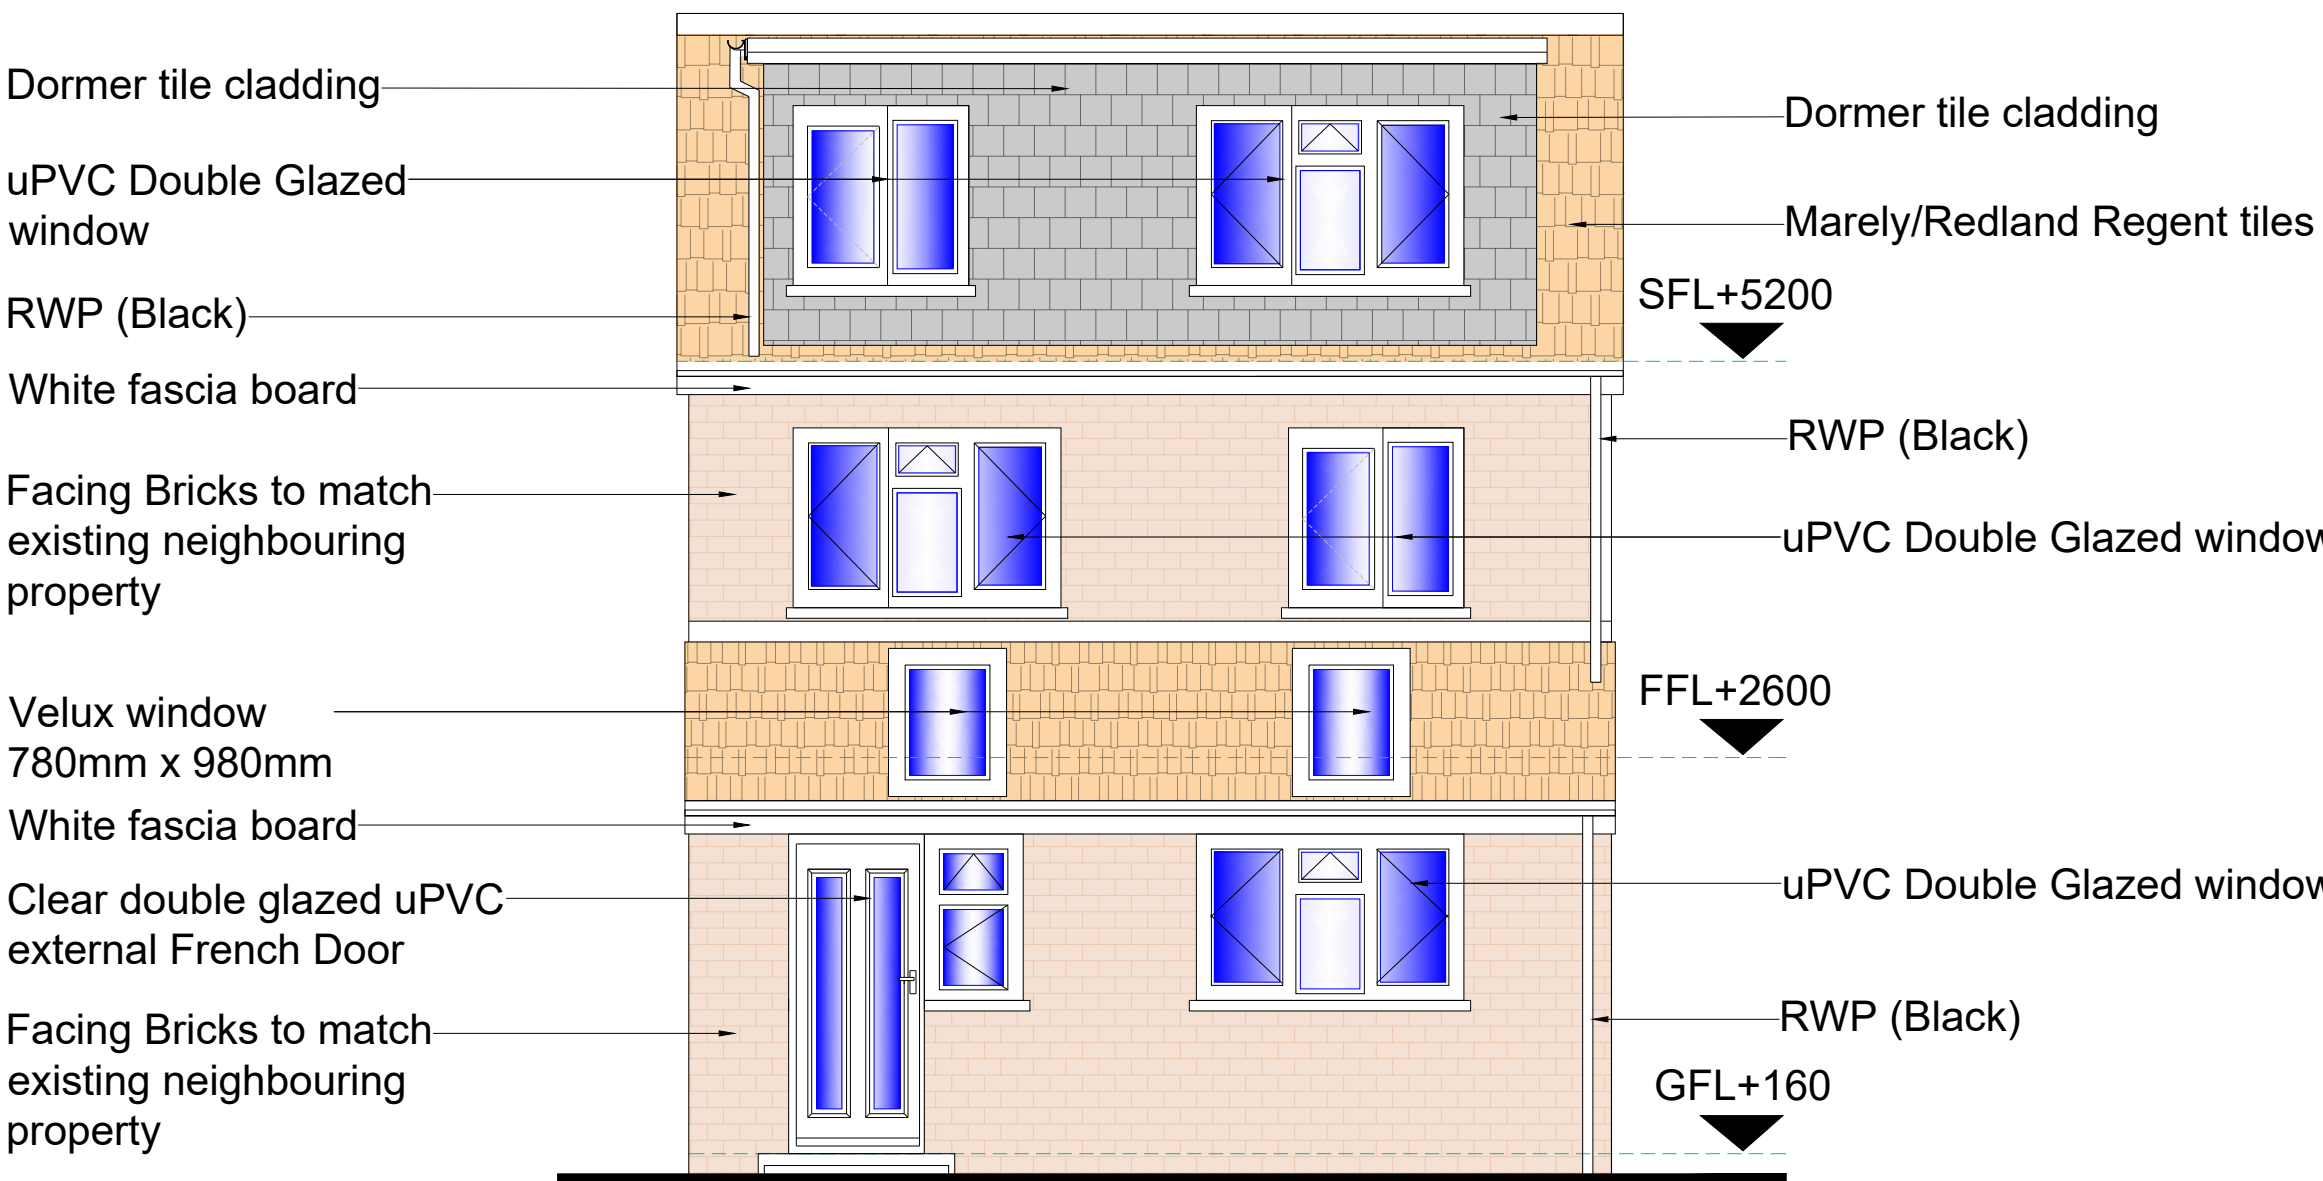

Rear Elevation
Scale 1:50

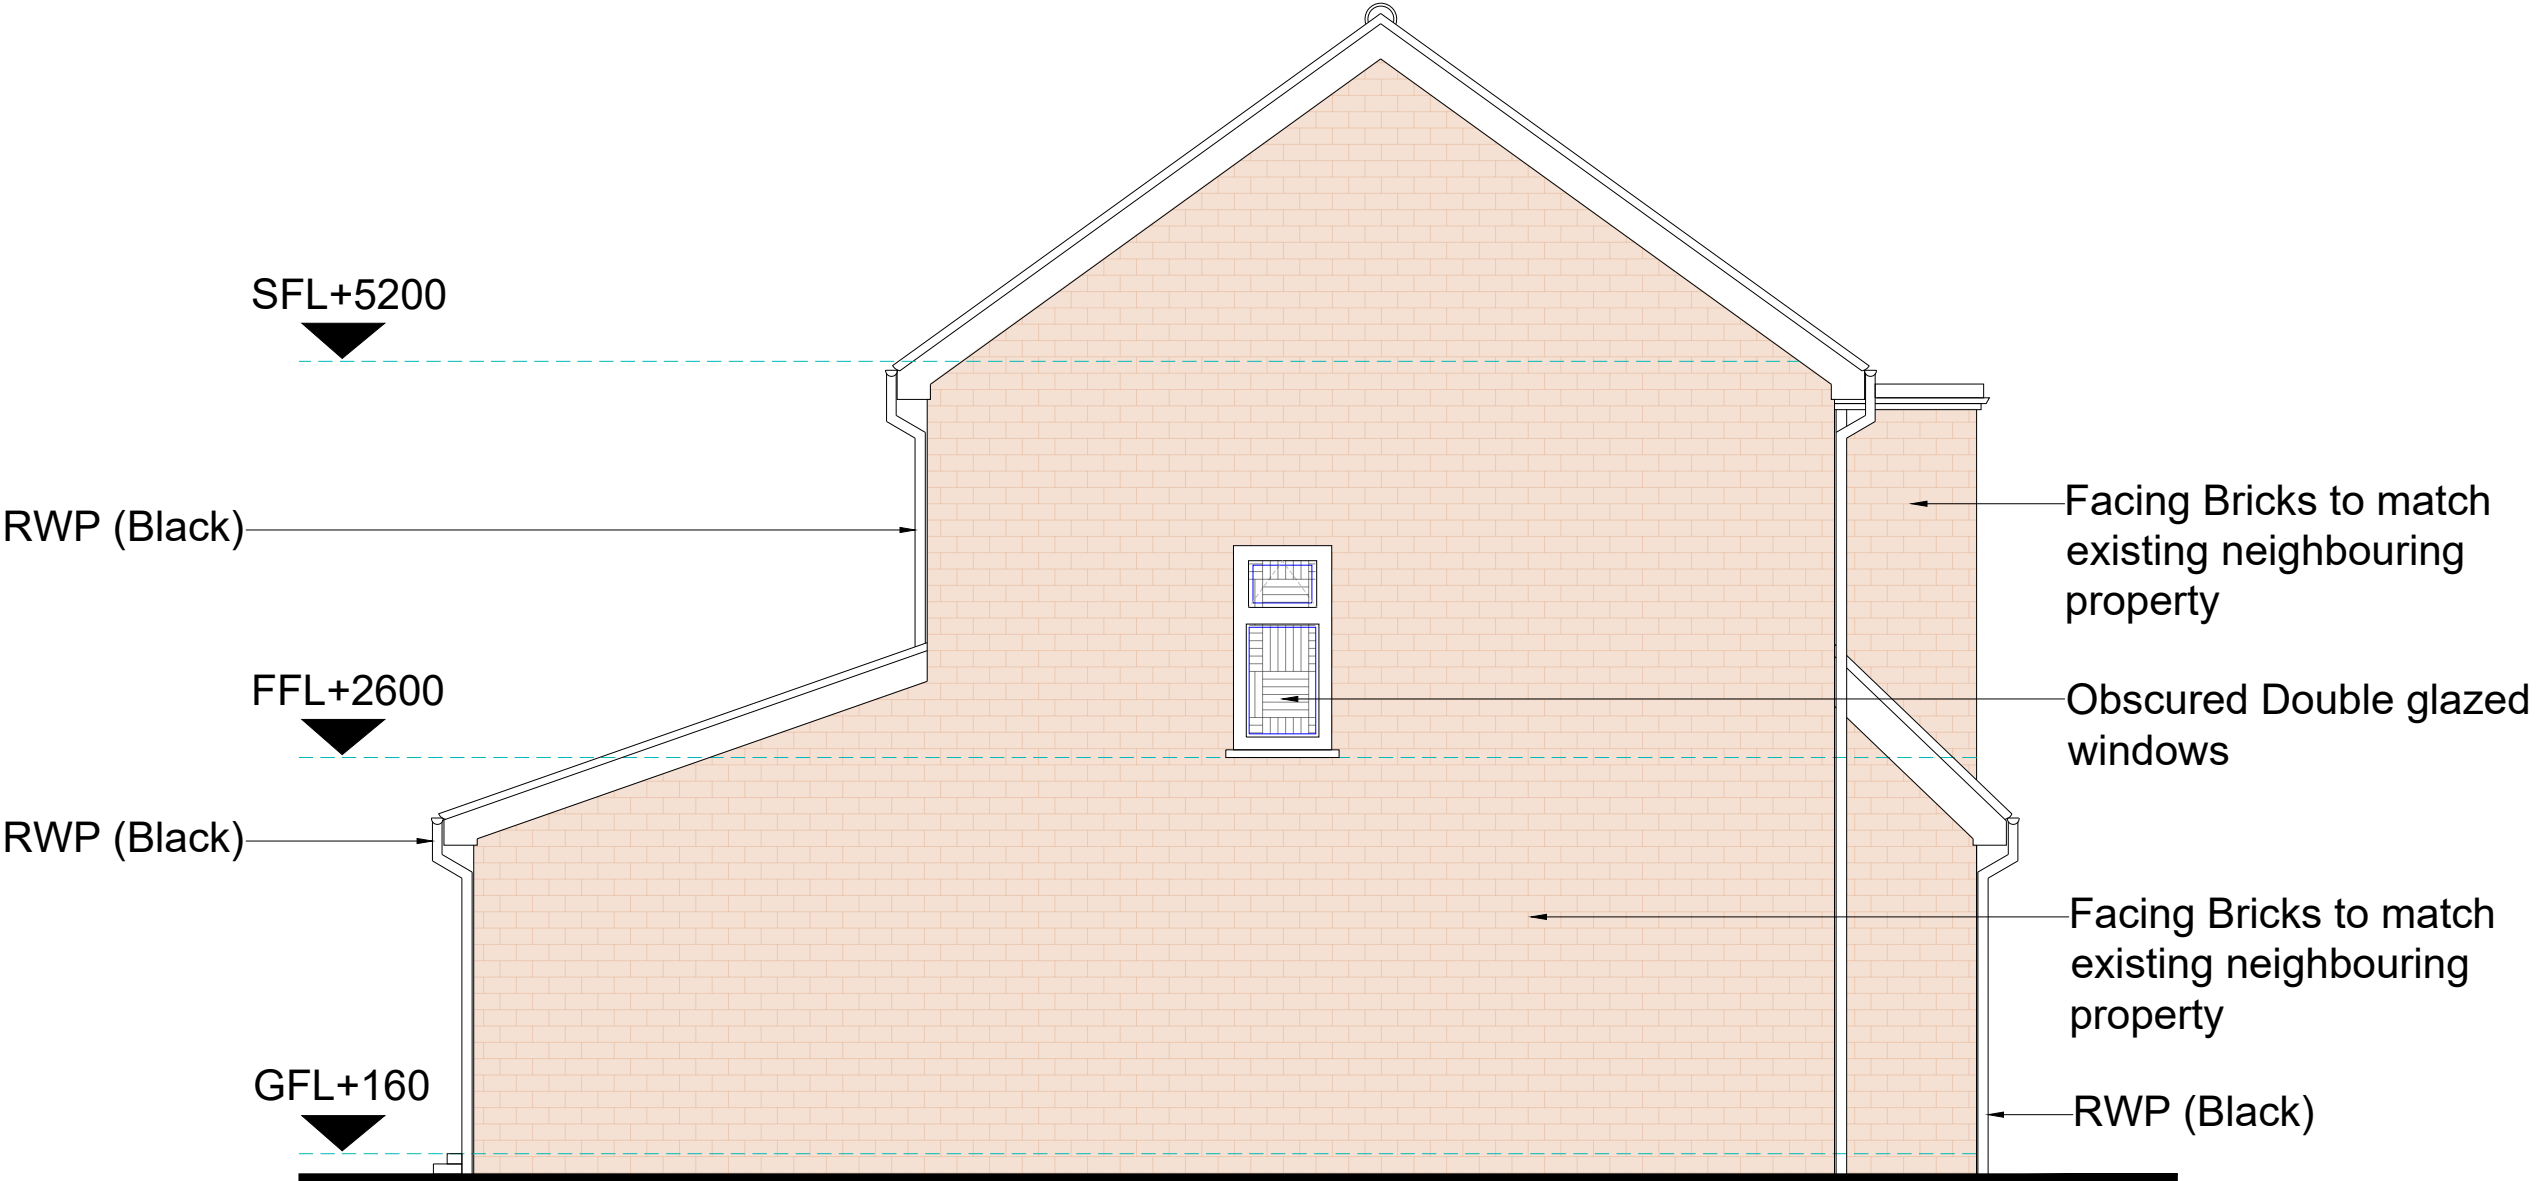

Side Elevation
Scale 1:50

GENERAL NOTES

1. The contractor must check the site and the approved drawings before commencing the works and must take any working measurements as necessary and any discrepancy must be reported to the client.
2. Work shall comply with any current relevant BS/codes of practices and confirm to the Building Regulations including the latest amendment. The contractor is responsible for setting out the works.

KEY

- Boundary
- RWP Rainwater Pipe

PROJECT ADDRESS

6 Enfield Drive
Clayton
Manchester
M11 4HP

PROJECT

Erection of part two, part
single storey detached
dwelling with dormer to roof
on rear elevation

DRAWING No.

PP153-3/22

SCALE

1:50

REVISION	DATE

DATE 23/12/22 STATUS Planning

DRAWN BY AT

PAPER SIZE A1

AT A. Design
12 Hastings Gardens
Stockport
SK5 8BF
ata_design@hotmail.com
07830039347