


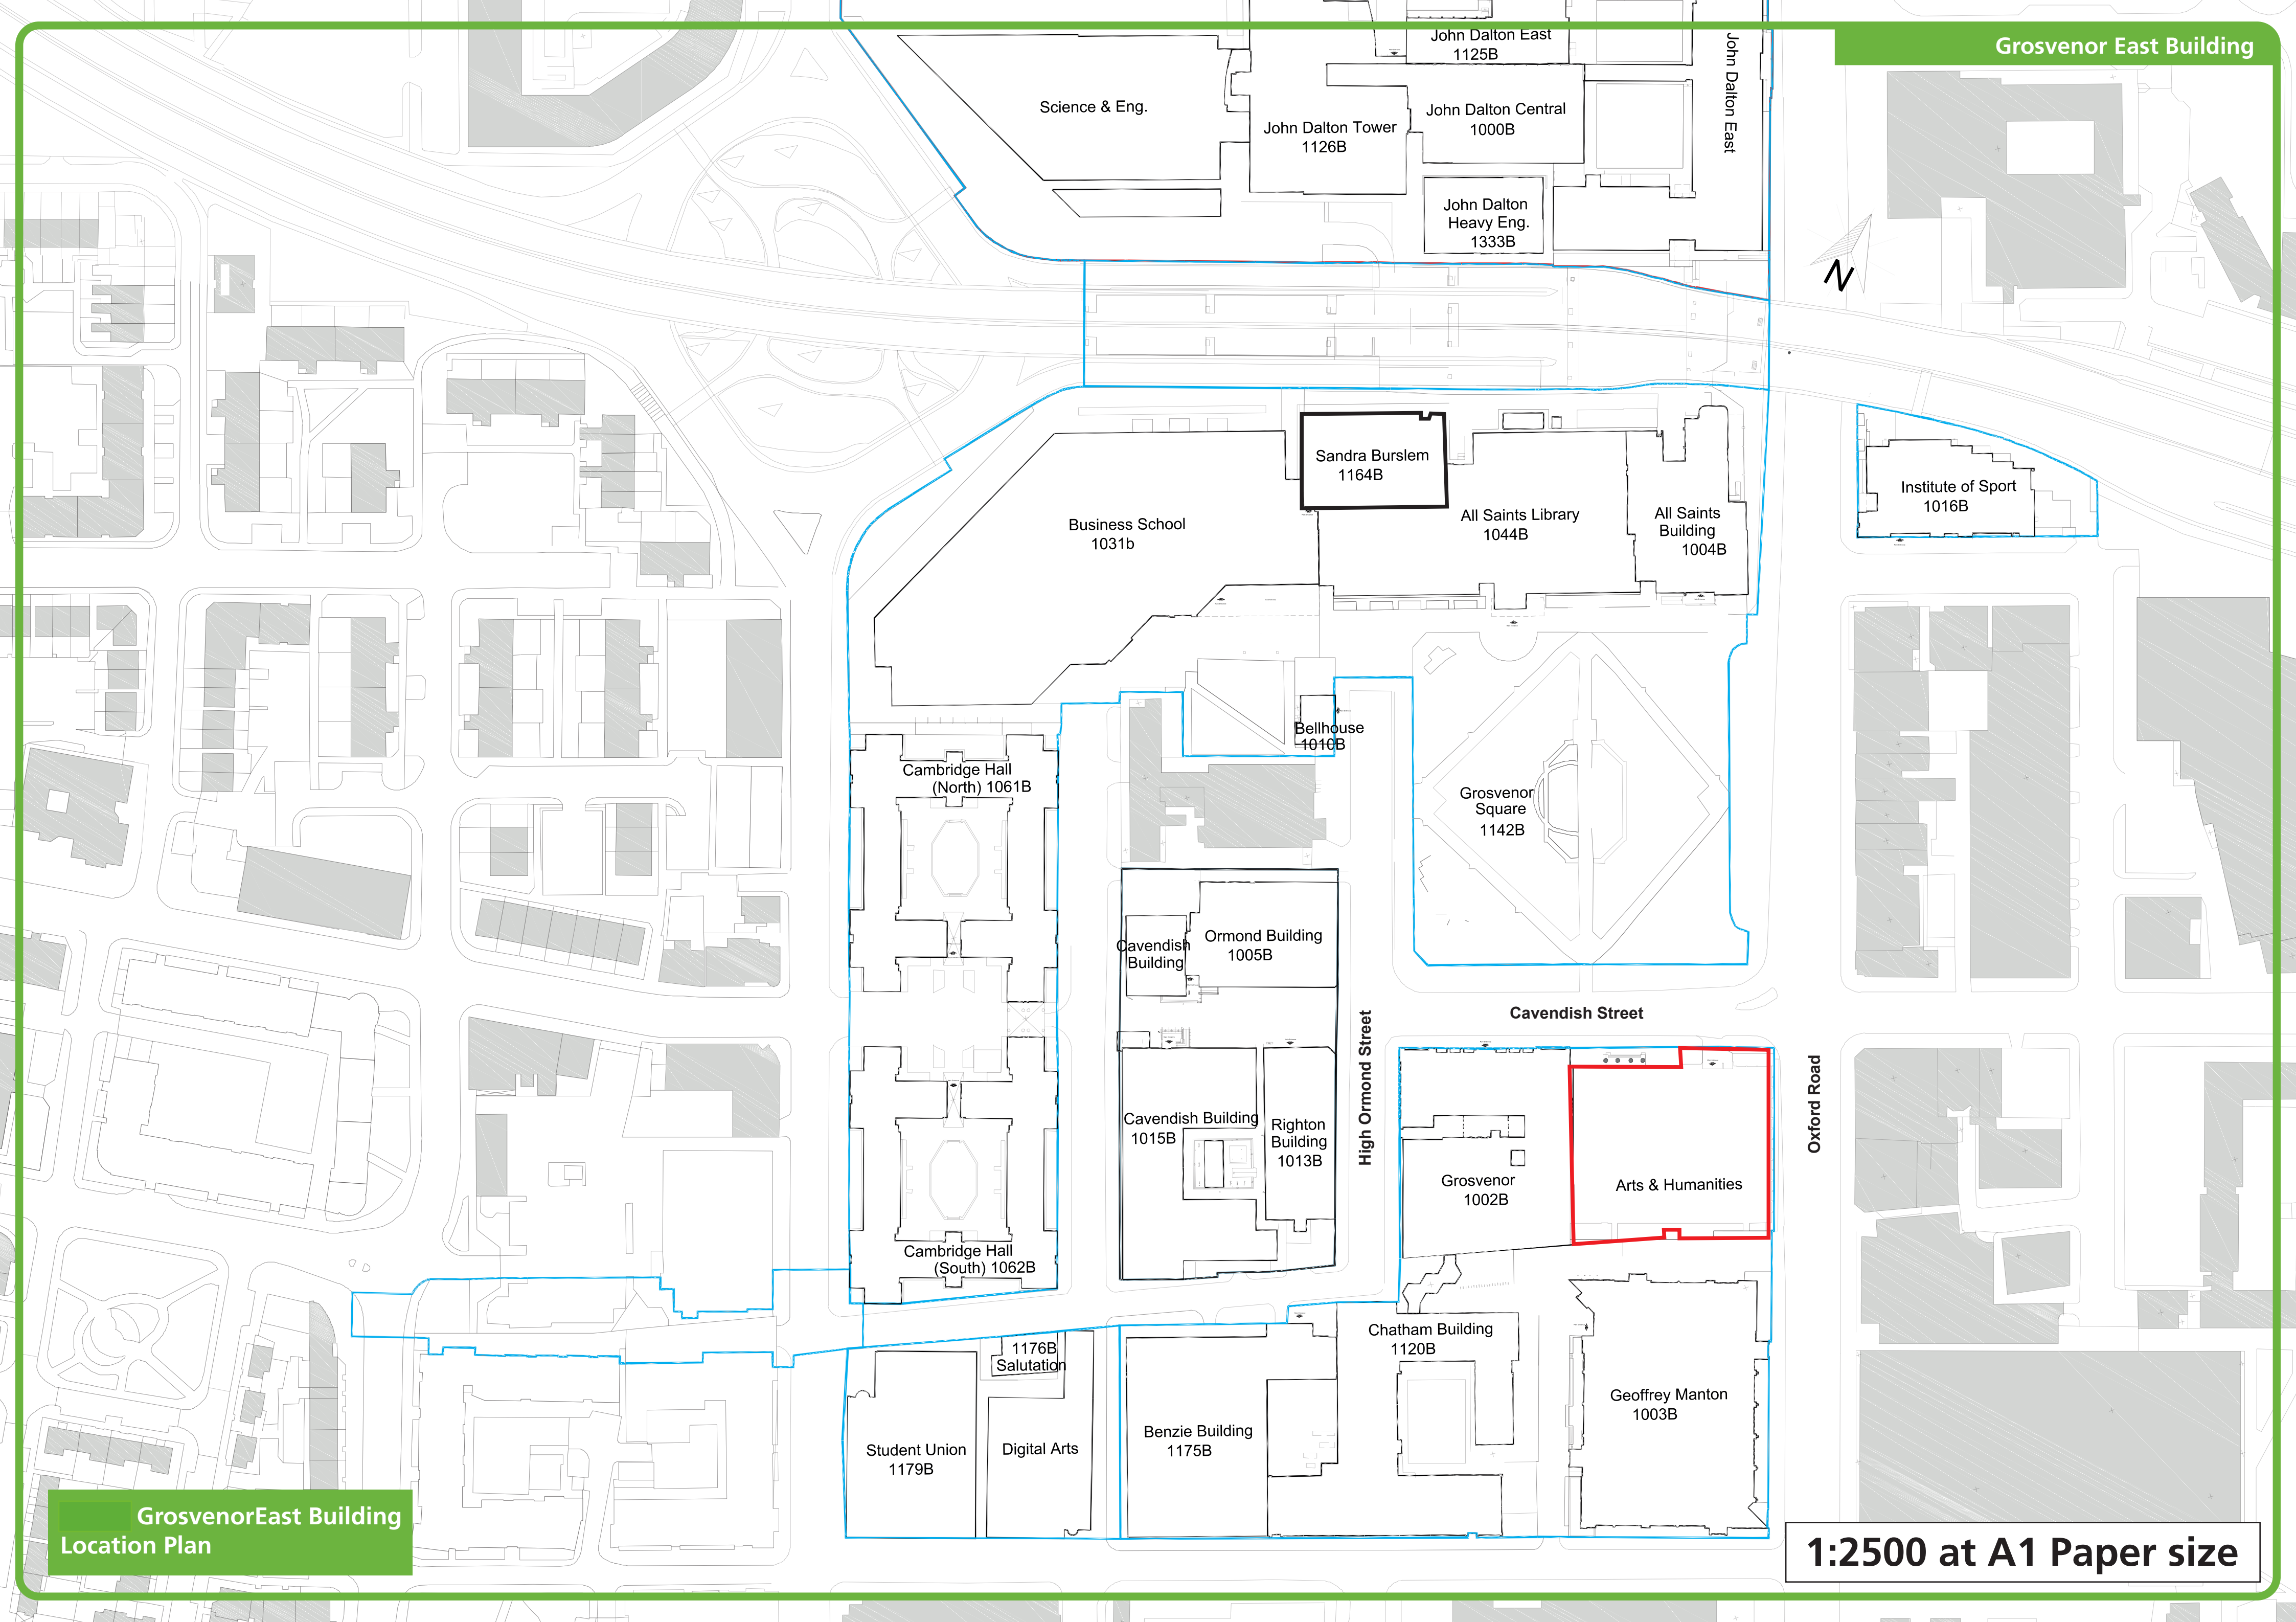


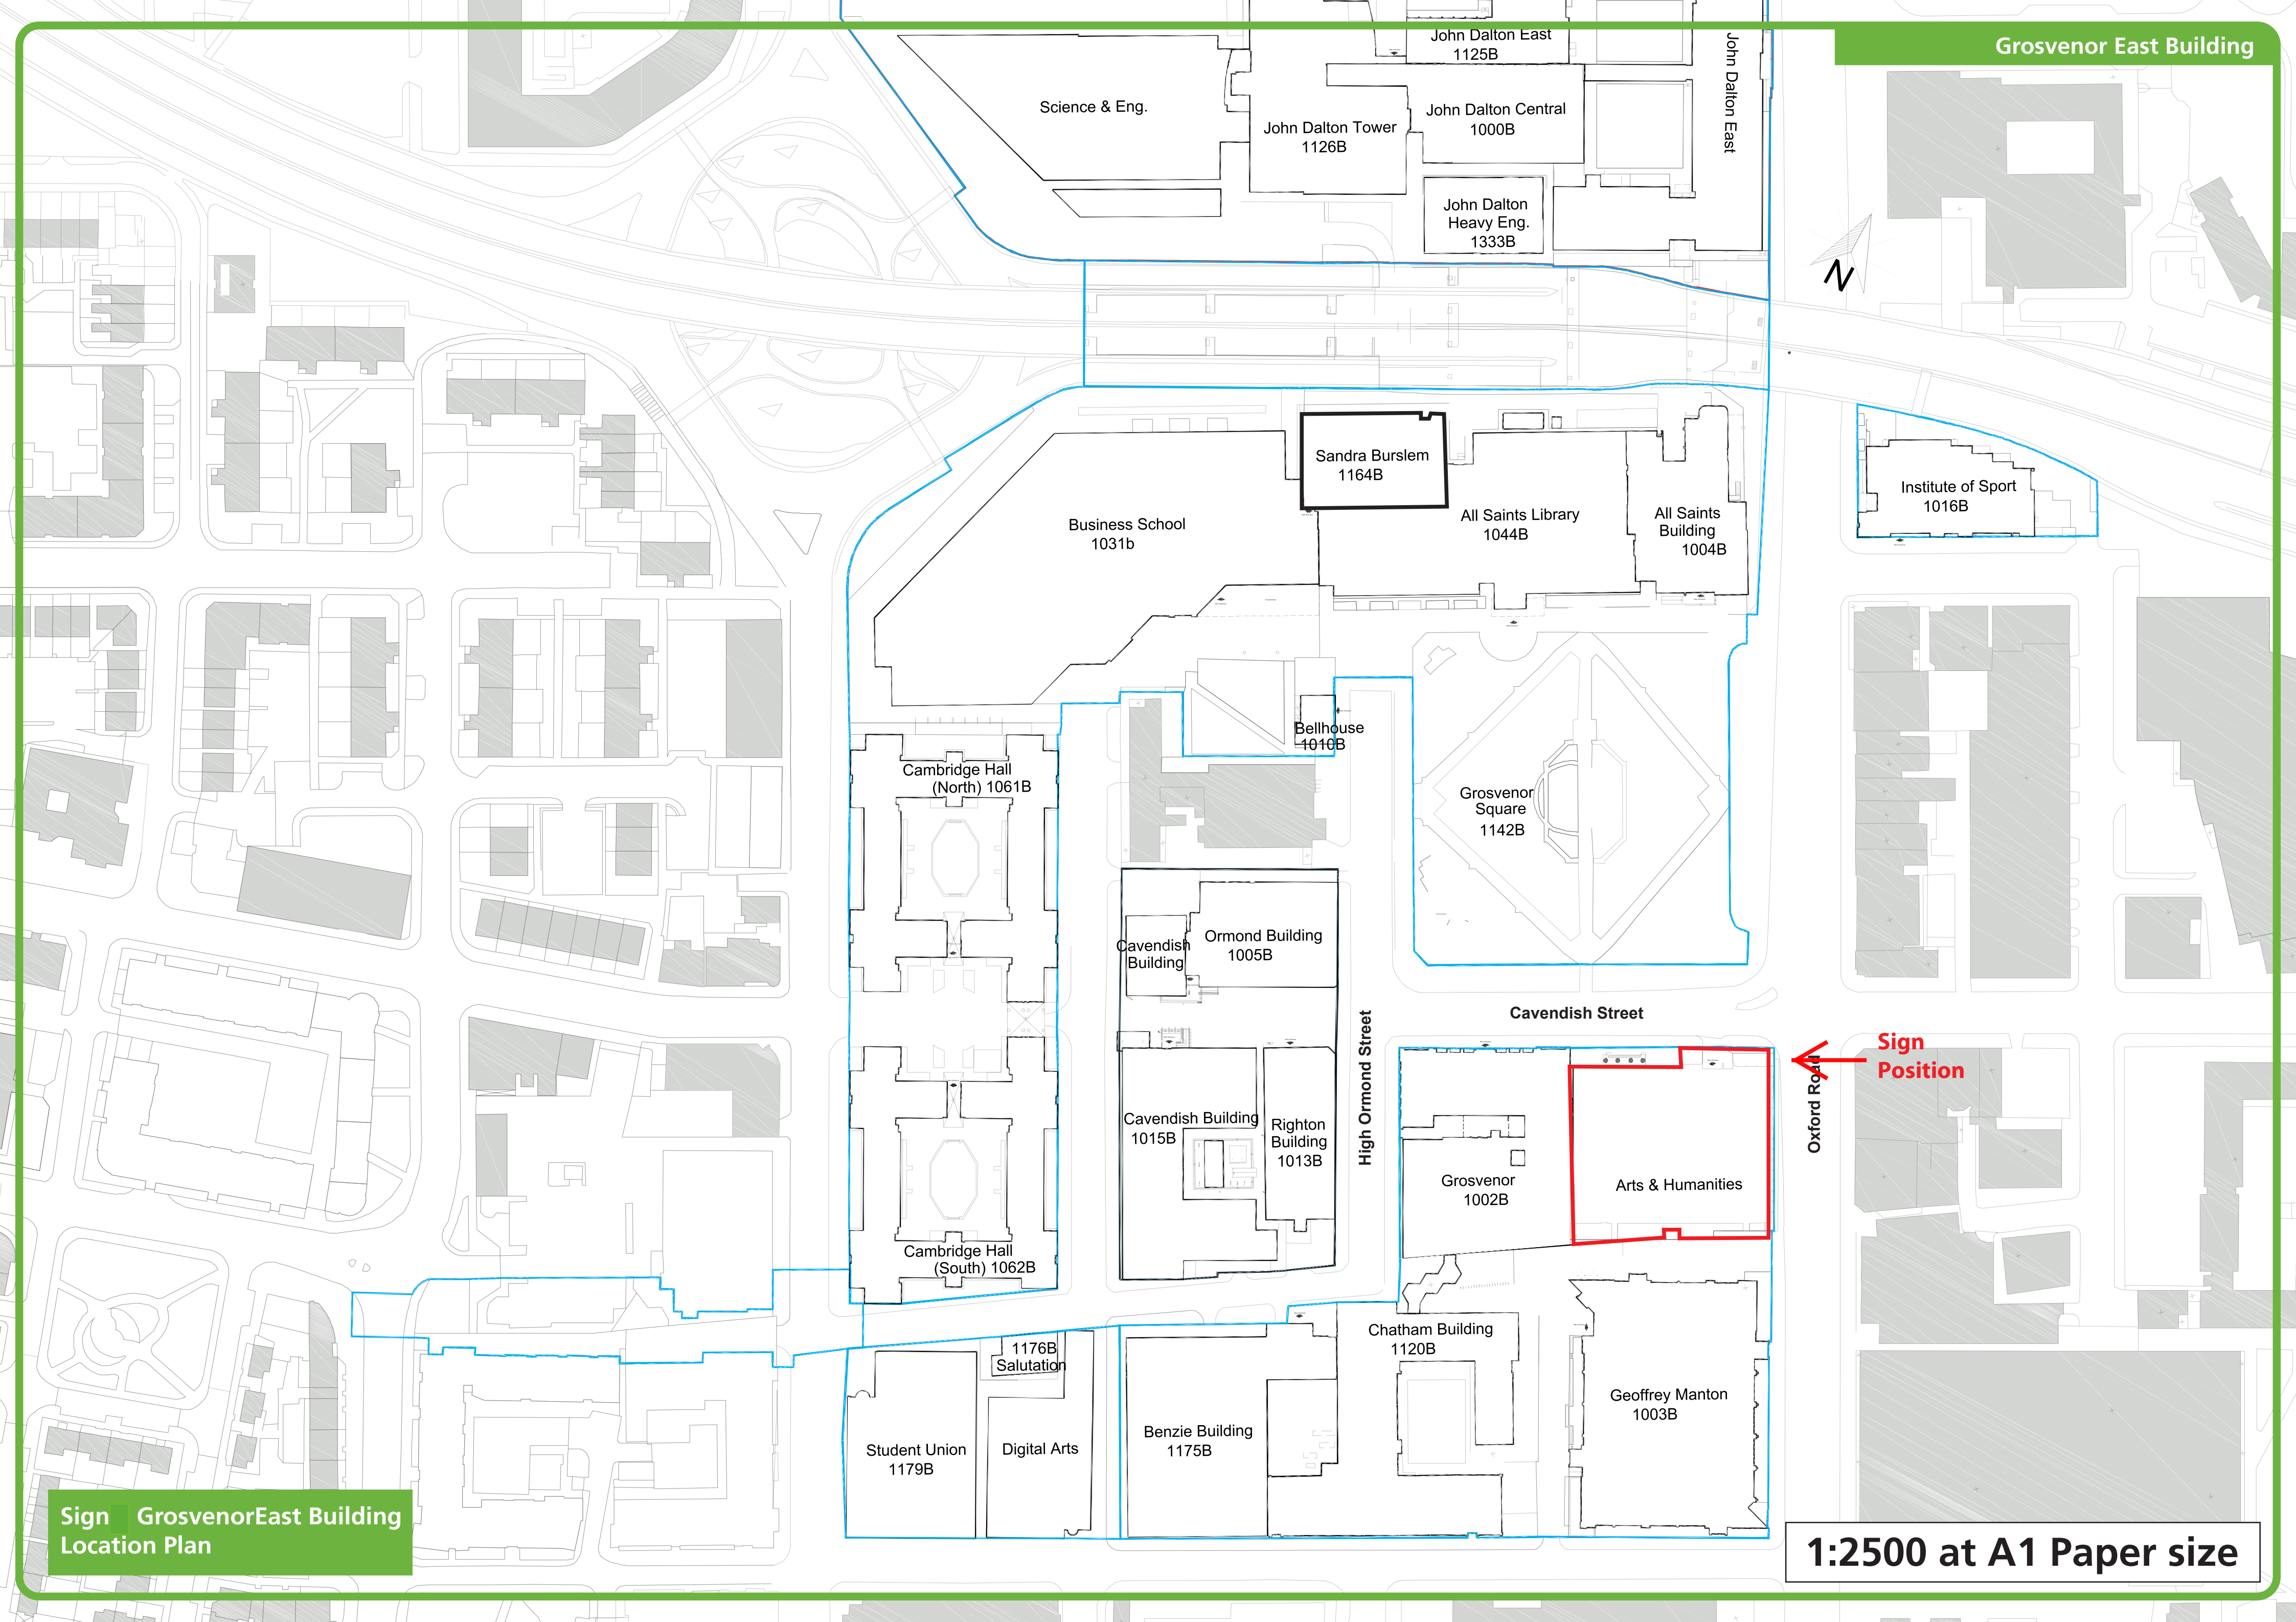

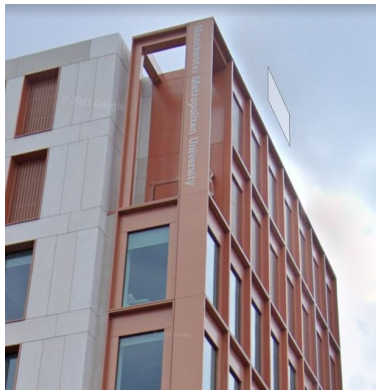

GROSVENOR - East Elevation - Sign 1

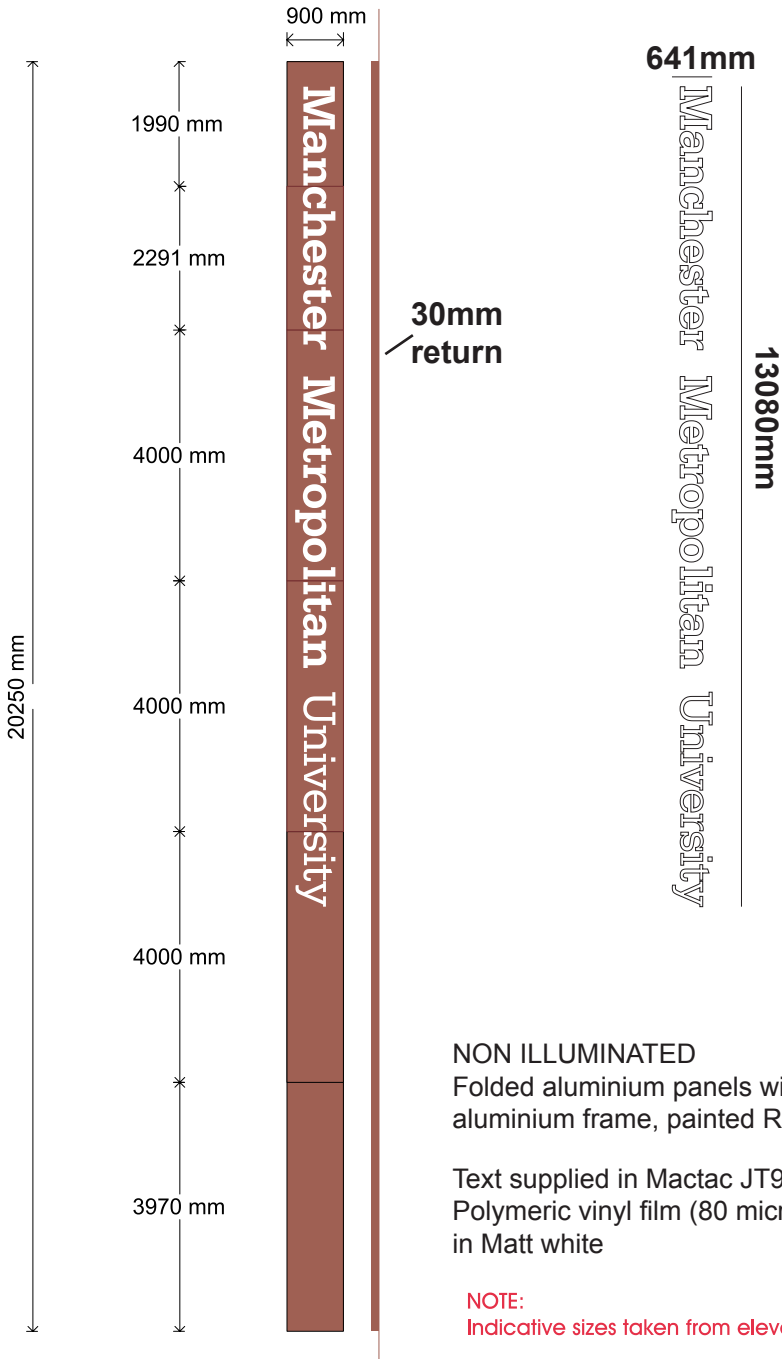

Existing Sign



Indicative photographic visual

Scale: NTS @ A4

Client:
Manchester Met University

Date:
16/03/23

Customer Order No:
Helen Hatcher

Revision No:
V01


Designer:
Kat Cavanagh

COPYRIGHT RESERVED
THIS DRAWING IS NOT TO BE COPIED IN WHOLE OR IN PART WITHOUT PRIOR PERMISSION IN WRITING BEING OBTAINED FROM THE DIRECTOR OF ALLSIGNS INTERNATIONAL. NO INFORMATION CONTAINED IN THIS DRAWING IS TO BE DIVULGED TO UNAUTHORISED PERSONS.





① East Elevation
1 : 150 @A1

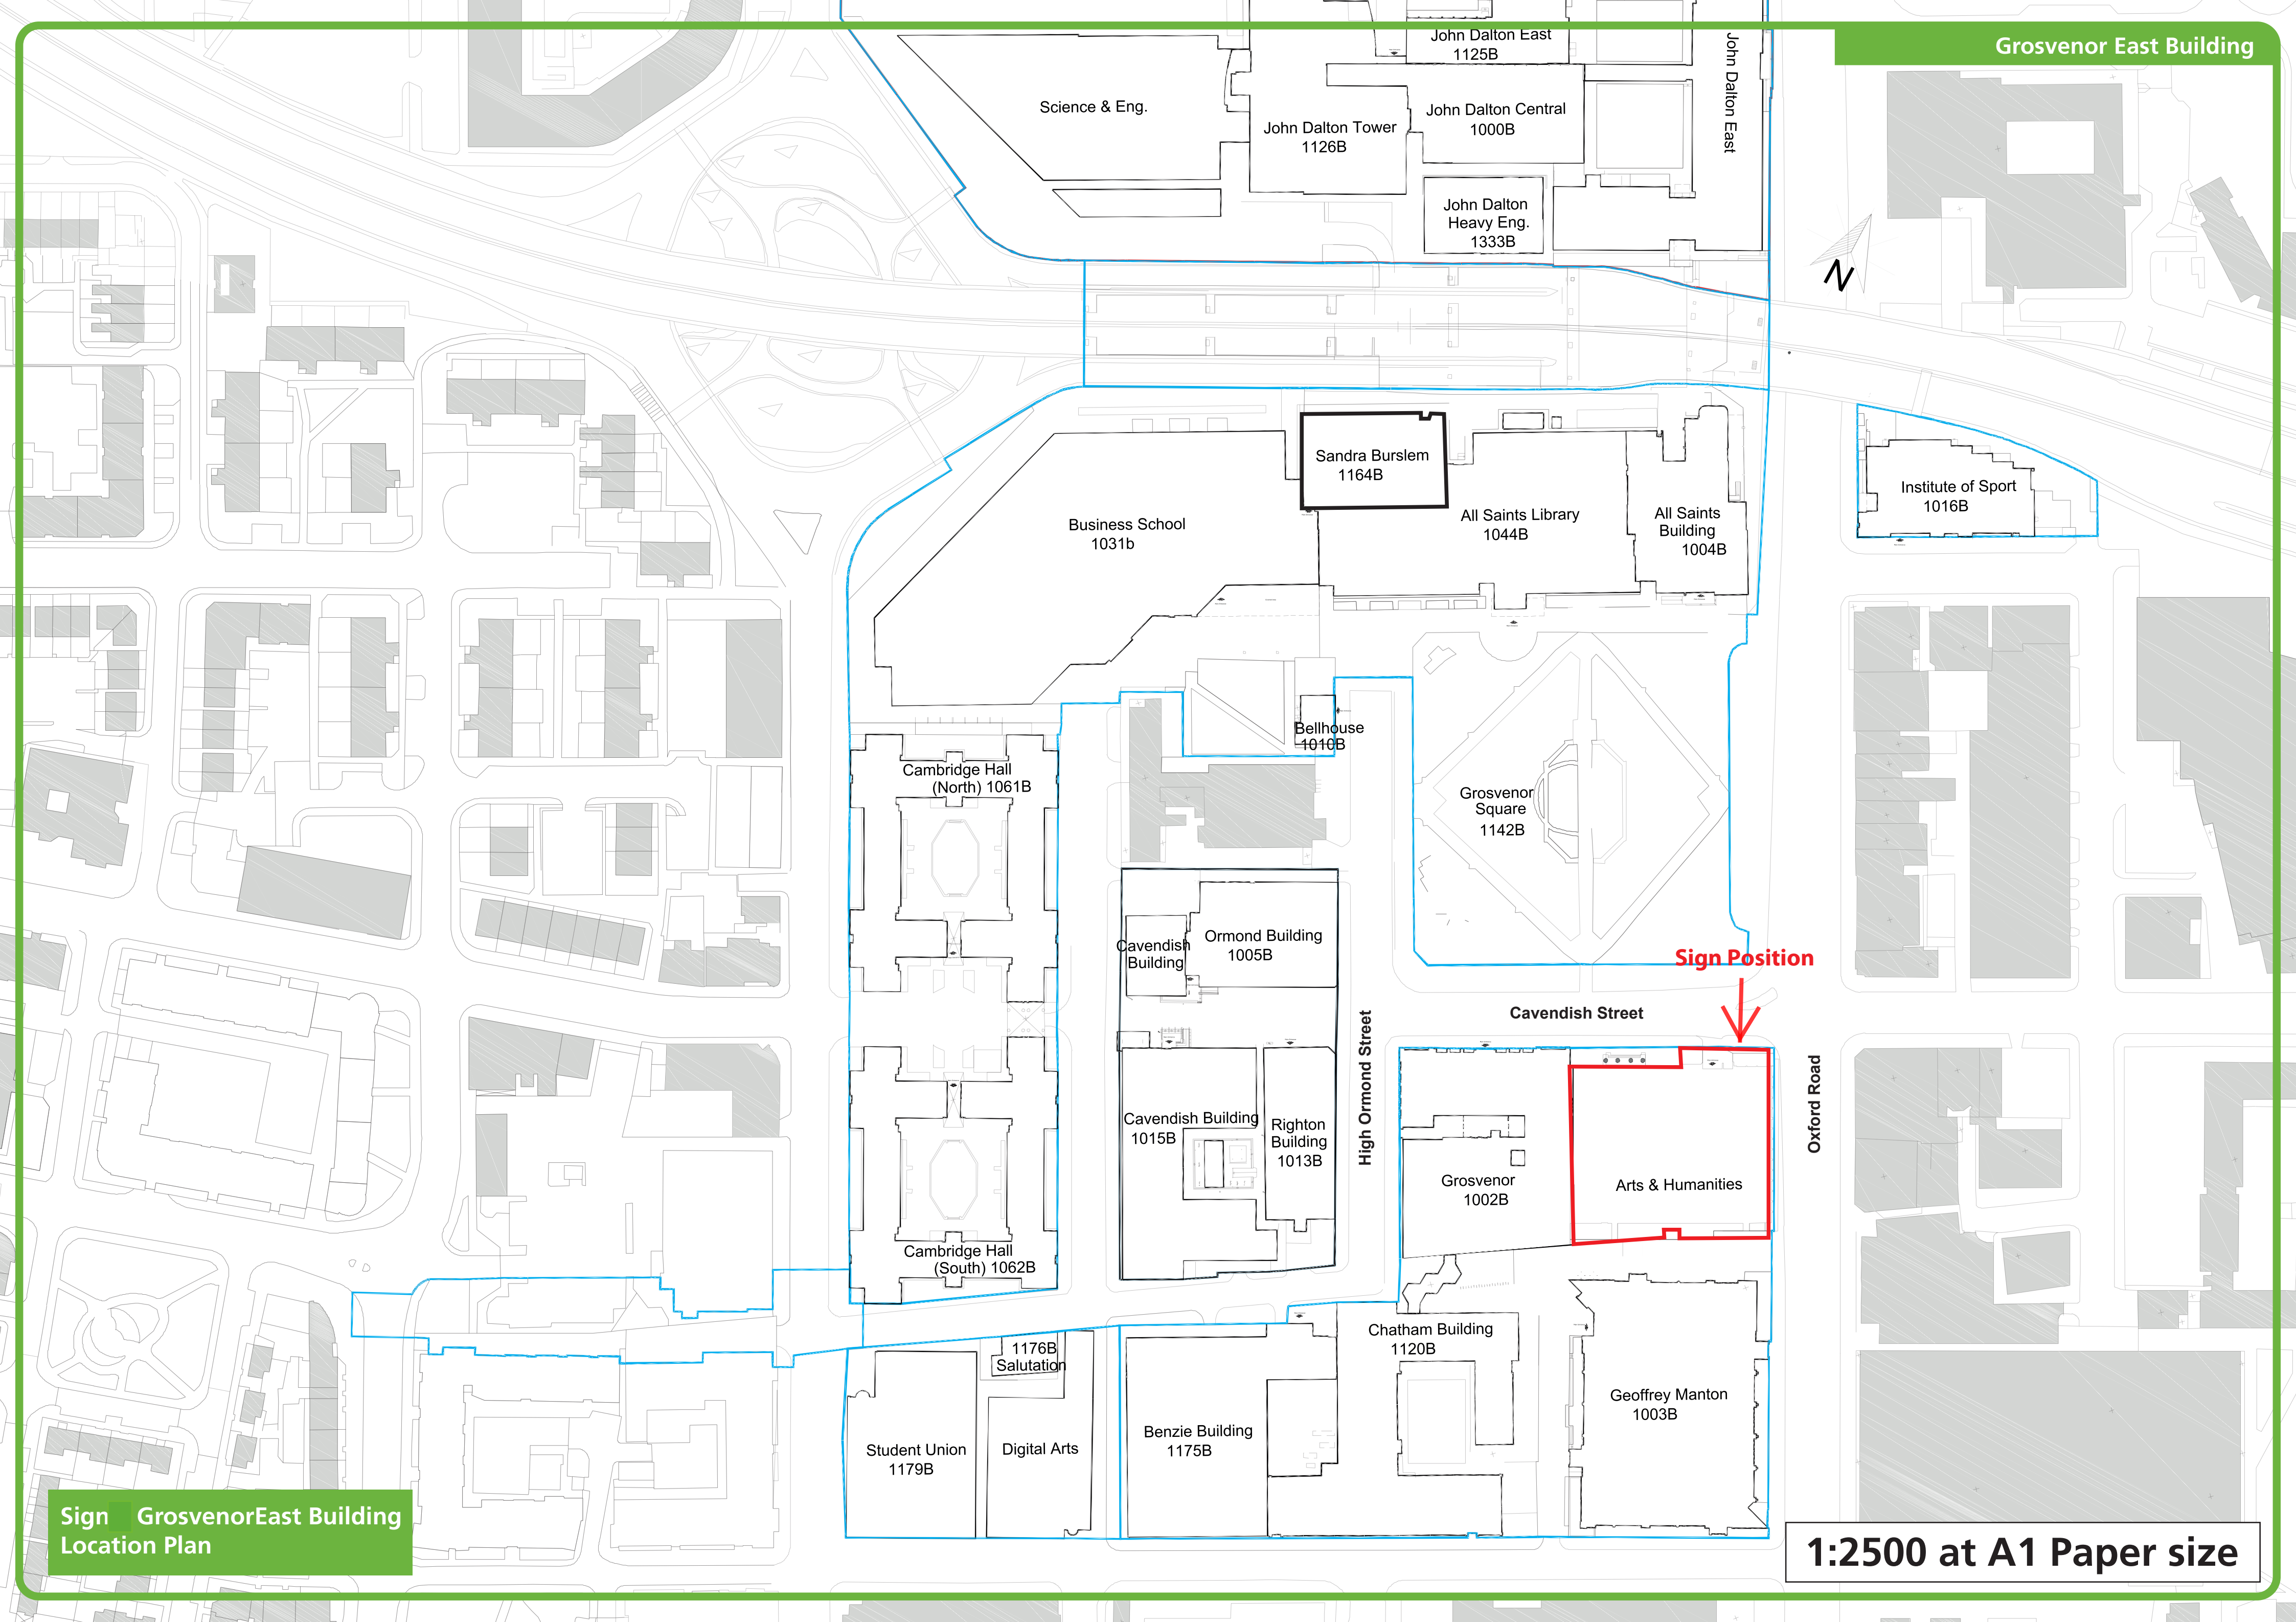

GROSVENOR - North elevation



FACE ILLUMINATED LETTERS

Additional built up 3mm stainless steel rim and return letters with opal acrylic faces, illuminated via internal LEDs. 70mm returns and 10mm rims
 Letters fixed to horizontal channels (30mm x 20mm x 20mm, 5m long cut to size on site)
 All painted to match existing cladding RAL 3012 and spades icon.

NOTE:

Indicative sizes taken from elevation drawings, subject to site survey.

Maximum illumination
 will not exceed 300 candela per mtr²



Indicative photographic visual

Scale: 1:25 @ A4

Client:
 Manchester Met University

Date:
 16/03/23


Customer Order No:
 Helen Hatcher

Revision No:
 V01

Designer:
 Kat Cavanagh

COPYRIGHT RESERVED
 THIS DRAWING IS NOT TO BE COPIED IN WHOLE OR IN PART WITHOUT PRIOR PERMISSION IN
 WRITING BEING OBTAINED FROM THE DIRECTOR OF ALLSIGNS INTERNATIONAL NO
 INFORMATION CONTAINED IN THIS DRAWING IS TO BE DIVULGED TO UNAUTHORISED PERSONS.



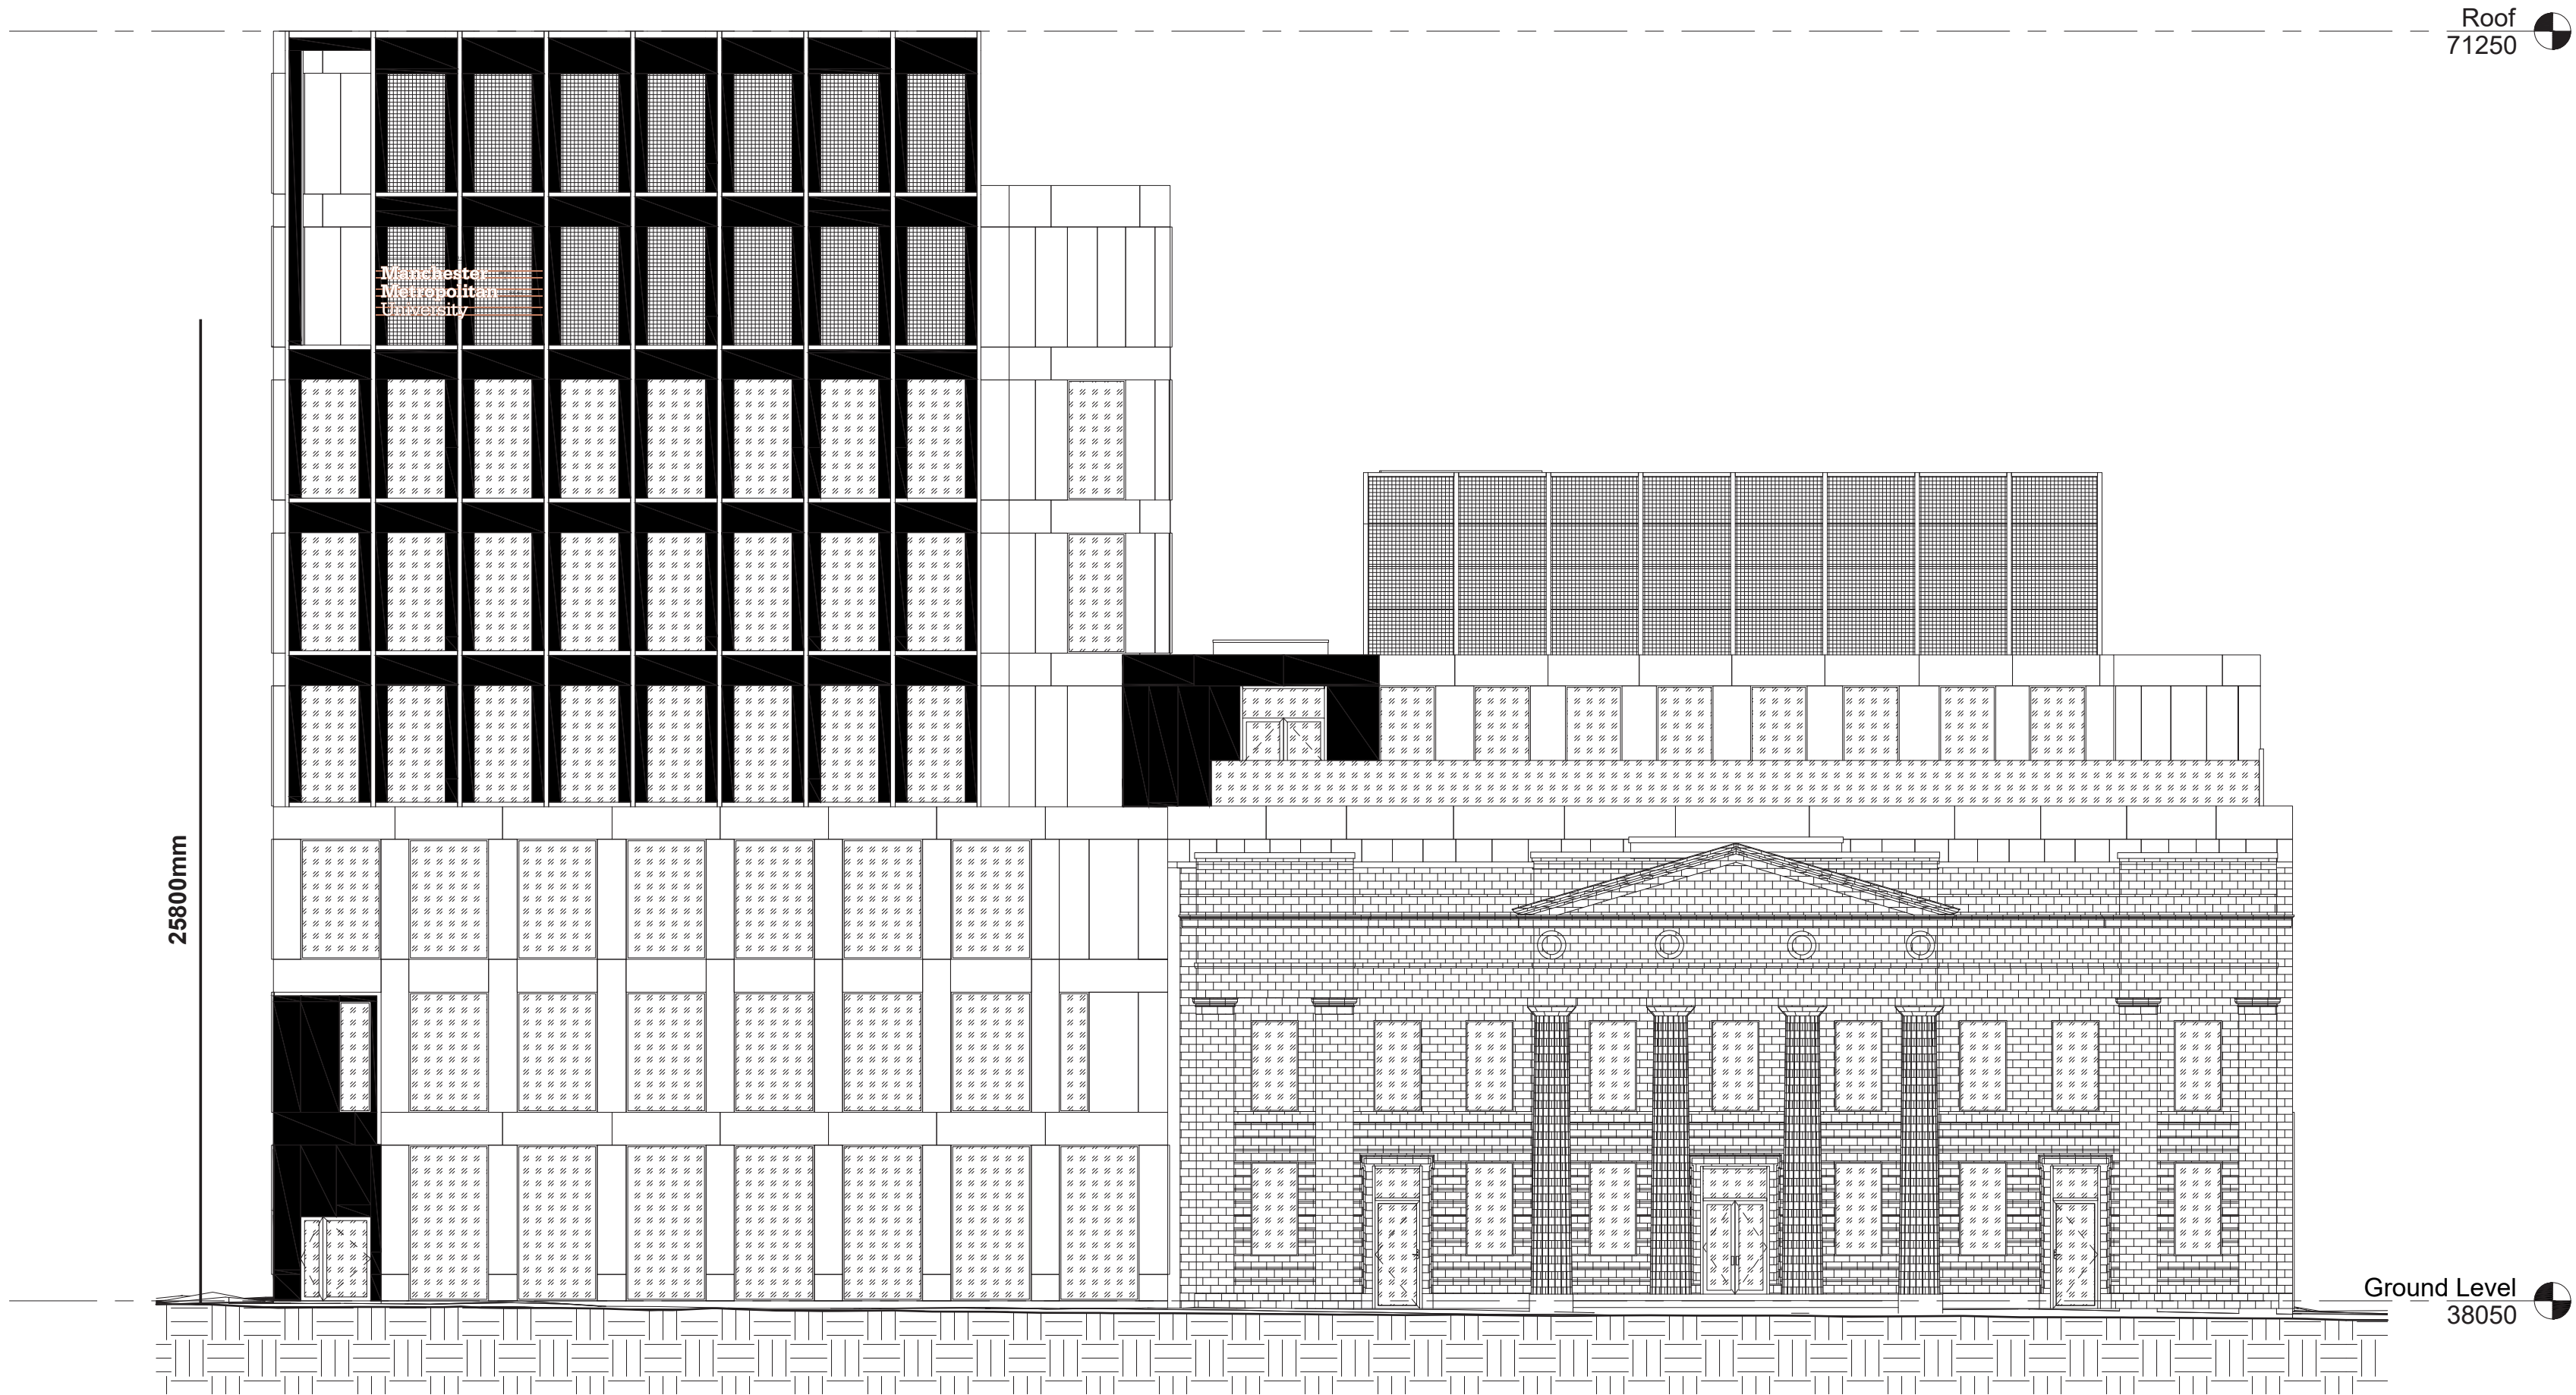

1 North Elevation
1 : 150 @A1