


This drawing and CAD data therein
is protected by copyright and must
not be copied or reproduced
without the written consent of DLG
Architects LLP. ©

No dimensions are to be scaled from
this drawing. Use figured dimensions
only. All dimensions and sizes are
to be checked on site and any
discrepancies reported to the architect
prior to initiation of any works.

P(00)

REV	DESCRIPTION	INITIALS/DATE
A	ISSUED FOR TENDER.	KO/03.03.20
B	Lift overrun added & plant enclosure enlarged	NS / 18.07.22
C	Plant enclosure updated mesh spec confirmed	NS / 28.11.22
D	Plant enclosure louvres extended vertically	NS / 03.02.23

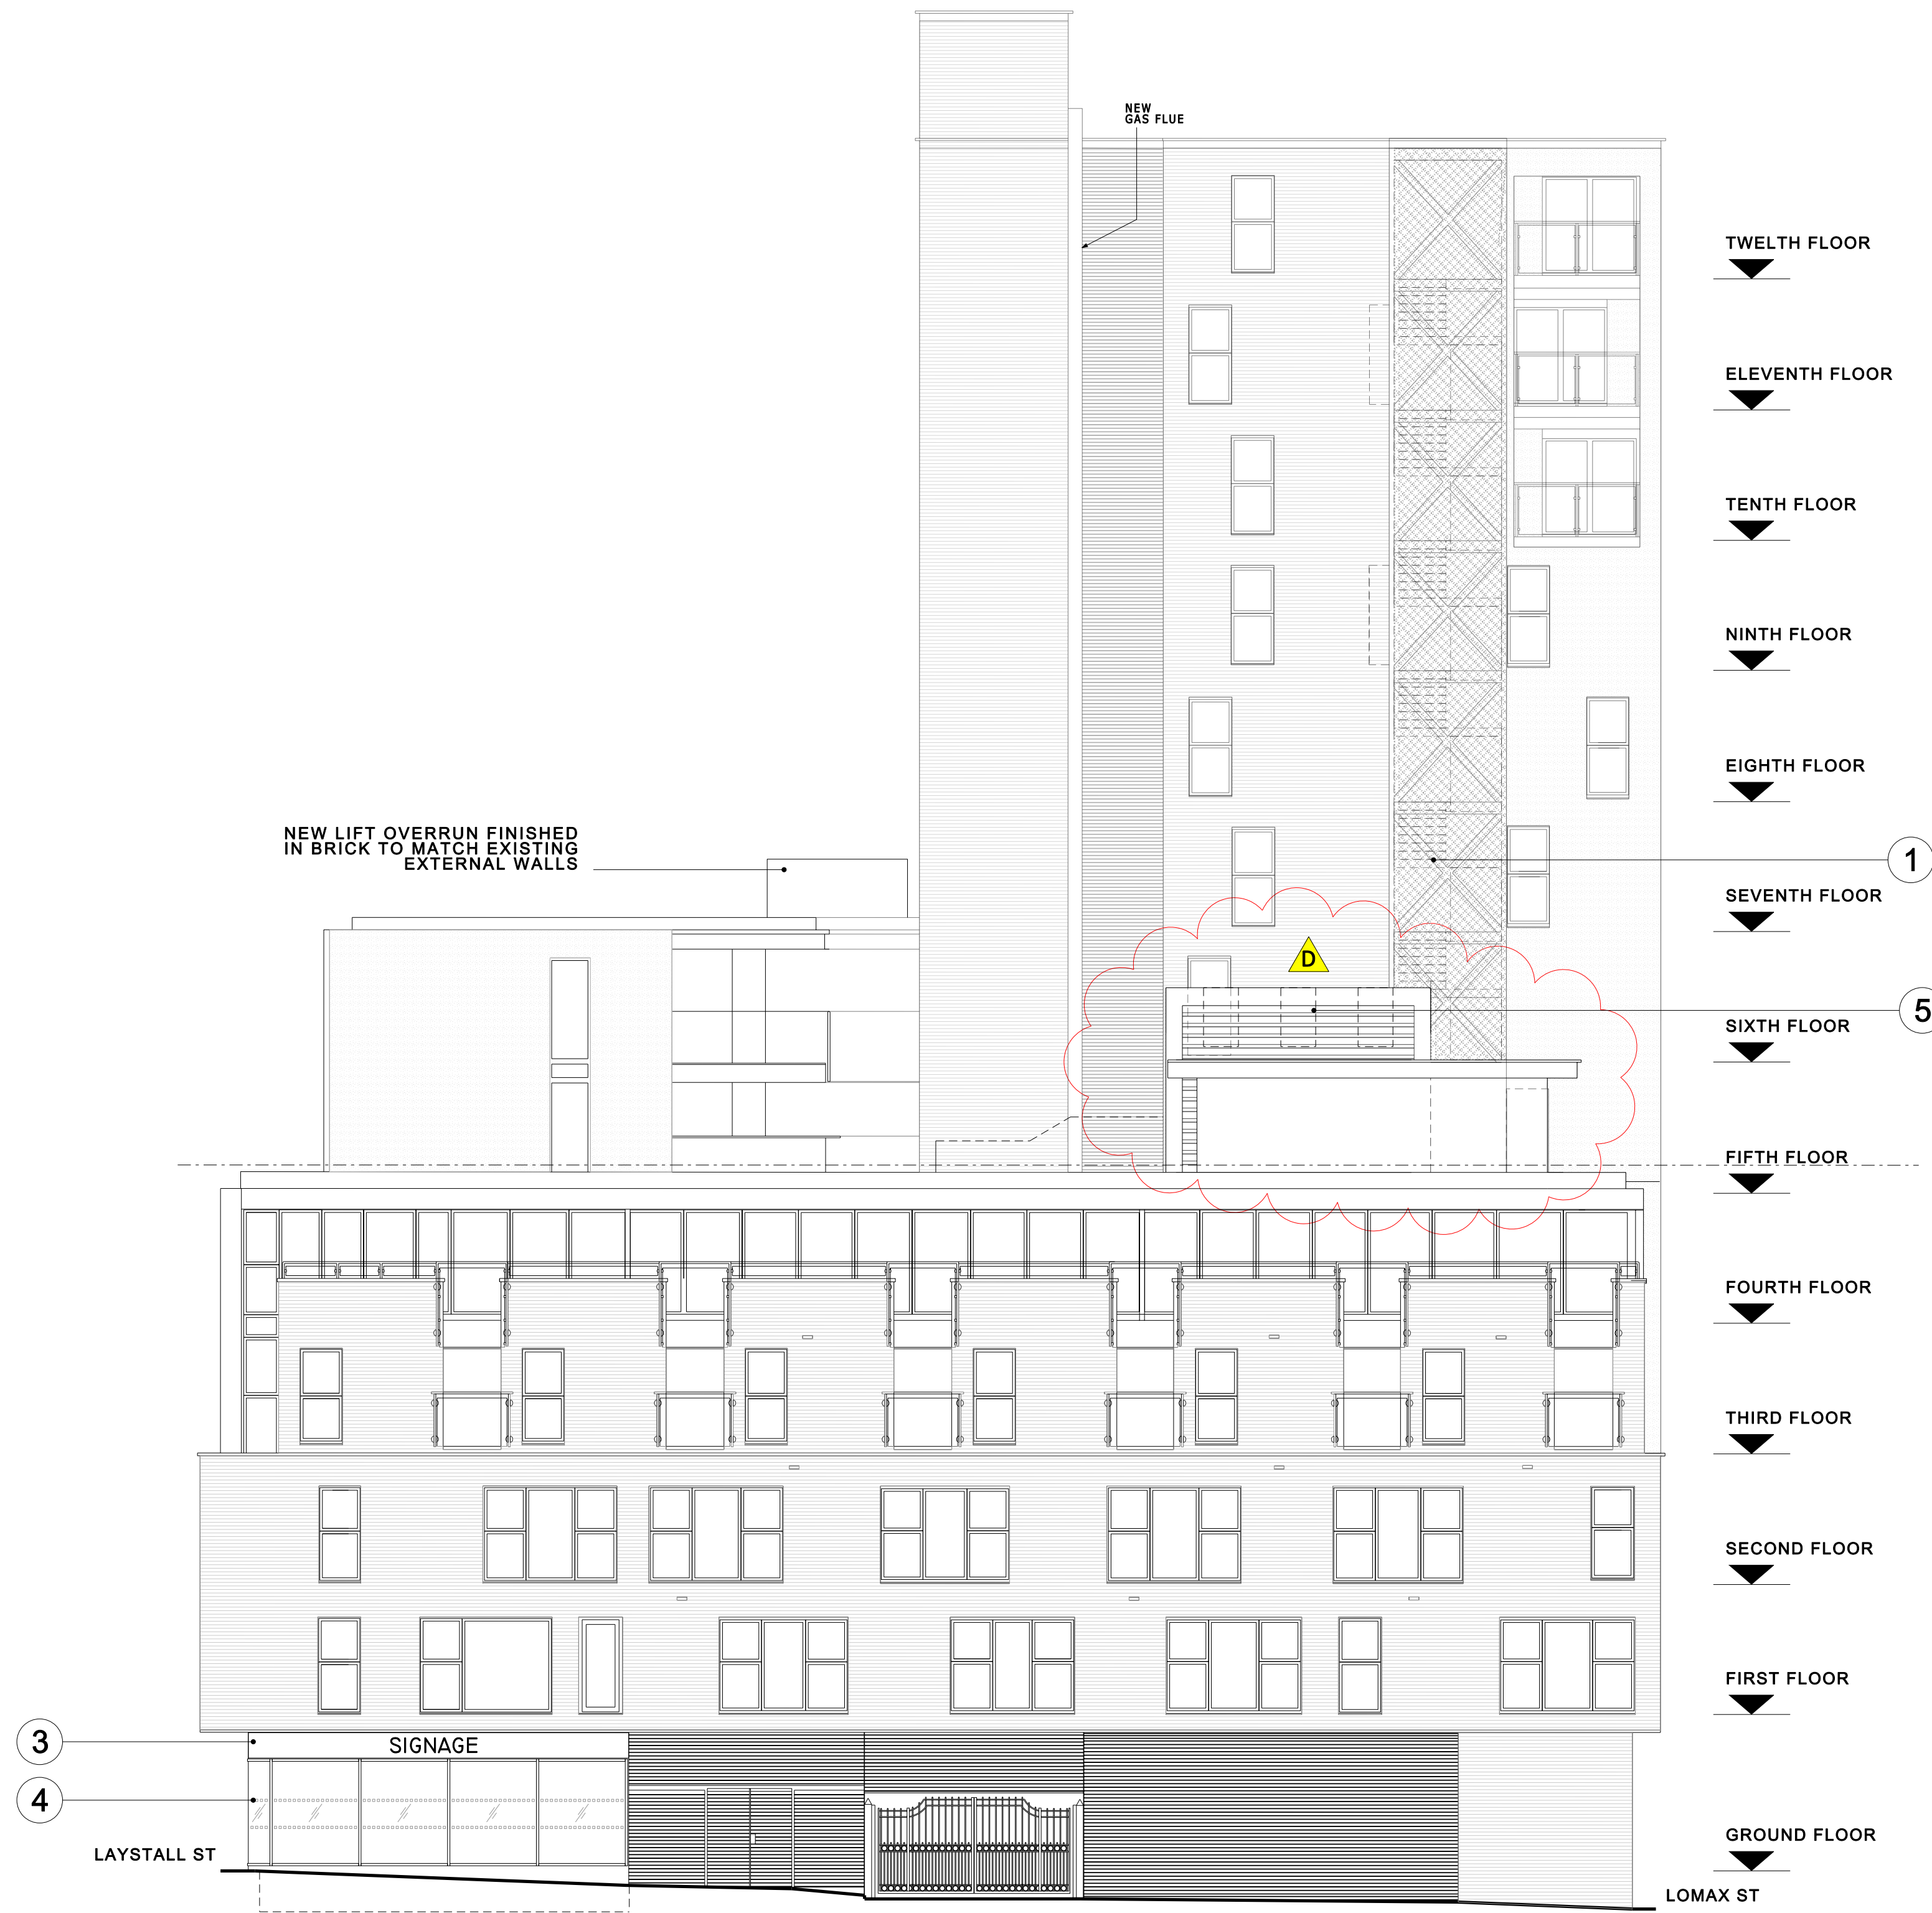

KEY

	EXISTING BRICK
	EXISTING RENDER
	EXISTING LOUVRES

1 PPC perforate cladding Proteus E11449 to provide limited weather protection to stair. Polyester powder coated anodised finish. RAL 7021

2 PPC perforate cladding Proteus E11449 to provide limited weather protection to stair. Polyester powder coated anodised finish. RAL 7021 with fire resisting backing

3 PPC SOLID PANEL FOR SIGNAGE + VENTILATION


NOTE SIGNAGE INDICATIVE. SUBJECT TO ADVERTISEMENT CONSENT

4 NEW PPC CURTAIN WALLING SHOPFRONT, DARK GREY FRAME

5 PROPOSED CONDENSER UNITS BEHIND ACOUSTIC LOUVRED SCREEN PPC ALUMINIUM LOUVRED SCREEN TO HEIGHT OF 3.9m ABOVE ROOF LEVEL RAL 7035

CLEAN AND REPAIR THE ENTIRE EXTENT OF EXTERNAL BRICKWORK AND RENDER TO BS 8221-1:2012 & AS NBS SECTION C40. CLEANING WORKS TO INCLUDE ALL REVEALS, RECESSES, CILLS SOFFITS AND SURROUNDS.

ROOM HVAC SYSTEMS TO BE VENTILATED THROUGH THE EXTERIOR FACADE. WHERE POSSIBLE, REUSE EXISTING AIR BRICK VENTS AS VENTILATION OUTLETS. PROVIDE NEW AIR BRICK VENTS WHERE NECESSARY. NEW AIR BRICKS TO MATCH THE EXISTING BRICKWORK.

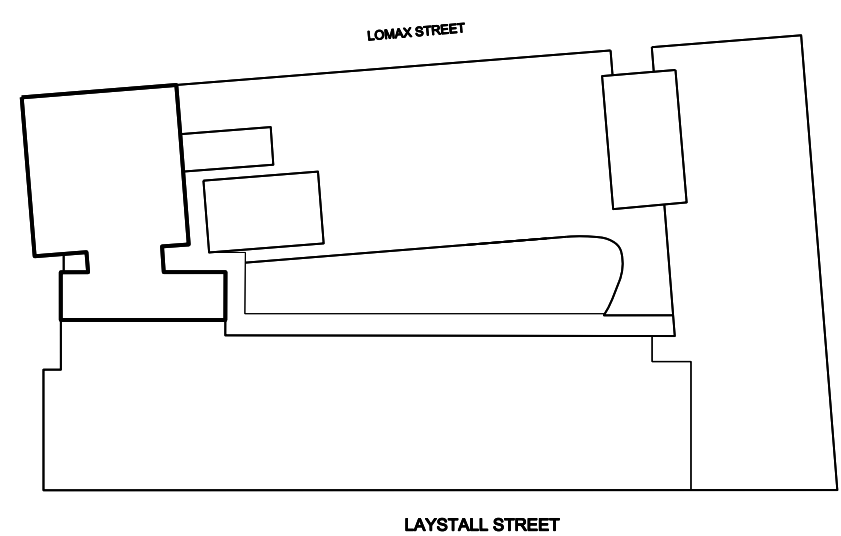

JOB NAME
CIEL LAYSTALL LTD
LAYSTALL ST
MANCHESTER
M1 2JZ
DRAWING TITLE
PROPOSED WEST ELEVATION
BROCK STREET

STATUS
Construction

DATE Jan '20 SHEET BY KO SCALE @ SIZE 1:100@A1

JOB NO. 4328 CODE P(00) DRAWING NO. 112 REV D

DLG ARCHITECTS
LEEDS
One Brewery Wharf
Waterloo Street
Leeds
LS10 1GX
LONDON
Studio 12.0G.1
The Leather Market
11-13 Weston Street
London
SE1 3ER

+44(0)113 247 1222
leeds@dlgarchitects.com
+44(0)207 620 1236
london@dlgarchitects.com

dlgarchitects.com

dlg