




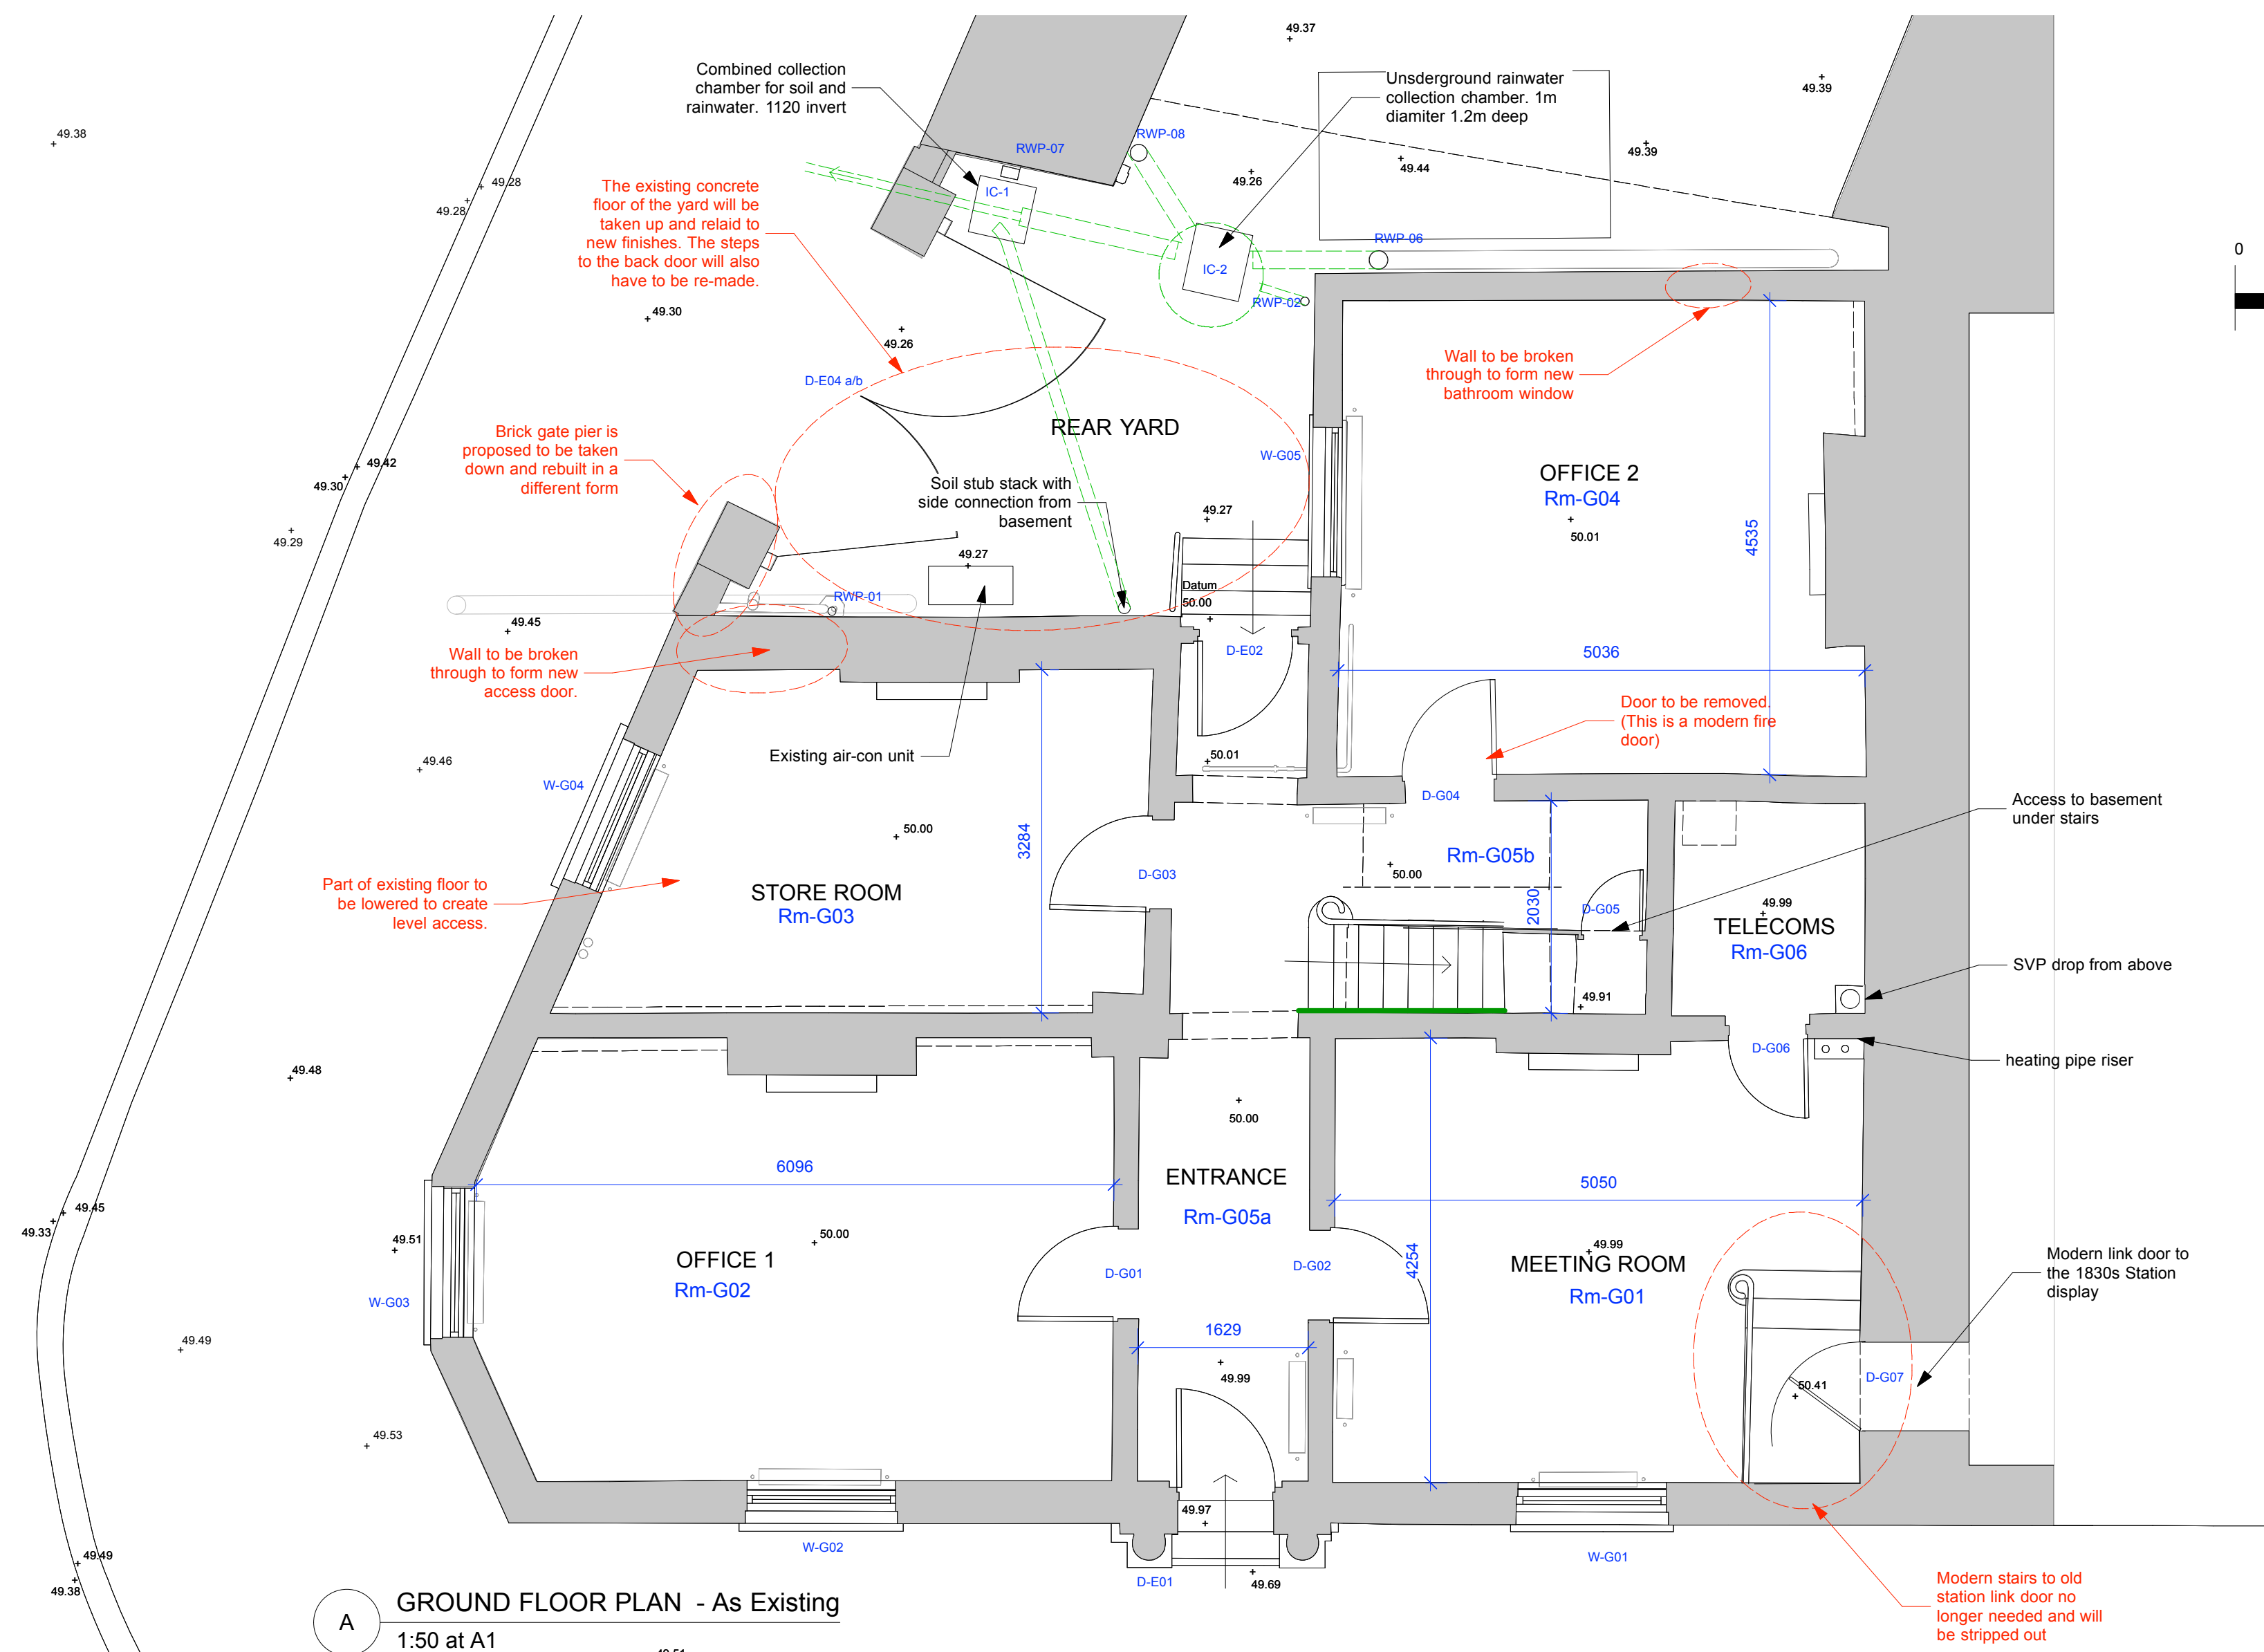


A GROUND FLOOR PLAN - As Existing
1:50 at A1

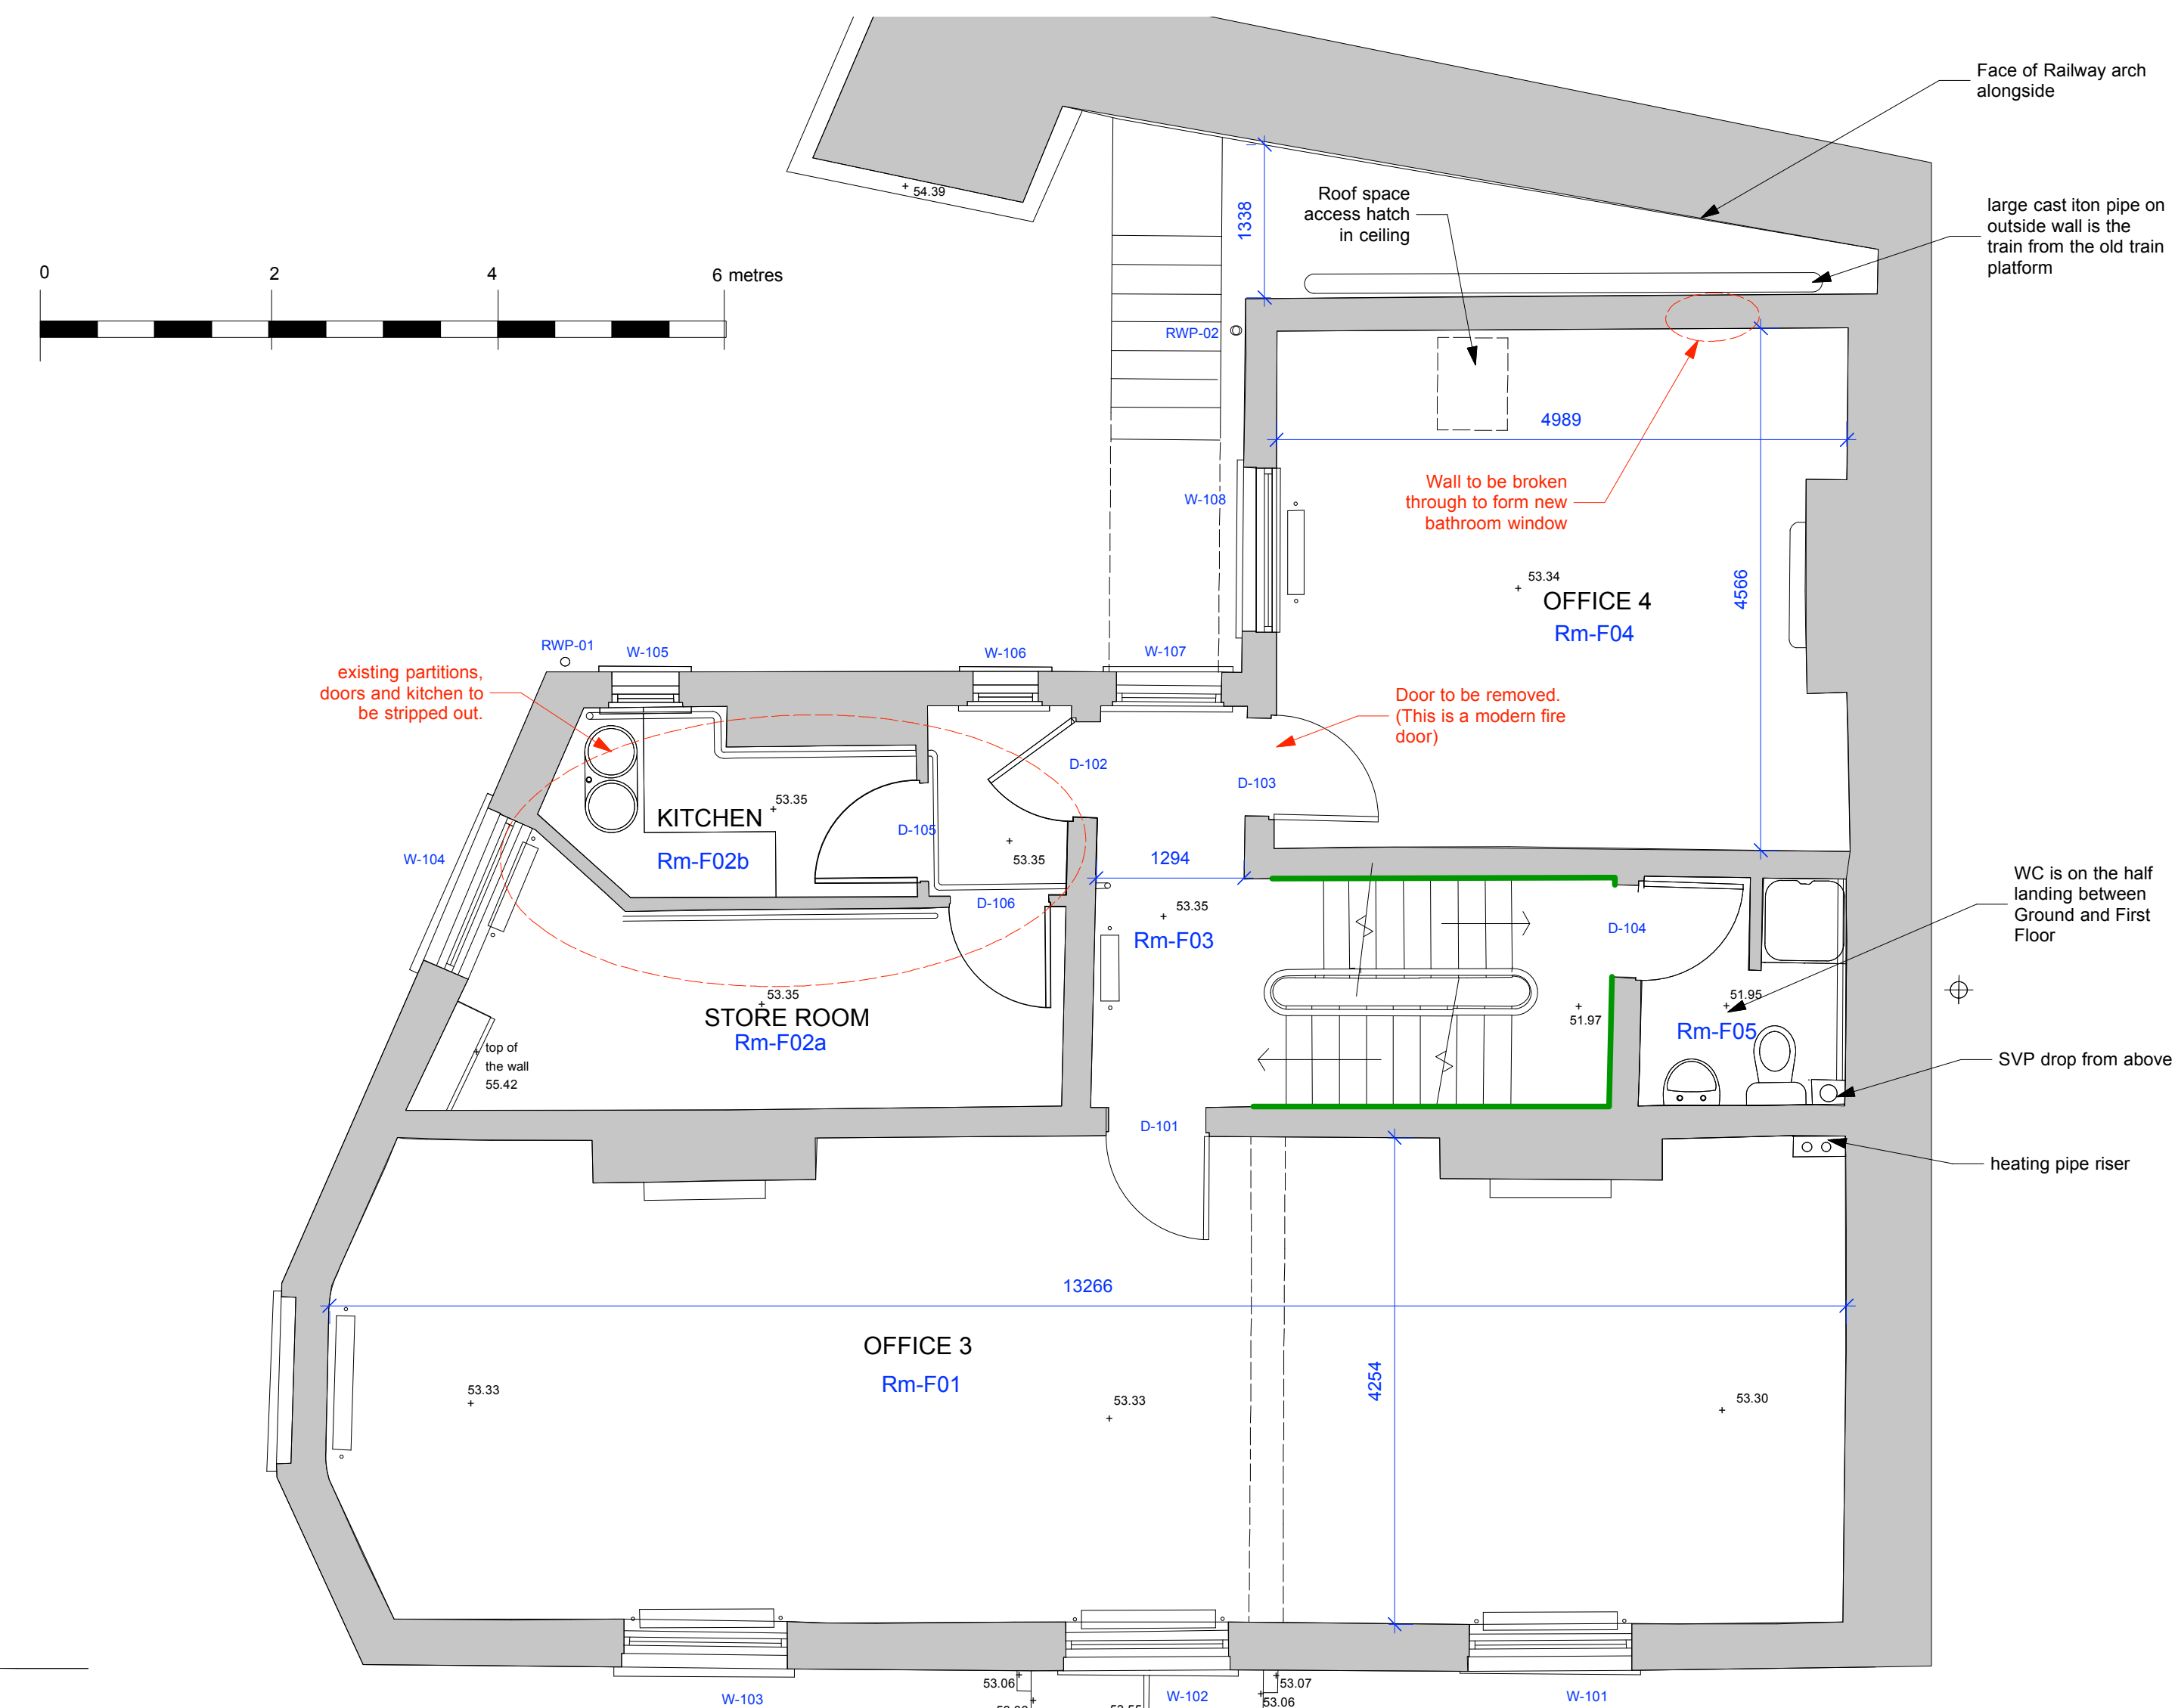

B FIRST FLOOR PLAN - As Existing
1:50 at A1

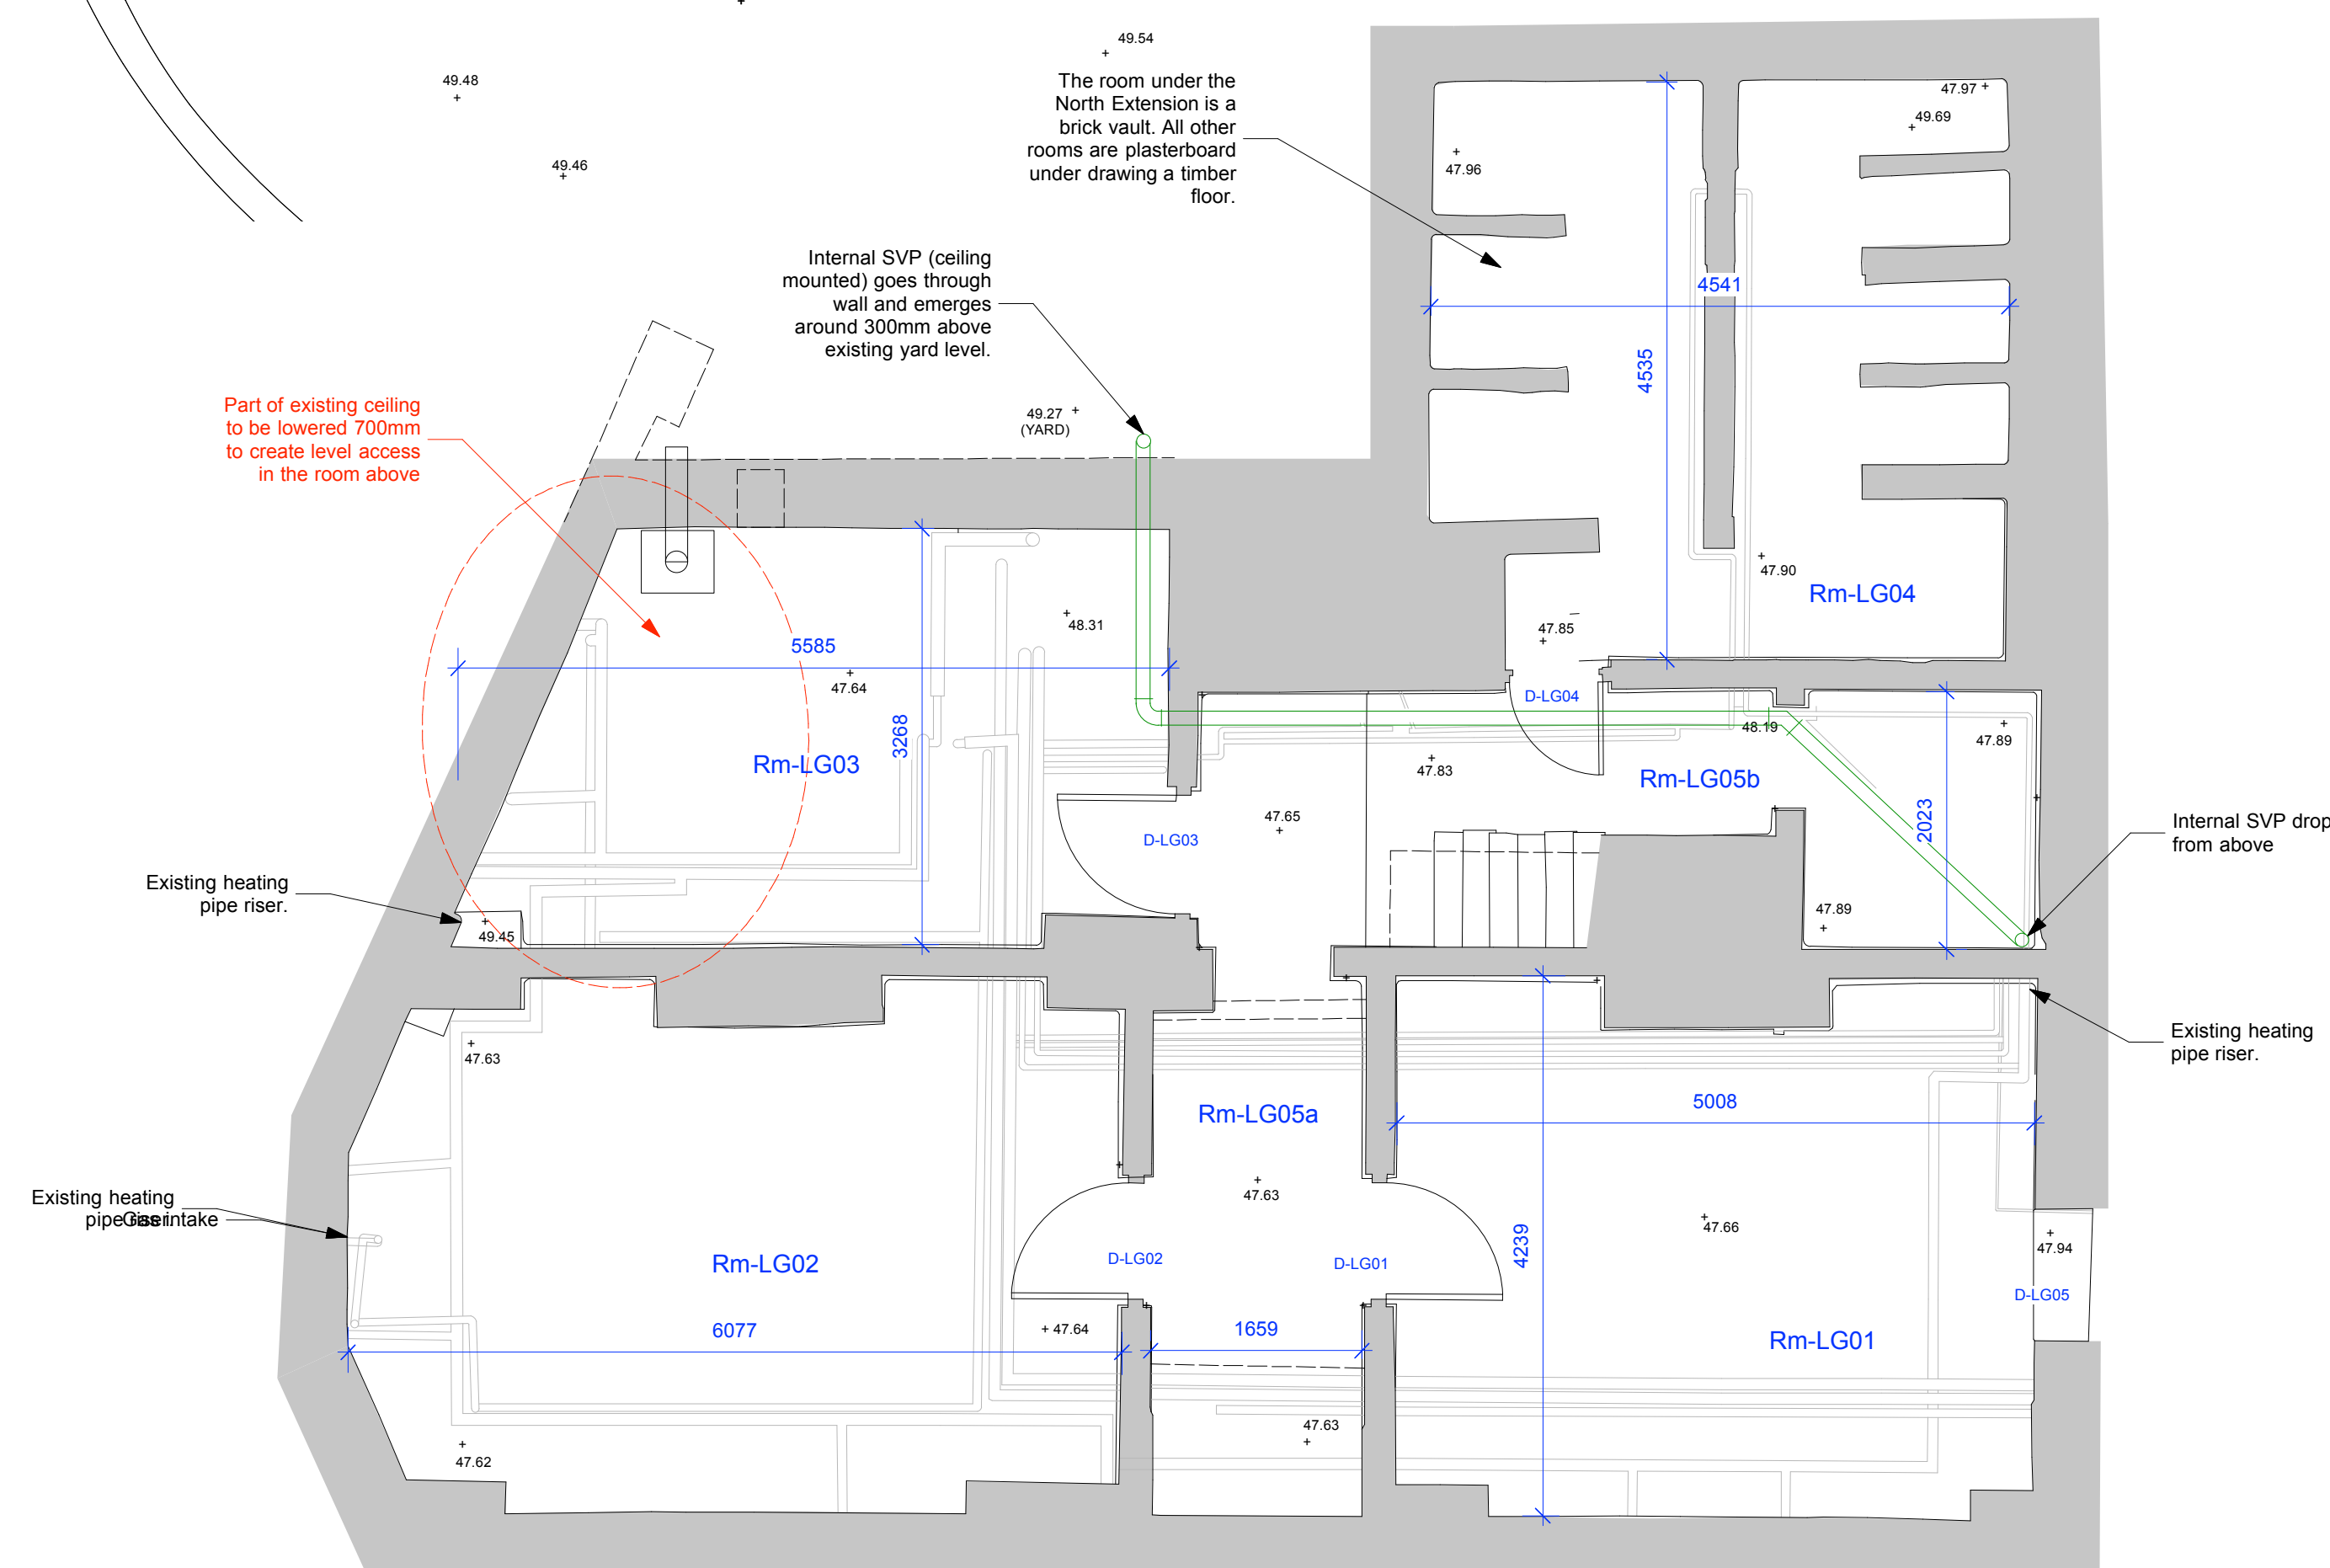

C BASEMENT PLAN - As Existing
1:50 at A1

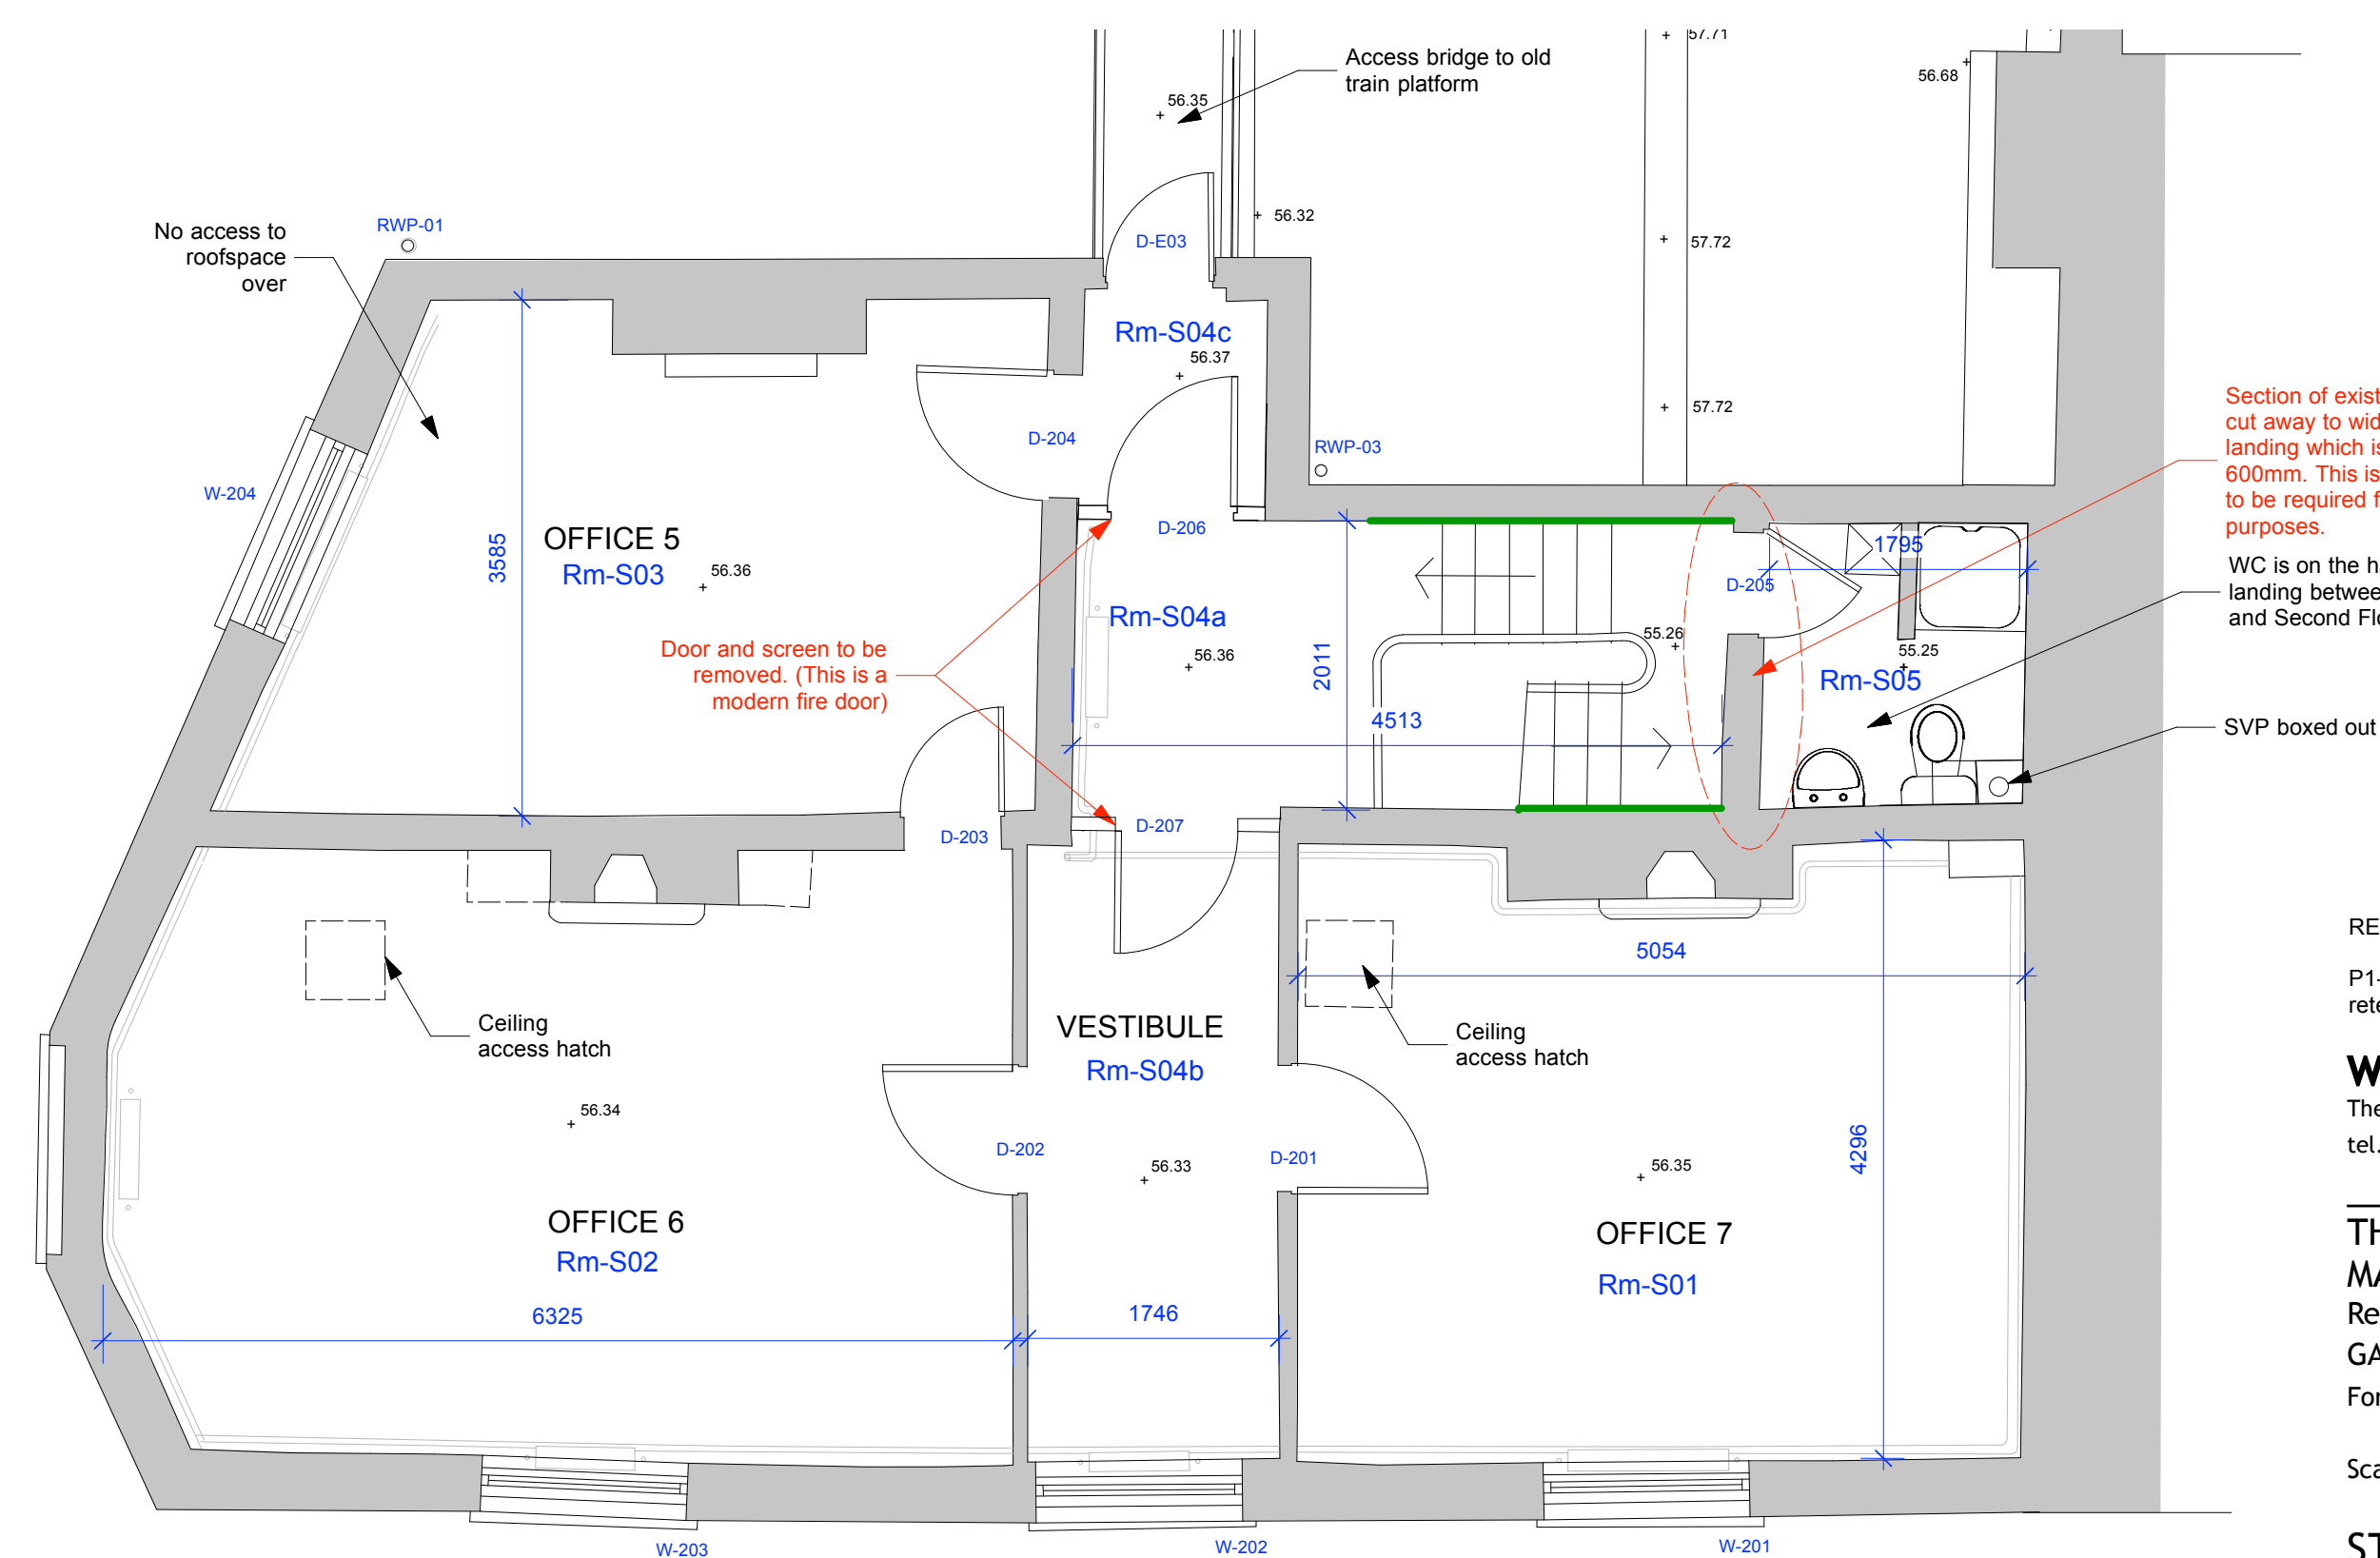

C SECOND FLOOR PLAN - As Existing
1:50 at A1

KEY:
RED NOTES: - indicates features that may be subject to demolition

GREEN LINES: - this shows wall areas where historic skirtings are retained all other areas skirtings are removed.

NOTE: All existing architraves (from 1980s) are to be removed and replaced to new pattern.

REVISION
P1- Feb 2023. Notes on skirting and architrave retention/removal added

WILES & MAGUIRE
The Danesmead Wing, 33 Fulford Cross, York YO10 4PB
tel. 01904 655447 eM. enquiries@wamarchitects.co.uk

THE OLD STATIONMASTERS HOUSE, MANCHESTER
Redevelopment to form Holiday Accommodation
GA Plans as Existing indicating Planned Demolition
For The Landmark Trust

Scale: 1:50 @ A1 - Date: AUG 2022- By: AW

STAT:01/4115 REVISION: P1

• DO NOT SCALE FROM THIS DRAWING
• THE CONTRACTOR IS TO CHECK ALL DIMENSIONS ON SITE
• THIS DRAWING IS SUBJECT TO COPYRIGHT