


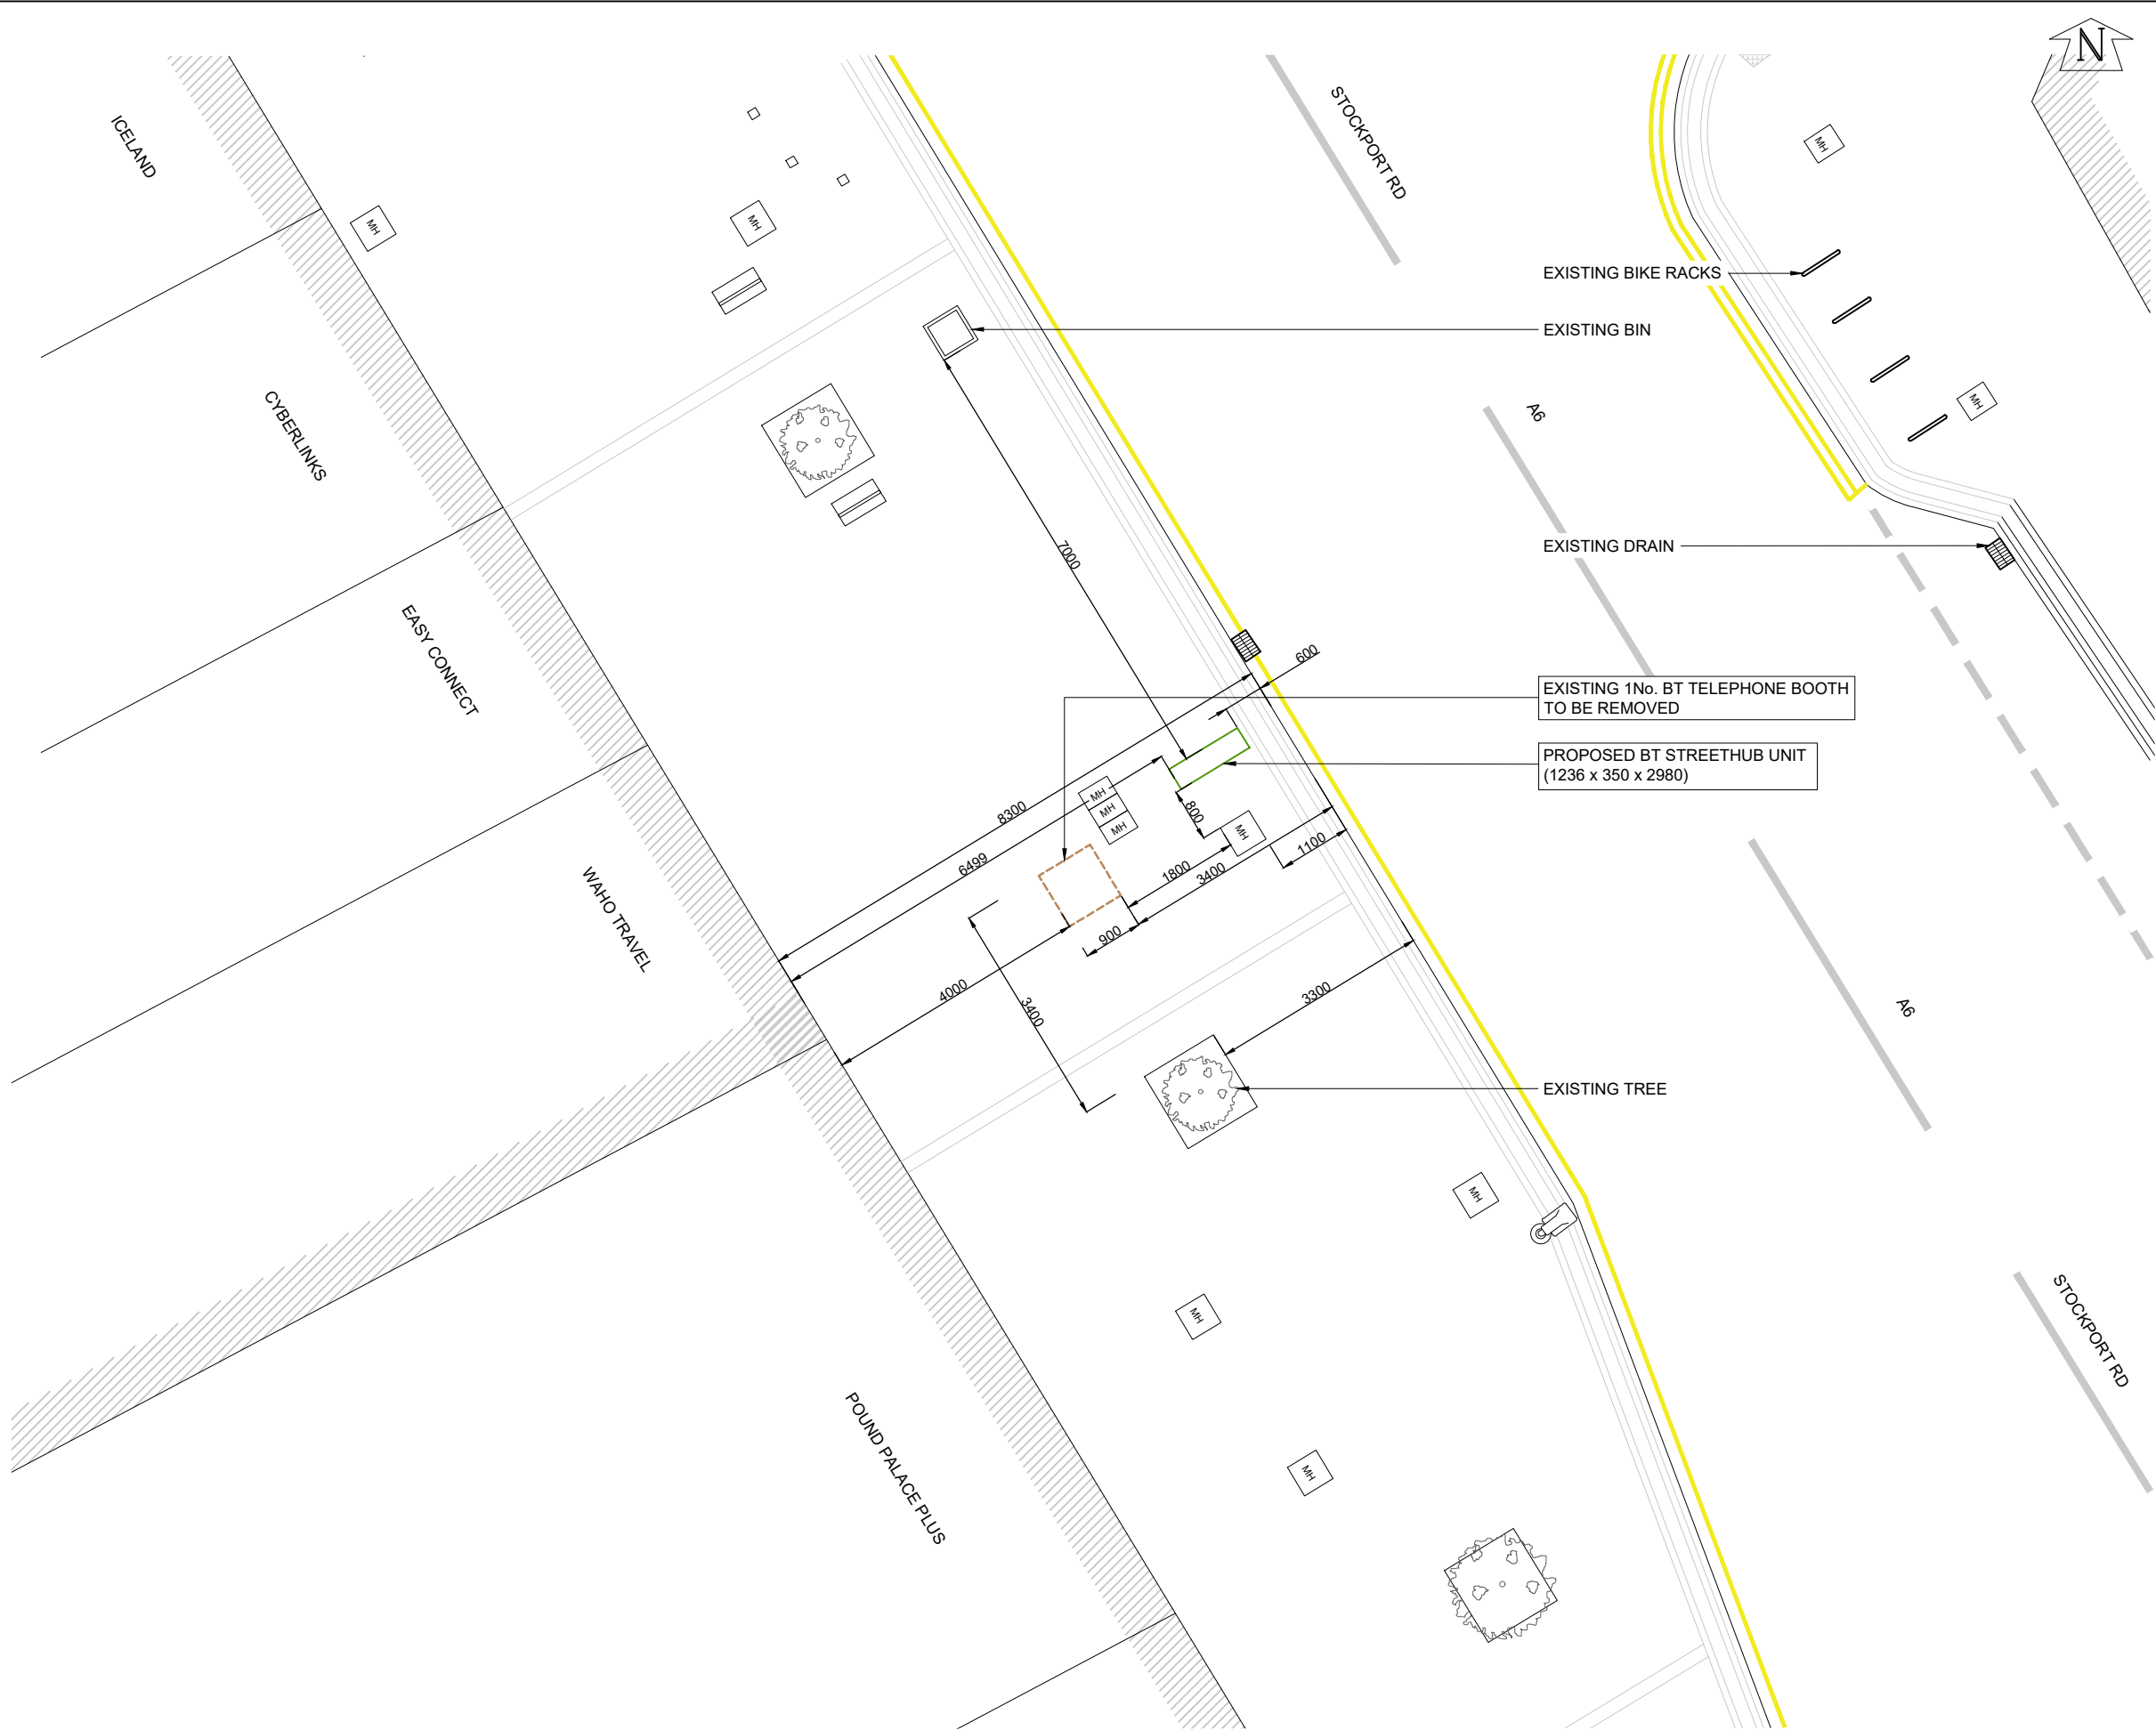

PROPOSED SITE PLAN
SCALE 1:100

GENERAL NOTES

Use written dimensions only, do not scale from drawing. Use latest revision of all referenced information.

A	07.12.22	New BT Streethub Structure	MD	JE
Rev	Date	Description	Drawn	Chkd

Solutions30
Solutions for New Technologies



Drg Status
PLANNING

Cell No. & Name

MAN203

Site Name & Address

Pavement o/s 974 Stockport Road, Levenshulme, Manchester, M19 3NN

Drawing Title
PROPOSED SITE PLAN

Scale	1:100	Date	07.12.2022
Drawn By	MD	Checked By	JE
Drawing Number	002	Revision	A