


—

1. ALL DIMENSIONS IN MM UNLESS OTHERWISE NOTED.


CK Hutchison Networks (UK) Limited 450 Longwater Avenue, Green Park, Reading, RG30 3UR		
Design Consultant & Principal Contractor:		
 Great British Communications Lapwing House, Block 3 Forward Point, Tan House Lane, Widnes, Cheshire, WAB 0SL t. 44 (0)151 420 4128 www.gbcservices.co.uk		
Site Name: MERSEYBANK AVENUE		
3UK Nominal ID: MAN21771		
Address: MERSEYBANK AVENUE WEST DIDSBURY MANCHESTER GREATER MANCHESTER M21 7NS		
Title: 001 DRAWING REGISTER		
Project: UNILATERAL SW		
Purpose of Issue: PLANNING		
MBNL/TM/H3G Cell ID: MAN646/TBC/M1353		
Drawing No: MAN21771_MAN646_TBC_M1353_GA_REV_A		Issue: A

SITE LOCATION

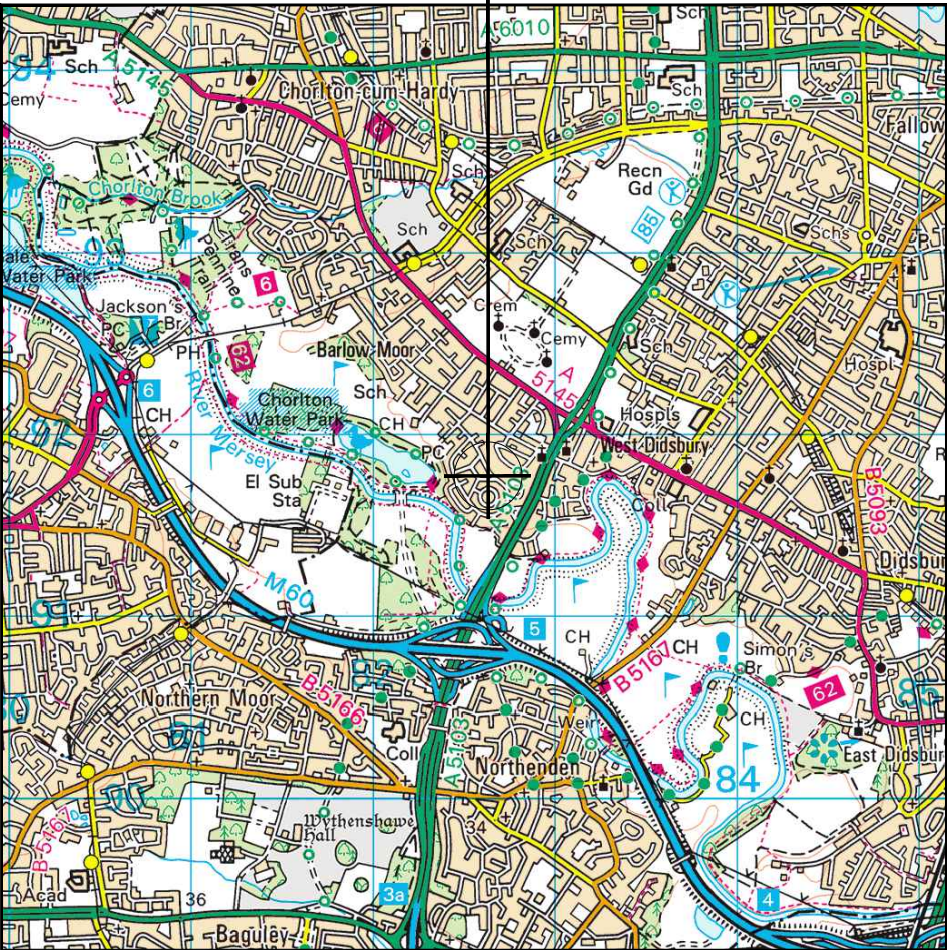

Reproduced by permission of Ordnance Survey on behalf of the Controller of Her Majesty's Stationery Office
All rights reserved. © Crown Copyright licence no. 100022432


SITE AREA PLAN

 

SITE PHOTOGRAPH




SITE LOCATION

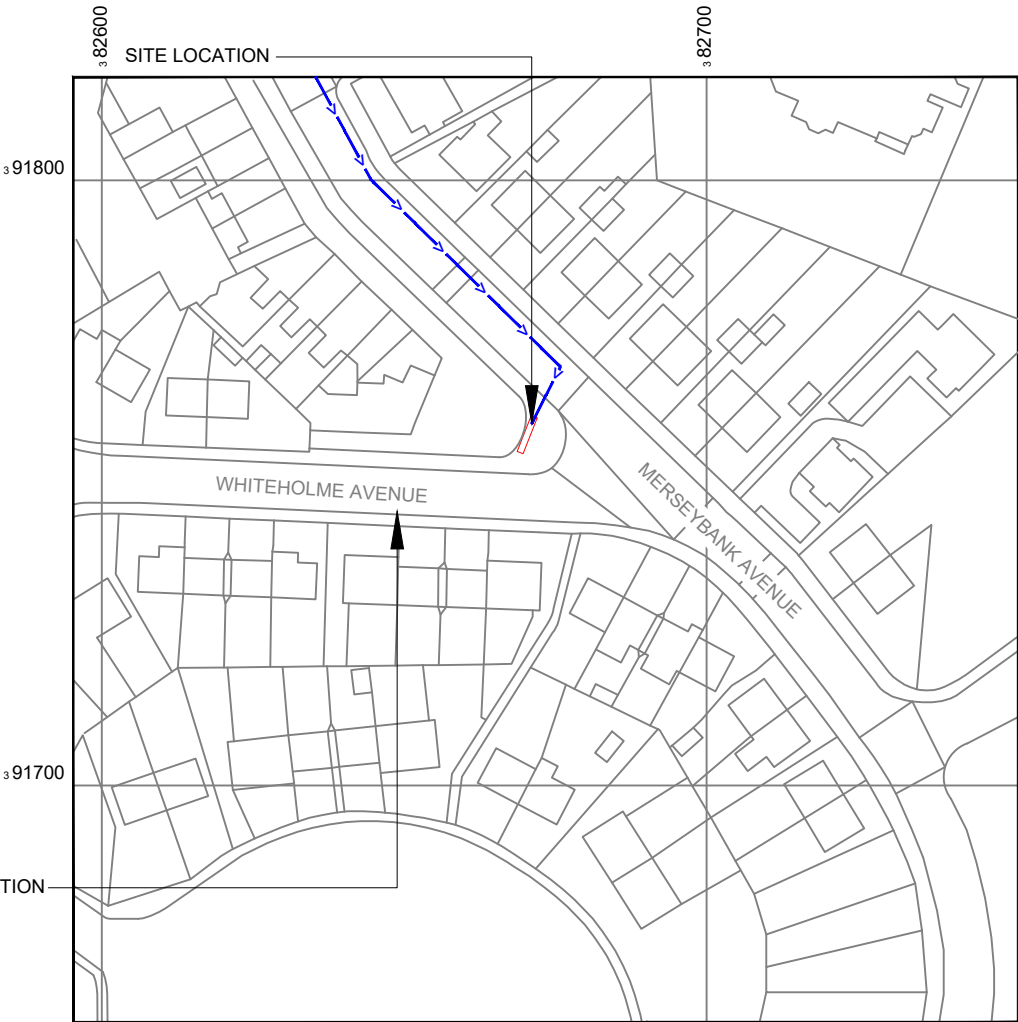

Reproduced by permission of Ordnance Survey on behalf of
the Controller of Her Majesty's Stationery Office
All rights reserved. © Crown Copyright licence no. 100022432

NGR E: 382671 N: 391760

SITE LOCATION PLAN

 

GOOGLE MAPS QR CODE

GOOGLE MAPS - <https://tinyurl.com/3trf83we>

STREETVIEW - <https://tinyurl.com/26aftyn9>

NOTES:

1. ALL DIMENSIONS IN MM UNLESS OTHERWISE NOTED.

Access Route To Site:

Directions To Site: - Drive along Exit 5 and Princess Pkwy/A5103 6 min (3.7 mi). Head east on M60 0.1 mi. At junction 5, exit onto Princess Pkwy/A5103 towards M56/Chester/Manchester Airport/Birmingham/M6 1.0 mi. Continue straight to stay on Princess Pkwy/A5103 0.5 mi. Take the A560 slip road to Sharston/Altrincham/Baguley 0.1 mi. At the roundabout, take the 4th exit onto the A5103 slip road to Ring Rd (W & N)/M60/City Centre 0.3 mi. Continue onto Princess Pkwy/A5103 0.2 mi. Keep right to stay on Princess Pkwy/A5103. Continue to follow A5103 1.4 mi. Take Barlow Moor Rd/A5145 and Maitland Ave to Merseybank Ave 3 min (0.9 mi). Slight left 0.1 mi. Turn left onto Barlow Moor Rd/A5145 0.3 mi. Turn left onto Maitland Ave 0.2 mi. Turn left onto Merseybank Ave. Destination will be on the left 0.2 mi.

A	Issued for Planning	JWO	RWB	14.10.22
REV	MODIFICATION	BY	CH	DATE

CK Hutchison
Networks (UK)
Limited

450 Longwater Avenue,
Green Park,
Reading,
RG30 3UR

Design Consultant & Principal Contractor:



Great British Communications
Lapwing House, Block 3 Forward Point,
Tan House Lane, Widnes, Cheshire, WAB 0SL
t. 44 (0)151 420 4128
www.gbcservices.co.uk

Site Name: MERSEYBANK AVENUE

3UK Nominal ID: MAN21771

Address: MERSEYBANK AVENUE
WEST DIDSBURY
MANCHESTER
GREATER MANCHESTER
M21 7NS

Title: 002 SITE LOCATION PLAN


Project: UNILATERAL SW

Purpose of Issue: PLANNING


MBNL/TM/H3G Cell ID:
MAN646/TBC/M1353

Drawing No: MAN21771_MAN646_TBC_M1353_GA_REV_A

Issue: A

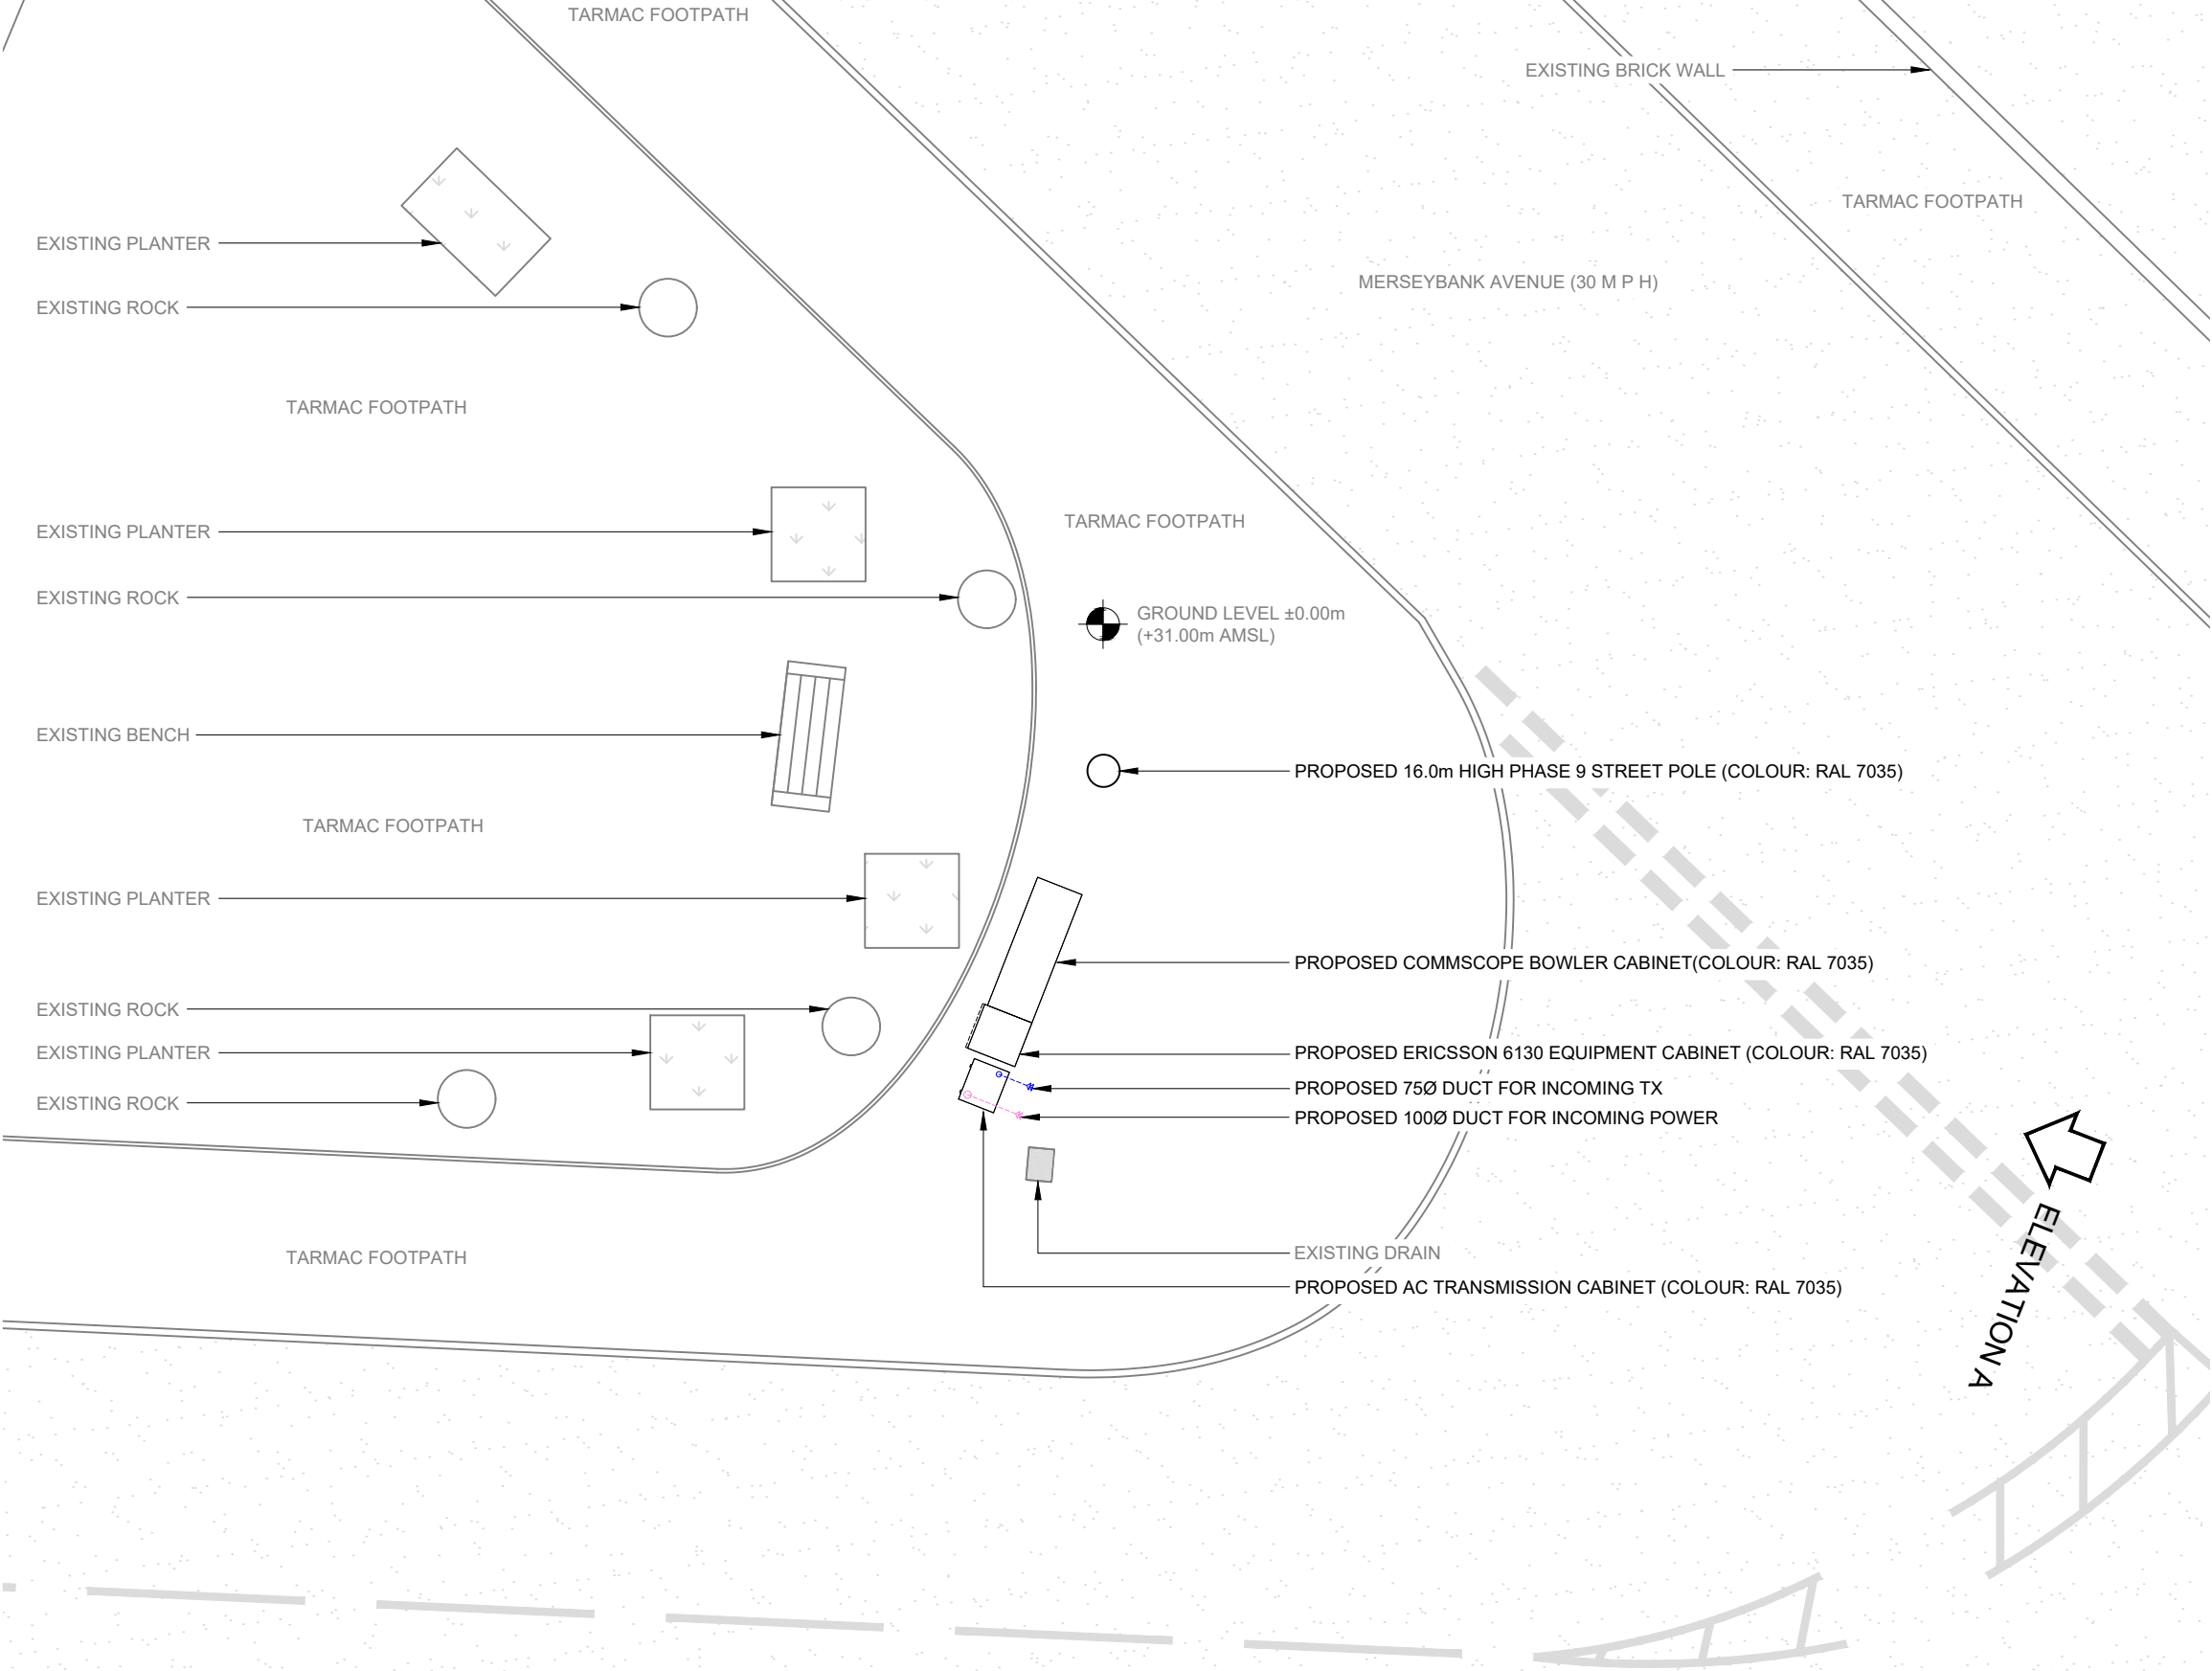

PROPOSED SITE PLAN

 

NOTES:
1. ALL DIMENSIONS IN MM UNLESS OTHERWISE NOTED.

A	Issued for Planning	JWO	RWB	14.10.22
REV	MODIFICATION	BY	CH	DATE

CK Hutchison Networks (UK) Limited

450 Longwater Avenue,
Green Park,
Reading,
RG30 3UR

Design Consultant & Principal Contractor:

GBC

Great British Communications
Lapwing House, Block 3 Forward Point,
Ton House Lane, Widnes, Cheshire, WAB 0SL
t. 44 (0)151 420 4128
www.gbcservices.co.uk

Site Name:

MERSEYBANK AVENUE

3UK Nominal ID:

MAN21771

Address:

MERSEYBANK AVENUE
WEST DIDSBURY
MANCHESTER
GREATER MANCHESTER
M21 7NS

Title:

215 PROPOSED SITE PLAN

Project:

UNILATERAL SW

Purpose of Issue:

PLANNING

MBNL/TM/H3G Cell ID:

MAN646/TBC/M1353

Drawing No:


MAN21771_MAN646_TBC_M1353_GA_REV_A

Issue:

A

Antenna Aperture ID	Proposed 4G/5G Bearing
A1	350°
A2	350°
B1	110°
B2	110°
C1	230°
C2	230°

- NOTES:
- ALL DIMENSIONS IN MM UNLESS OTHERWISE NOTED.

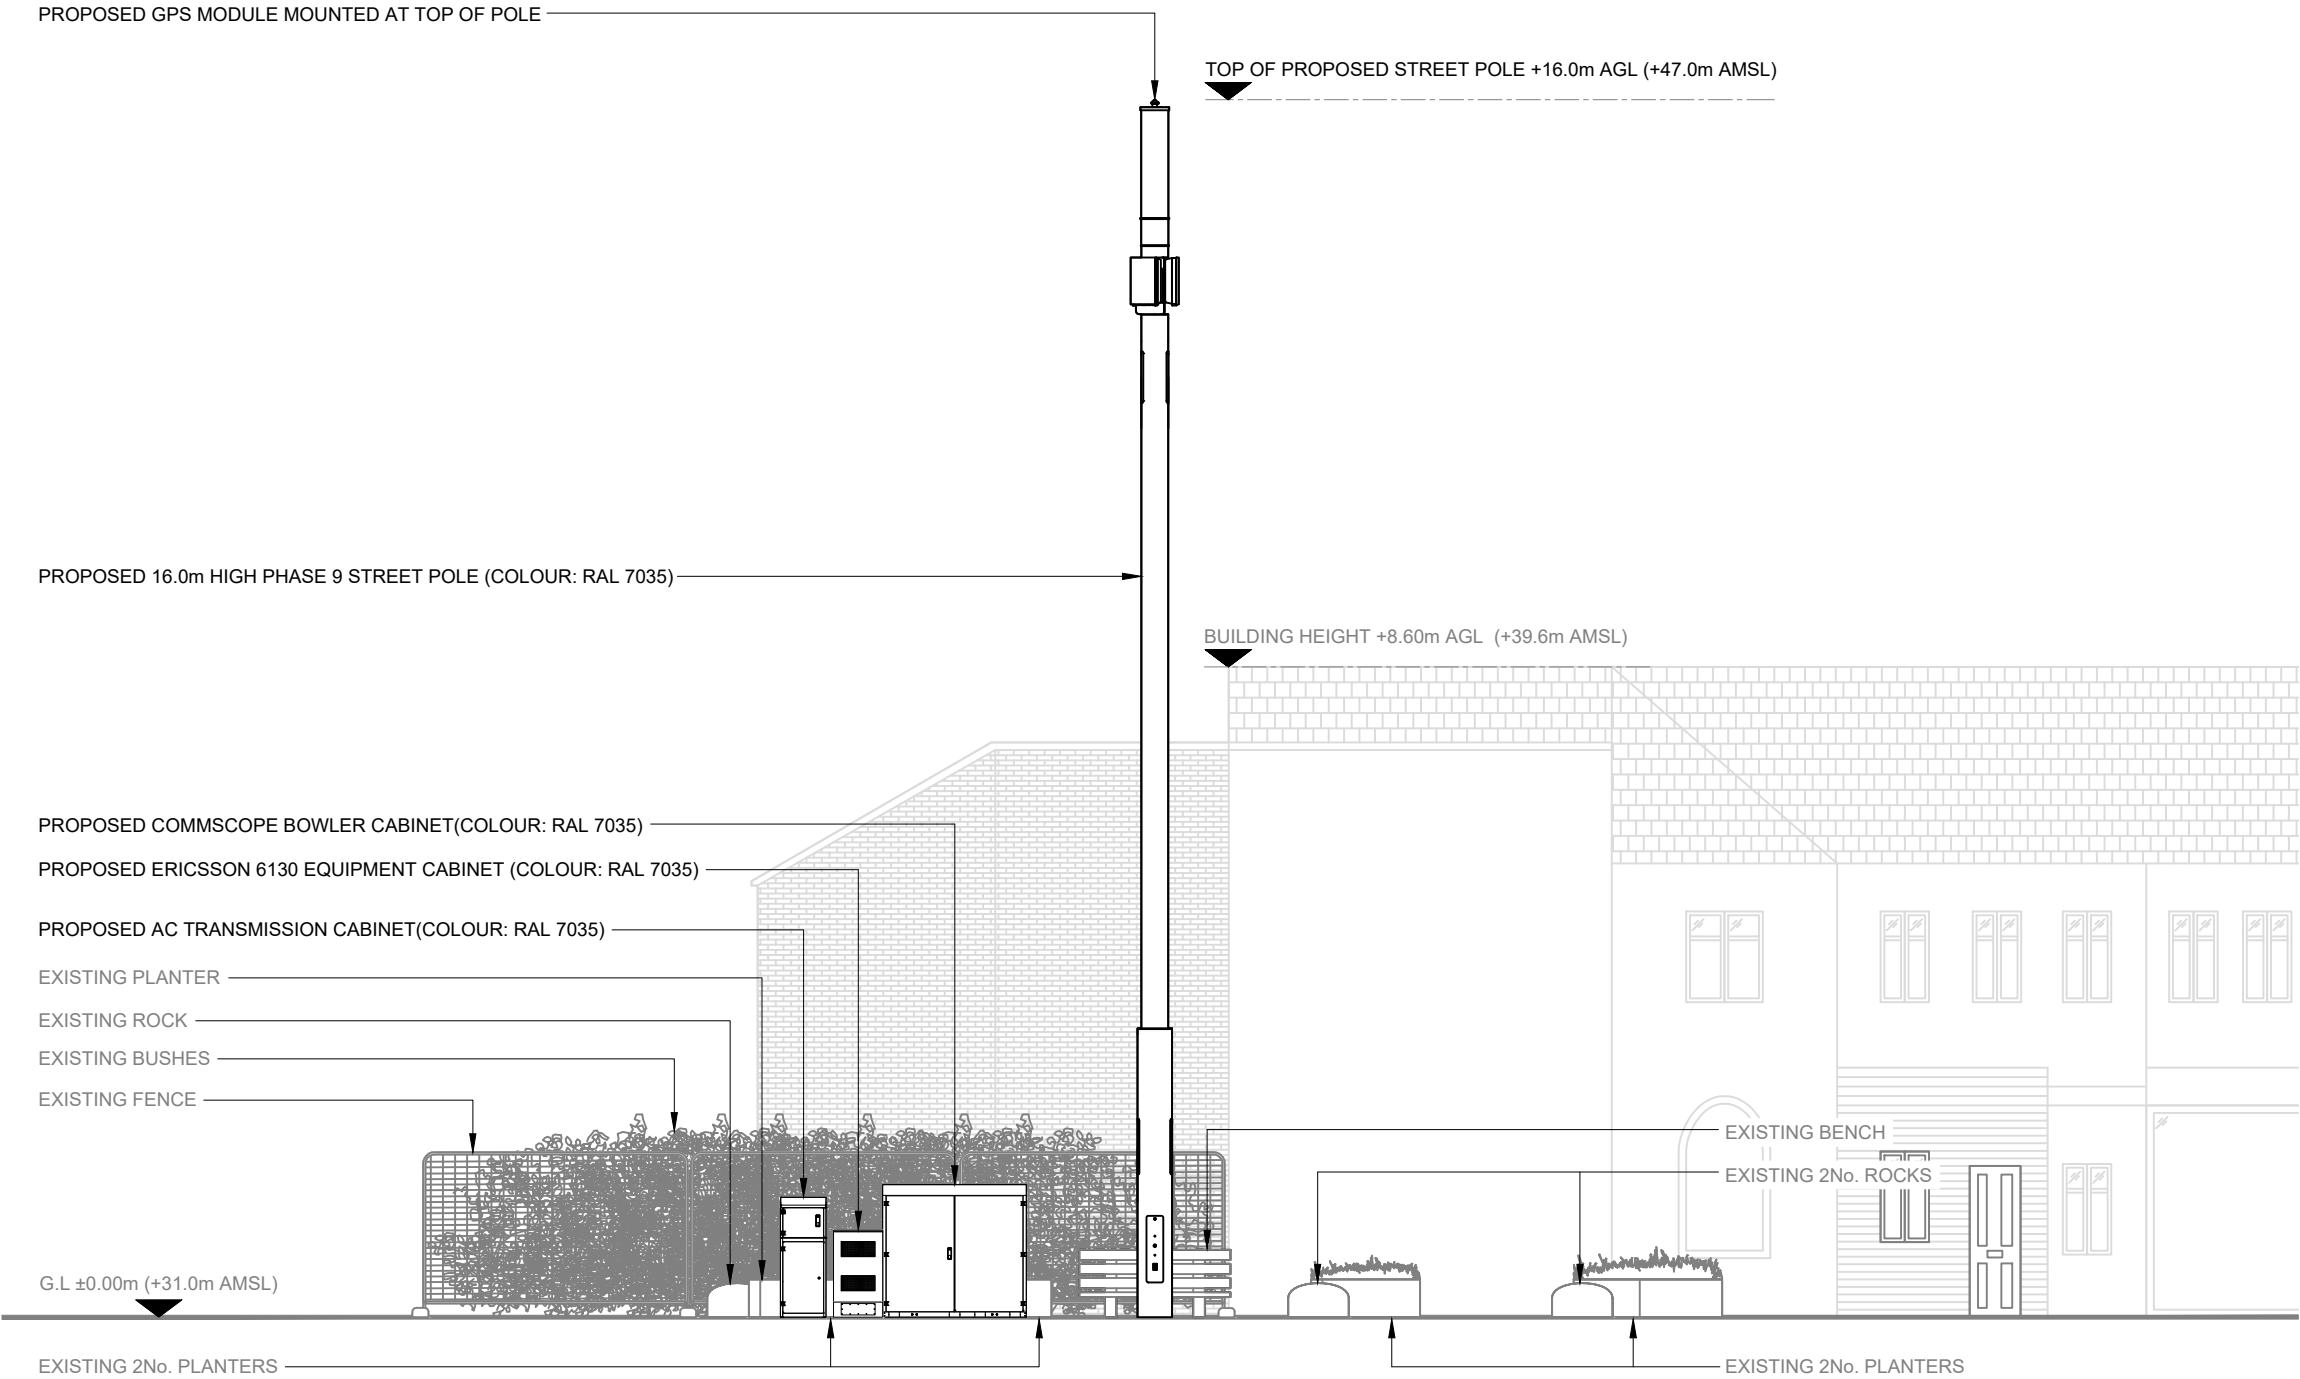

**CK Hutchison
Networks (UK)
Limited**

450 Longwater Avenue,
Green Park,
Reading,
RG30 3UR

Design Consultant & Principal Contractor:



Great British Communications
Lapwing House, Block 3 Forward Point,
Tan House Lane, Widnes, Cheshire, WA8 0SL
t. 44 (0)151 420 4128
www.gbcservices.co.uk

Site Name: **MERSEYBANK AVENUE**

3UK Nominal ID: **MAN21771**

Address: **MERSEYBANK AVENUE
WEST DIDSBURY
MANCHESTER
GREATER MANCHESTER
M21 7NS**

Title: **265 PROPOSED SITE ELEVATION**

Project: **UNILATERAL SW**

Purpose of Issue: **PLANNING**

MBNL/TM/H3G Cell ID:
MAN646/TBC/M1353

Drawing No: **MAN21771_MAN646_TBC_M1353_GA_REV_A**

Issue: **A**