






Elevations
@1:100
Front Elevation (N)

LHS Elevation (W)

Rear Elevation (S)

RHS Elevation (E)

Section

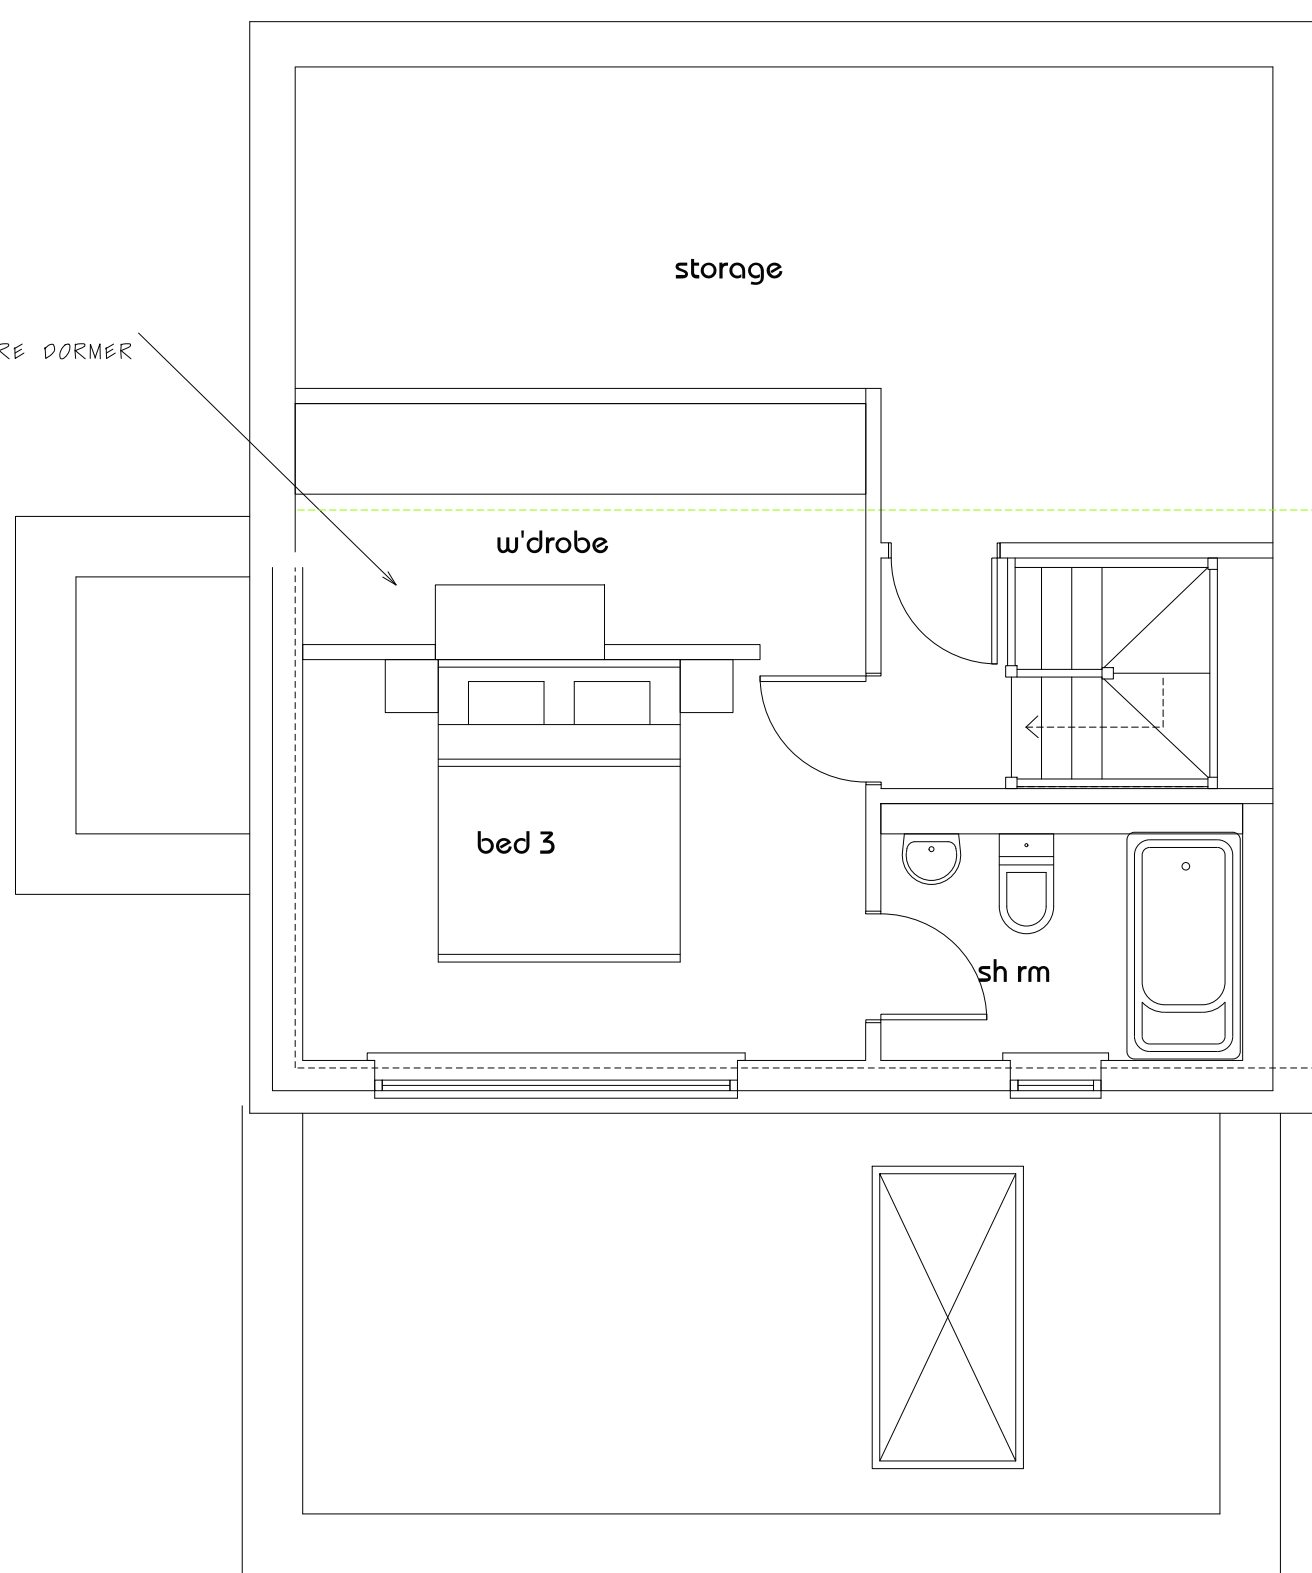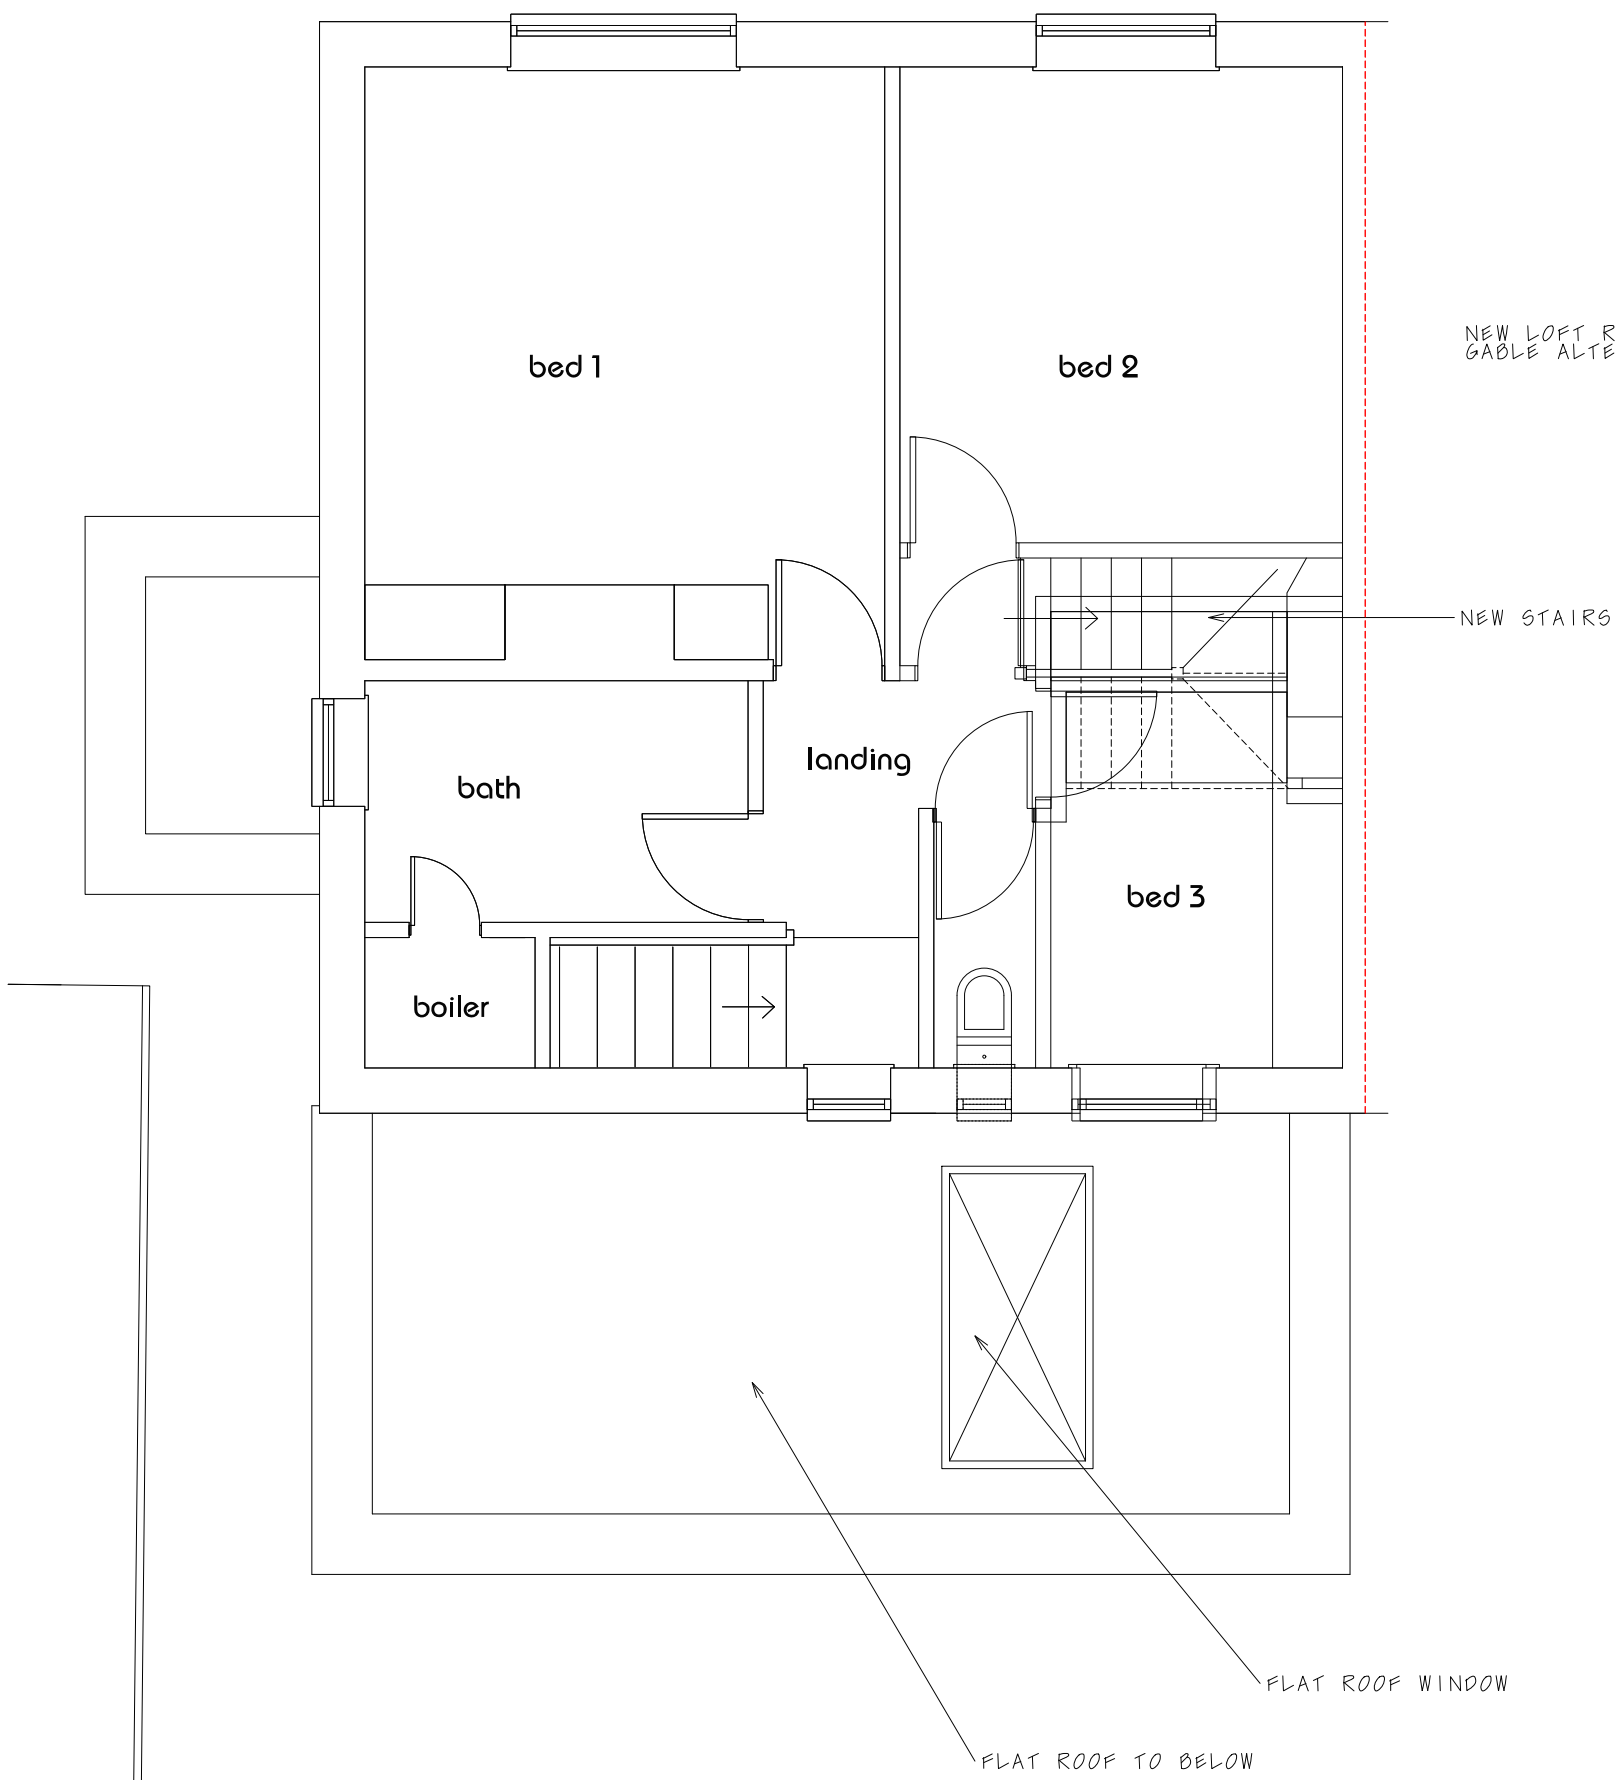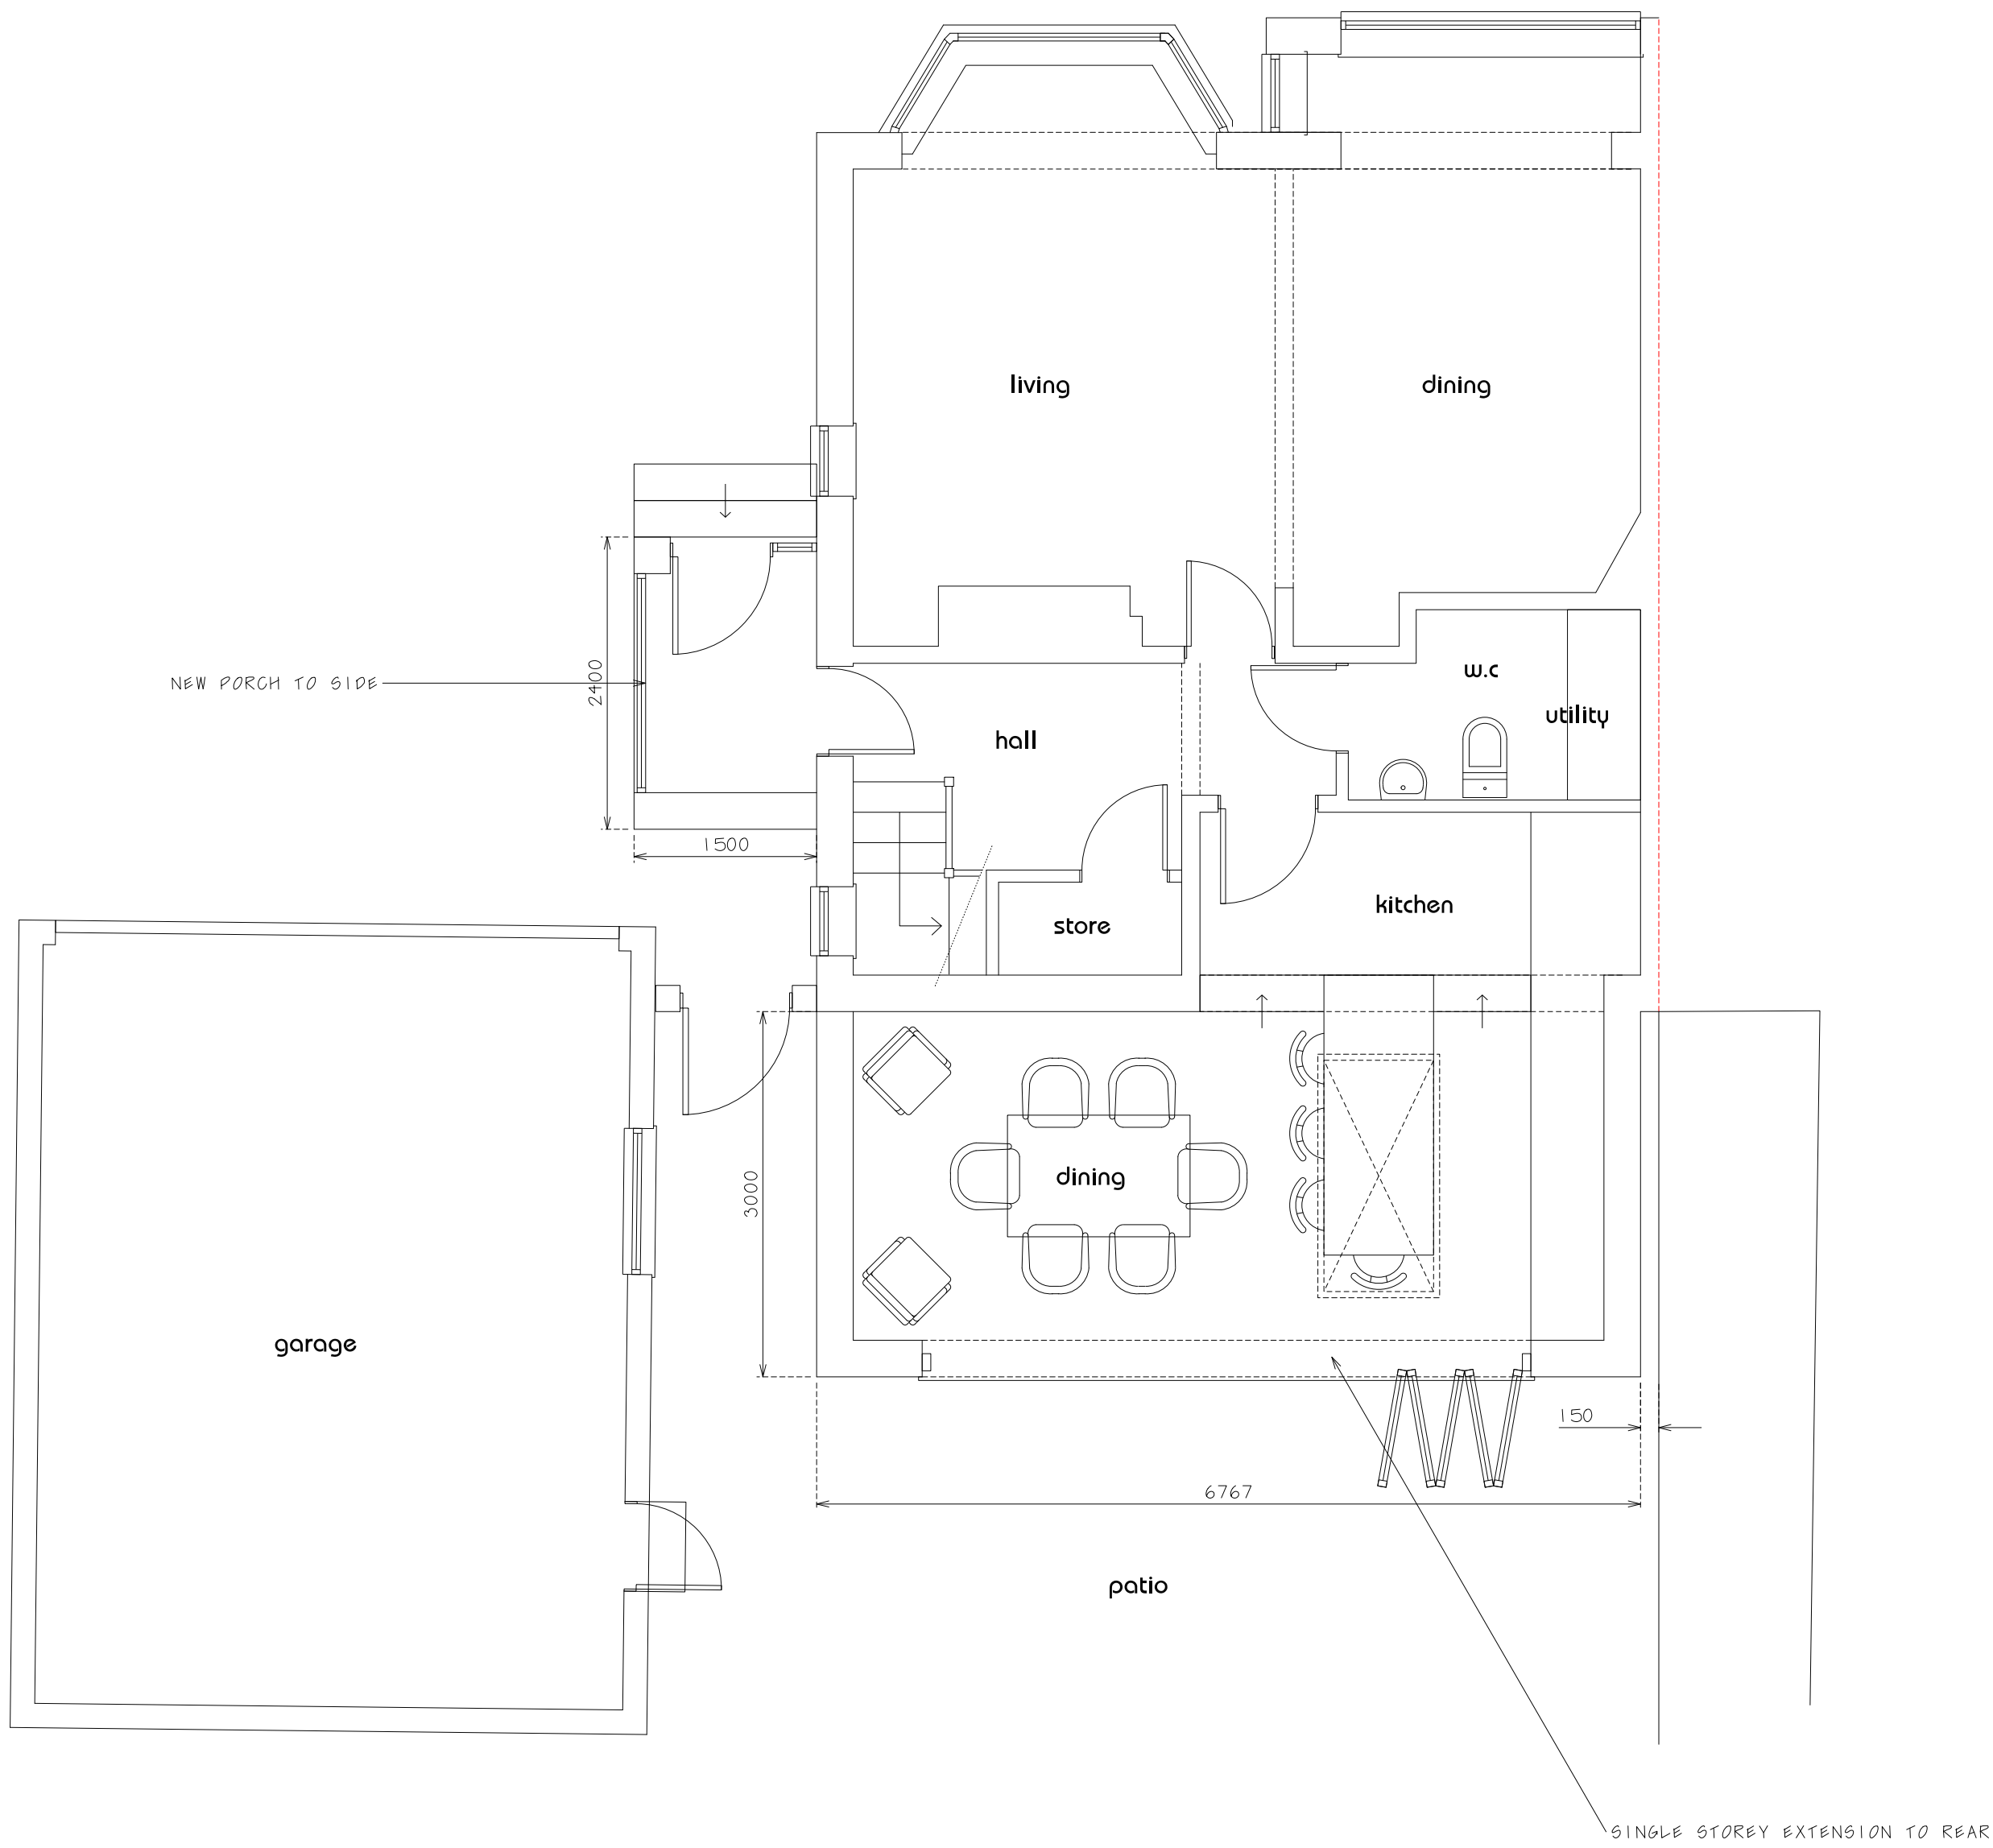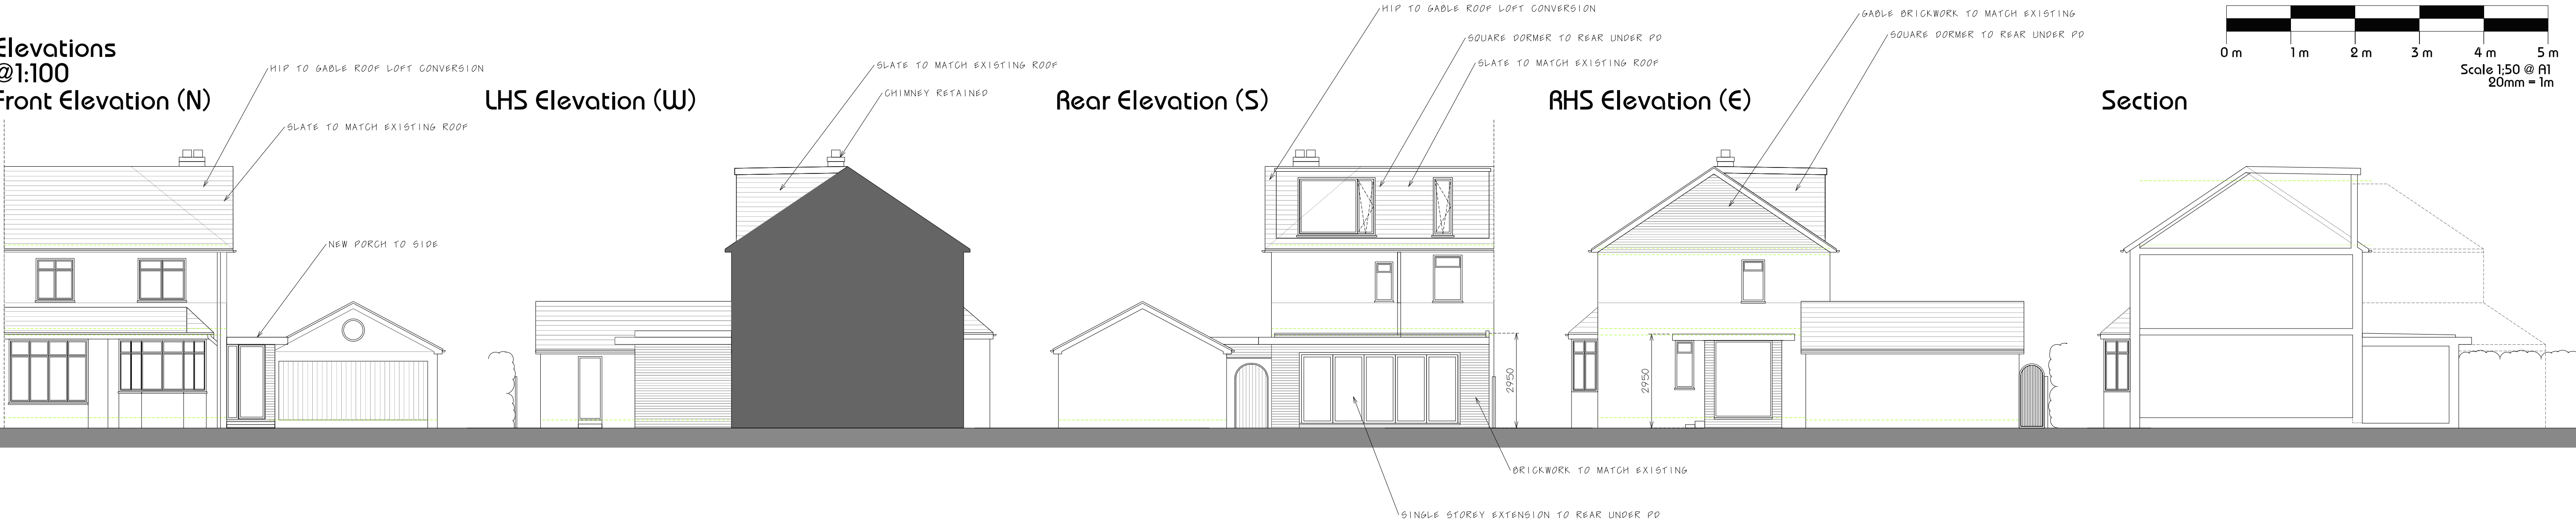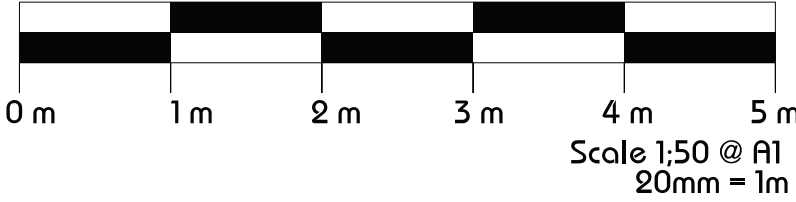

Ground Floor Plan

First Floor Plan

linberg design associates limited Suite 8, Unit 10 Century Park, Coppin Road, Rensham, Oxon, OX14 6PL 01235 860 5965 info@linberg.co.uk www.linberg.co.uk		Proposed Plans, Elevations & Section	
Project Title: House Extension and Remodelling 61 Parsonage Road Didsbury M20 4NR		Dwg No.: PP04 Scale: 1: 50	Revision: B Drawn By / Date: JL