





WEST ELEVATION AS EXISTING 1:50




SOUTH ELEVATION AS EXISTING 1:50

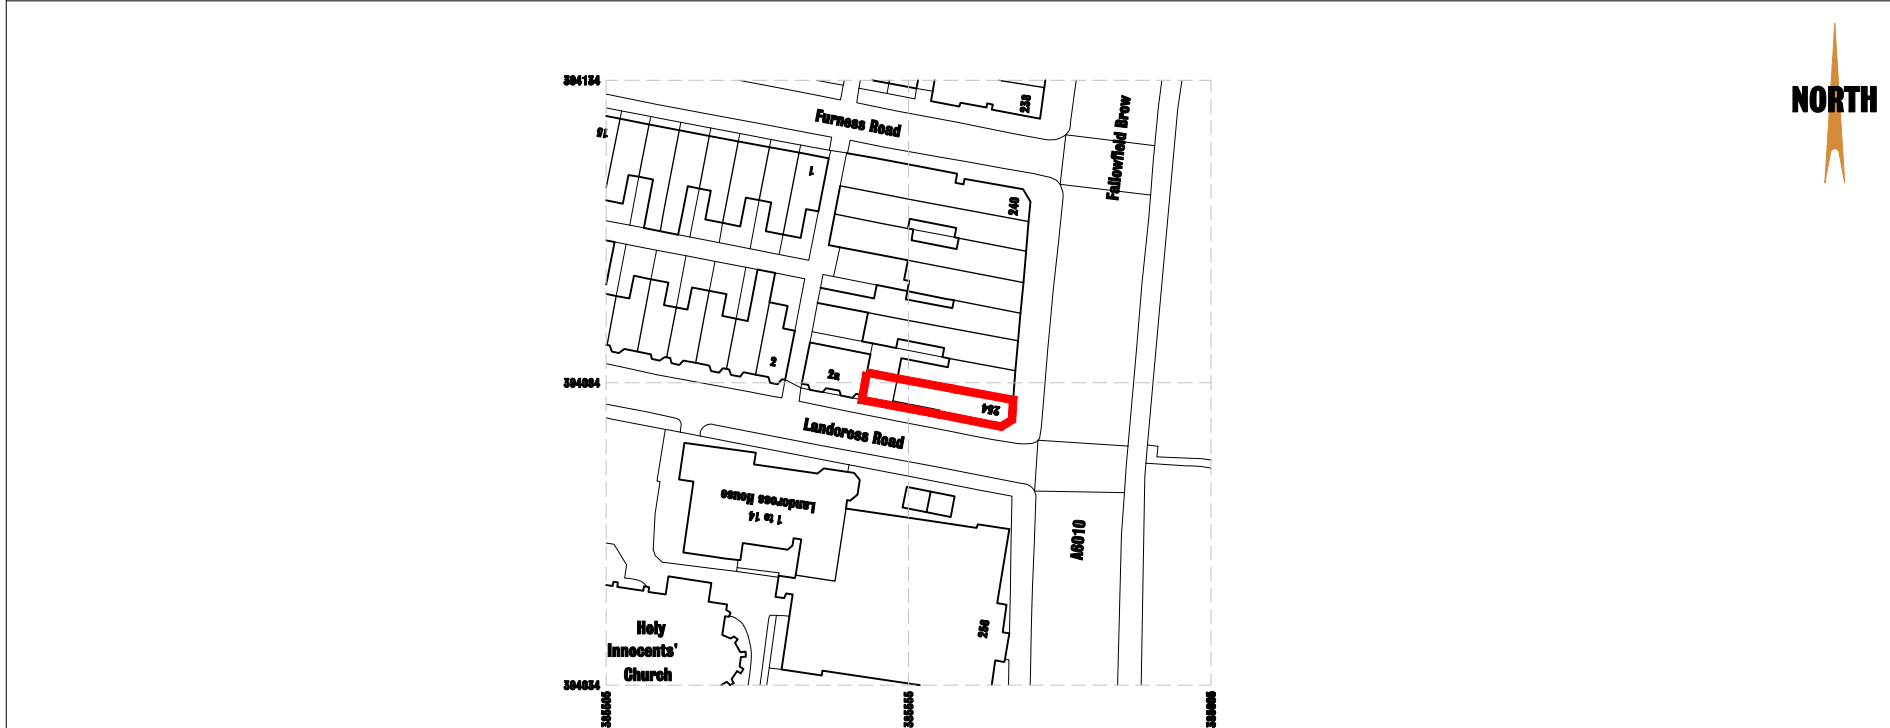

LOCATION PLAN 1:1250

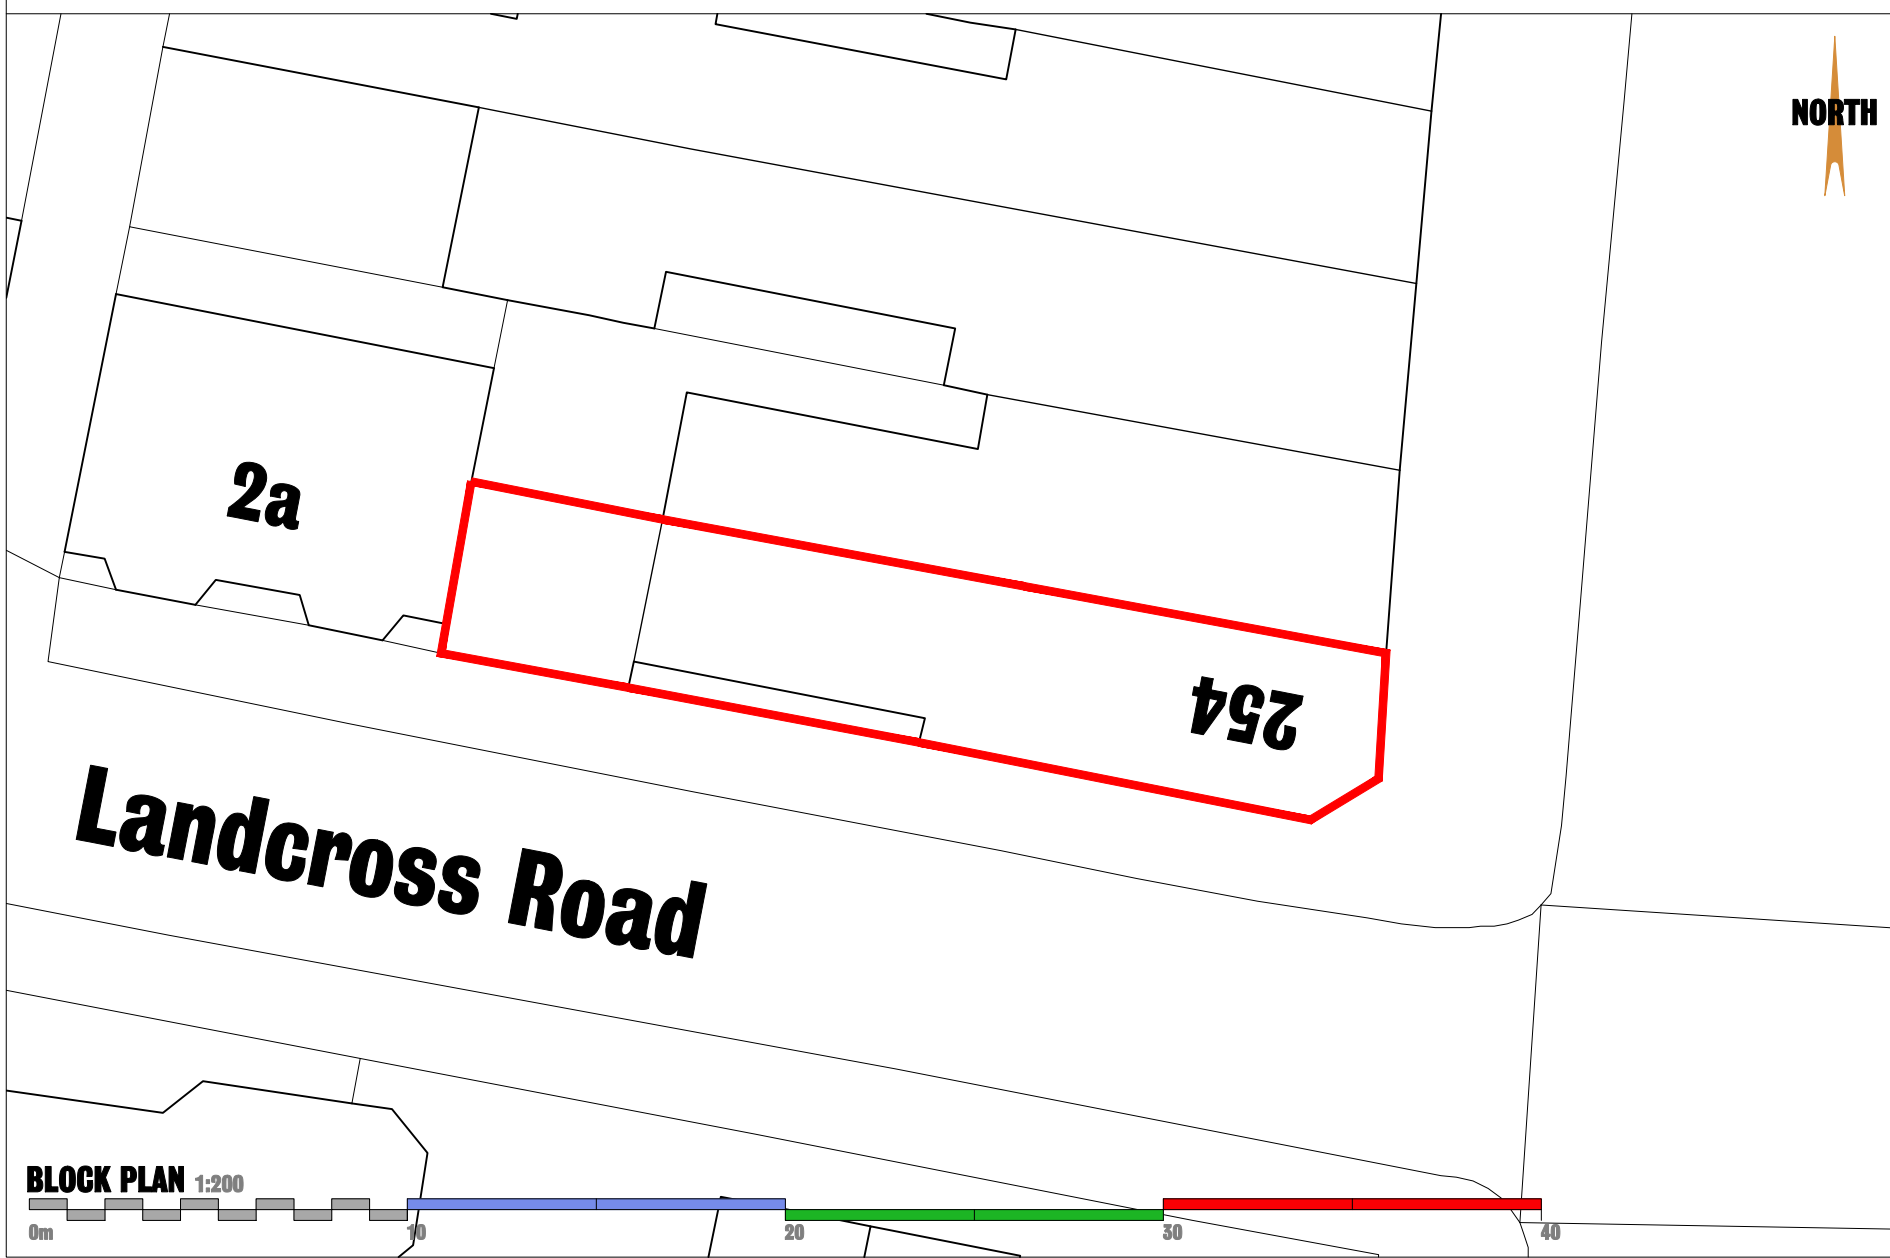

BLOCK PLAN 1:200

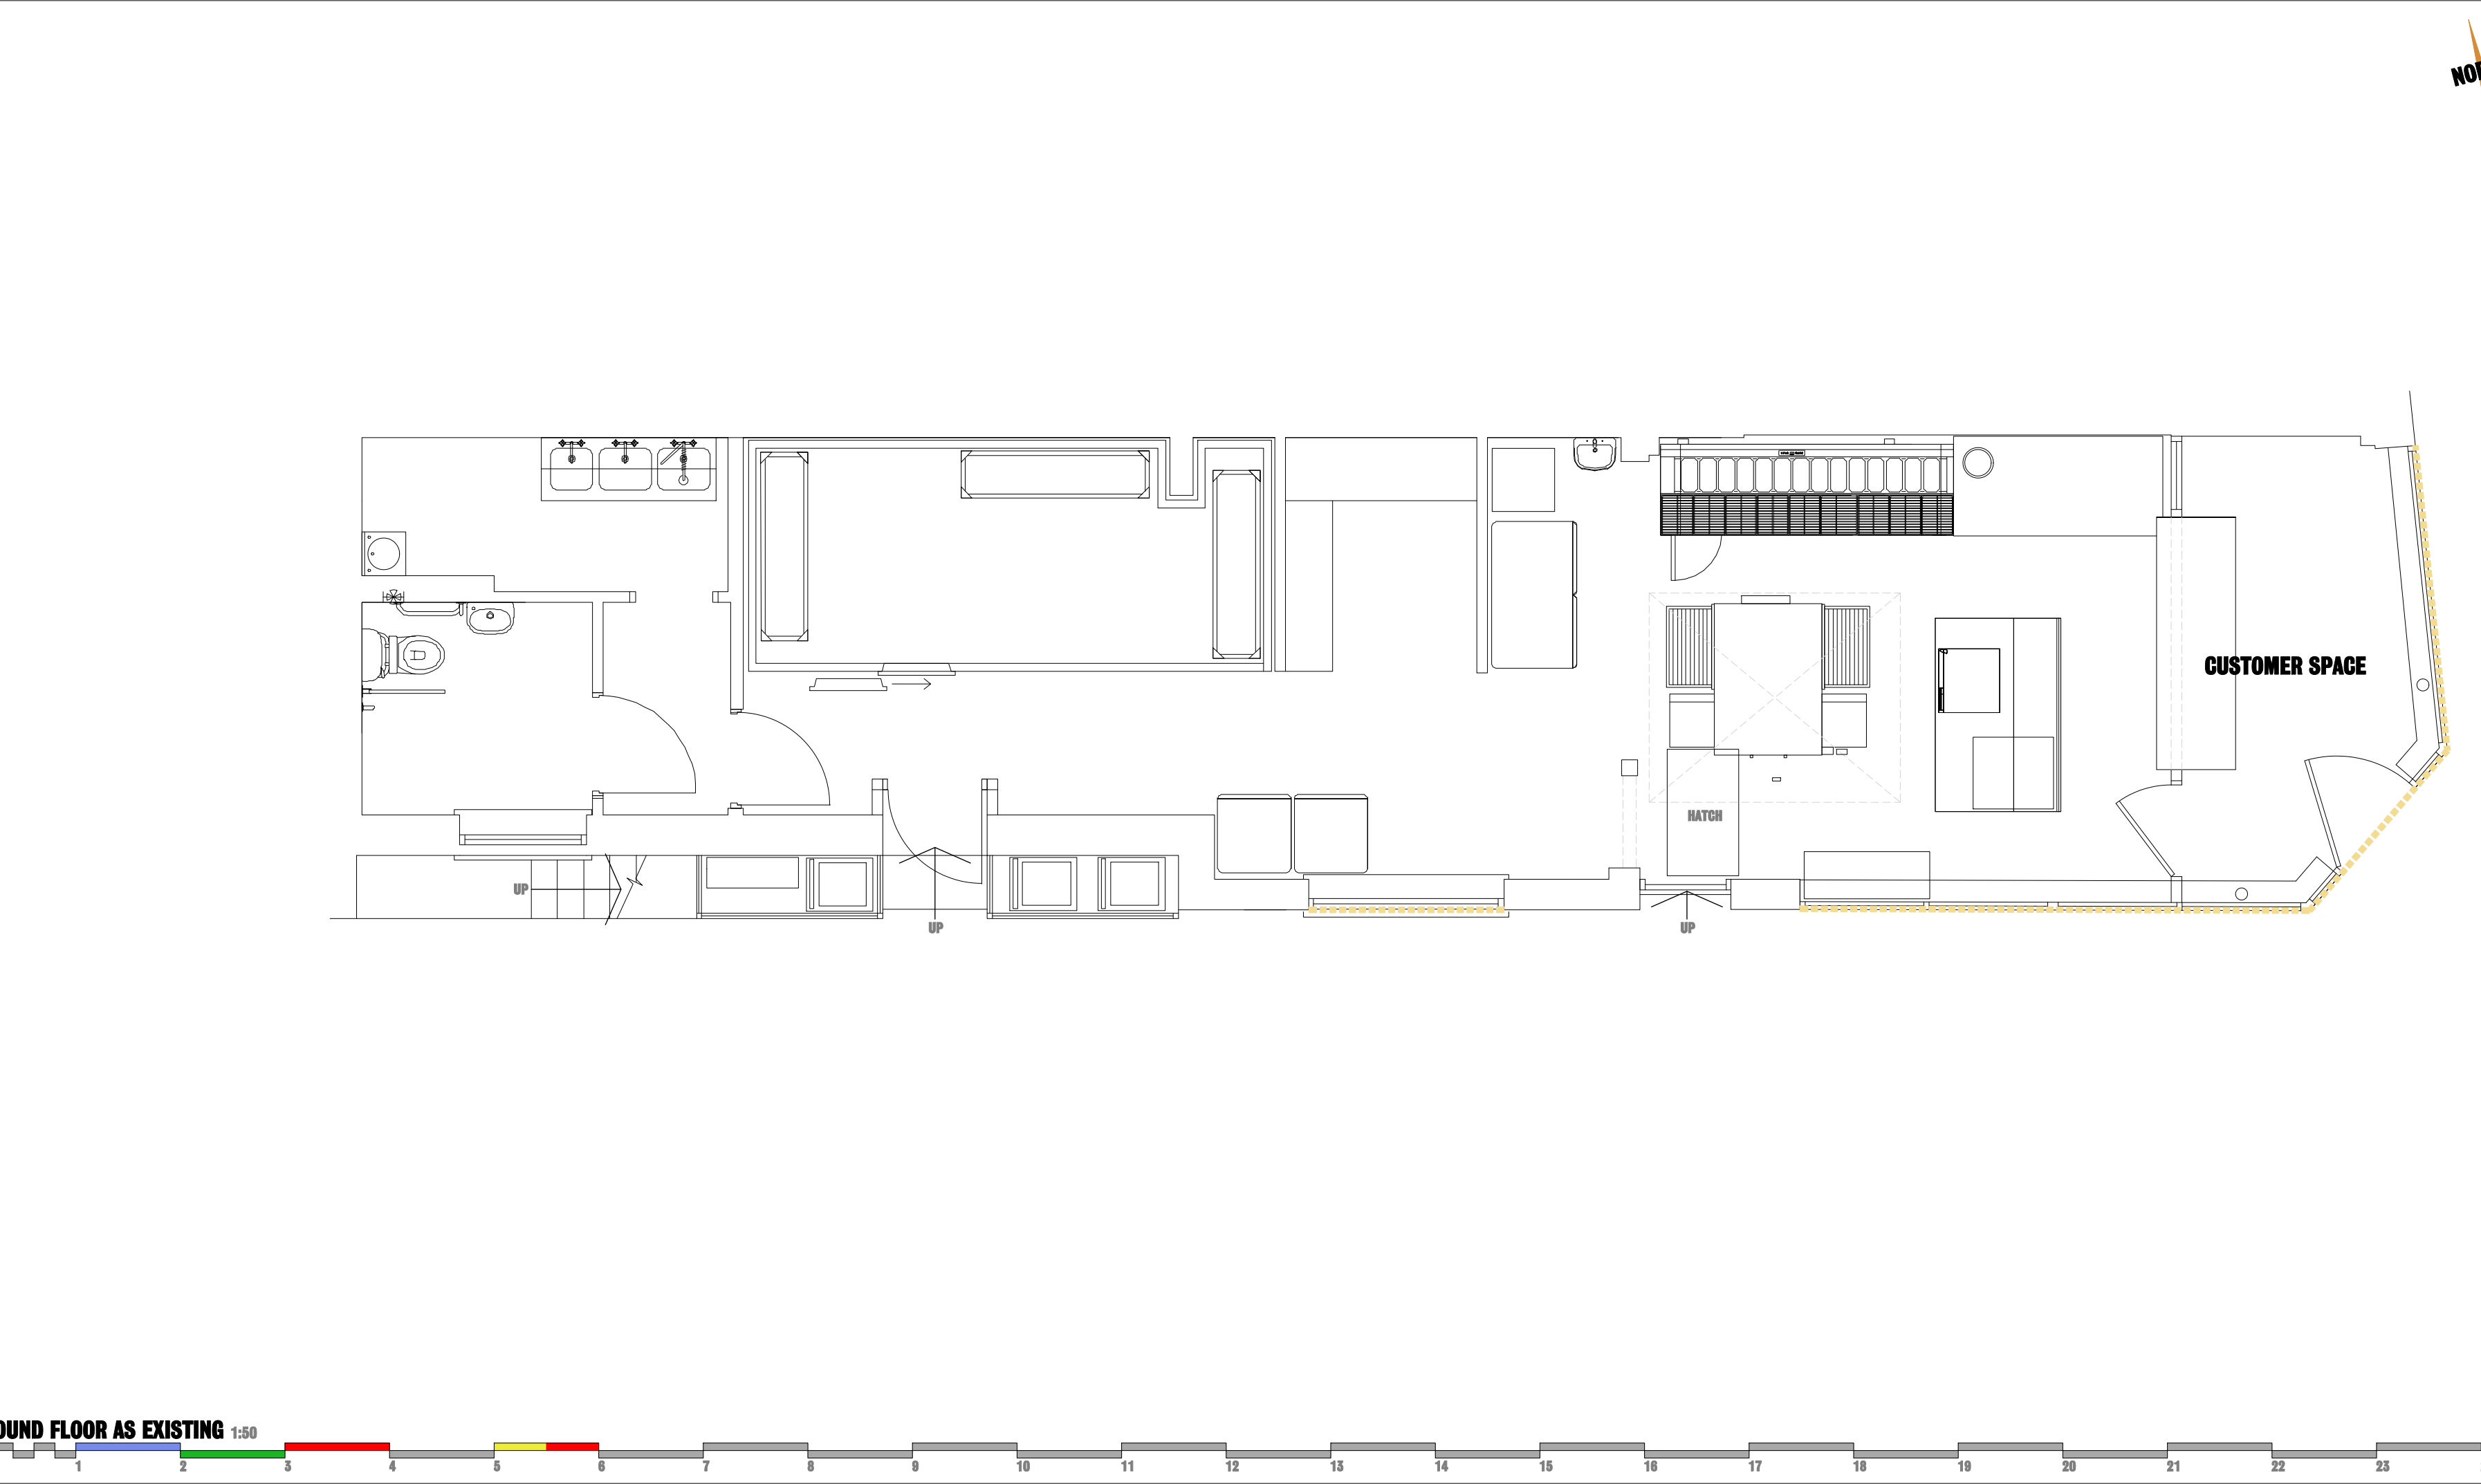

GROUND FLOOR AS EXISTING 1:50

FD30	20MIN RATED DOOR	FD60	60MIN RATED DOOR	FD120	120MIN RATED DOOR
EXT	FOAM EXTINGUISHER	EXT	CO2 EXTINGUISHER	EXT	WATER EXT.
EXT	POWDER EXT.	EXT	LIQUID EXT.	EXT	PIRE BLANKET
EXT	PIRE ALARM PANEL	EXT	SMoke ALARM	EXT	AUTO FIRE DETECTOR
EXT	FINAL EXIT SIGN	EXT	EMERGENCY LIGHT	EXT	FIRE ALARM
EXT	SPEAKER	EXT	ESCAPE ROUTE	EXT	DOOR RELEASE
EXT	20MIN RATED WALL	EXT	60MIN RATED WALL	EXT	120MIN RATED WALL
EXT	ALARM PANEL	EXT	DOOR CAMERA	EXT	LINE OF SHUTTERS
EXT	DIGITAL DOOR LOCK	EXT	SHUTTER CONTROLS	EXT	PIR DETECTOR
EXT	DISTRIBUTION BOARD	EXT	BROODING ELECTRIC	EXT	ELECTRIC METER
EXT	DOUBLE GLAZED	EXT	LIGHT SWITCH	EXT	PULL CHORD SWITCH
EXT	POWER OPEN	EXT	POWDER LIGHT	EXT	DISCHARGE LIGHT
EXT	TIME LIMIT	EXT	WATER METER	EXT	SPEAKER
EXT	ELECTRIC RADIATOR	EXT	DATA POINT	EXT	CORRIDOR CABINET
EXT	BROODING WATER	EXT	BROODING GAS	EXT	BROODING DP
EXT	BROODING BT	EXT	WATER METER	EXT	GAS METER
EXT	DOOR	EXT	CEILING EXTRACT	EXT	WALL EXTRACT
EXT	RADIATOR	EXT	AIR OUTLET	EXT	EXTRACT DUCTING
EXT	THUNDERST	EXT	A/C CONTROLS	EXT	CURTAIN CONTROLS
EXT	A/C CASSETTE	EXT	A/C CONDENSER	EXT	WALL MOUNTED A/C
EXT	COLD WATER FEED	EXT	HOT WATER FEED	EXT	POOL DRAIN RUN
EXT	SOLID WALL	EXT	STUD WALL	EXT	JOINT DIRECTION

WORKS TO EXISTING BUILDING

- REMOVE ALL EXTERNAL SHUTTERS AND BOXES
- REMOVE EXISTING TIMBER SHOPFRONT
- TAKE DOWN EXISTING STALL RISER BRICKWORK TO FLOOR LEVEL

1 INITIAL ISSUE 07/02/23

PAPA JOHNS®
Better Ingredients. Better Pizza.

DMU DESIGNS
ARCHITECTURAL SERVICES LTD

PLANNING APPLICATION
BUILDING REGULATIONS
WORKING DRAWINGS
FURNITURE / INTERIOR DESIGN
3D VISUALISATION
MAIL@DMUDESIGNS.CO.UK
WWW.DMUDESIGNS.CO.UK
+44 (0)161 747 1070

CLIENT
PAPA JOHNS

STATUS
PLANNING

DRAWING NUMBER 2932-001	DRAWING TITLE PROPERTY AS EXISTING
DRAWING REVISION 1	DATE FEBRUARY 2023

SCALE AS SHOWN	PAPER SIZE A1	DRAWN BY PTM
--------------------------	-------------------------	------------------------

PROPERTY
**254 WILMSLOW ROAD
FALLOWFIELD
MANCHESTER, M14 6LD**

DO NOT SCALE FROM THIS DRAWING. ALL DIMENSIONS TO BE REPORTED IMMEDIATELY.
DMU DESIGNS IS A LIMITED COMPANY REGISTERED IN ENGLAND AND WALES. REGISTERED NUMBER: 718897