



Copyright of this drawing is vested in BPM Architectural and it must not be copied or reproduced without written consent. Figured dimensions only are to be taken from this drawing. DO NOT SCALE OFF THIS DRAWING IF IN DOUBT ASK

All contractors must visit the site and be responsible for taking and checking all dimensions relative to their work. BPM architectural are to be advised of any variation between drawings and site conditions.


Electronic data/ drawings issued as 'read only' and should not be interrogated for measurement. All dimensions and levels should be 'read only' from those values stated in text, on the drawings

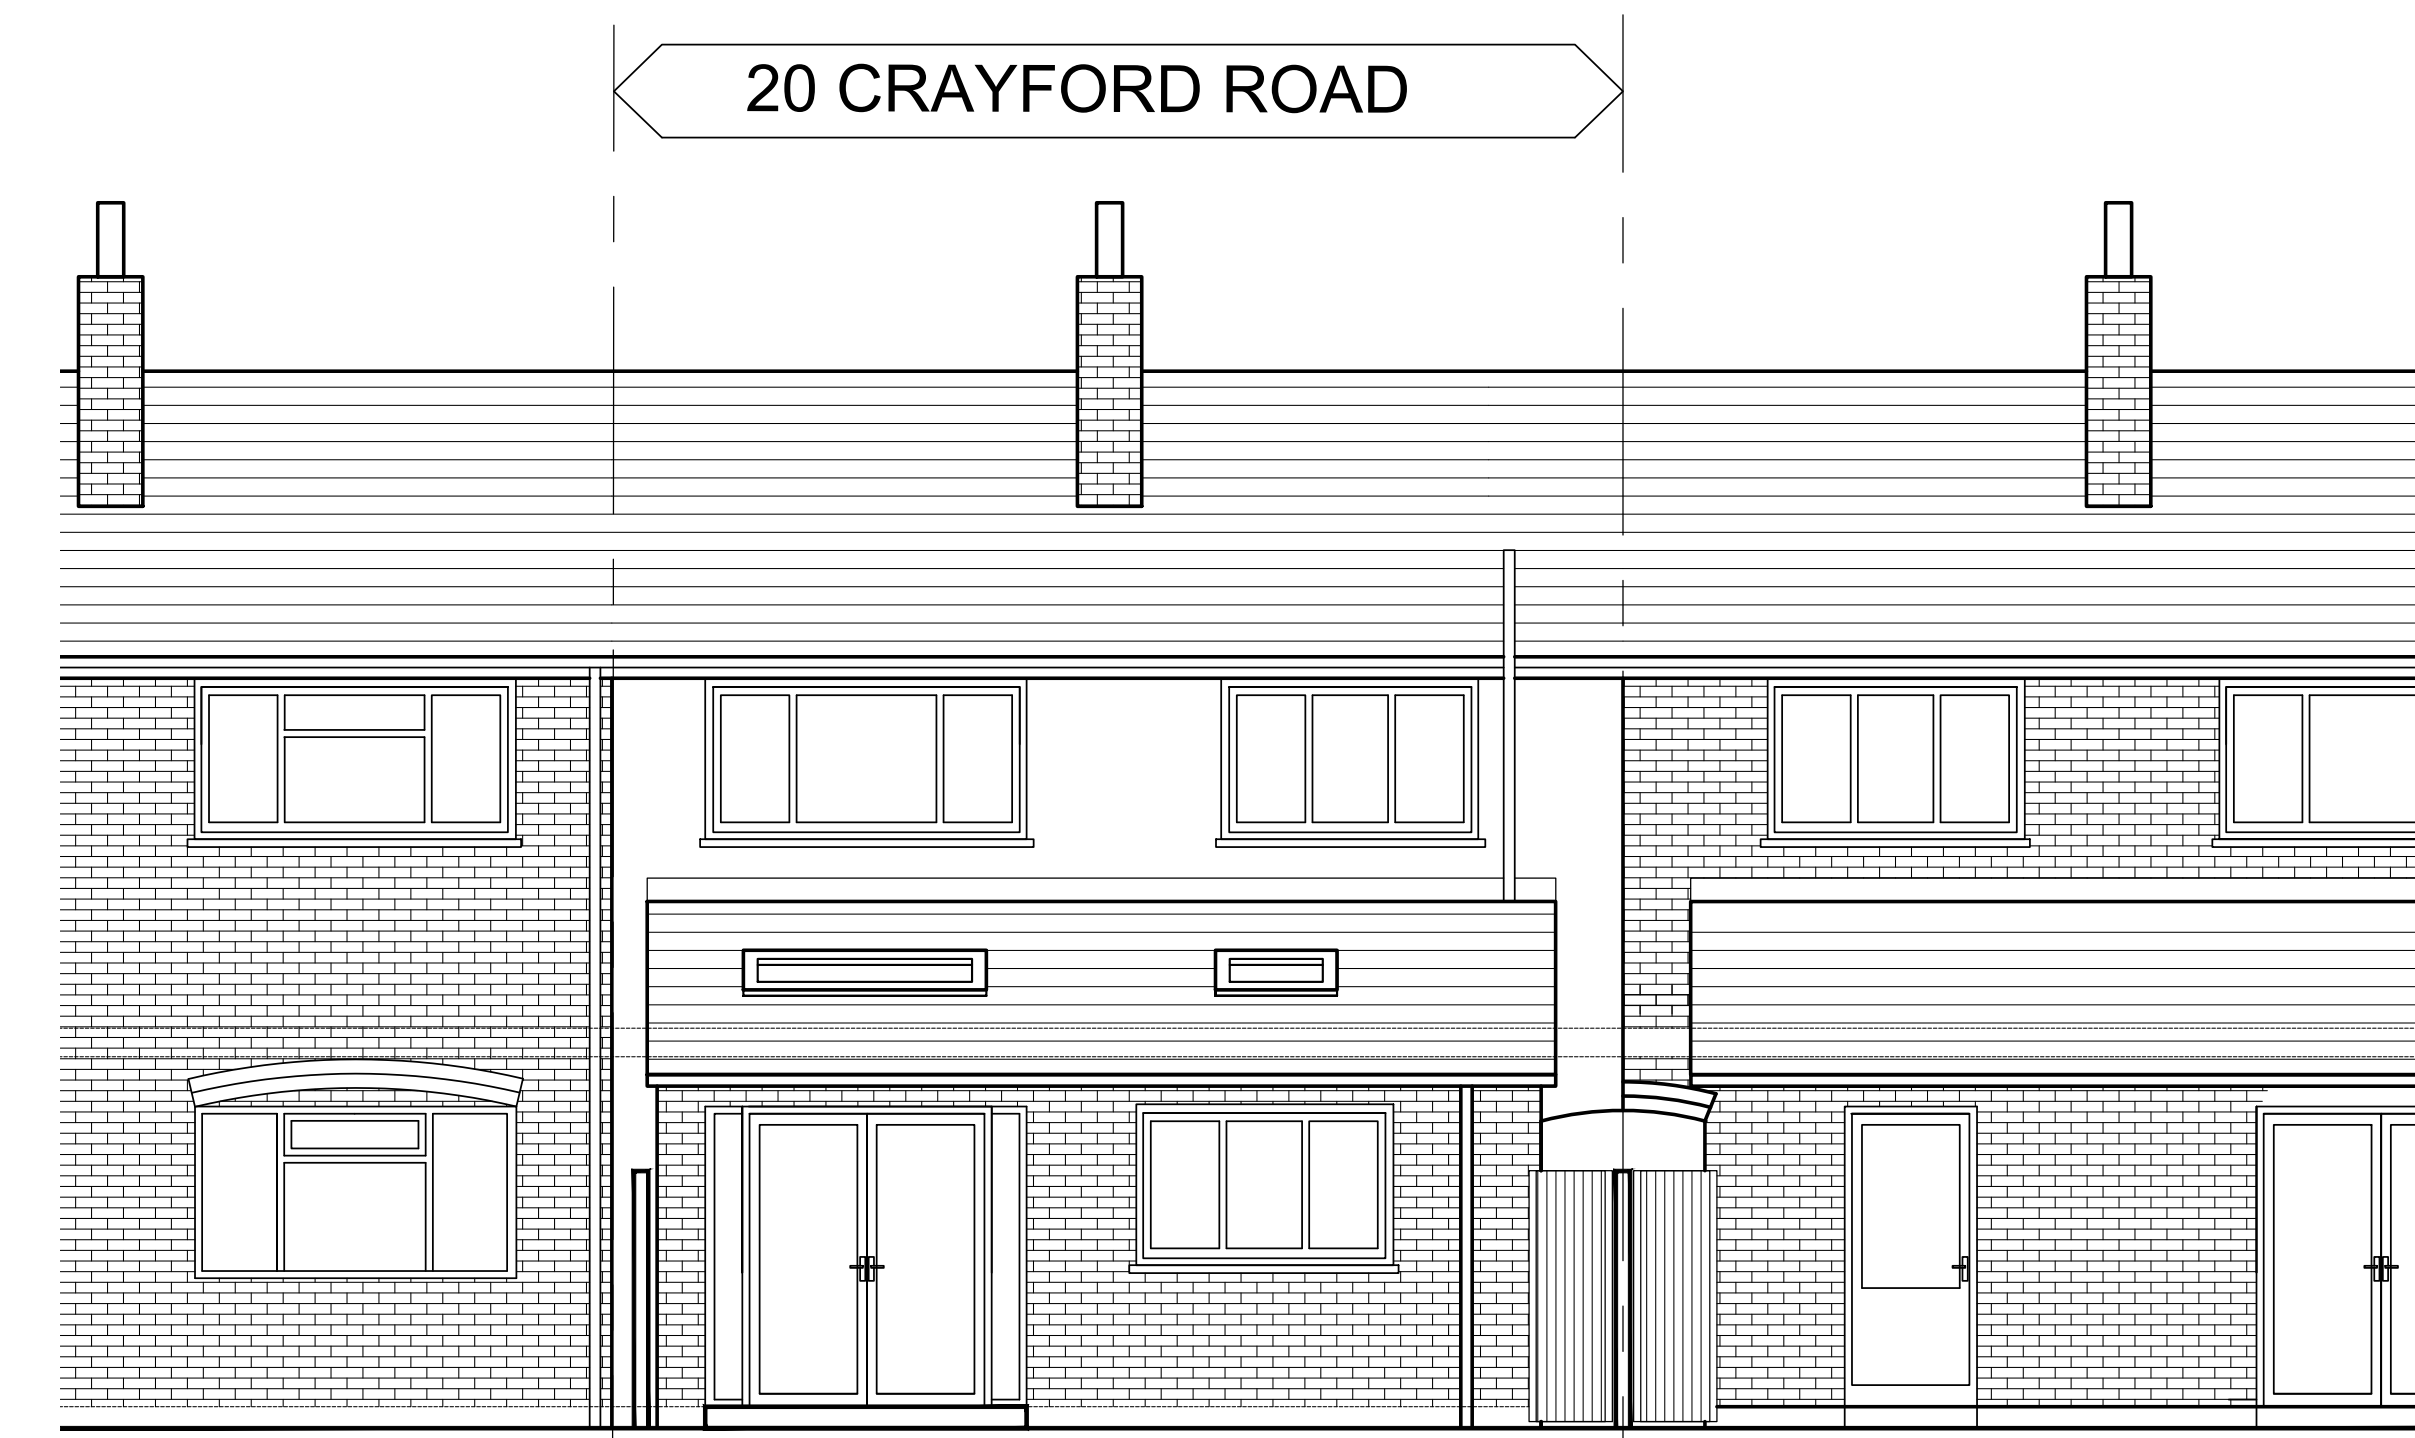


REAR ELEVATION

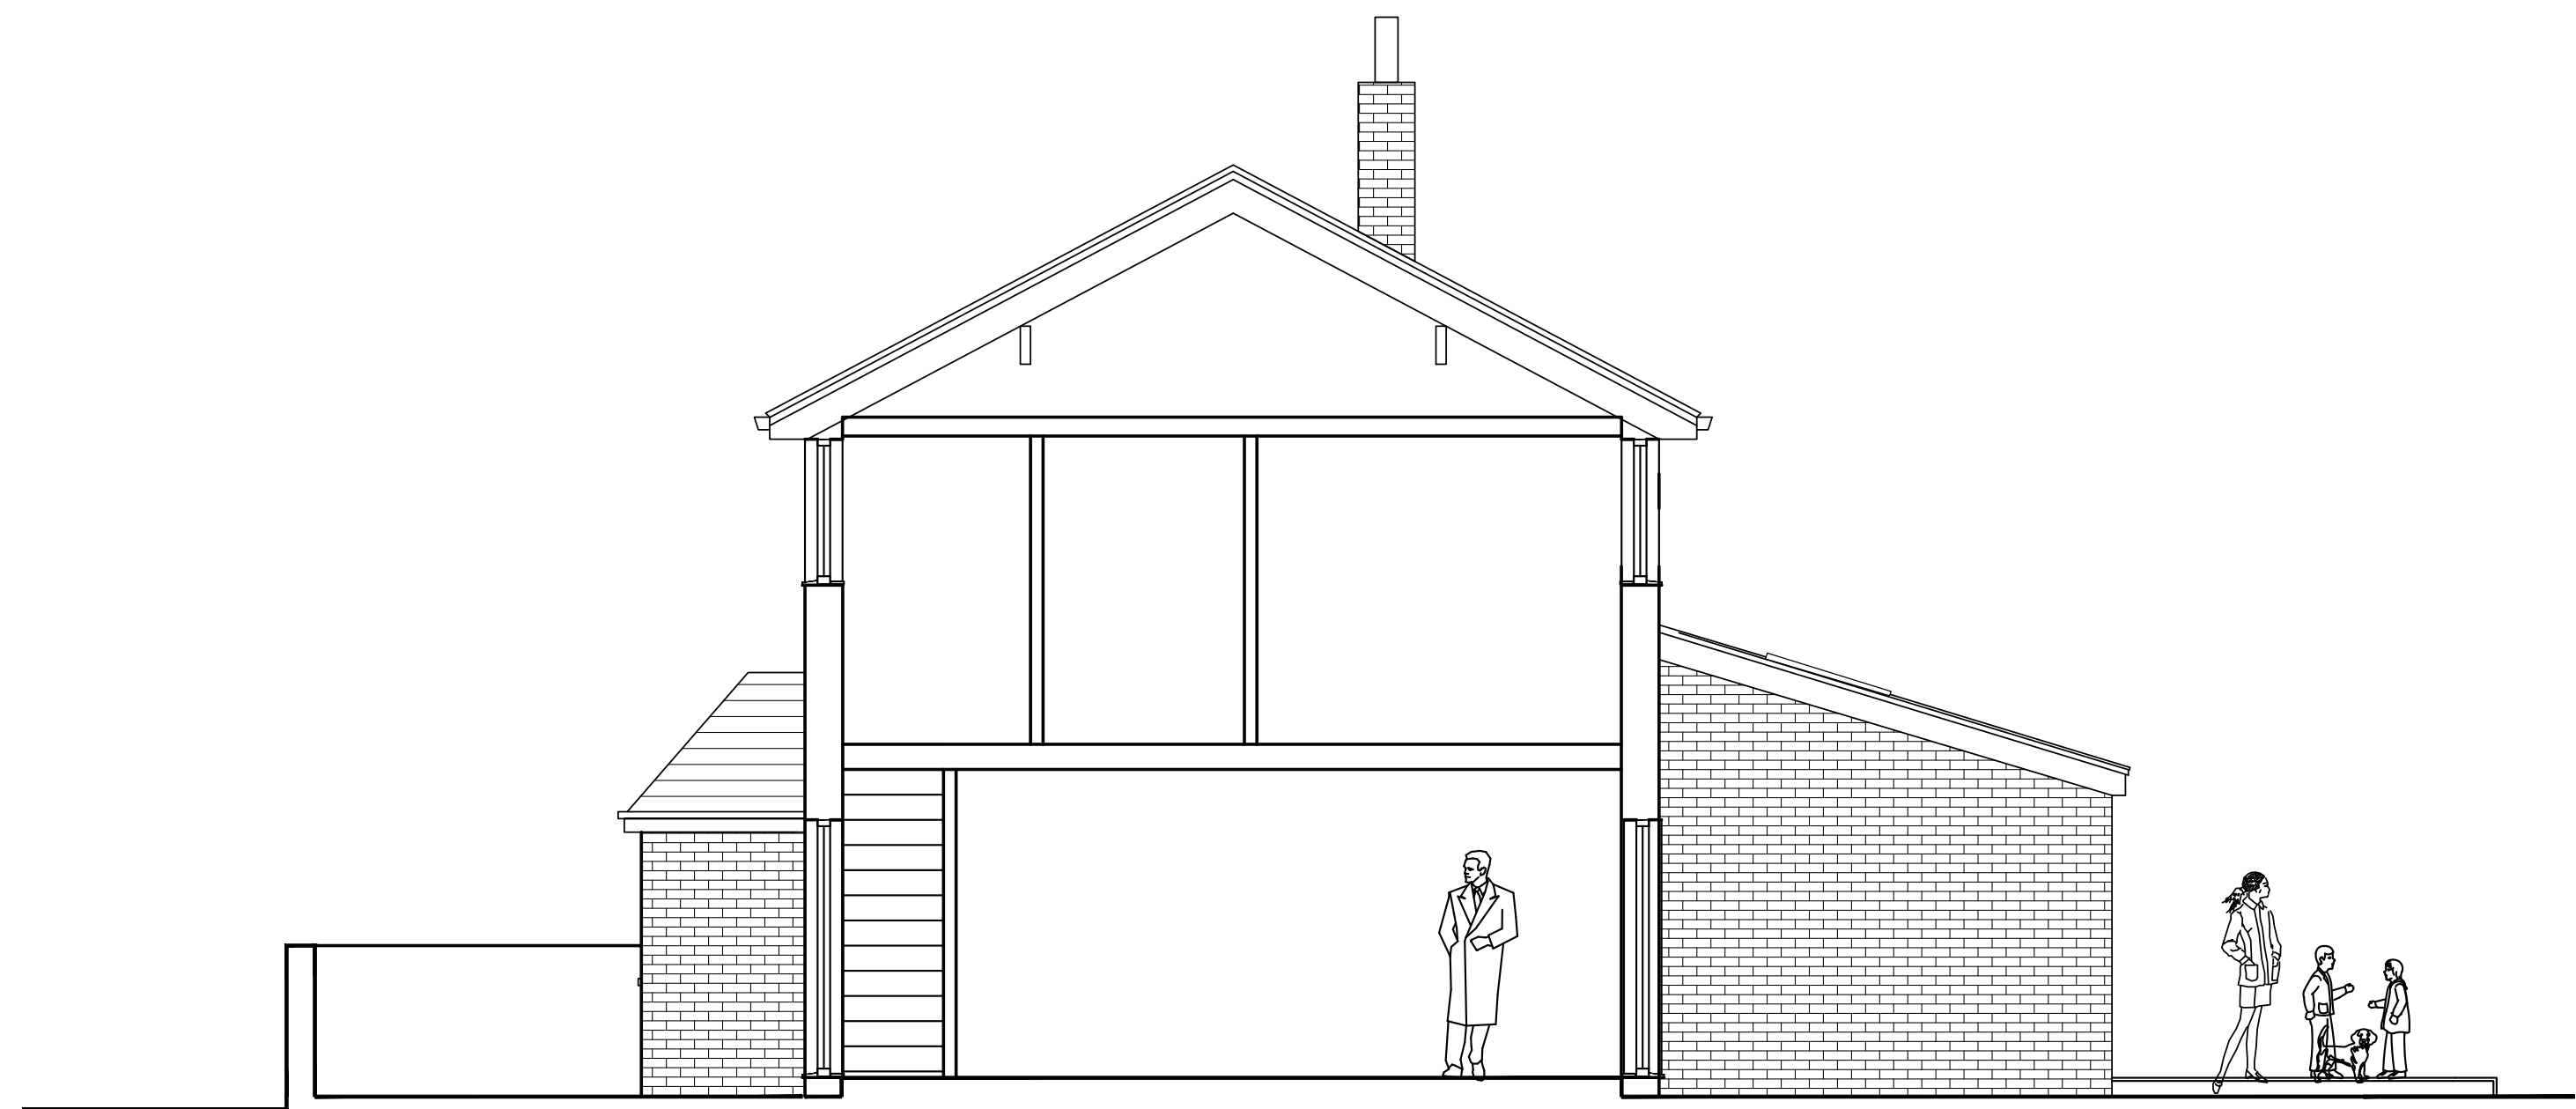

SIDE ELEVATION 1

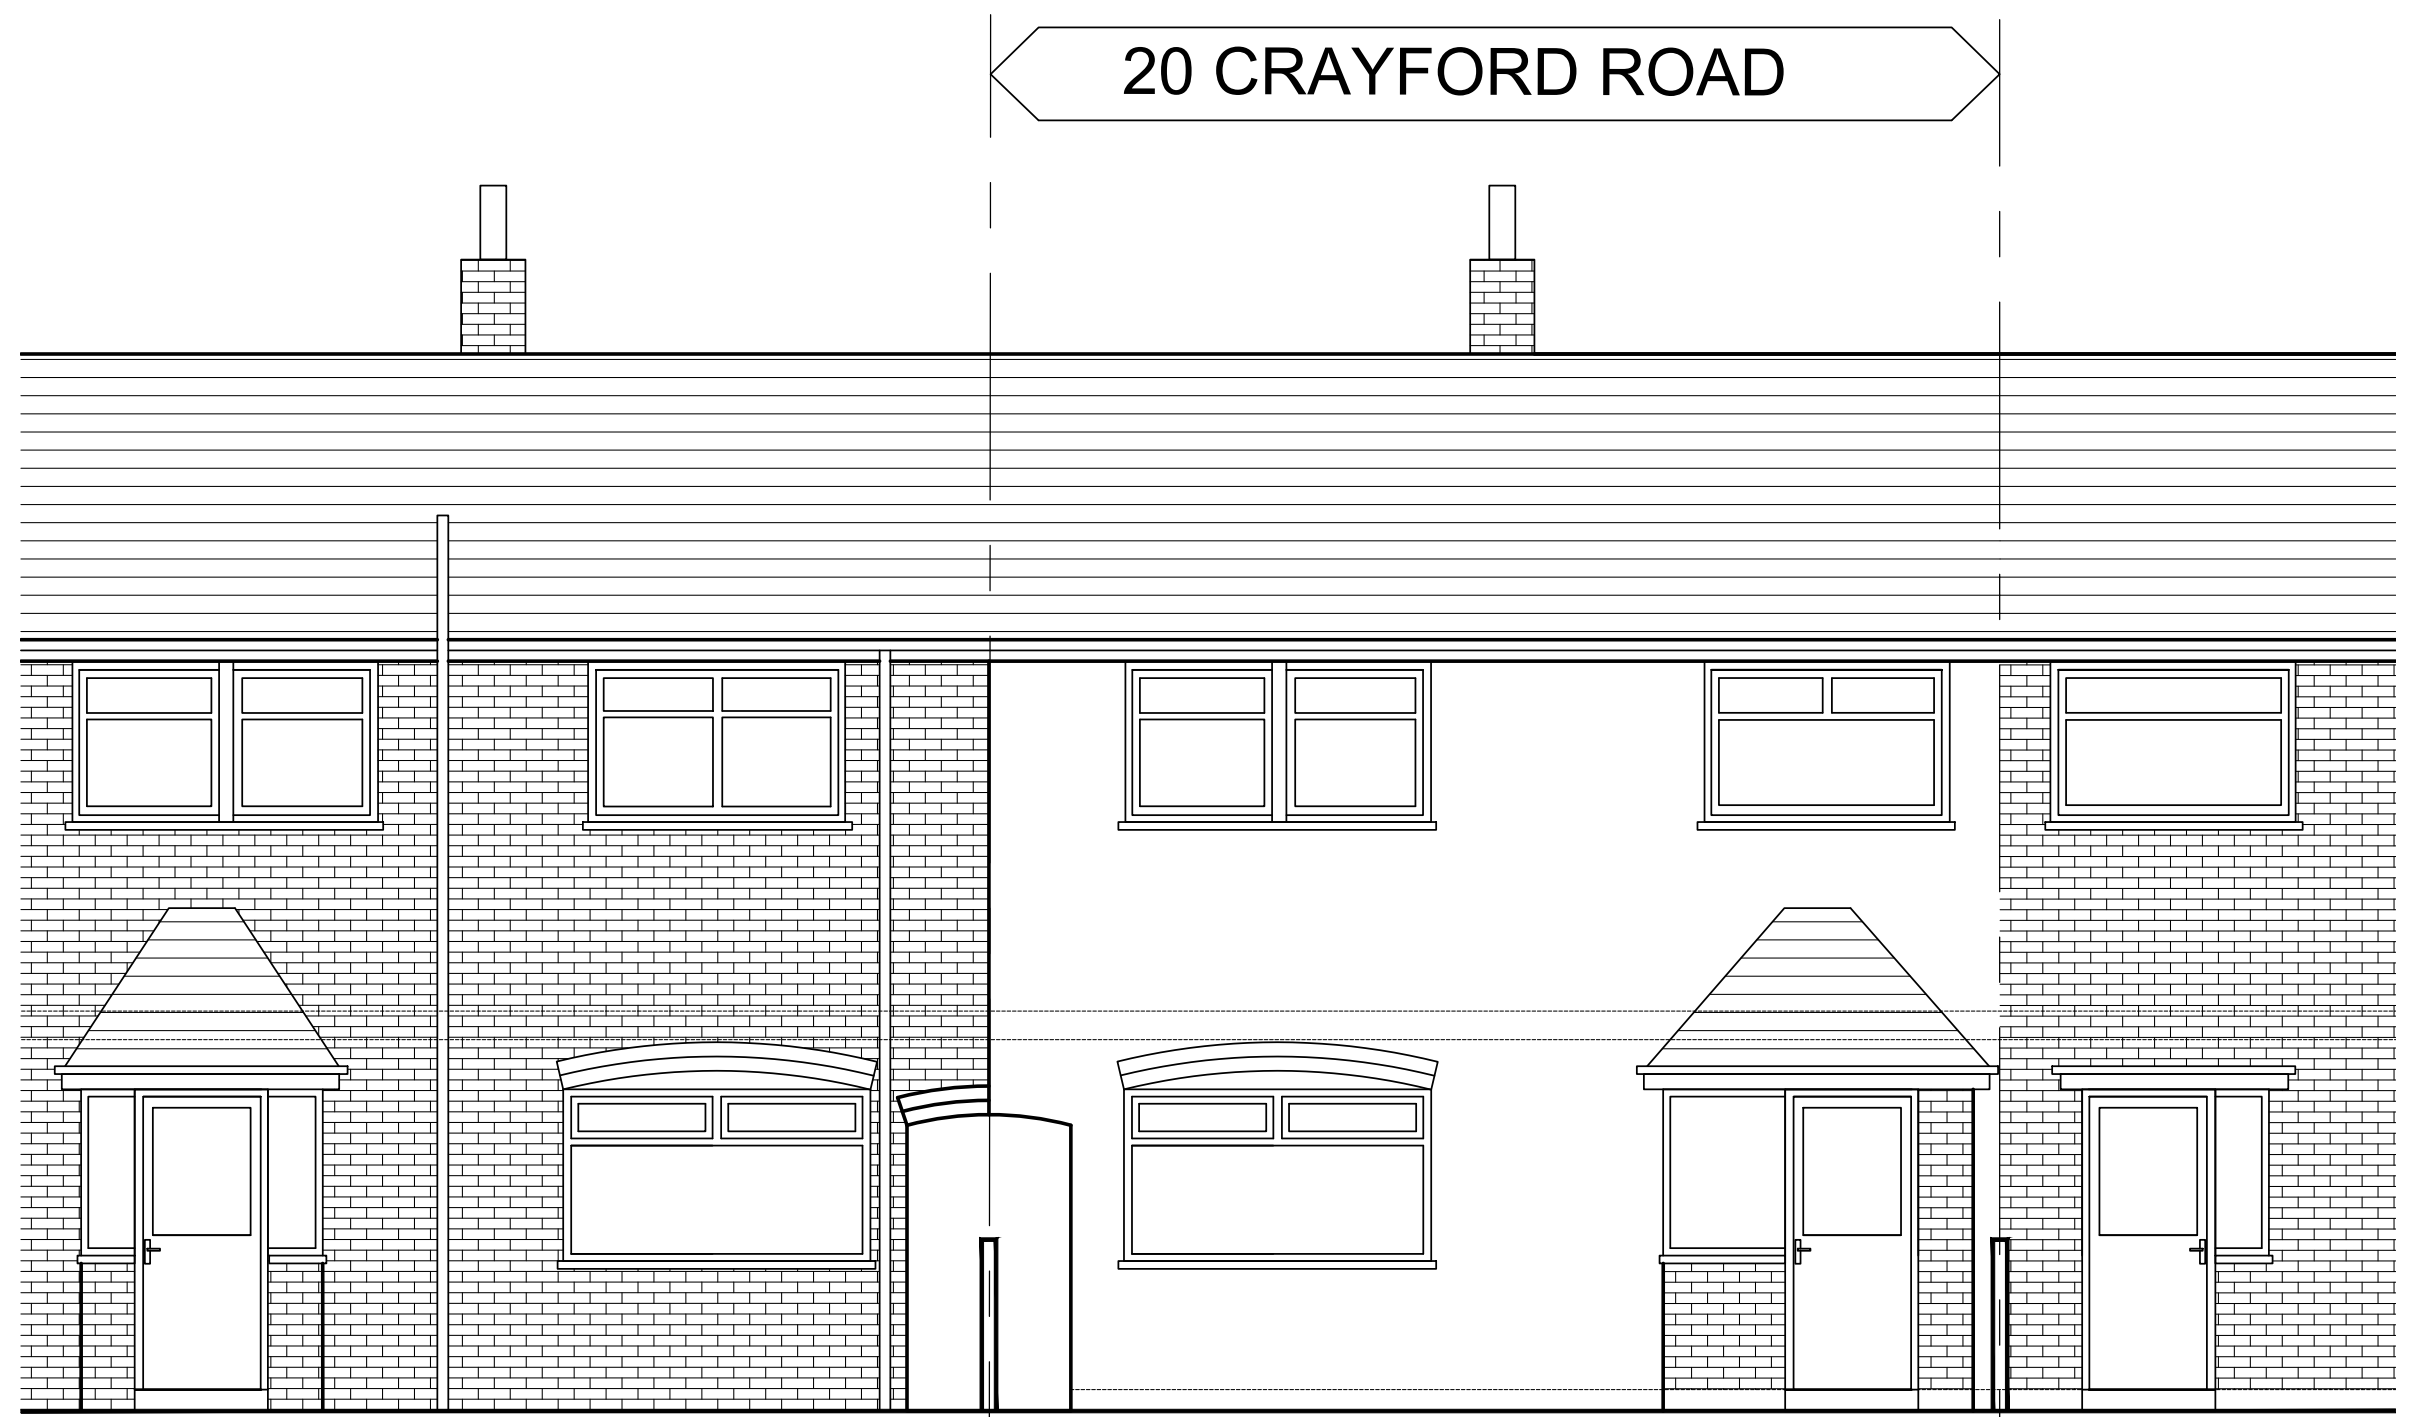

FRONT ELEVATION

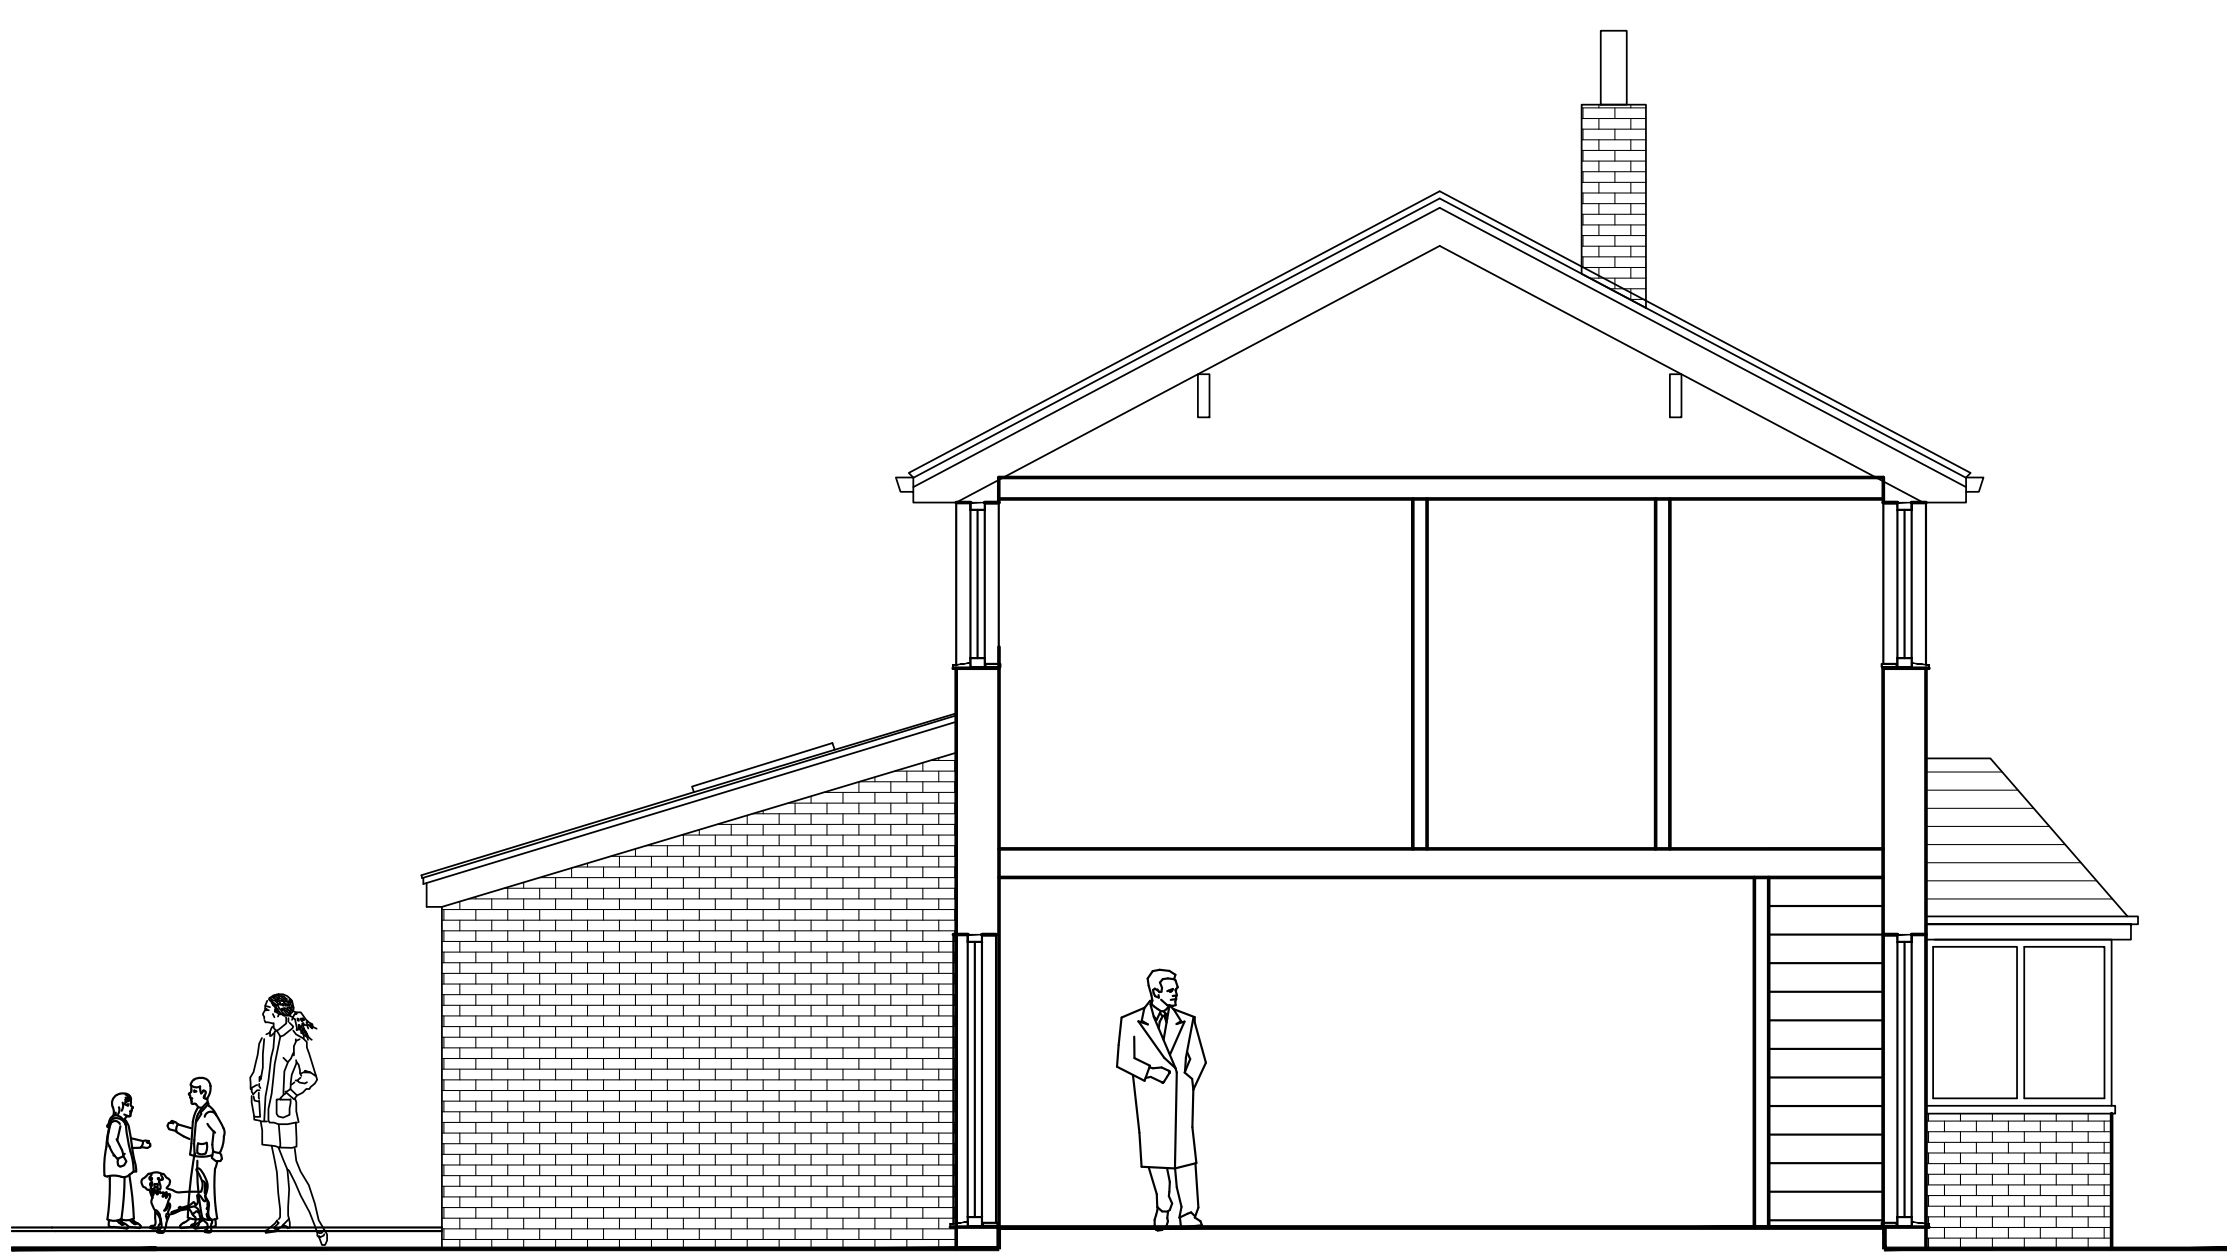

SIDE ELEVATION 2

REV.	DATE:	DETAILS:
BM ARCHITECTURAL DESIGNS APARTMENT 8, 224 GREAT CLOWES STREET SALFORD M7 2ZS email: benjamin.maguire10@gmail.com		
PR JECT: 20 CRAYFORD ROAD NEWTON HEATH MANCHESTER M40 2UG		
TITLE: PROPOSED ELEVATIONS		
CLIENT: BEERPAL SINGH AND FAMILY		
SCALE: 1:50 @A1 DATE: 01/ 2023 DRAWN: BM		
STATUS: PLANNING		
DRAWING N : BM/0123/CRAW/PL4 REV:		