



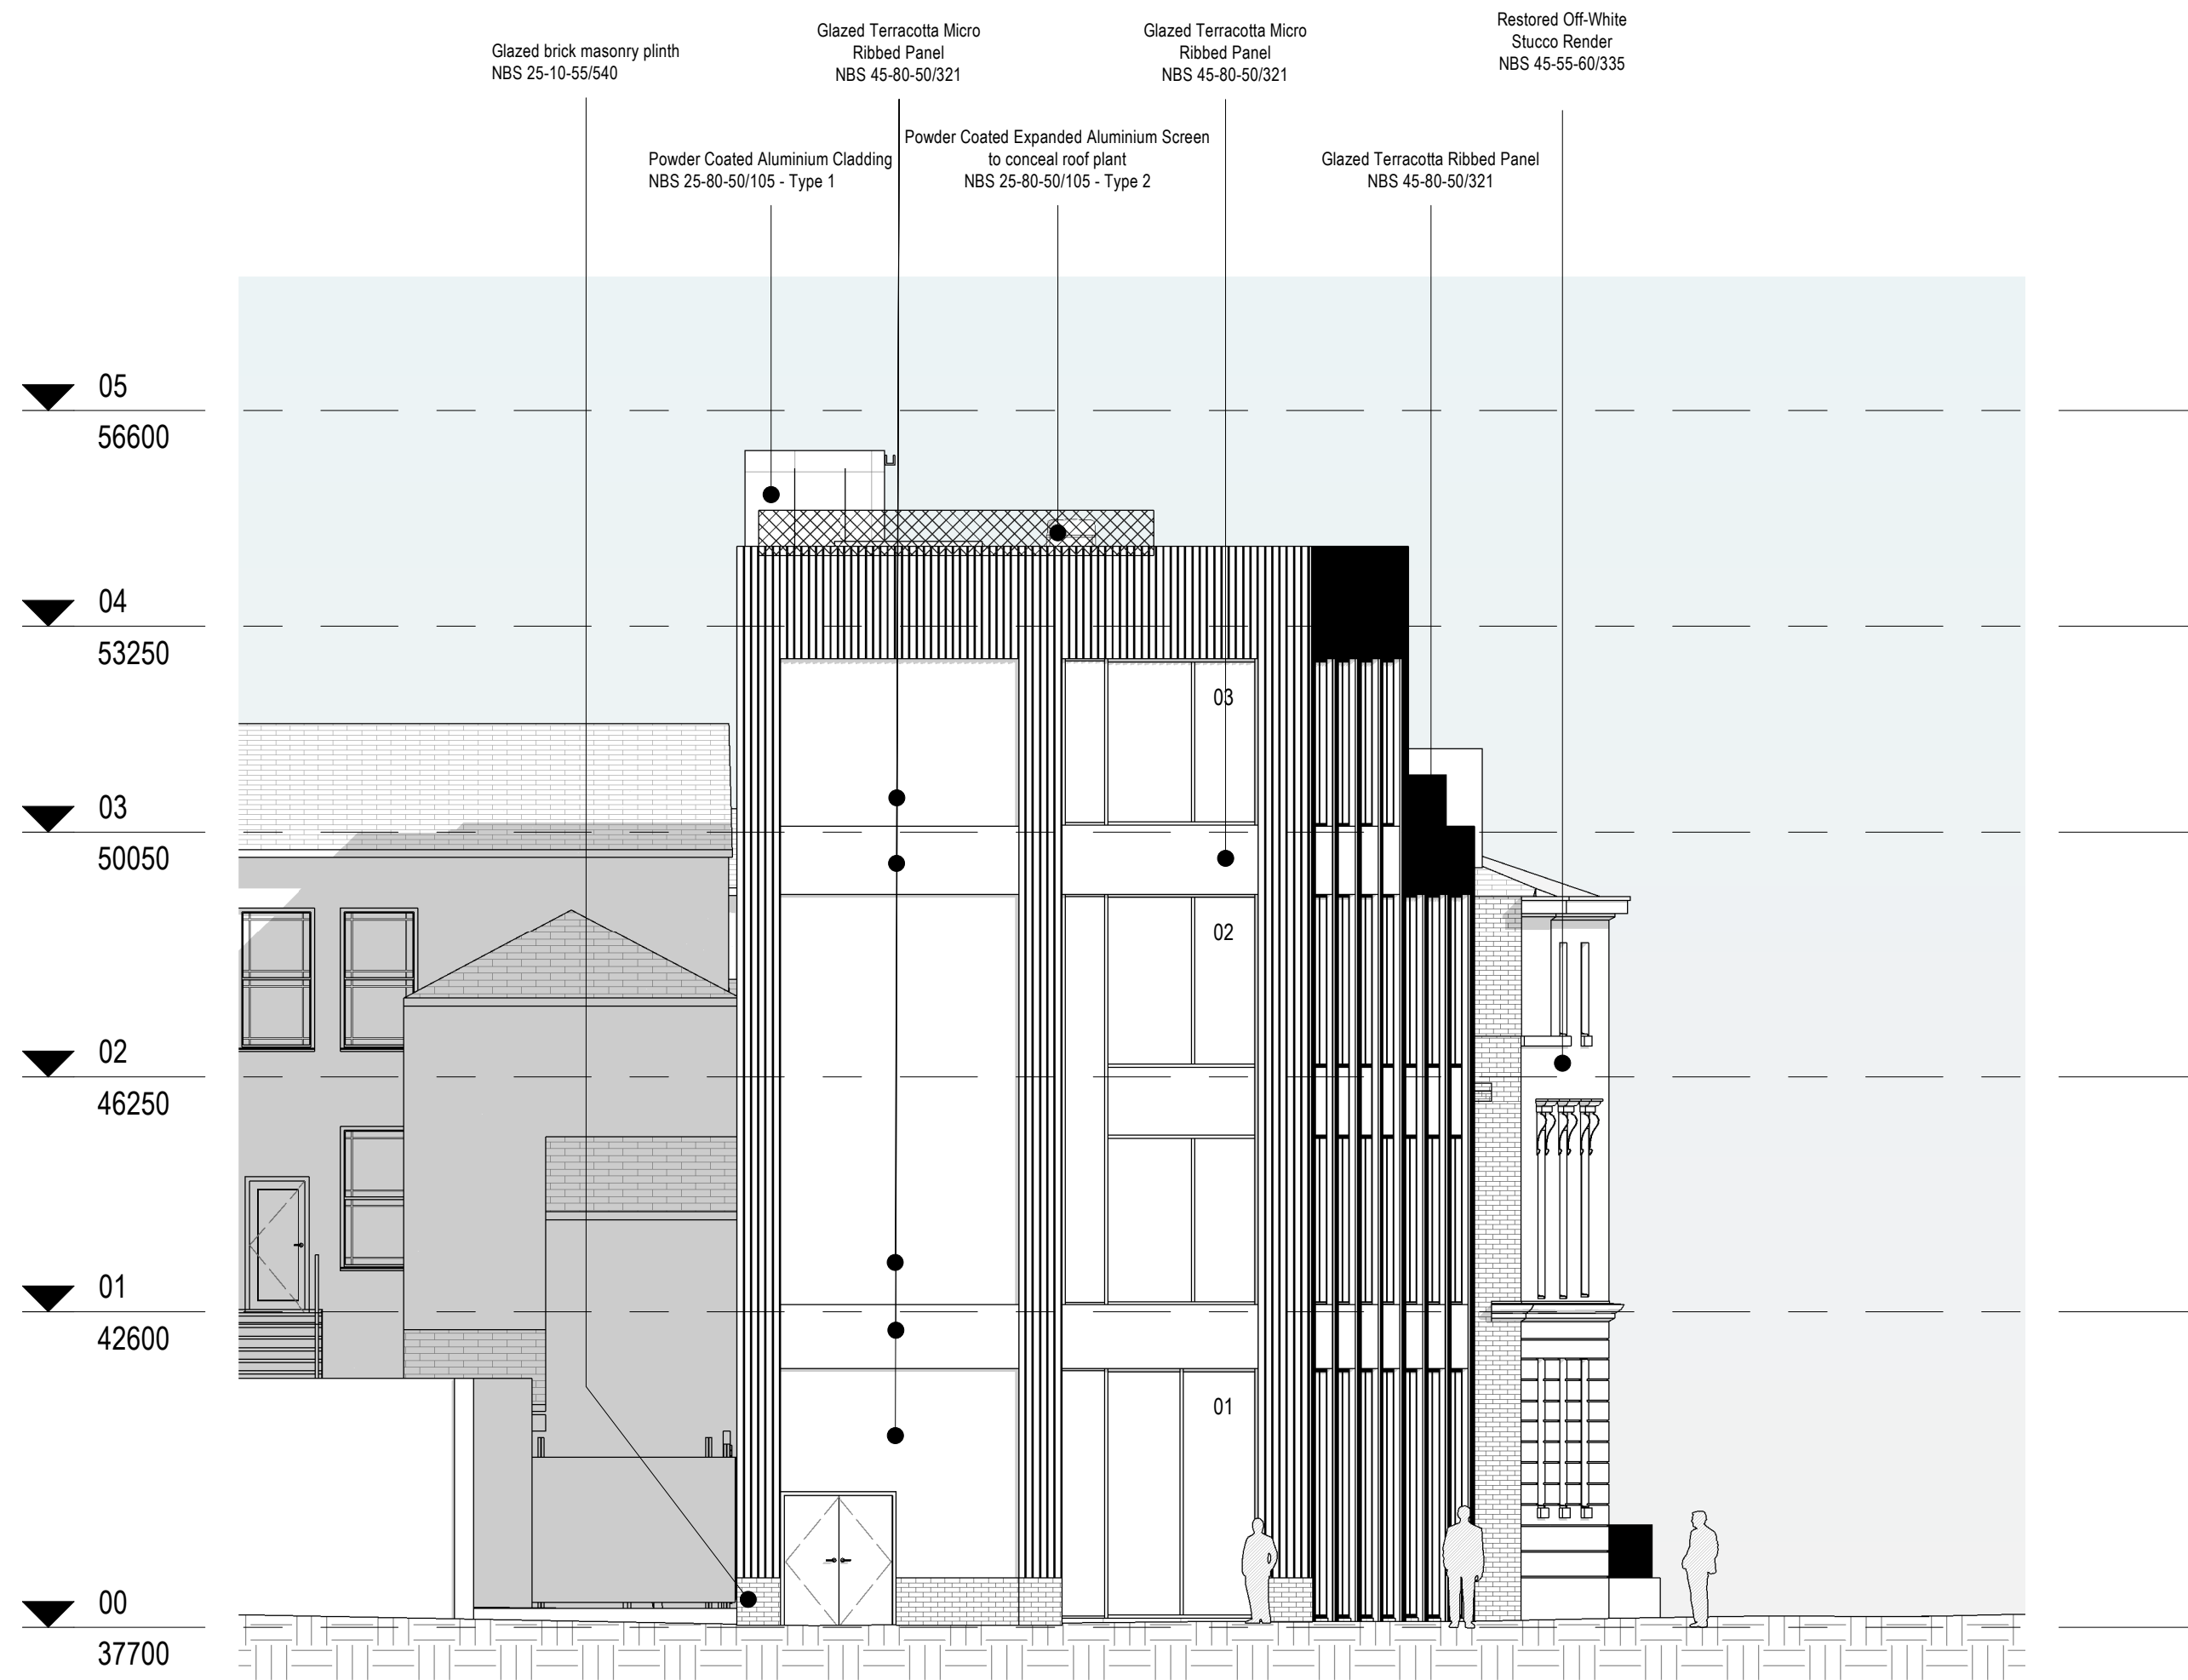

1 PROPOSED EAST ELEVATION
1 : 100



3 PROPOSED WEST ELEVATION
1 : 100

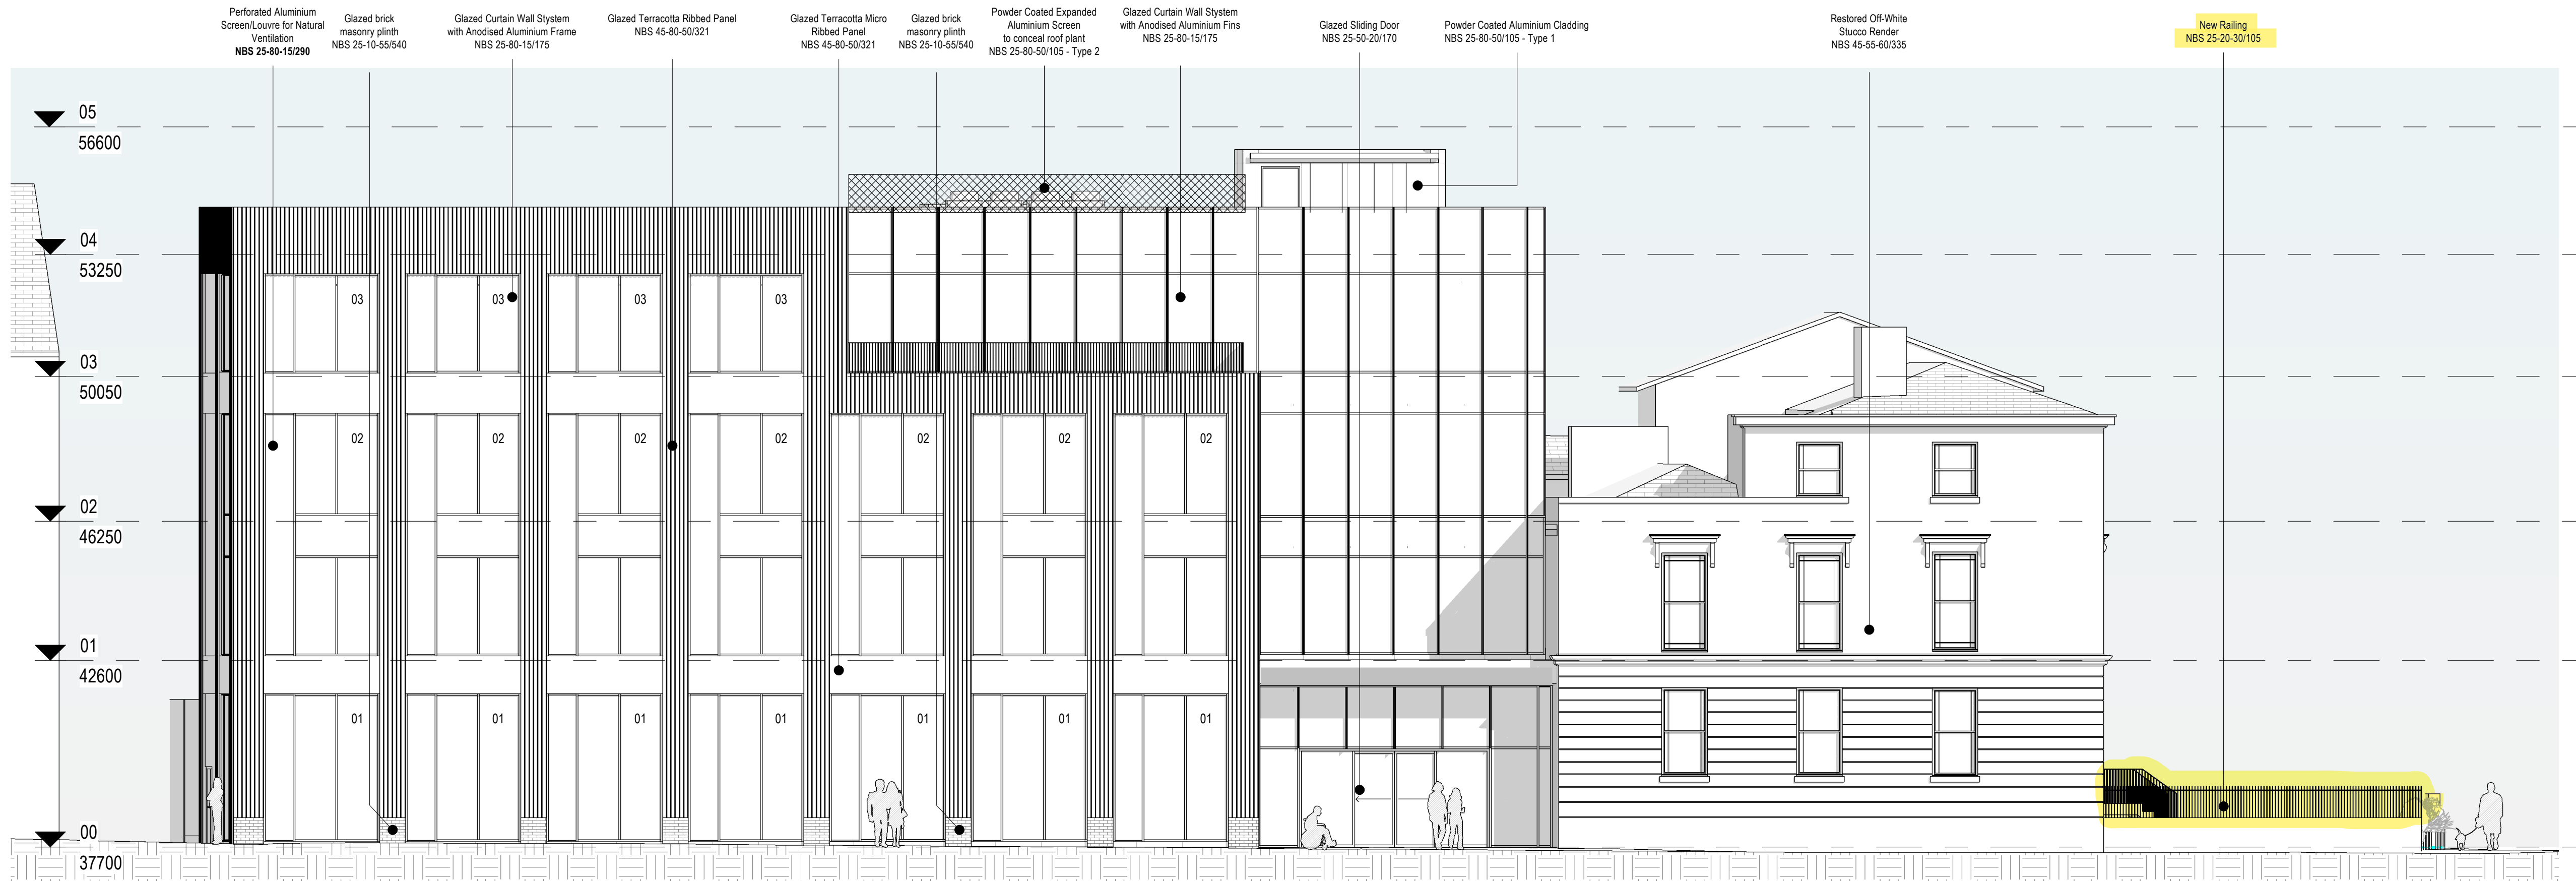

2 PROPOSED NORTH ELEVATION
1 : 100

CONSTRUCTION				
0 5 m				
REVISION	DATE	DESCRIPTION	ARCHITECT	PARTNER
D3 T 1	19.05.20	Tender Issue	ADP	
2	02.10.20	Annotation references added	ADP	
D3 T 3	08.03.21	Updated for Contract	ADP	
D3 T 4	28.04.21	Updated following VE	ADP	
D3 C 5	10.06.21	Updated to constructio following client instruction	ADP	

CHECK ALL DIMENSIONS AND VERIFY ON SITE. REPORT ANY ERRORS OR OMISSIONS.

adp

1 Portland Street
Manchester
M1 3BE
T +44 (0) 161 238 9460
E manchester@adp-architecture.com
www.adp-architecture.com

JOB TITLE:
**UNIVERSITY OF MANCHESTER
CHRISTABEL PANKHURST
INSTITUTE**

DRAWING TITLE:
**GENERAL ARRANGEMENT
PROPOSED ELEVATIONS**

SCALE: 1 : 100		DRAWING SHEET SIZE: A1
JOB CODE: UMNW	DRAWING NUMBER: ADP-00-ZZ-DR- A-1220	REVISION: D3 C5