




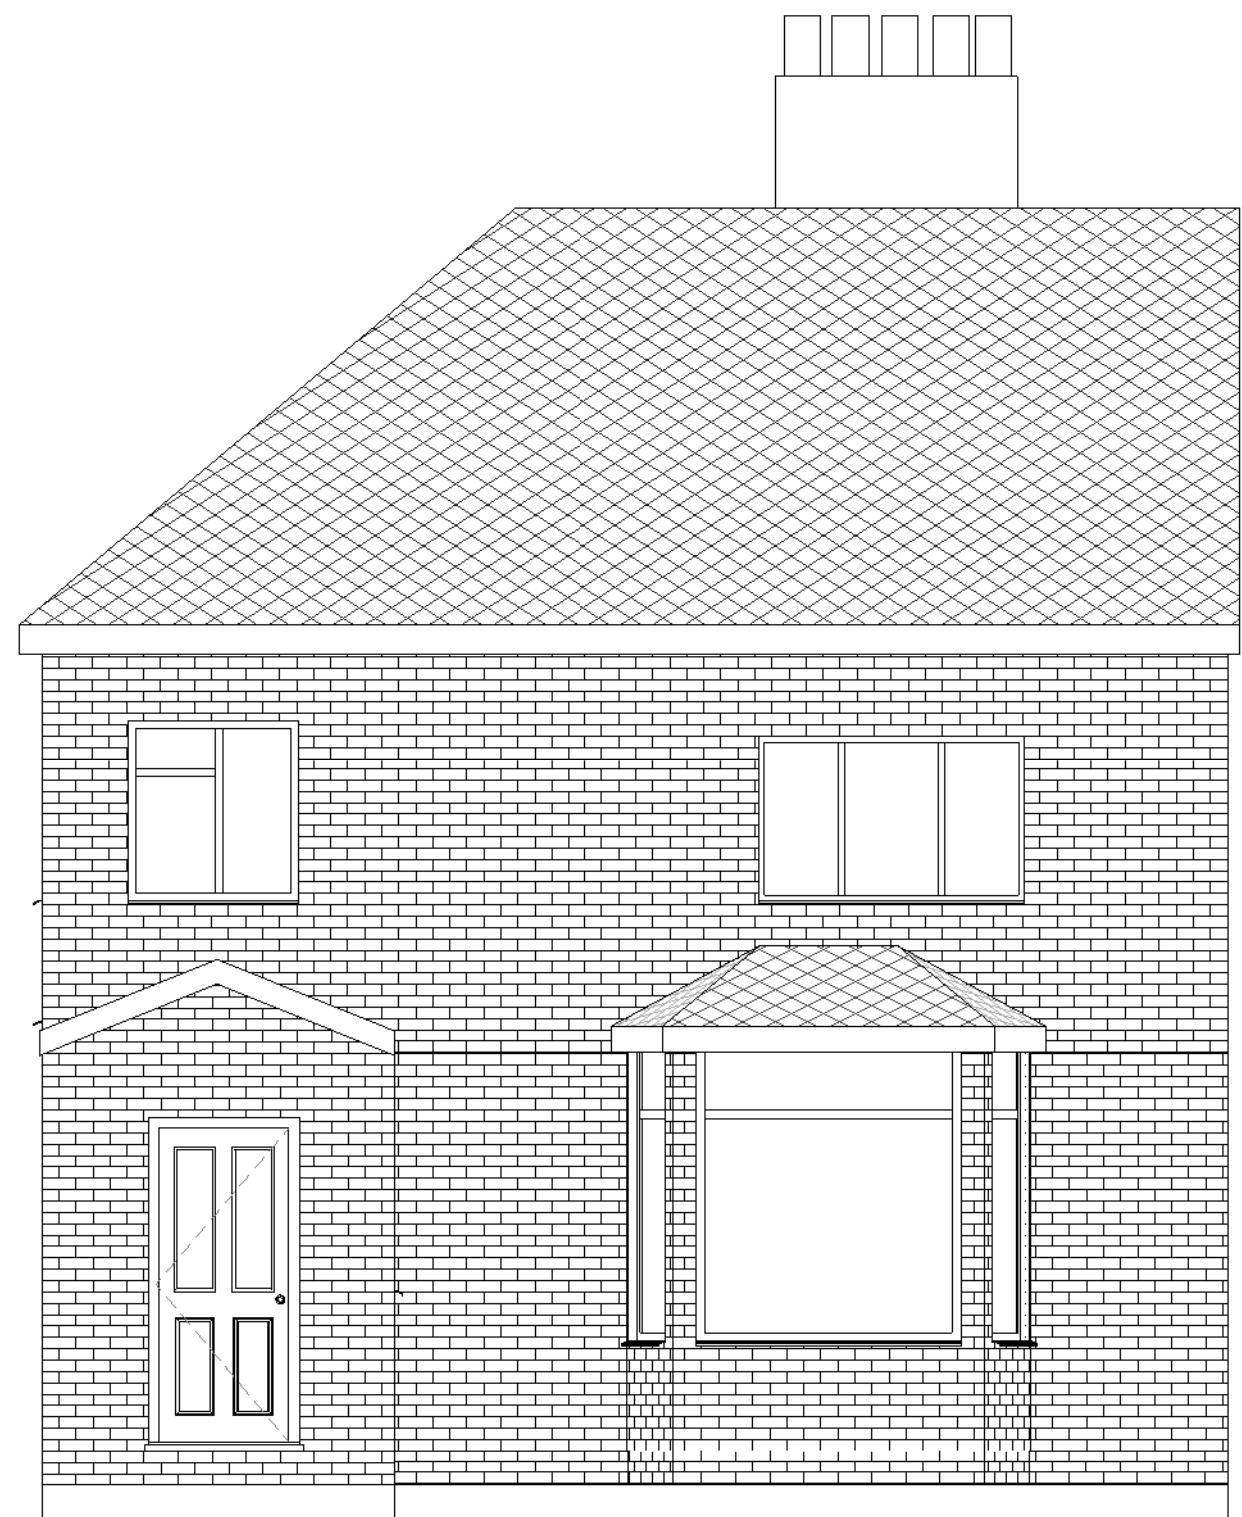

1 Existing South Elevation
1 : 50

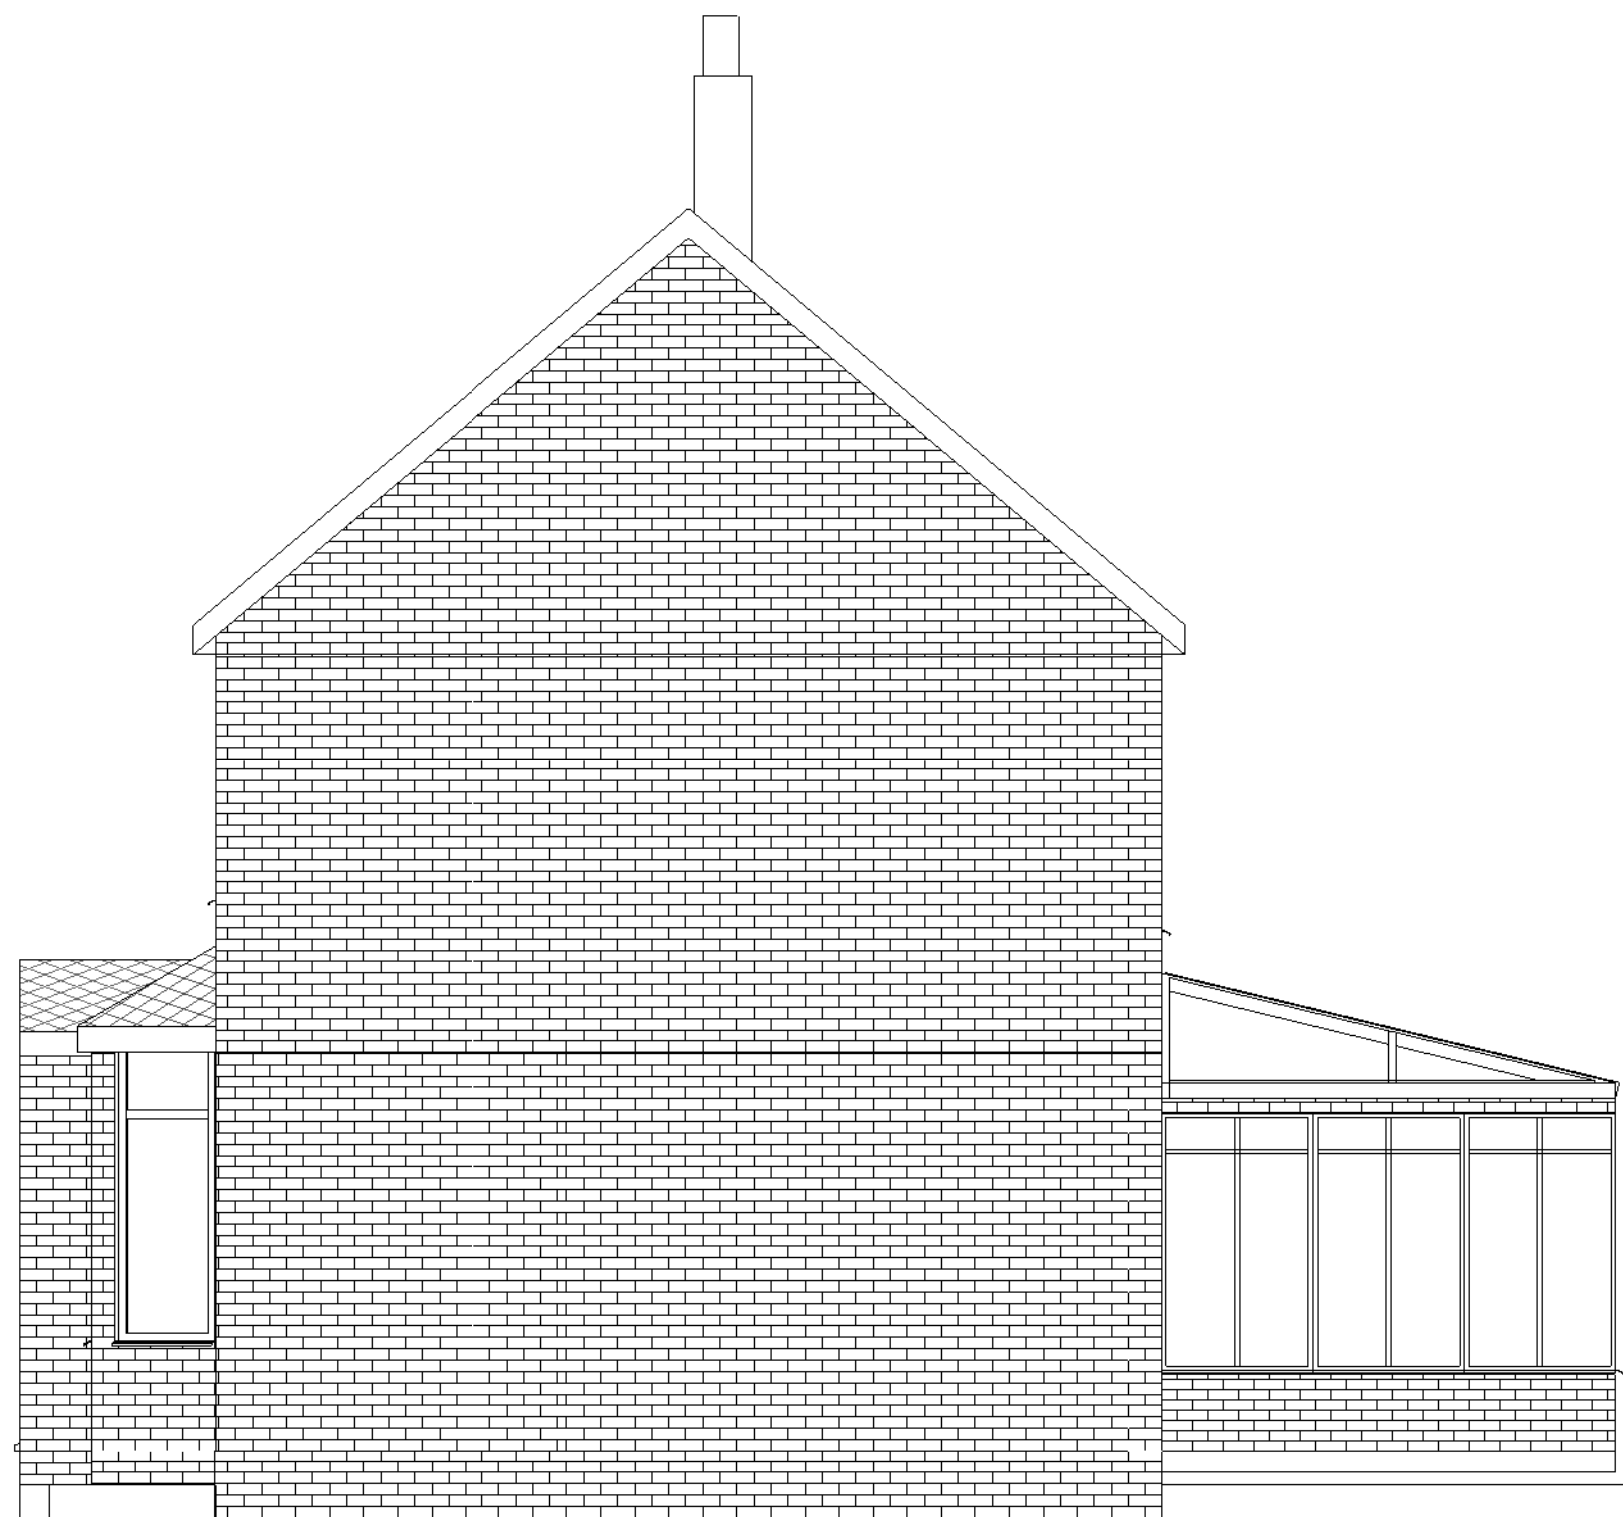


3 Existing East Elevation
1 : 50

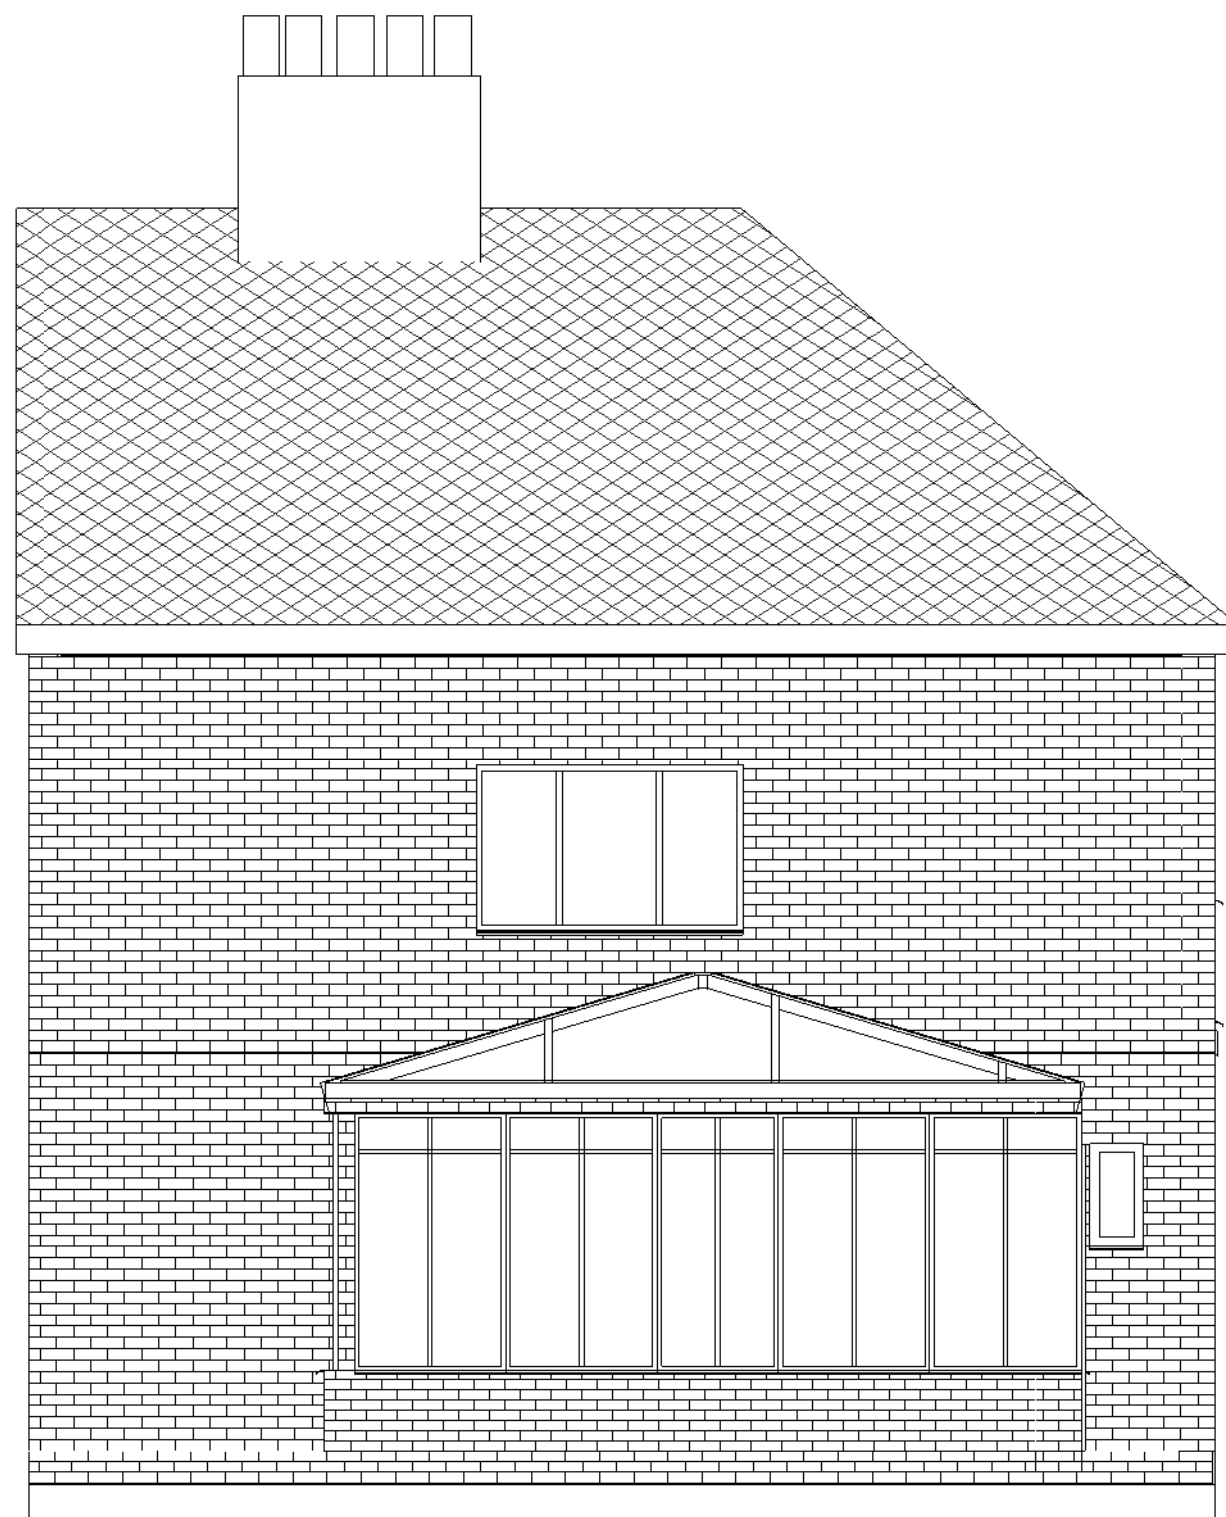


5 Existing North Elevation
1 : 50



2 Proposed South Elevation
1 : 50

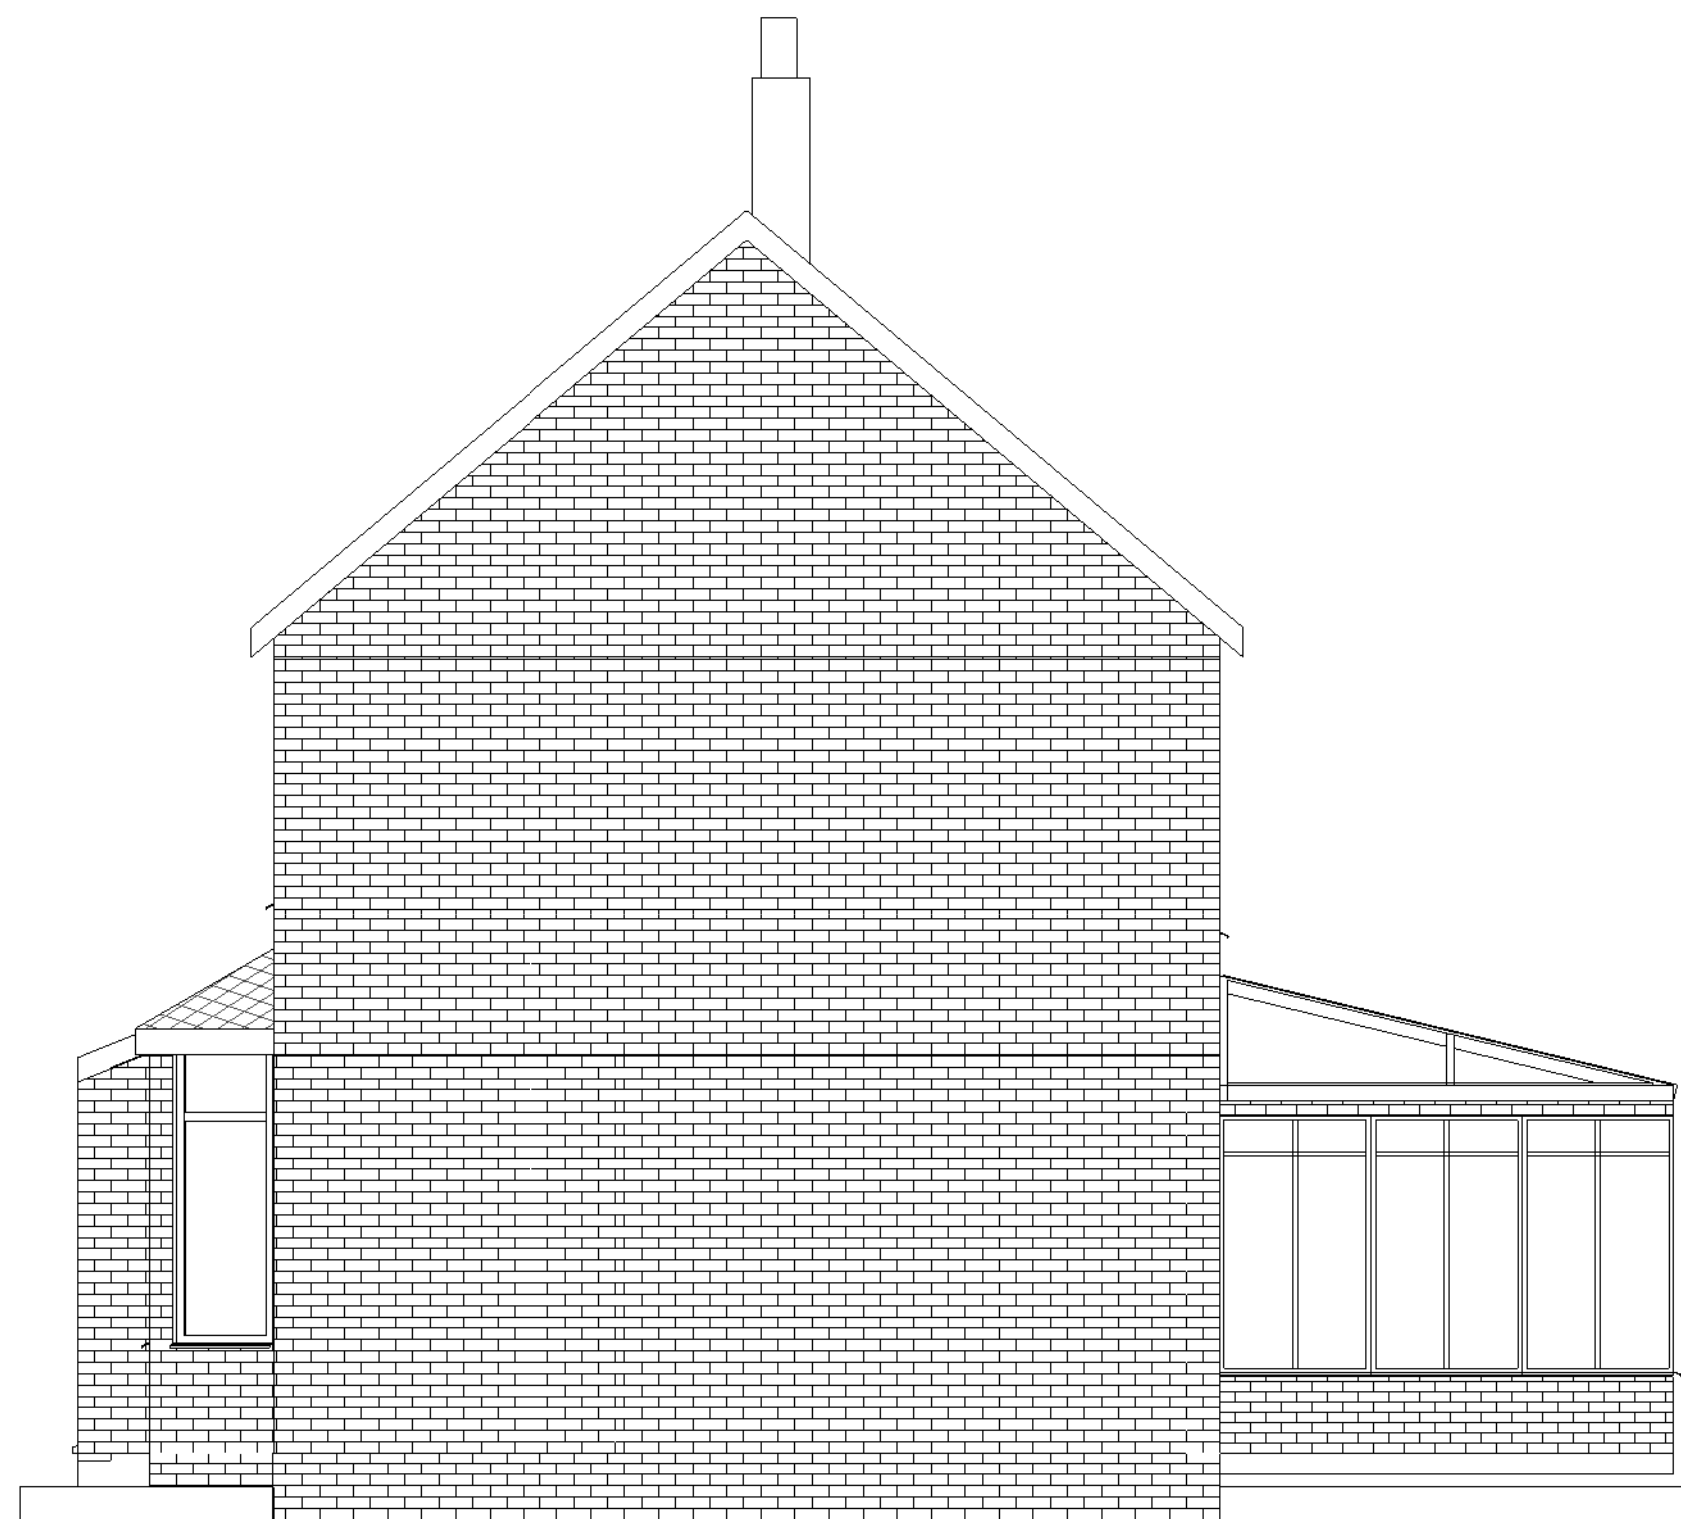

4 Proposed East Elevation
1 : 50

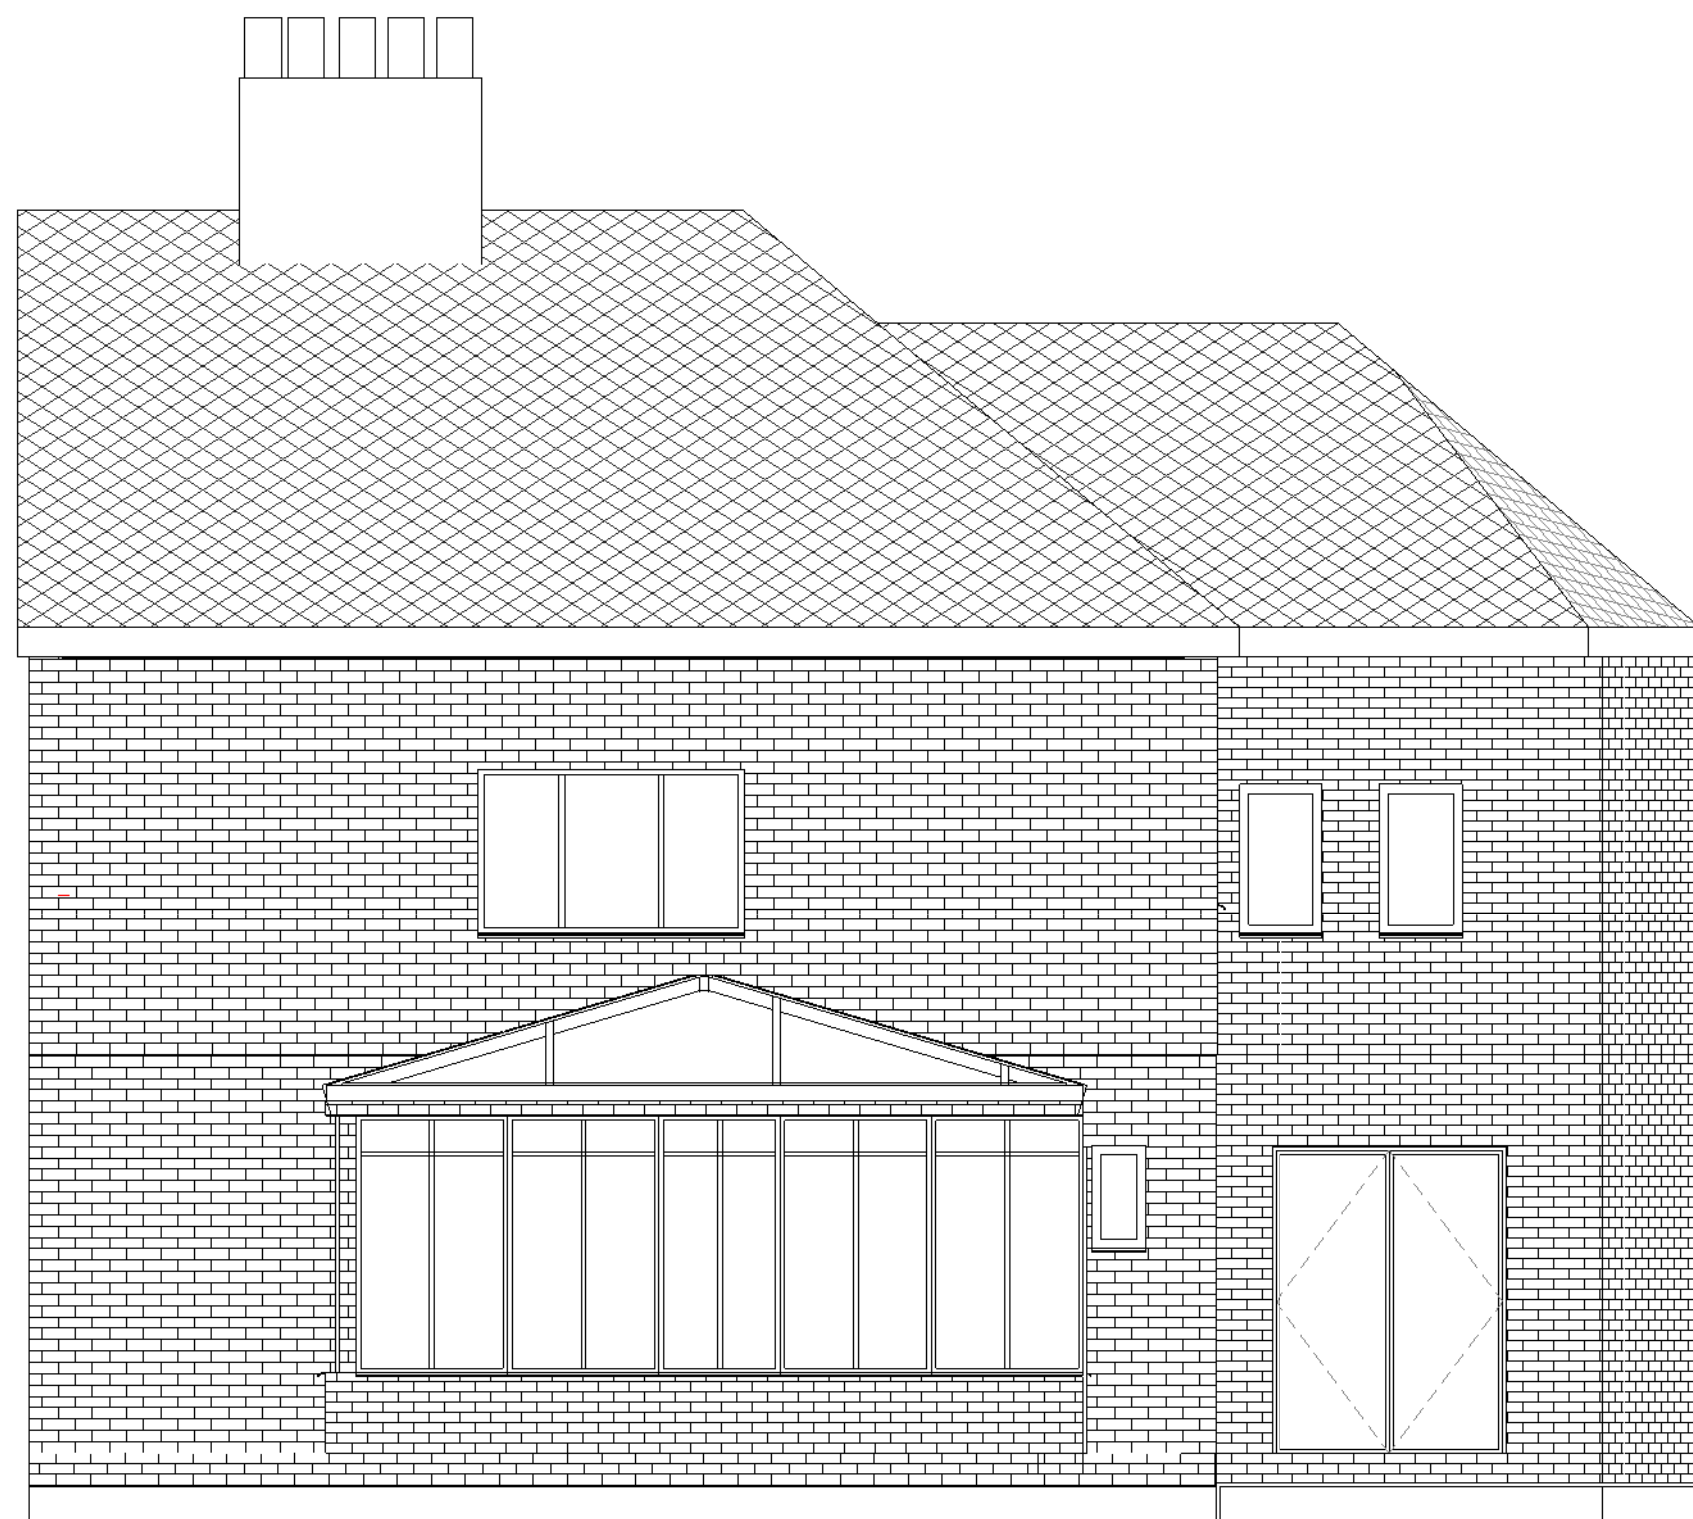

6 Proposed North Elevation
1 : 50

02	07.03.2023	3	MK	Comments incorporated
01	10.01.2023	1	MK	Issue for Planning
Rev.	Date	Seq.	BY	Description



22 Micklefield Way, Borehamwood, WD6 4LG
office@mkcreative.me.uk

Client:
Wafik Attia

Project:
17 Pulford Avenue, M21 7PF

Drawing area:

Drawing Title:
ELEVATIONS

Approved By: MZ	Date: 10.01.2023
Checked By: MZ	Scale: 1 : 50
Drawn By: MZ	Size: A1
Status:	FOR PLANNING

Drawing No. 17 Pulford - 06S	Rev. 02
---------------------------------	------------