





PROPOSED FRONT ELEVATION

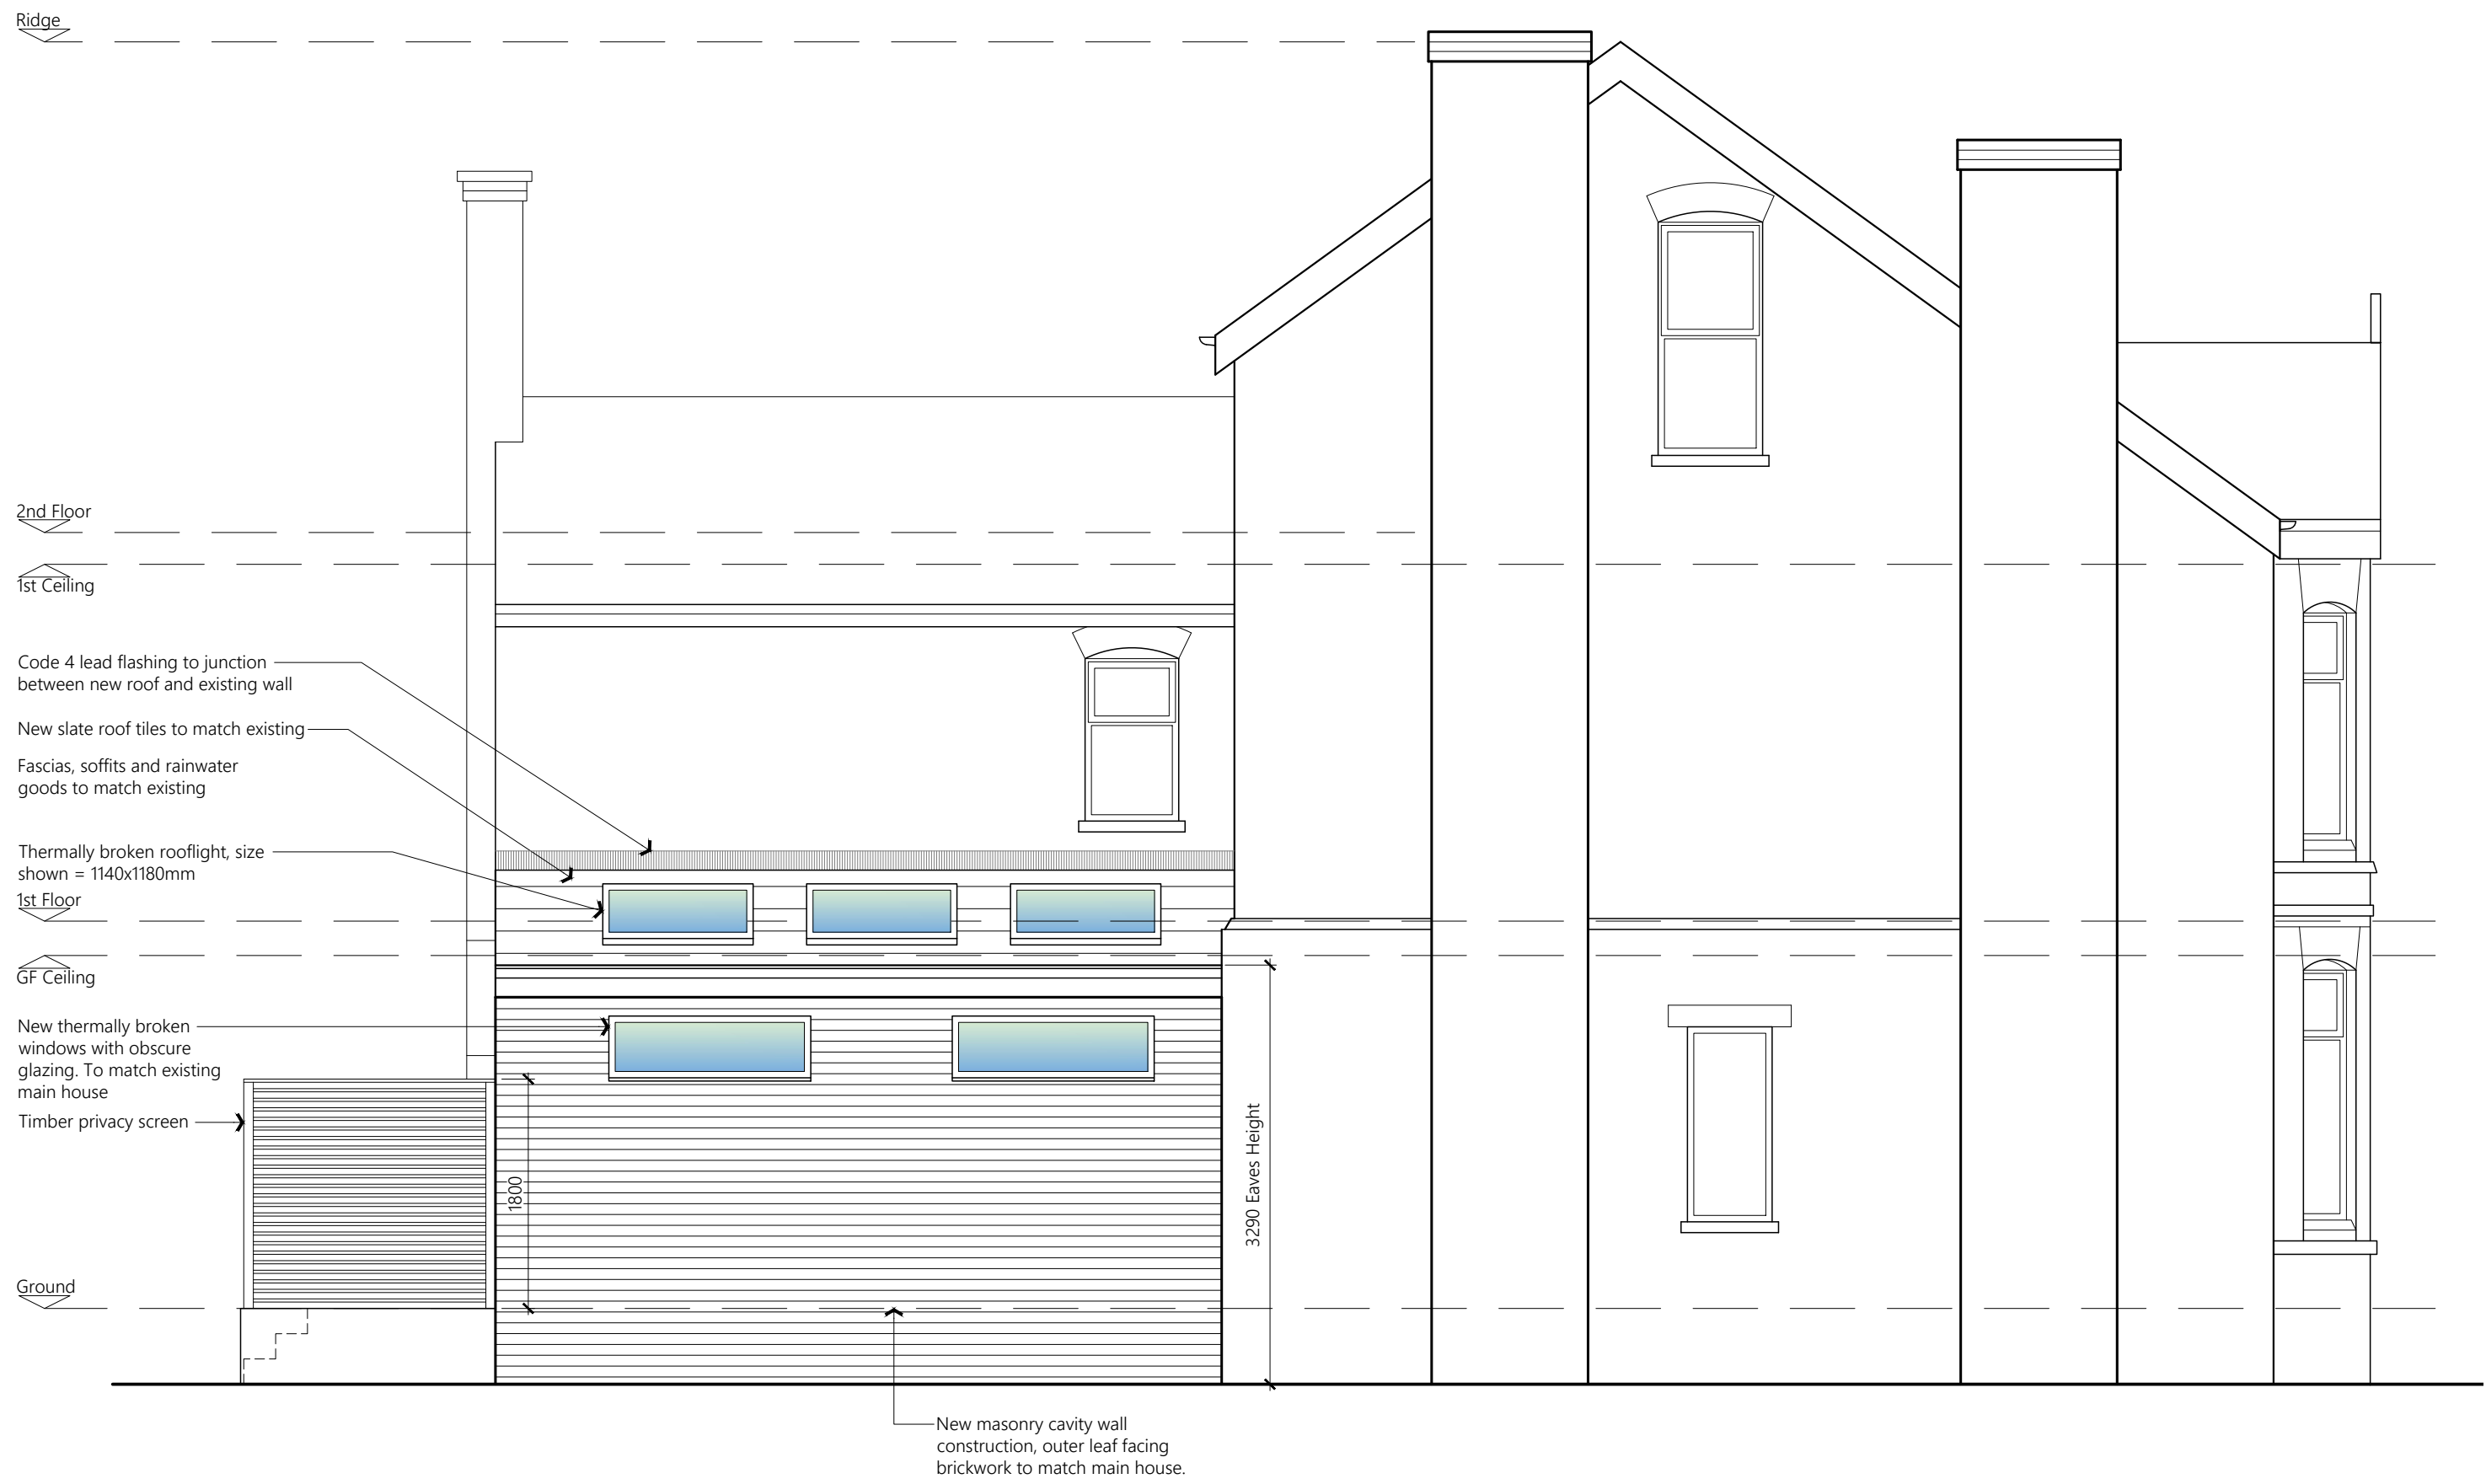

PROPOSED SIDE ELEVATION

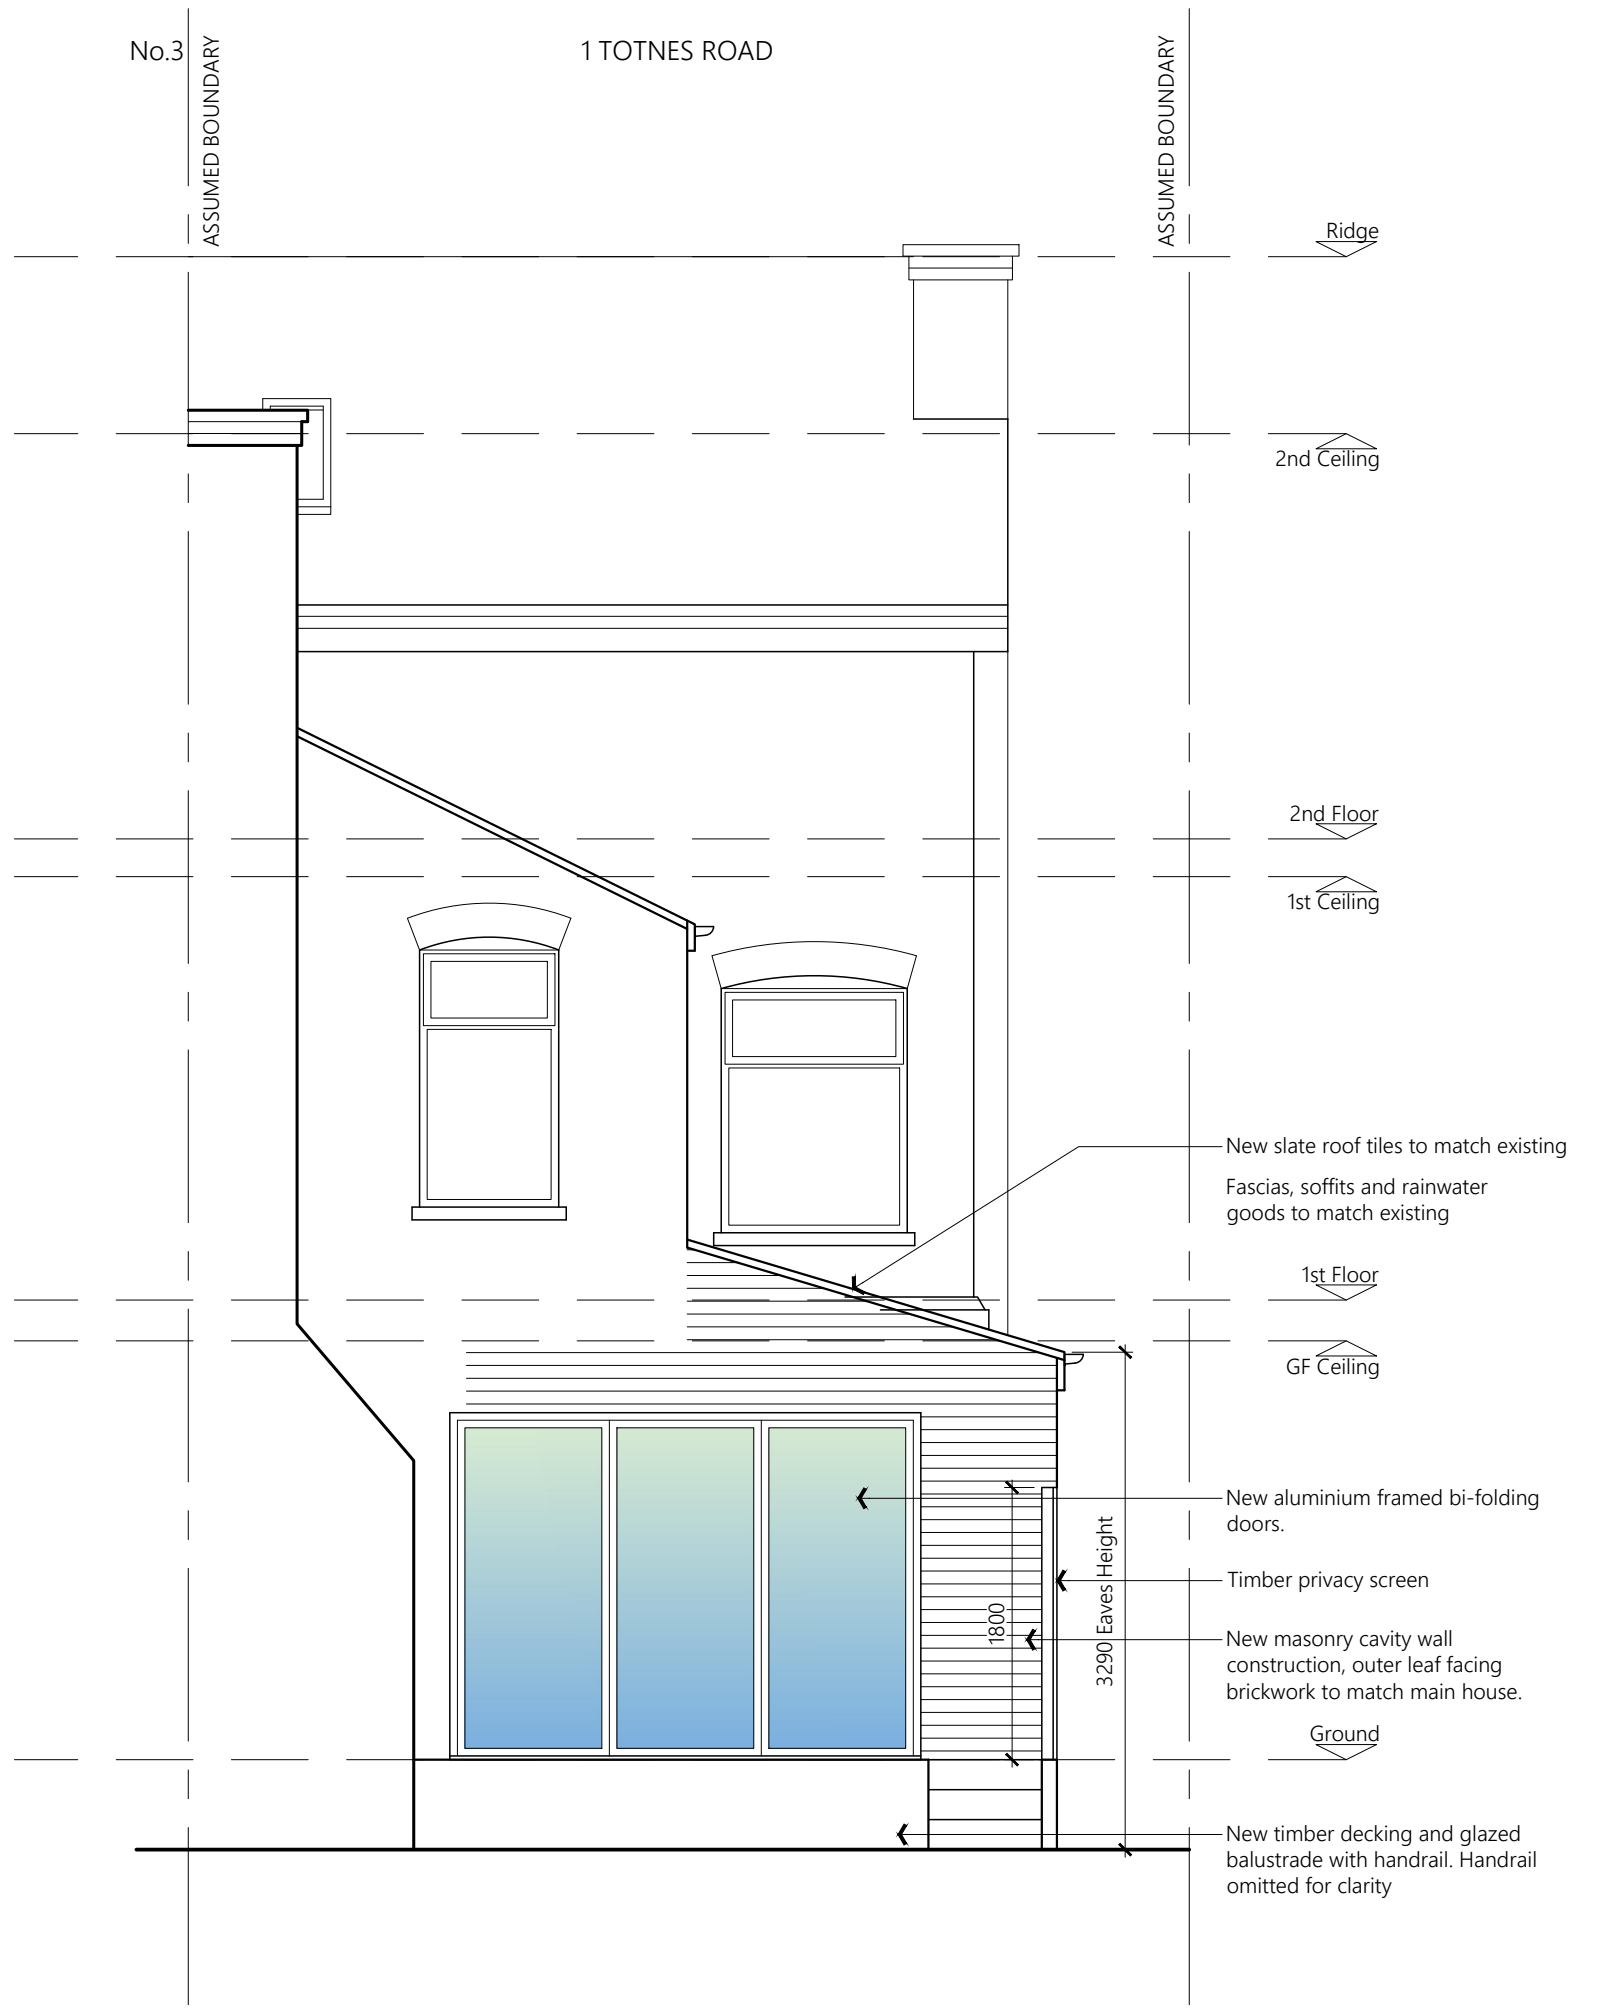

PROPOSED REAR ELEVATION

Rev A - Privacy screen added, glazing note revised 20/04/23

PROJECT	1 Totnes Road Chorlton M21 8XF		
CLIENT	R Houghton		
STATUS	Information		
DRAWING	Proposed Elevations		
DWG No.	2305-005	REV	A
SCALE	1:50@A1	DATE	March '23



website: www.agbcad.co.uk
email: info@agbcad.co.uk
telephone: 07912 090 125
DO NOT SCALE FROM THIS DRAWING