
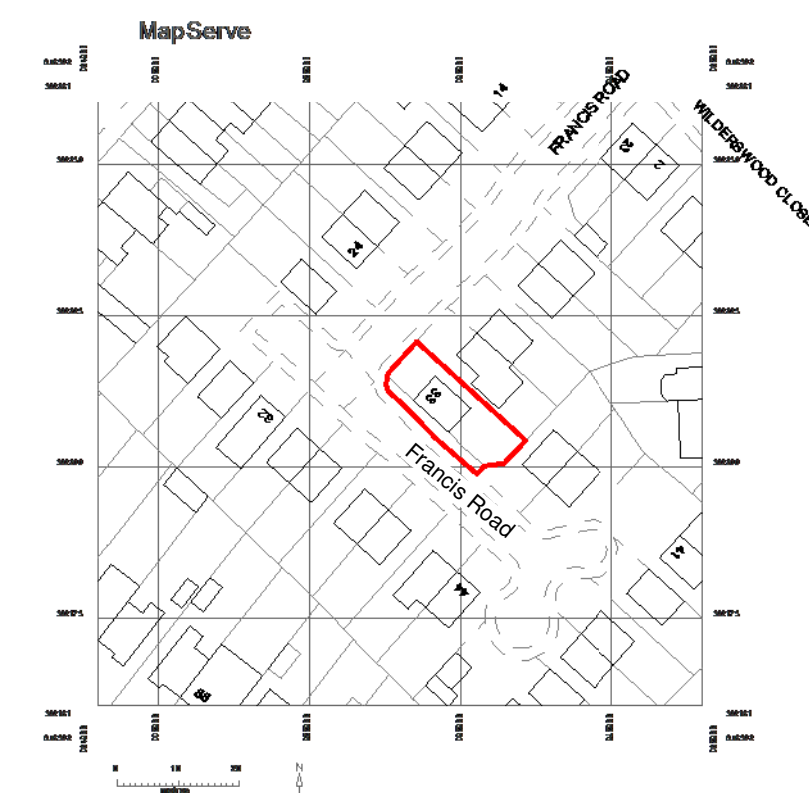
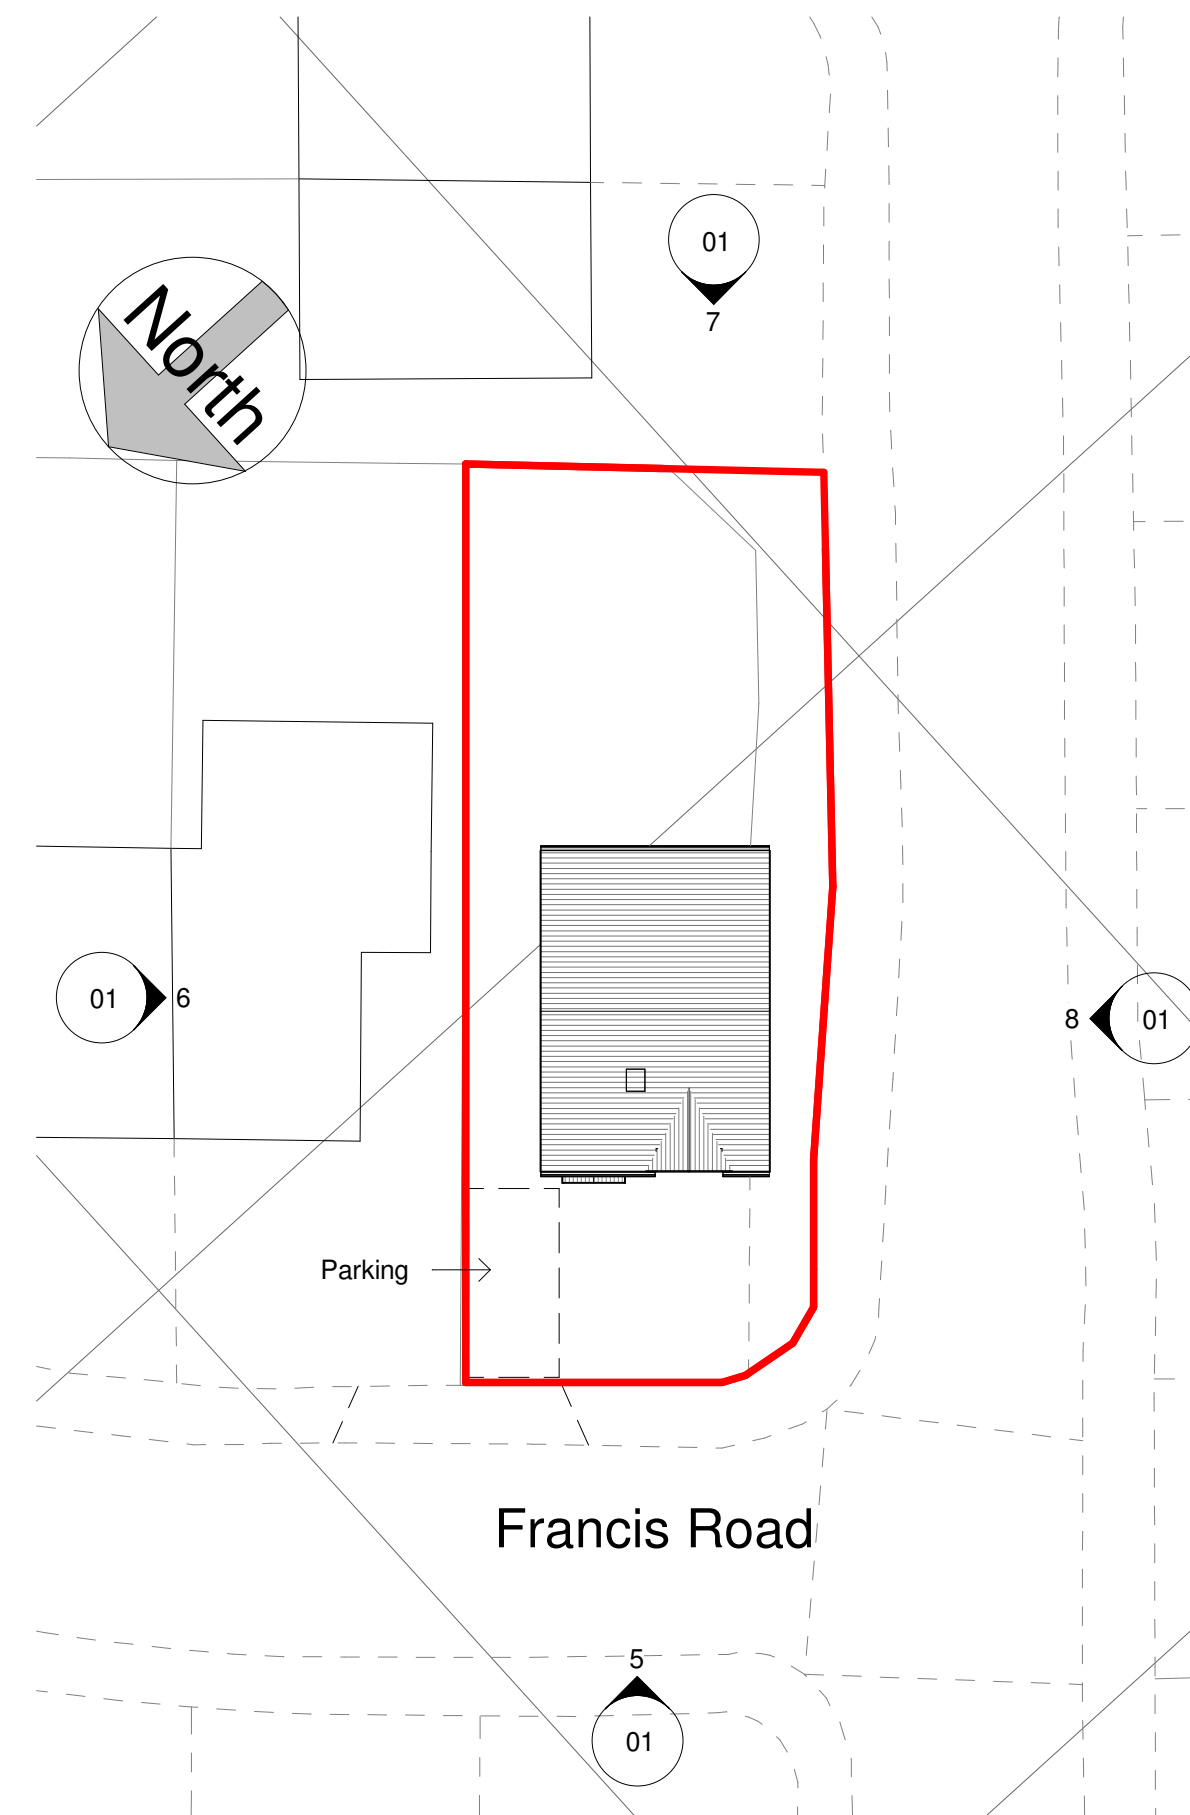
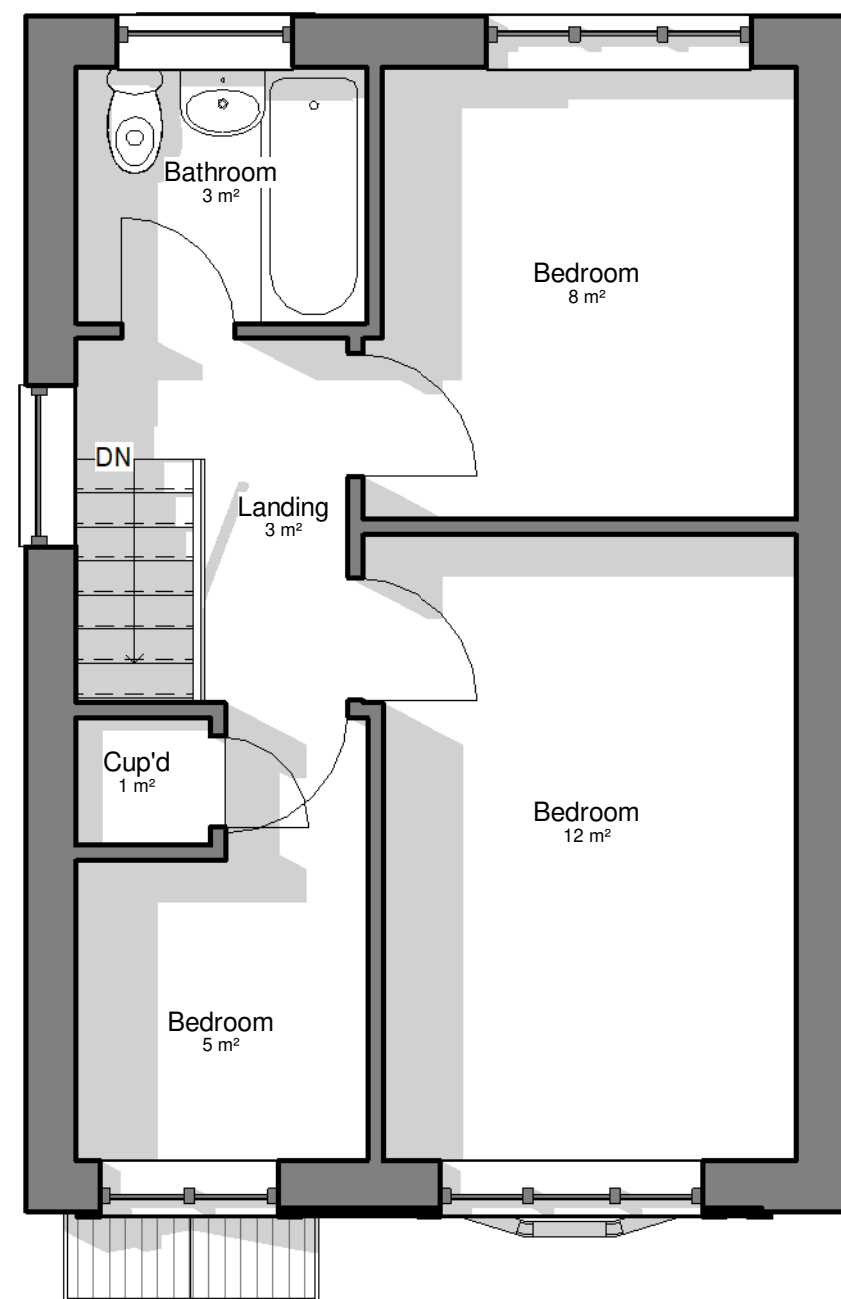
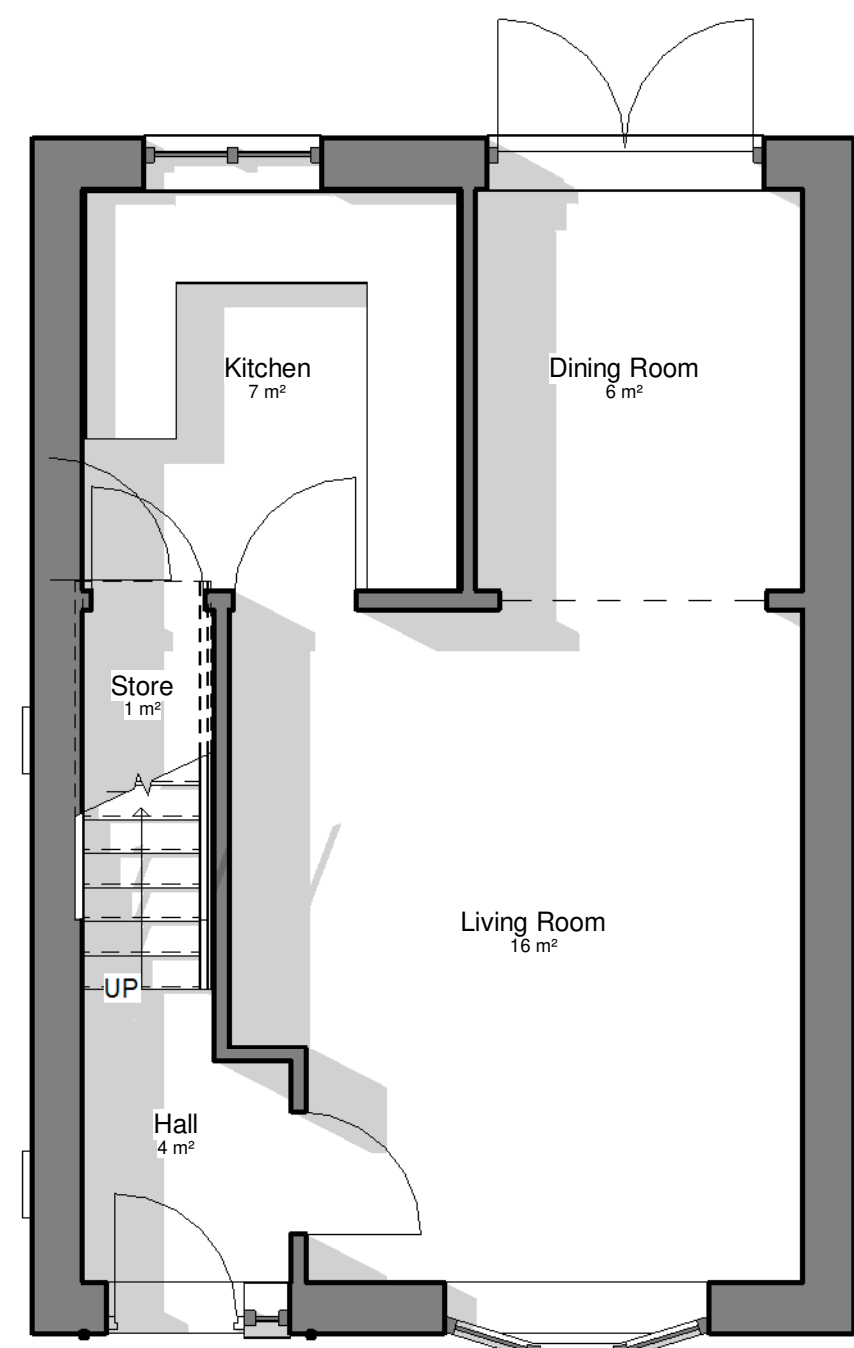


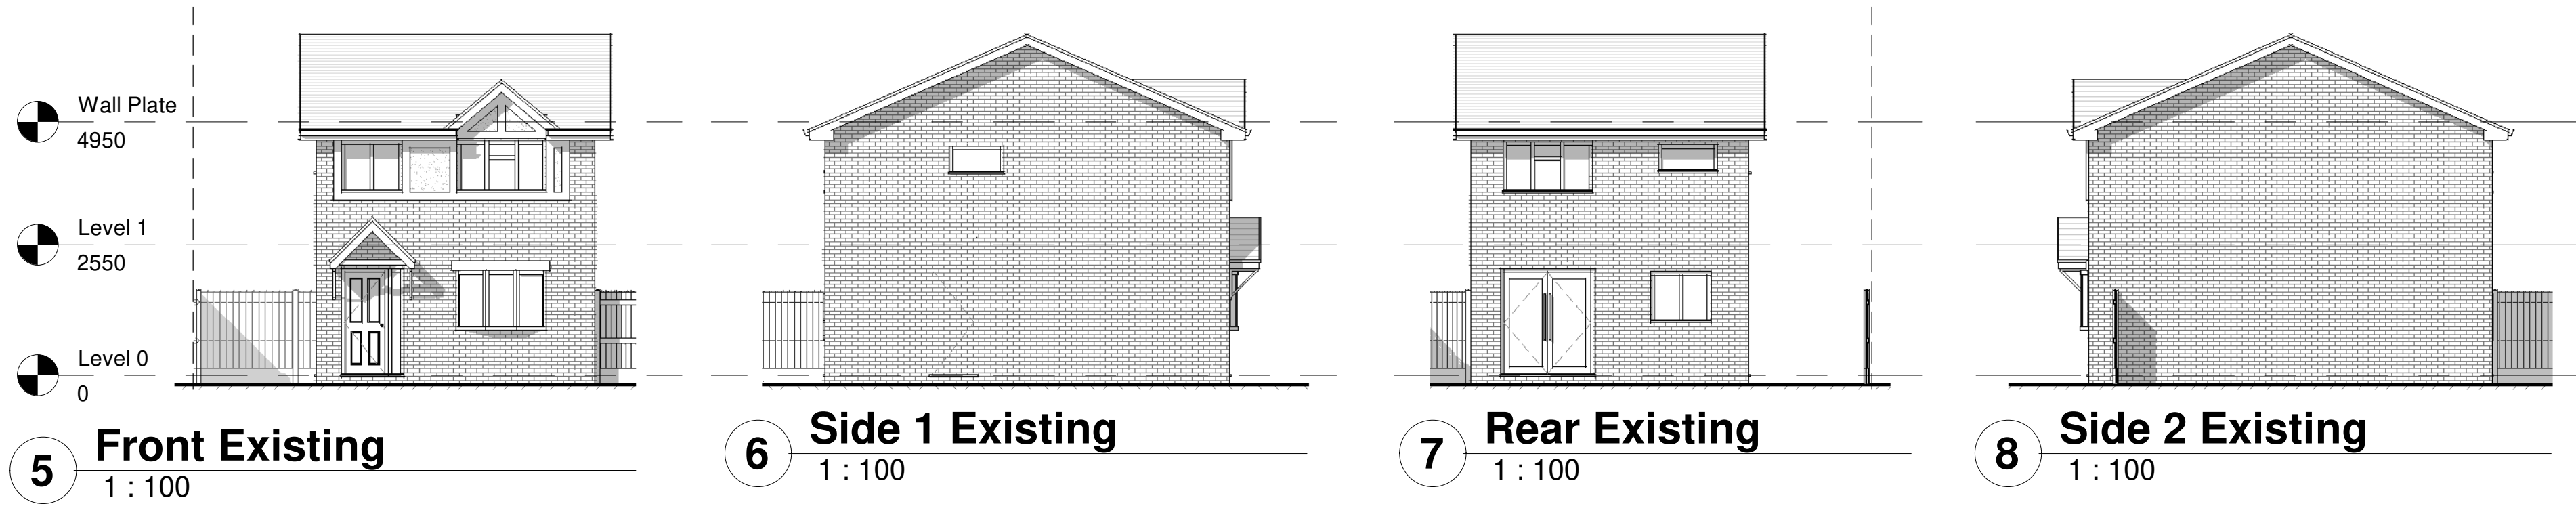

All Dimensions to be checked on site

Work must not be commenced until planning permission (where applicable) and building regulations approval is received. Any works carried out before receipt of the permissions is "entirely at clients' own risk"

It is the responsibility of the client to verify the accuracy of the boundry shown on the Site plan.

Rev	Description	Date

ARCHITECTURAL SOLUTIONS LTD
Building Design and Planning Consultants

Maxron House - Green Lane - Romiley - SK6 3JQ
0161 494 9646 - 07823 322338
email - asmarple@gmail.com
www.architecturalsolutionsltd.co.uk

PROJECT ADDRESS
33 Francis Road,
Didsbury,
Manchester,
M20 4XP

PROJECT
House Extension




TITLE
Plans as Existing

CLIENT
I. Milner & M. Lowe

DRAWN BY MJH	DATE 13/09/22
SCALE (@ A1) As indicated	PROJECT NUMBER 2871
DRAWING NUMBER 01	REV



Image 1

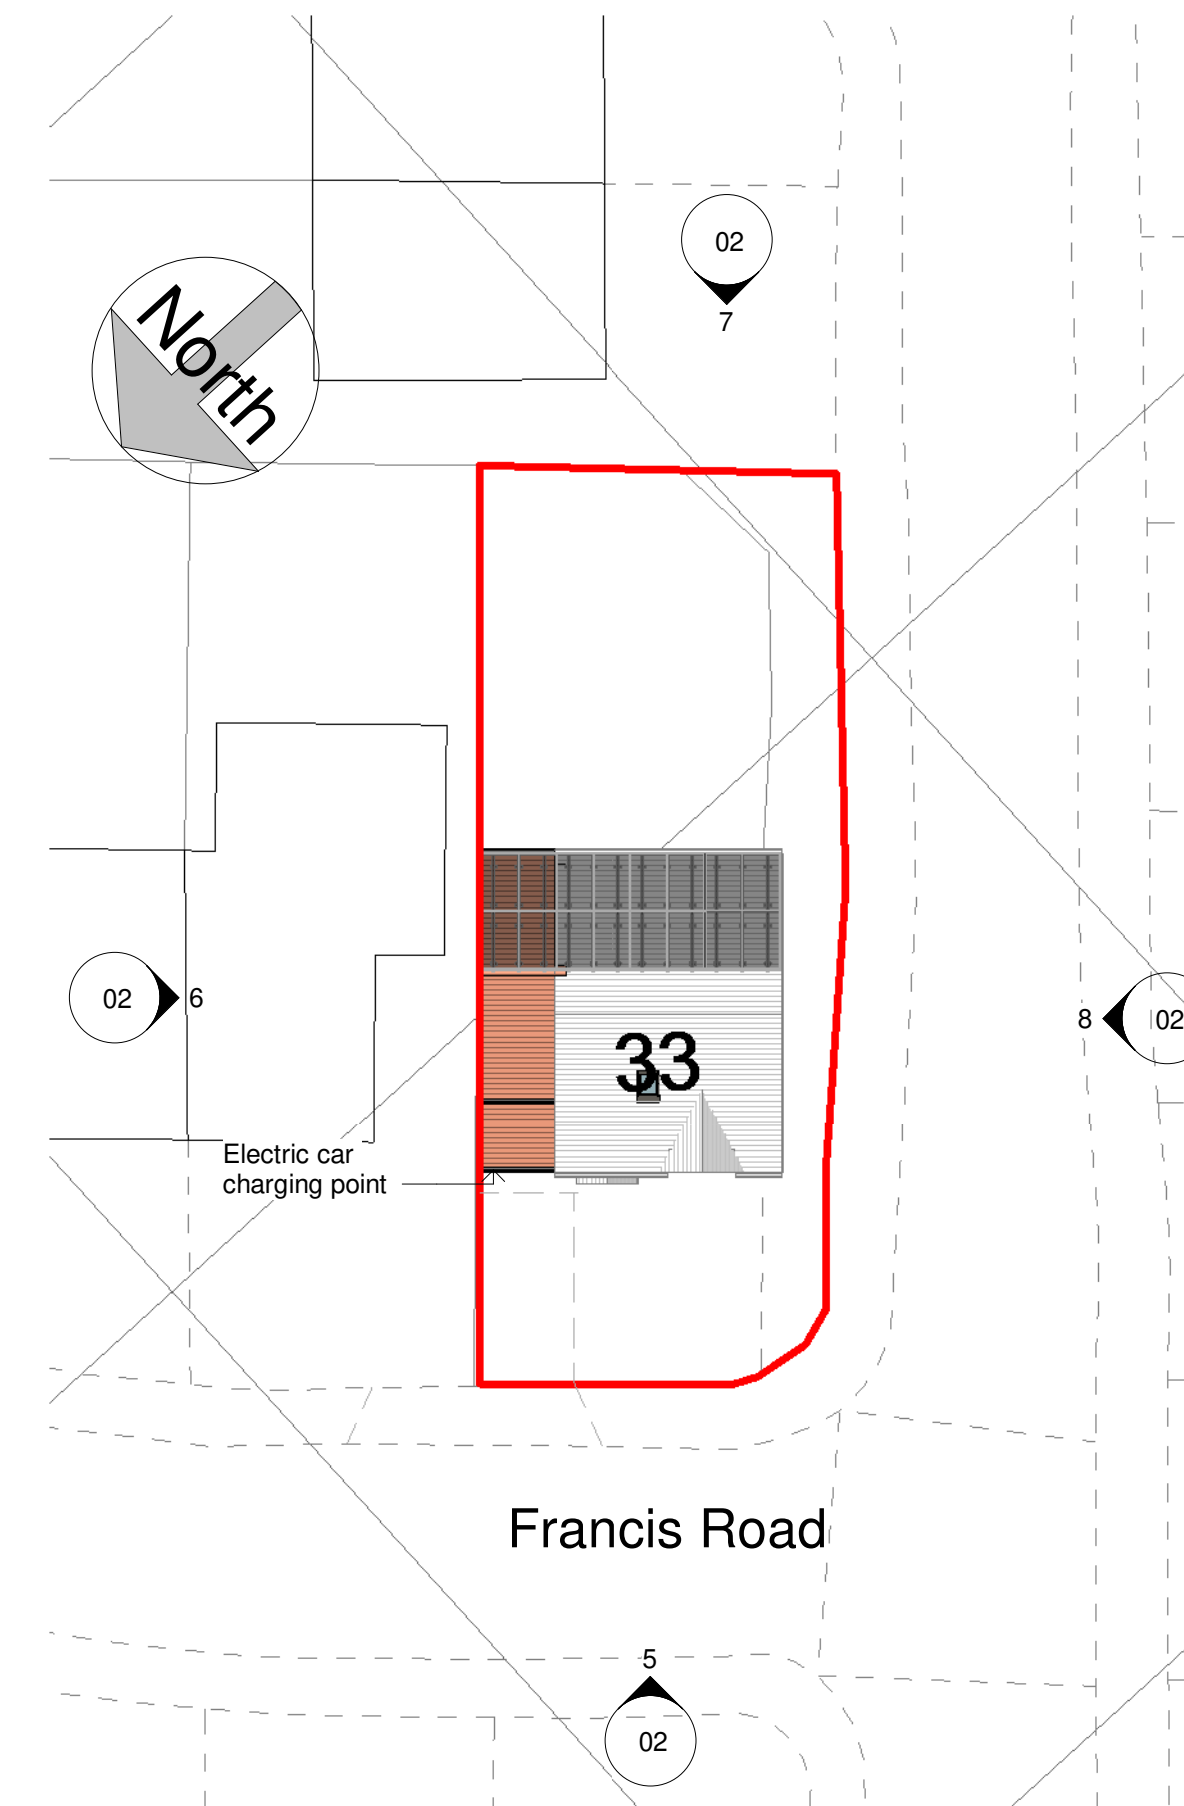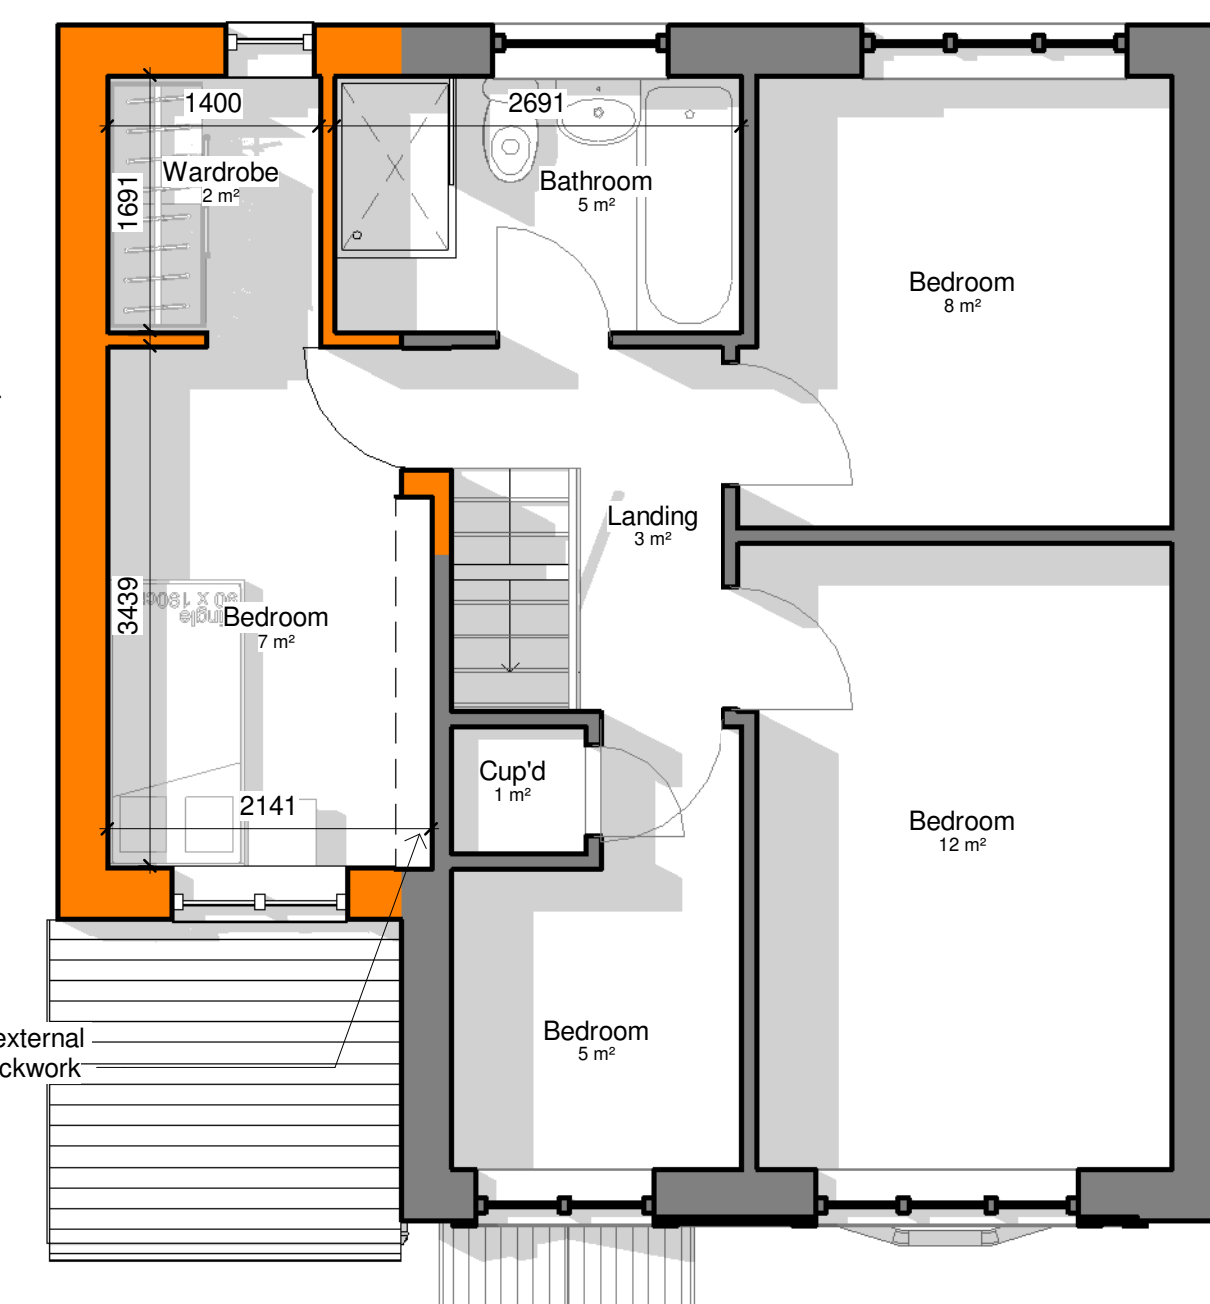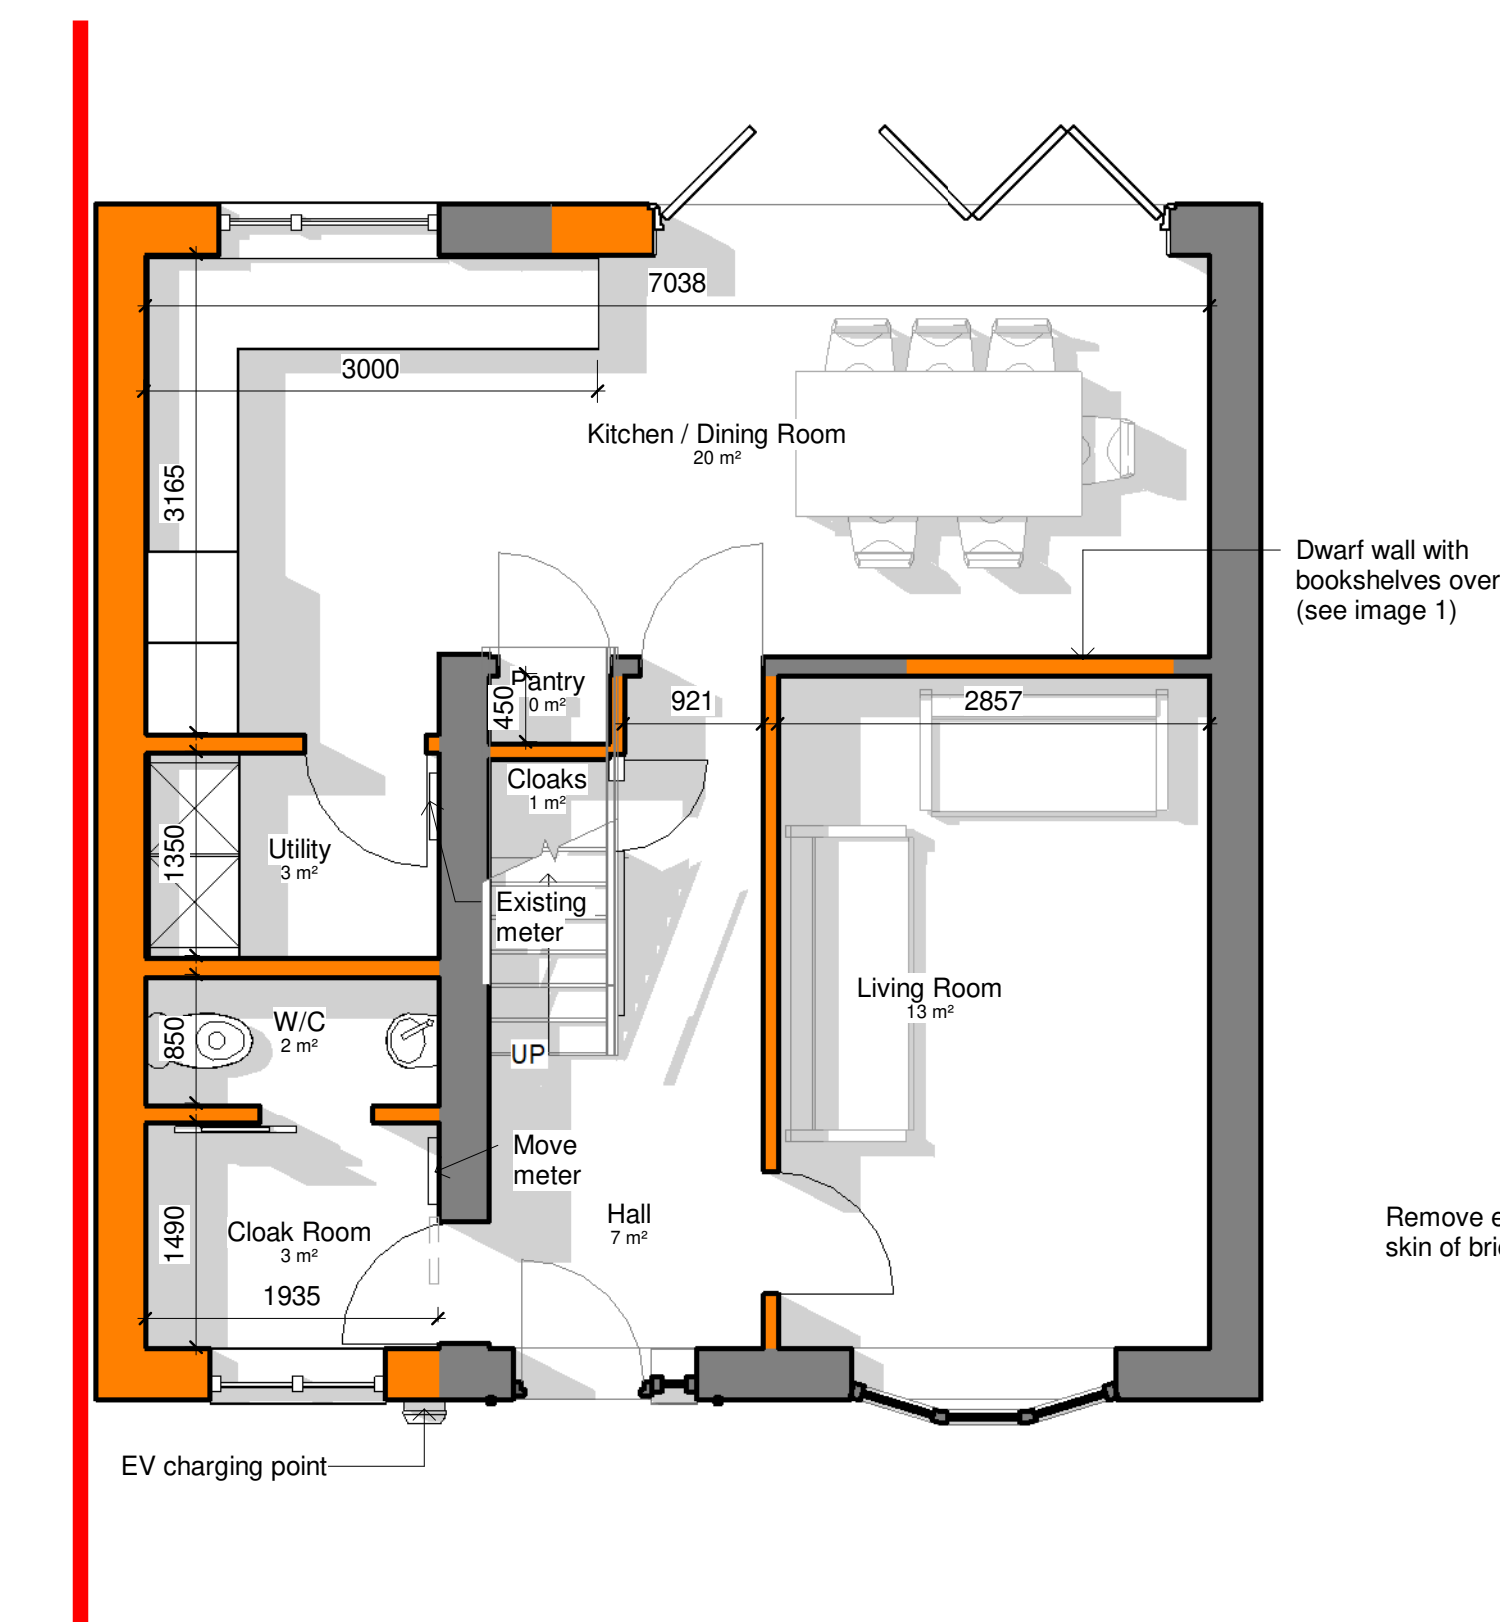

All Dimensions to be checked on site Work must not be commenced until planning permission (where applicable) and building regulations approval is received. Any works carried out before receipt of the permissions is "entirely at clients' own risk" It is the responsibility of the client to verify the accuracy of the boundary shown on the Site plan.		
Rev	Description	Date
A	Client revisions	03/10/22
B	Client revisions	13/12/22
C	Planning revision	26/01/23
D	Planning revision	02/03/23
		
Maxron House - Green Lane - Romiley - SK6 3JQ 0161 494 9646 - 07823 322338 email - asmarple@gmail.com www.architecturalsolutionsltd.co.uk		
PROJECT ADDRESS 33 Francis Road, Didsbury, Manchester, M20 4XP		
PROJECT House Extension		
TITLE Plans as Proposed		
CLIENT I. Milner & M. Lowe		
DRAWN BY MJH		DATE 13/09/22
SCALE (@ A1) As indicated		PROJECT NUMBER 2871
DRAWING NUMBER 02		REV D