


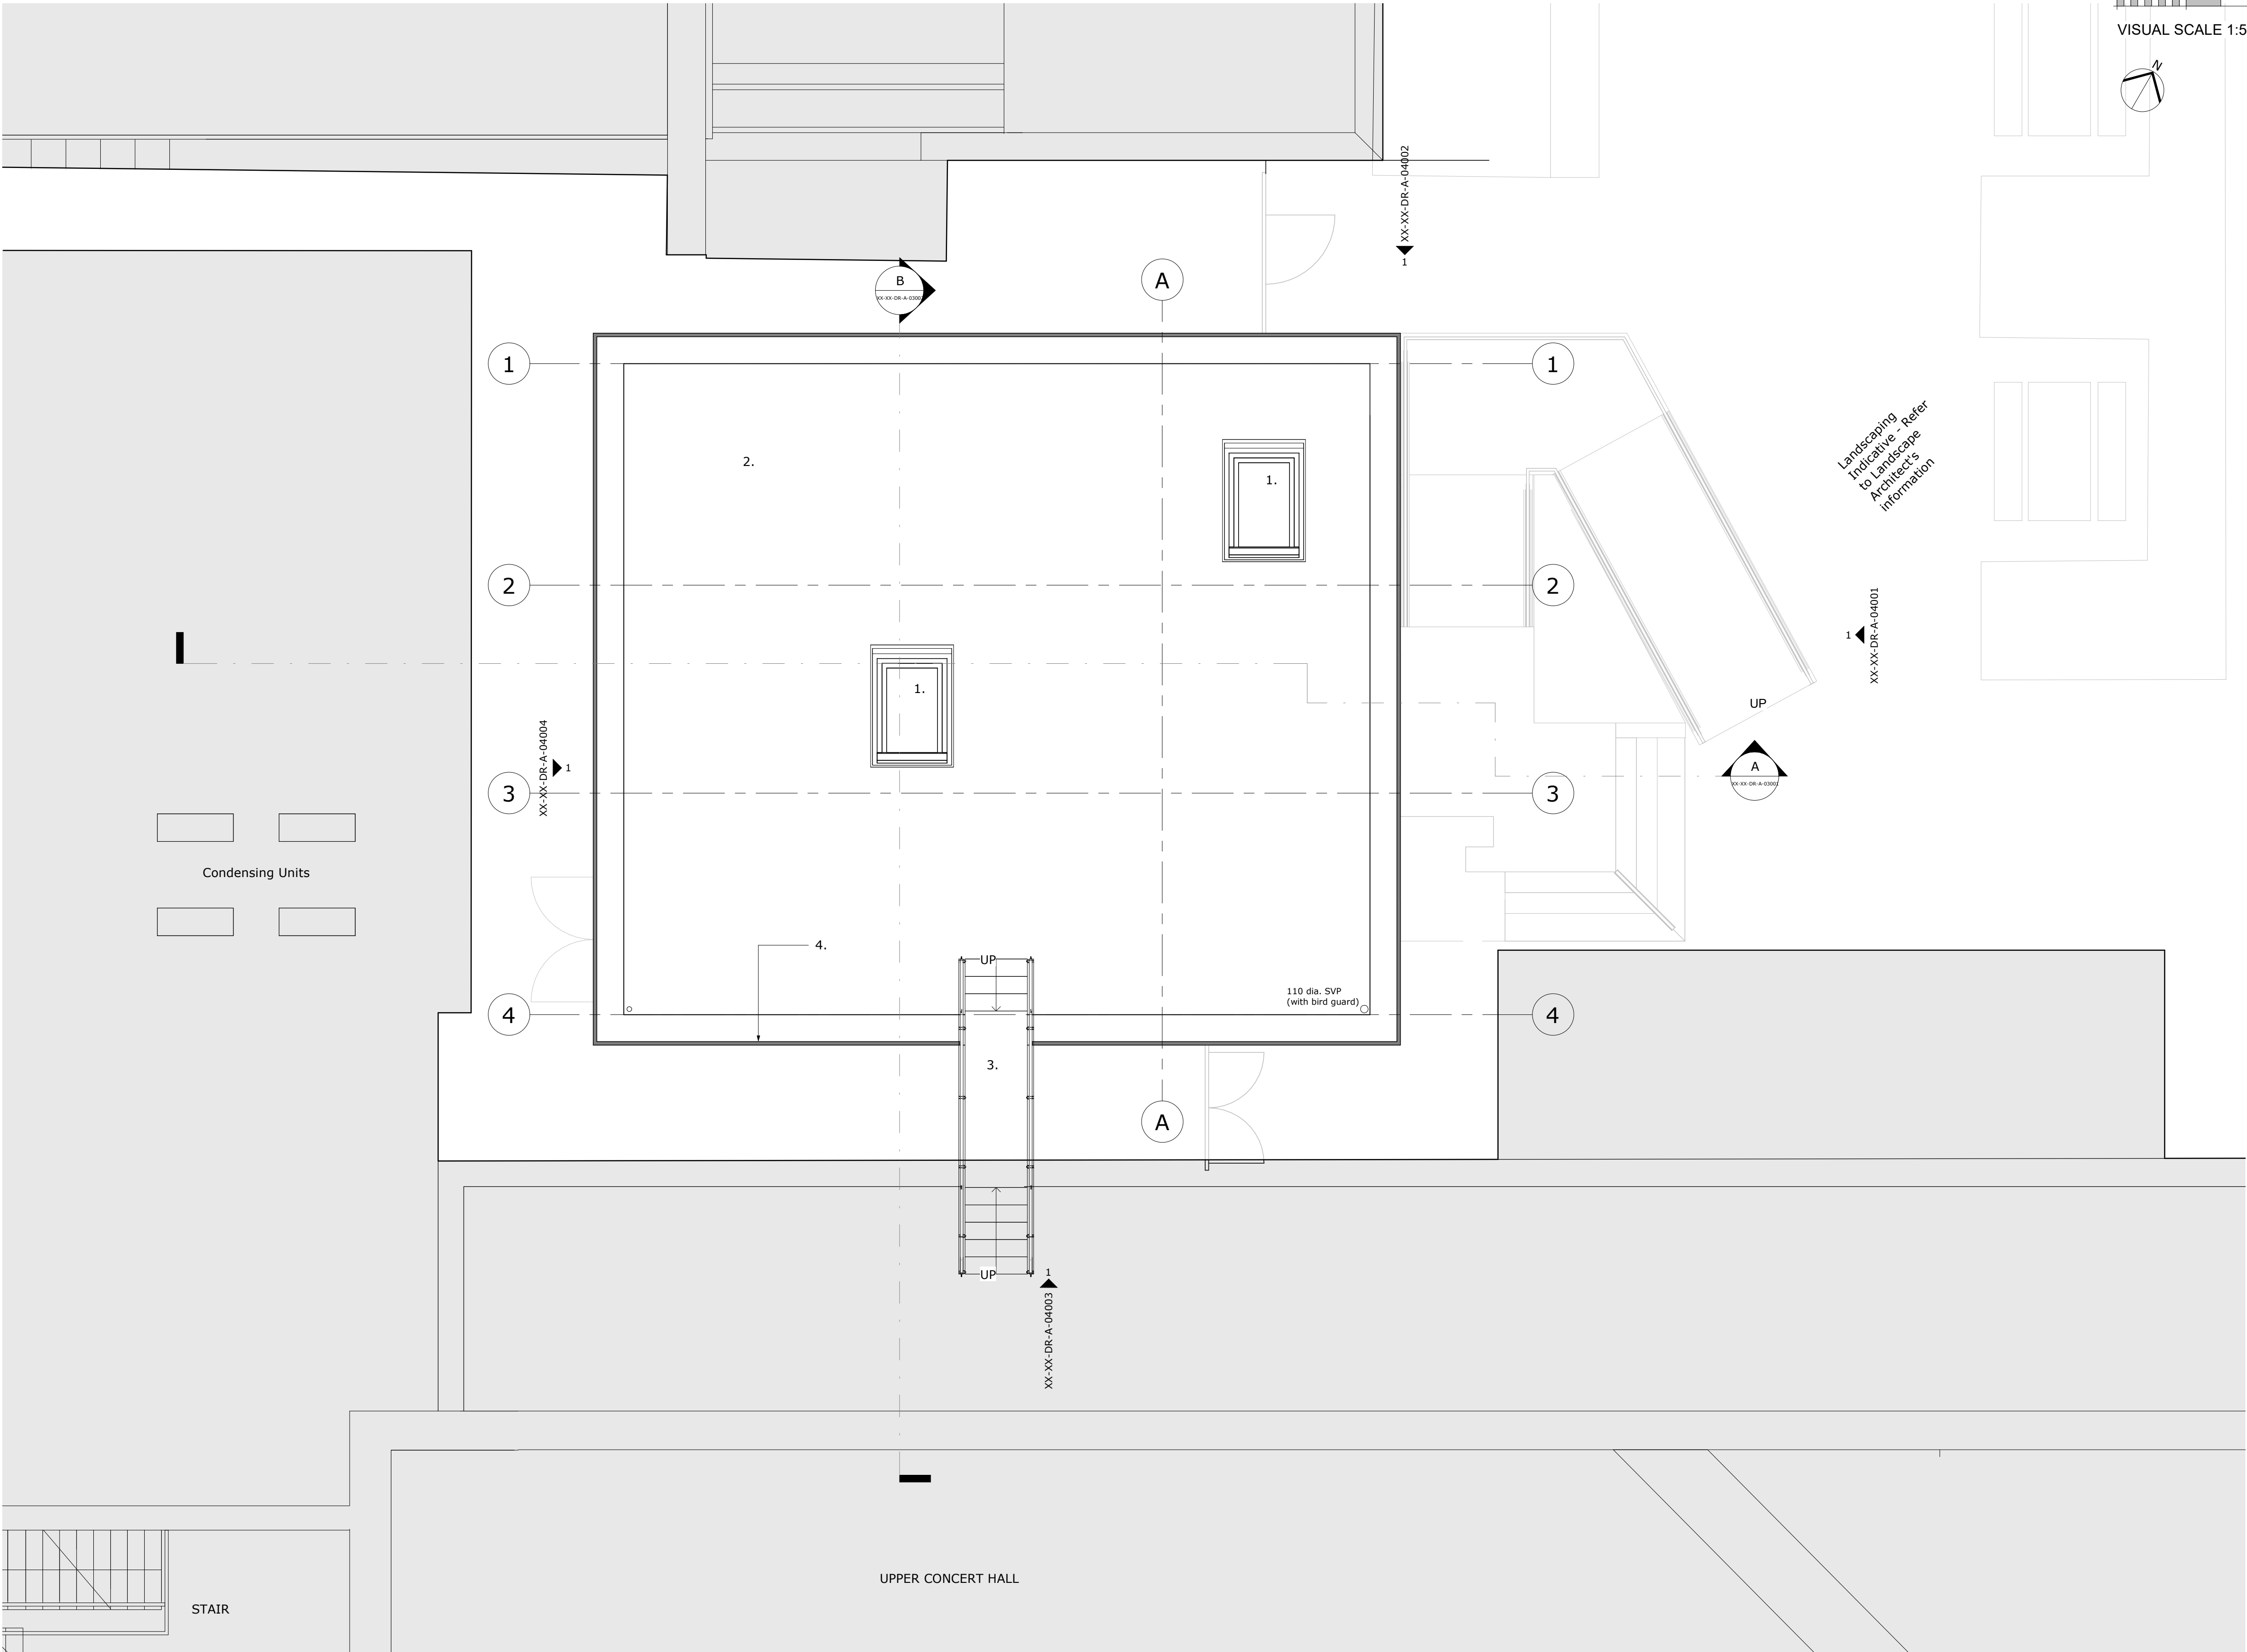

Do not scale from this drawing.
The contractor is to check all dimensions on site and report any discrepancies to the Architect.
All rights described in chapter IV of the copyright, designs and patents act 1988 have been generally asserted.

Notes

P11	Material key added	15/02/23	OV	SB
P10	Amended information issued for planning	25/11/22	SB	CA
P9	Minor updates and issued to Premier Modular	21/10/22	SB	CA
P8	Issued to Premier Modular and design team	12/09/22	SB	CA
P7	Issued as part of planning application	02/09/22	SB	CA
P6	Issued for pre-planning submission Stage 3 approval	01/08/22	SB	CA
P5	Issued to design team	19/07/22	SB	CA
P4	Roof access added	23/06/22	SB	CA
P3	Disabled parking bay location updated and raised planter added	22/06/22	SB	CA
P2	Issued for stage 2	06/05/22	SB	CA
P1	Initial issue	30/03/22	SB	CA
Rev	Description	Date	By	Chk

52 Princess Street
Rhodesia House
Manchester M1 6JX
Telephone+44(0)161 2375646
Website www.jeffersonsheard.com




Project
Martin Harris Music Practice Building

Drawing
Roof Plan - GA Plan

Scale 1 : 50	Drawn SB	Date 03/29/22
Drawing Purpose PLANNING APPLICATION	Status S5	
Ref 2080-JSA-XX-02-DR-A-02002	Rev. P11	



1. Rooflights: Flushglaze rooflight, Colour Anthracite

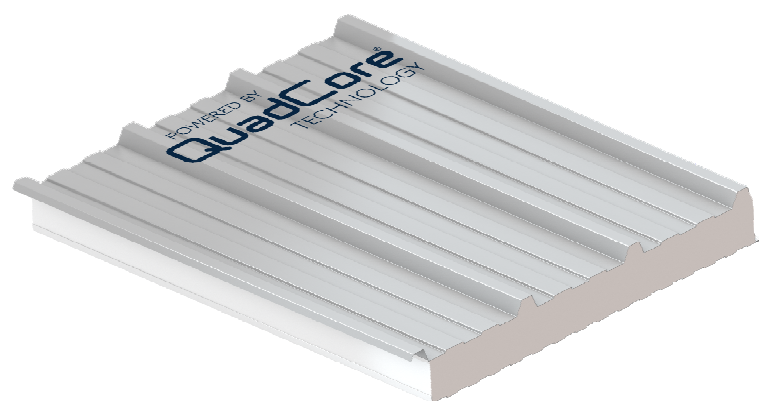

2. Roofcovering: QuadCore KS1000RW Roof Panel, Colour Umber Grey 7022



Umber Grey
RAL 7022



3. Steel access stair



4. Perforated aluminium cladding, extended above roof level- Copper colour