




VISUAL SCALE 1:100 @ A3

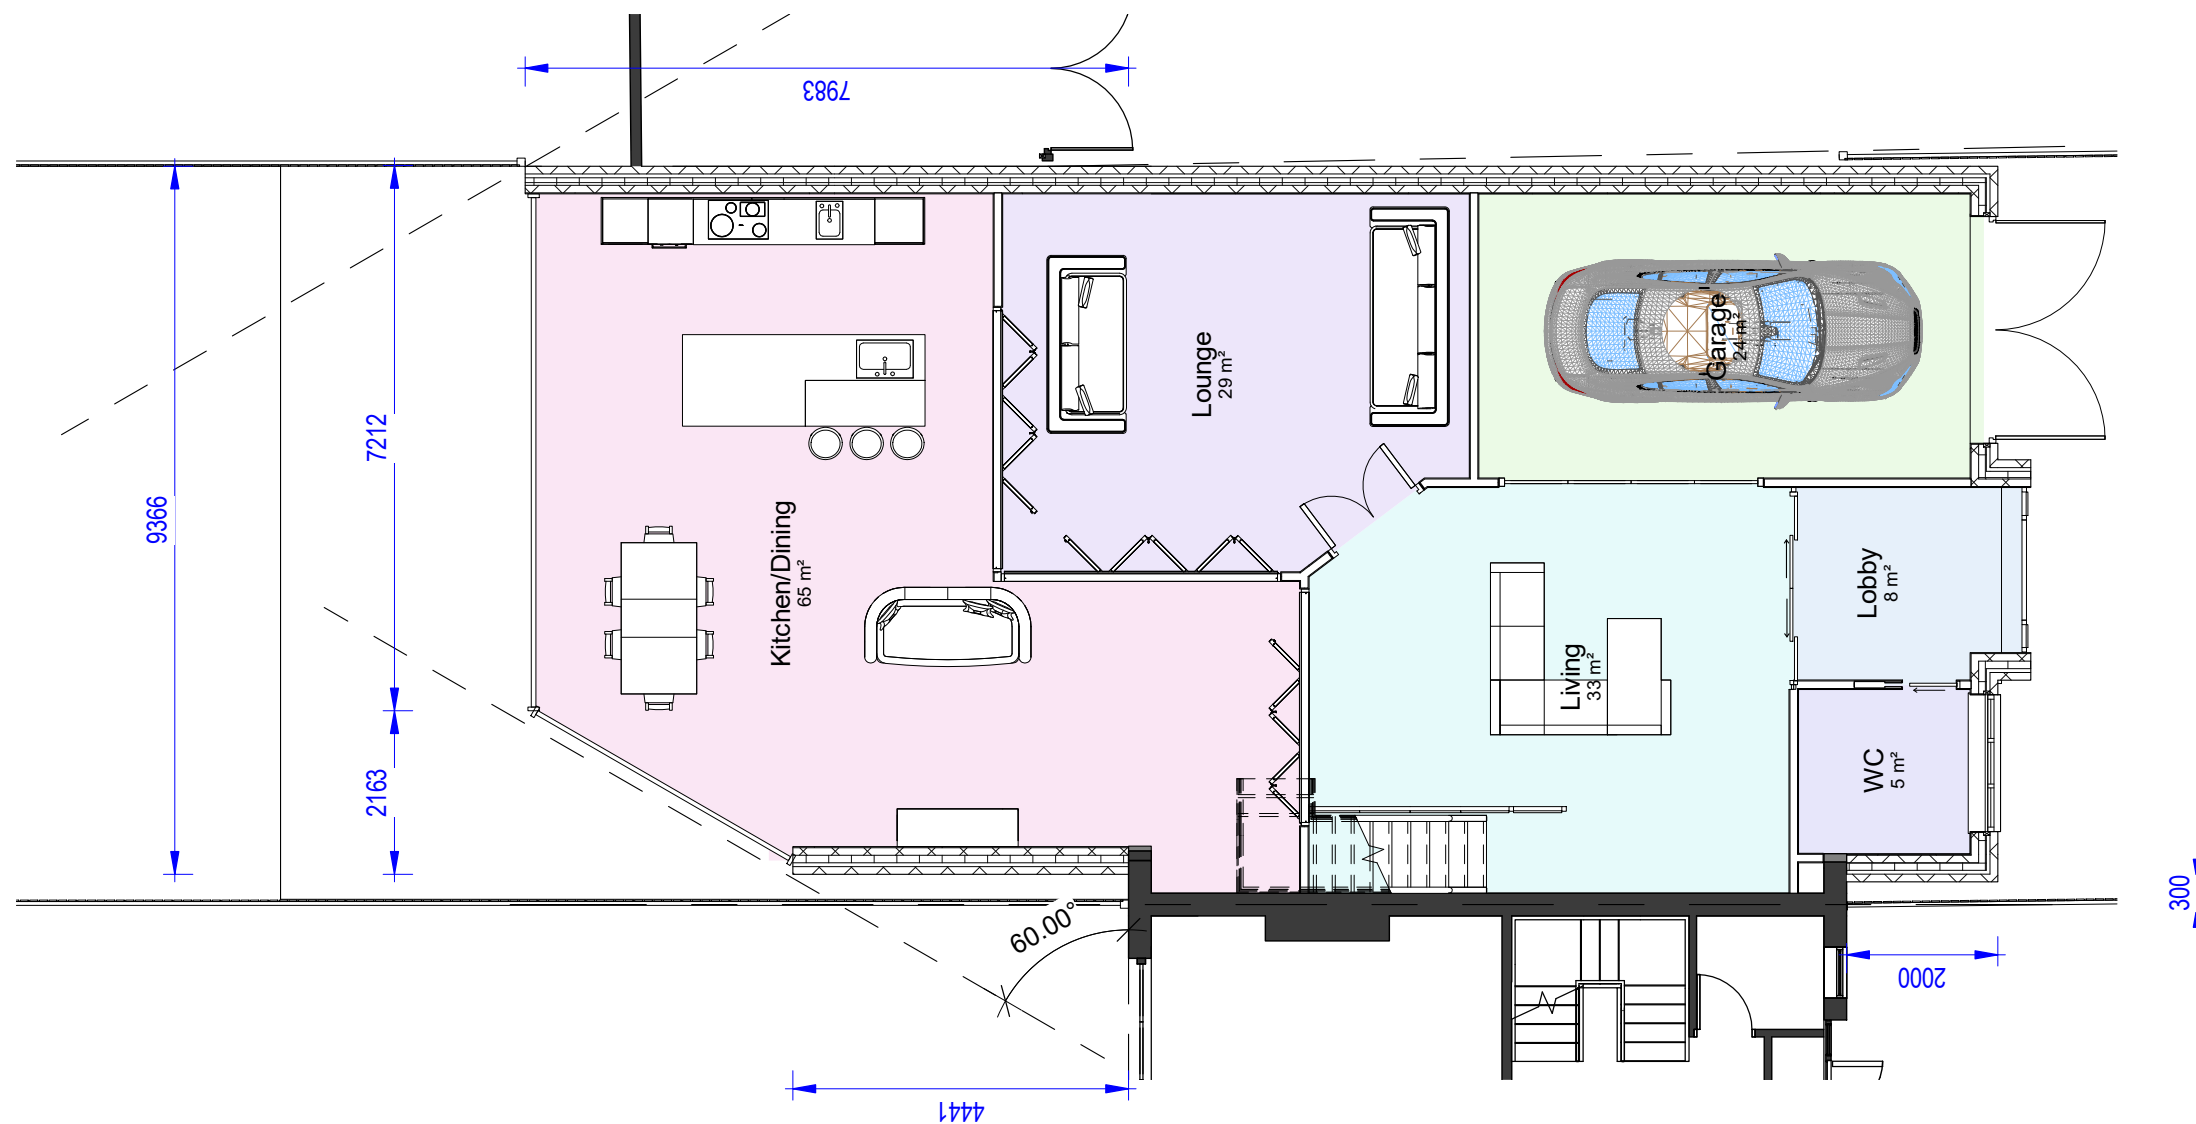

00-P-Ground Floor

1 : 100

COPYRIGHT © ALL RIGHTS RESERVED BY VIKAS ALYAS LTD. DO NOT SCALE FROM DRAWING. DRAWING INDICATES DESIGN INTENT ONLY. REPORT ANY DISCREPANCIES TO CLIENT / VA LTD. NOT TO BE USED FOR CONSTRUCTION UNLESS STATED SO. TO BE READ IN CONJUNCTION WITH OTHER DRAWINGS OR SPECIFICATION WHERE PROVIDED.

ARCHITEK
BUILDING DESIGN CONSULTANCY

0161 511 8479

vikas@architek.uk
916 Stockport Road, Levenshulme, Manchester, M19 3AB

No.	Description	Date
P1	Issue to Planning	11.04.2023

PROJECT
Part two/single storey rear front extension. Loft conversion and Roof dormer extension to side and rear

Manchester City Council

PURPOSE OF ISSUE
PLANNING

ADDRESS
1204_421 Wilbraham Rd,
Manchester M21 0UT

SHEET
Ground Floor Plan

CLIENT		
Kashef Ahmad		
Date 23.01.2023	Project number 1204	Scale (@ A3) 1 : 100
Drawn by VA	DRAWING NUMBER A104	REV P1
Checked by VA		