


15/11/2019 17:44:30


A7

SITE PLAN

1 : 1000

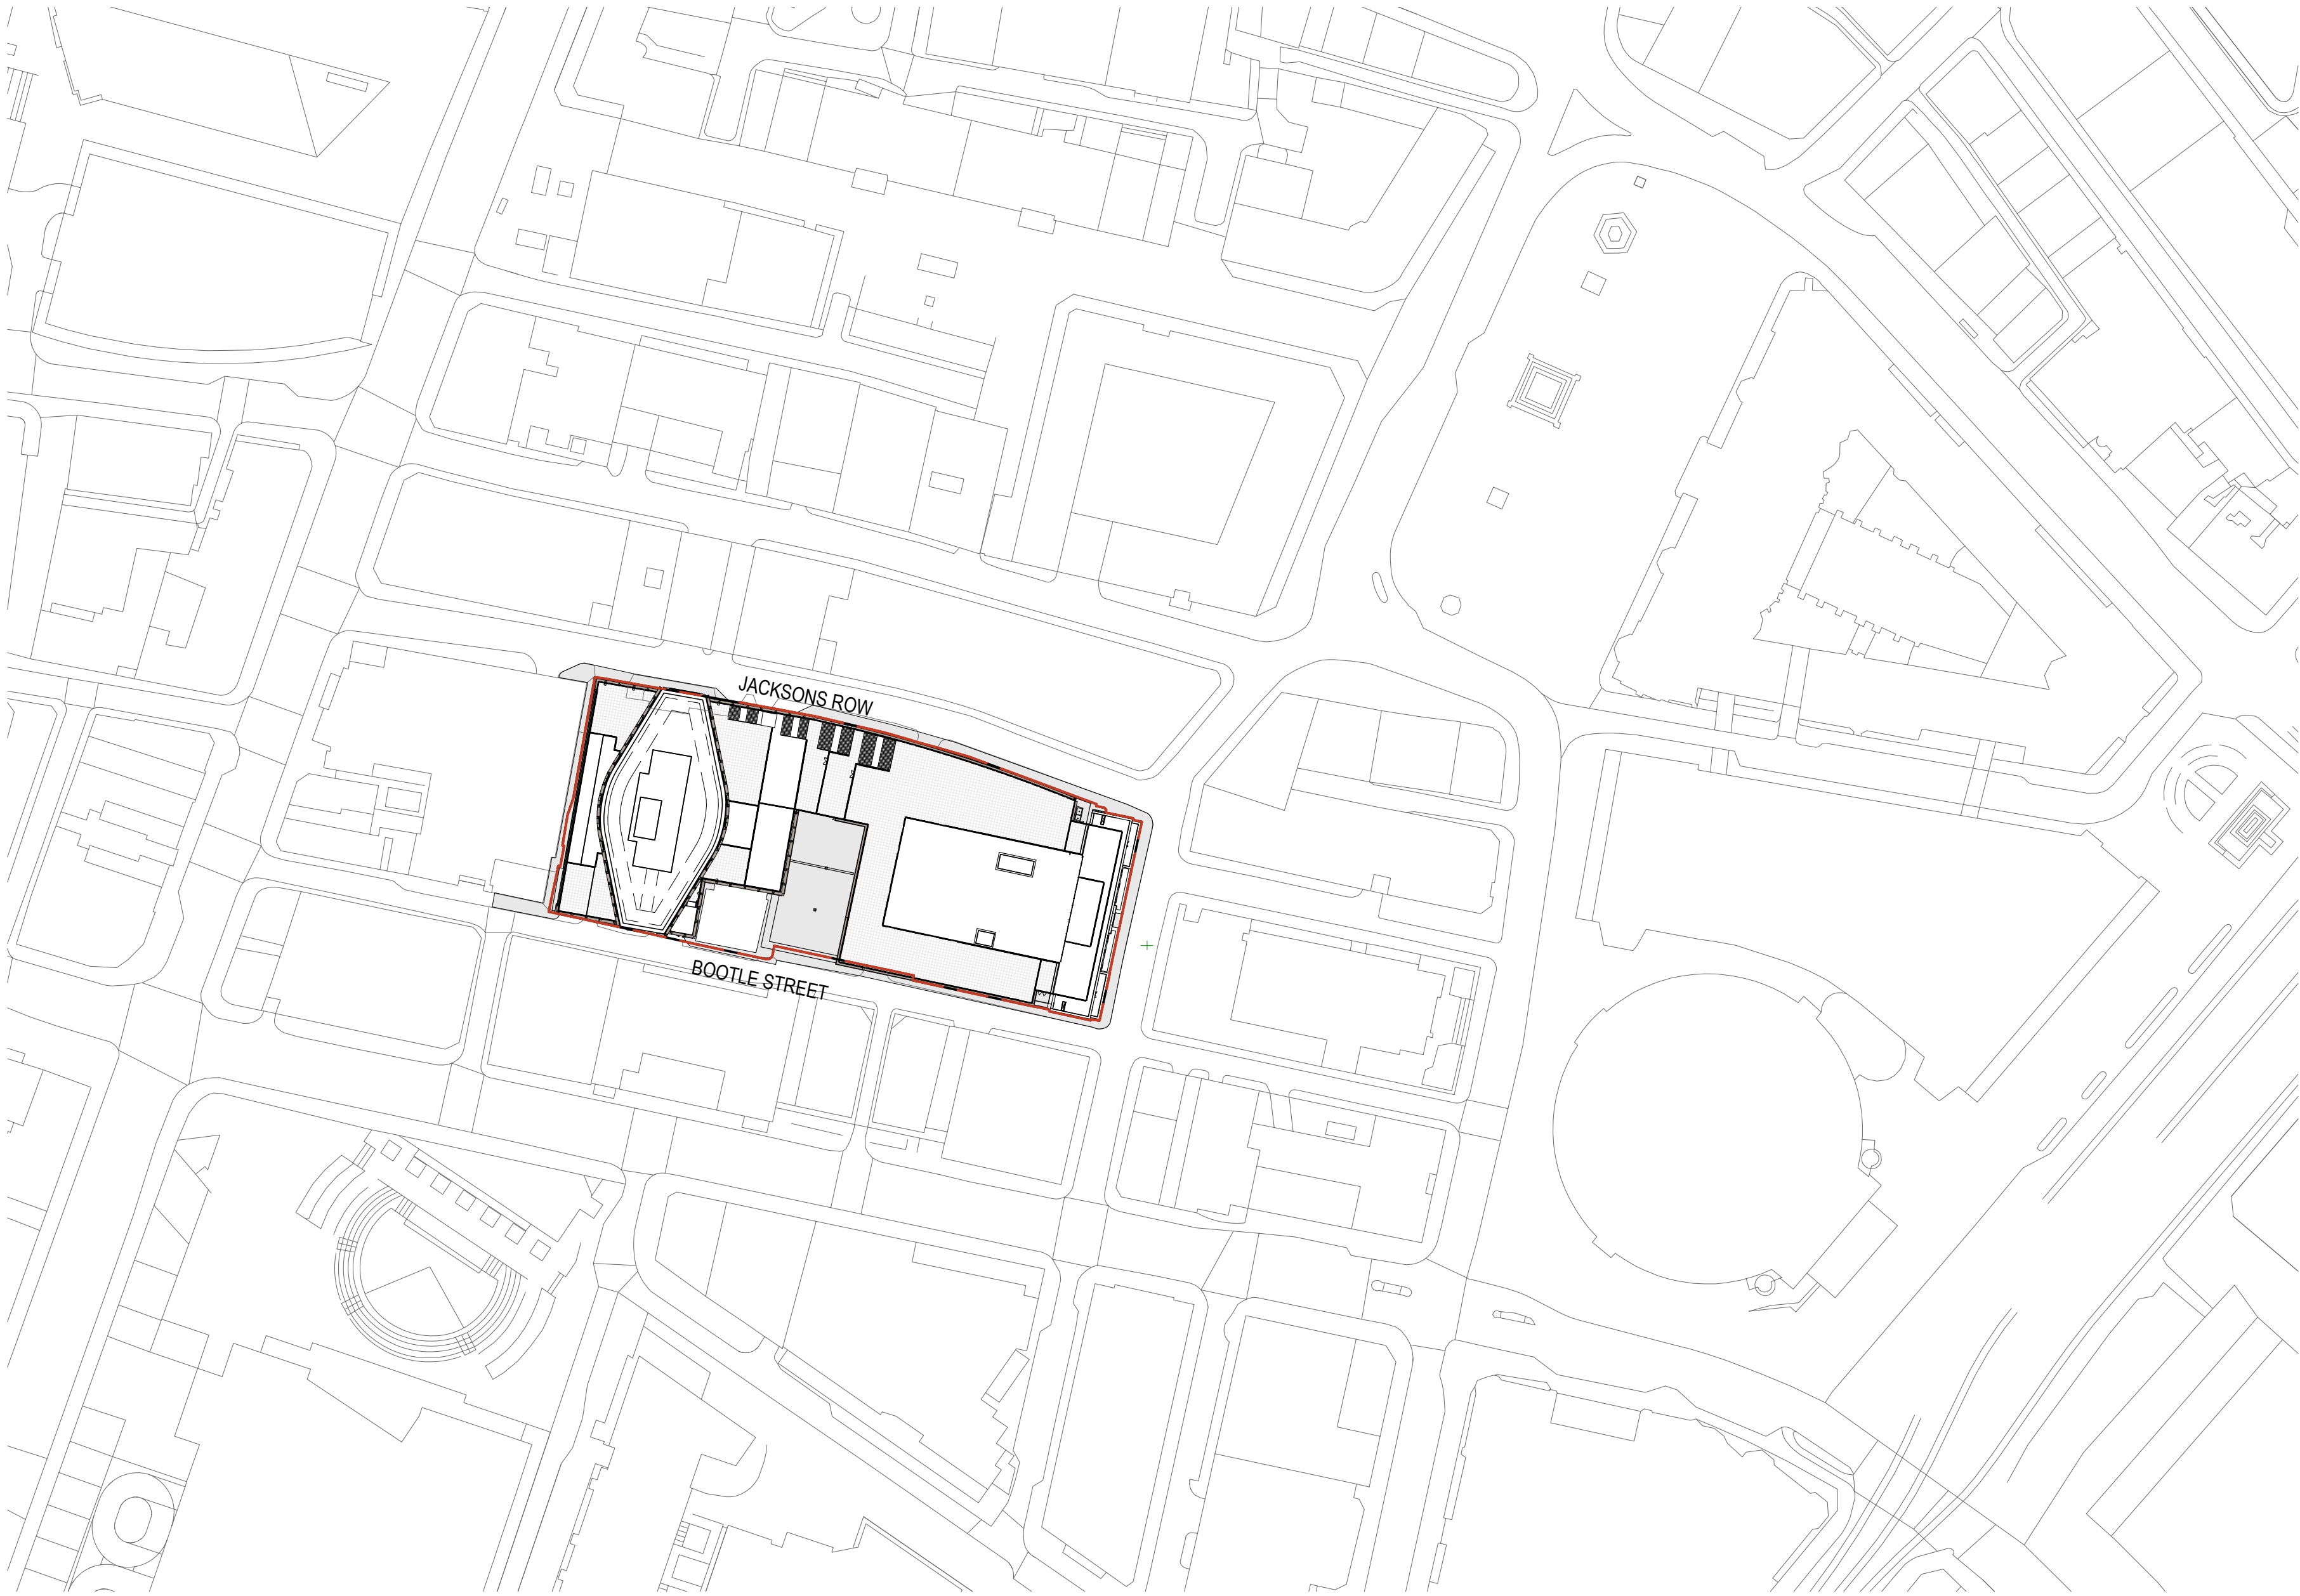

Key Plan

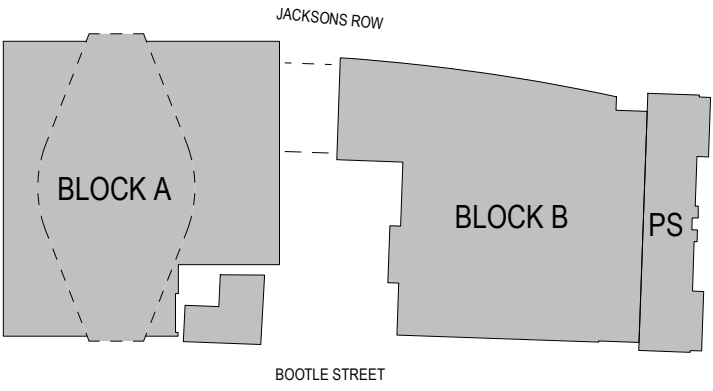

General Notes

|     |          |                |
|-----|----------|----------------|
|     |          |                |
|     |          |                |
| P01 | 15/11/19 | S73 Submission |
| NO: | DATE:    | ISSUE:         |

Status

FOR INFORMATION

|                                            |                                                               |                                             |
|--------------------------------------------|---------------------------------------------------------------|---------------------------------------------|
| Interior Designer<br>BOWLER JAMES BRINDLEY | Synagogue Consultant<br><b>FDG</b><br>fairhursts design group | Design Consultant<br><b>hodder+partners</b> |
| Civil Engineer<br><b>RAMBOLL</b>           |                                                               |                                             |
| Services Engineer<br><b>HOARE LEA (H.)</b> |                                                               |                                             |
| Fire Engineer<br><b>OMEGA FIRE</b>         |                                                               |                                             |
| Client<br><b>ST!M</b>                      | Landscape Designer<br><b>p+ie</b>                             | Project Manager<br><b>zerum</b>             |

**SOM**  
Skidmore, Owings & Merrill, Inc.  
The Broadgate Tower, 20 Primrose Street  
London EC2A 2EW, UK  
Tel: +44 (0)20 7798 1000 Fax: +44 (0)20 7798 1100

Project Name  
**ST. MICHAELS DEVELOPMENT,  
MANCHESTER**

Drawing Title  
**SITE PLAN**

|                            |                              |                        |
|----------------------------|------------------------------|------------------------|
| Project No<br>218739       | Drawing No<br><b>S73-011</b> | Revision<br><b>P01</b> |
| Scale @ A0<br>As indicated |                              |                        |

© COPYRIGHT SKIDMORE, OWINGS & MERRILL (EUROPE) LLP. 2019