


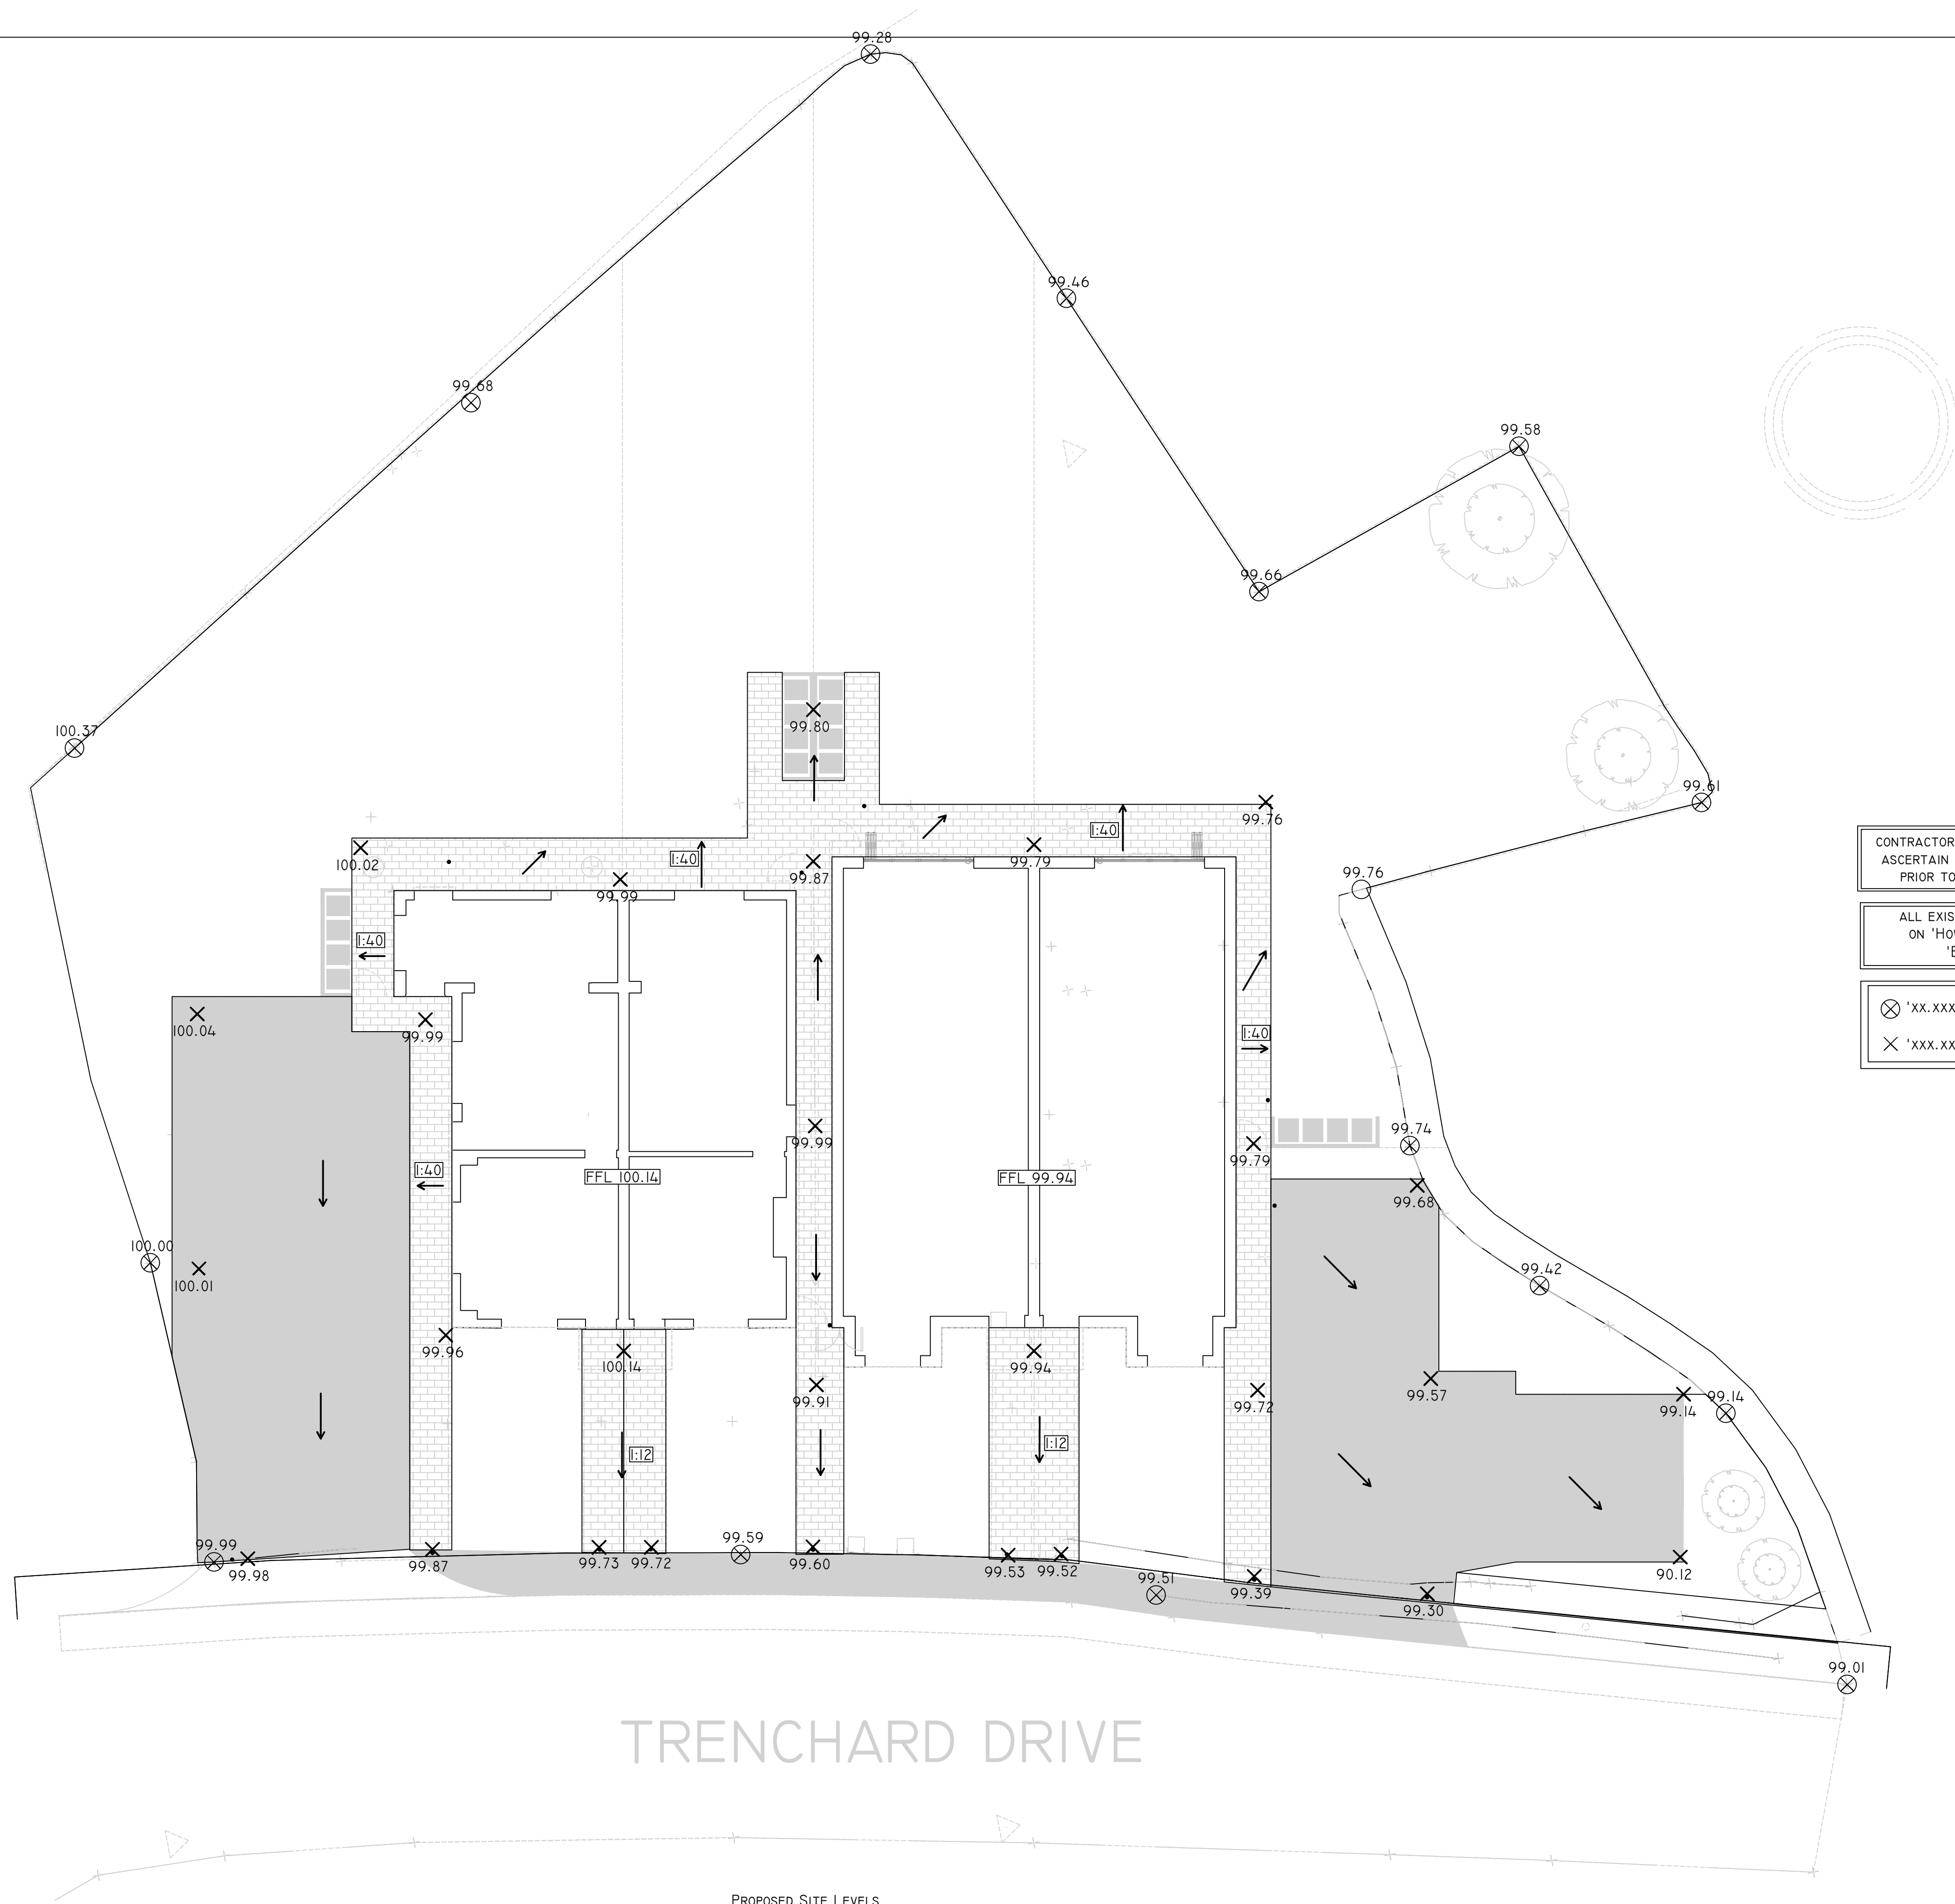

- NOTES:
1. THIS DRAWING IS COPYRIGHT AND THE PROPERTY OF BELL MUNRO CONSULTING LTD. THE DRAWING MUST NOT BE REPRODUCED IN PART OR IN WHOLE WITHOUT PRIOR WRITTEN AUTHORITY.
 2. THIS DRAWING MUST NOT BE SCALED BY EITHER CONTRACTORS OR OTHER CONSULTANTS ANY DIMENSIONAL OR SETTING - OUT DISCREPANCIES ARE TO BE REPORTED TO BELL MUNRO CONSULTING PRIOR TO CONSTRUCTION / FABRICATION COMMENCING.
 3. THIS DRAWING MUST BE READ IN CONJUNCTION WITH THE RELEVANT BMC SPECIFICATIONS TOGETHER WITH THE APPROPRIATE ARCHITECTS AND SERVICES CONSULTANTS DRAWINGS AND SPECIFICATIONS.

CONTRACTOR TO CARRY OUT GROUND SCAN TO ASCERTAIN LOCATION OF EXISTING SERVICES PRIOR TO WORKS COMMENCING ON SITE

ALL EXISTING LEVELS ARE AS SHOWN ON 'HOWARD & SEDDON' DRAWING 'EXISTING SITE PLAN'

⊗ 'xx.xxx'

 DENOTES EXISTING LEVEL

× 'xxx.xx'

 DENOTES PROPOSED LEVEL

TRENCHARD DRIVE

PROPOSED SITE LEVELS
1:100 @ A1
1:200 @ A3

REV	COMMENTS	DATE	BY
BMC			
BELL MUNRO CONSULTING LTD			
CONSULTING CIVIL & STRUCTURAL ENGINEERS TURING HOUSE 5 ARCHWAY MANCHESTER M15 5RL TEL: 0161 2098032 FAX: 0161 2098033 EMAIL: CONSULTING@BELLMUNRO.CO.UK WWW.BELLMUNRO.CO.UK			
CLIENT:	MR SINGH		
PROJECT:	27/29 TRENCHARD DRIVE		
TITLE:	PROPOSED SITE LEVELS		
DRAWN BY:	CHECKED BY:	SCALE:	DATE:
RH	SB	AS SHOWN	03/23
SKETCH NUMBER:	J7310/EX01		REVISION:
			-