

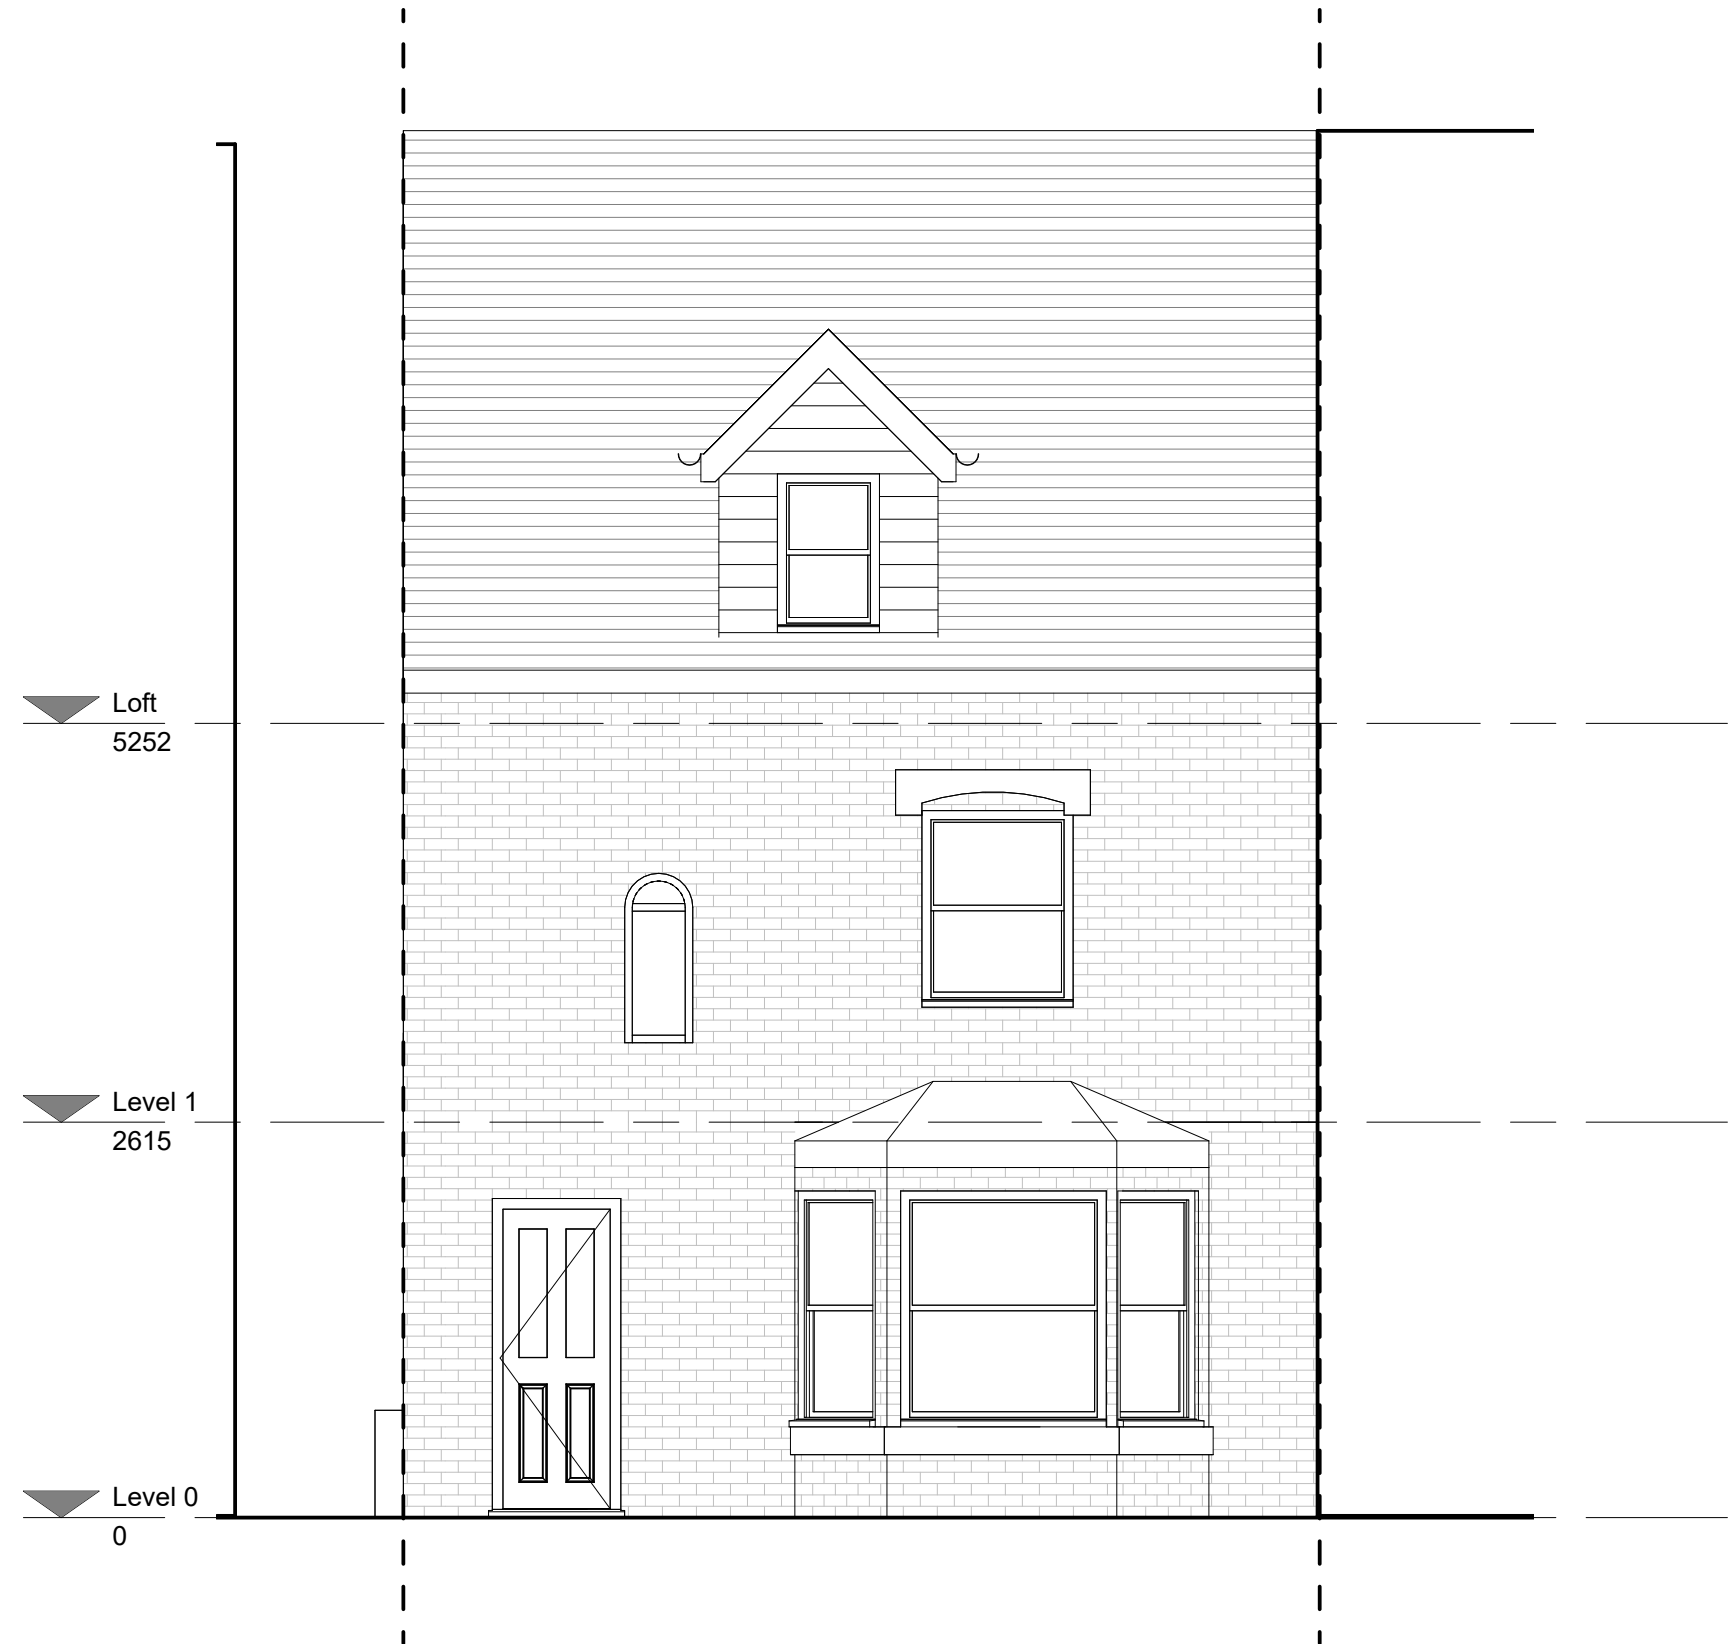


1 Existing Front Elevation  
1 : 50

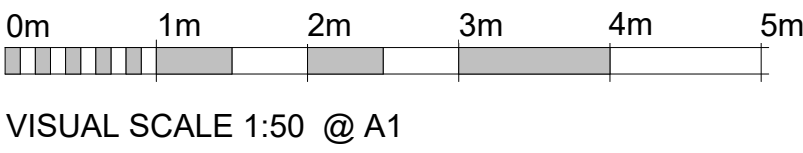

2 Proposed Front Elevation  
1 : 50

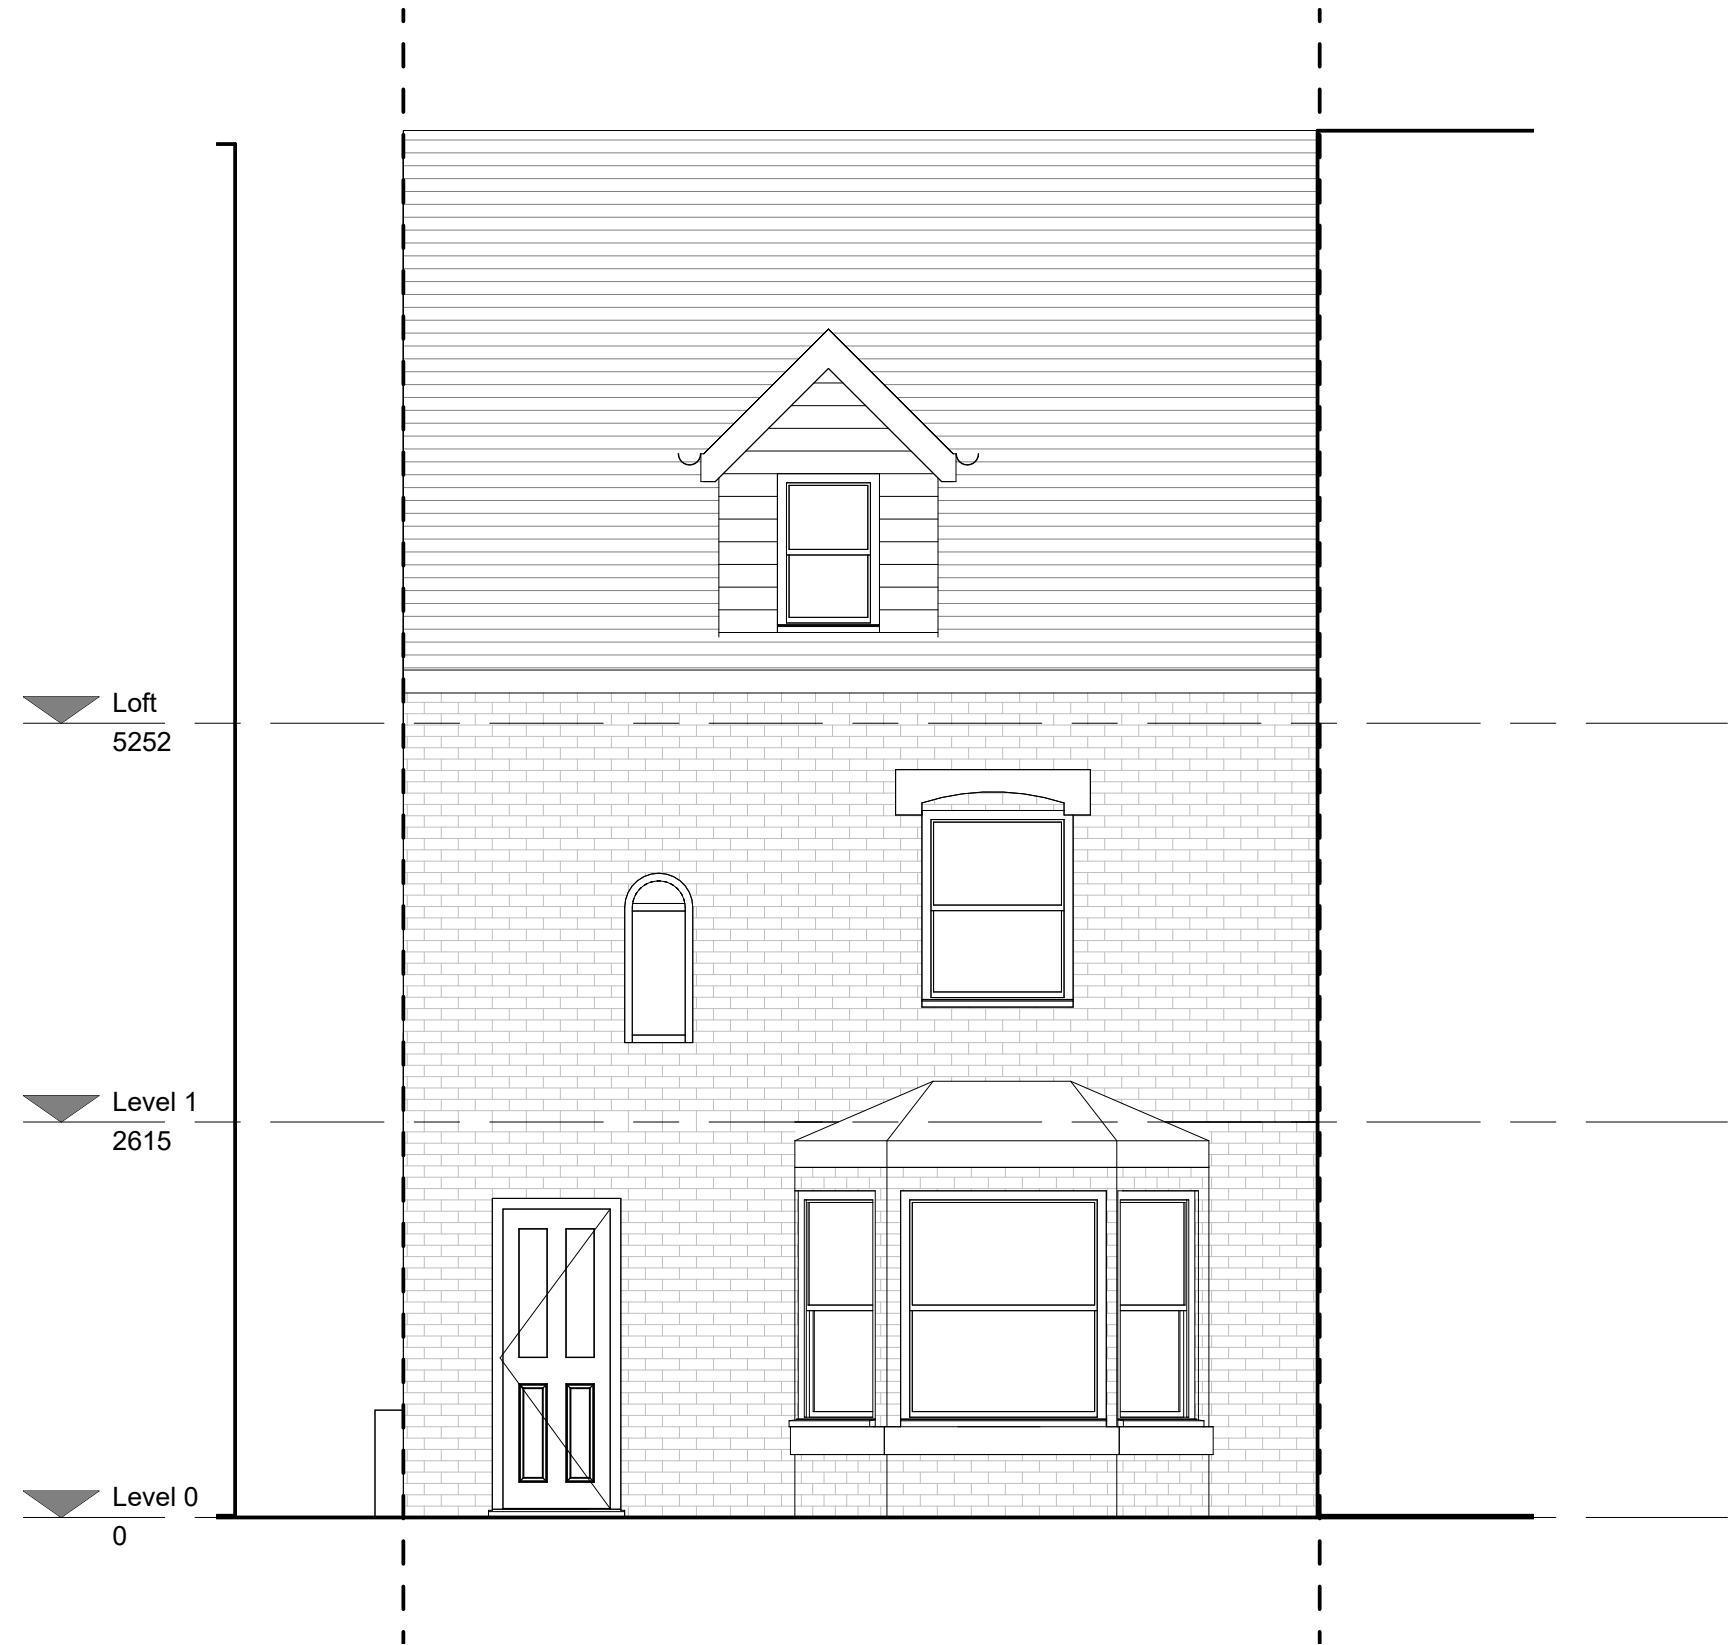

|   |        |
|---|--------|
| M83   |        |
| Current: Adrian Morrison   |        |
| Project Title: 1420 Ashdon Old Road, Manchester M11 1HL   |        |
| Drawing Title: Existing and Proposed Front Elevation A1   |        |
| Drawn By: AD   | Rev: 1 |
| Checked By: Richard Morris   | Rev: 2 |
| Drawn By: Richard Morris   | Rev: 3 |
| Checked By: Richard Morris   | Rev: 4 |
| This drawing is the property of the client and should not be used for any other purpose without the written consent of the architect. The architect accepts no liability for any loss or damage arising from the use of this drawing for any purpose other than that for which it was prepared. |        |