
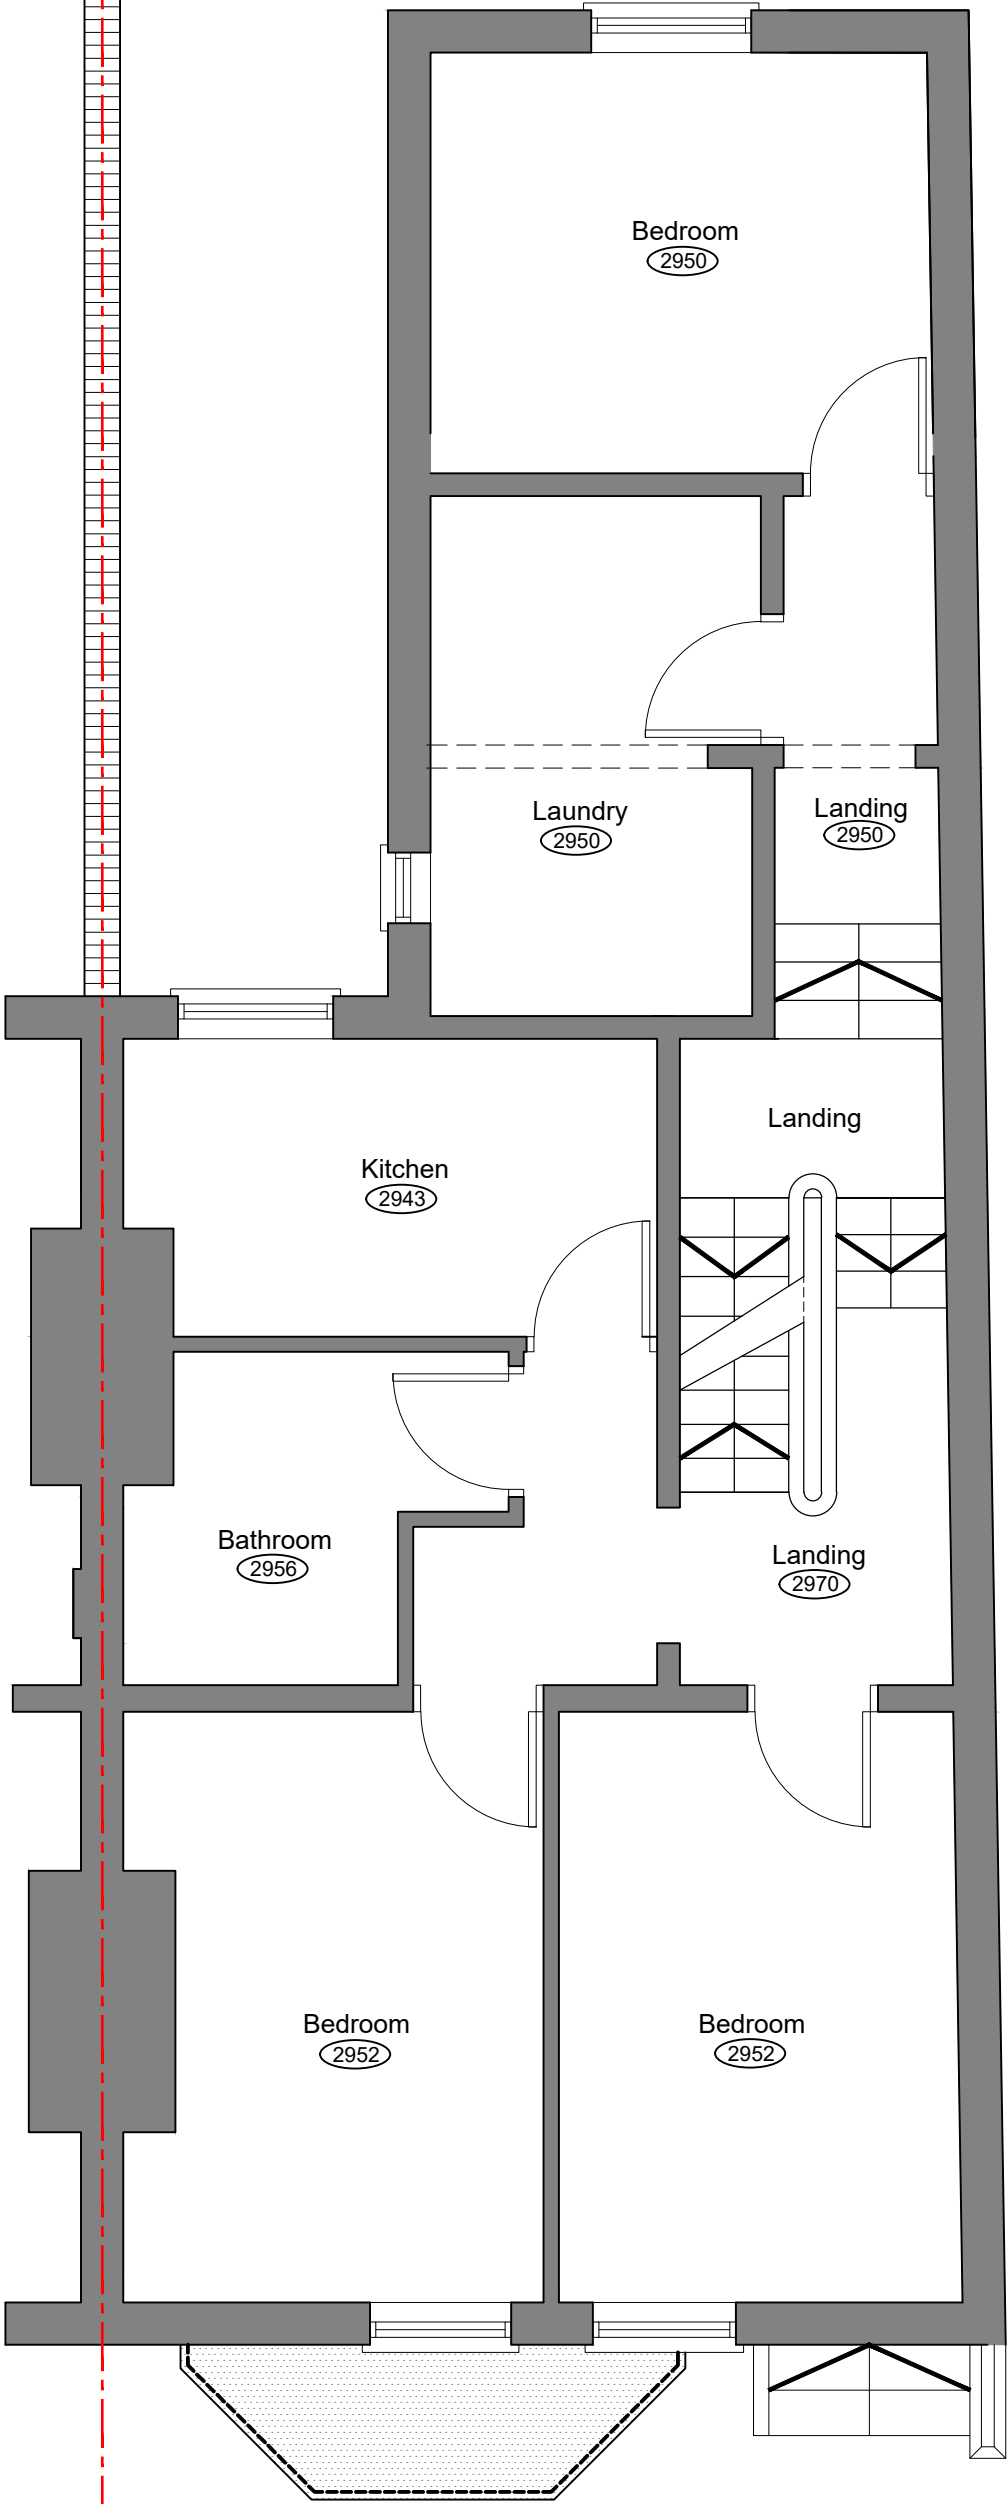


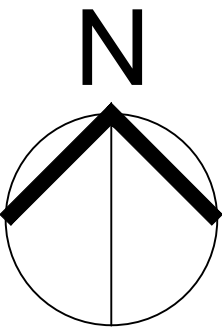

First

REV	DESCRIPTION	BY	DATE

PLANNING

PROJECT:
50 Richmond Grove

CLIENT:
Paul Reeves

DRAWING NO:
KR657-50-PL-105

REV:
-

DRAWING TITLE:
Existing
First floor plan

Scale:
1:50@A3

Date:
04.11.2022

Drawn By:
D.J.J

Checked:
J.Albutt