




- 1) Brown Facing brick to match existing
2) Grey Pain Slate roof tile to match existing
3) Brown Upvc Composite Door
4) Brown Upvc Shash Style window to mach existing

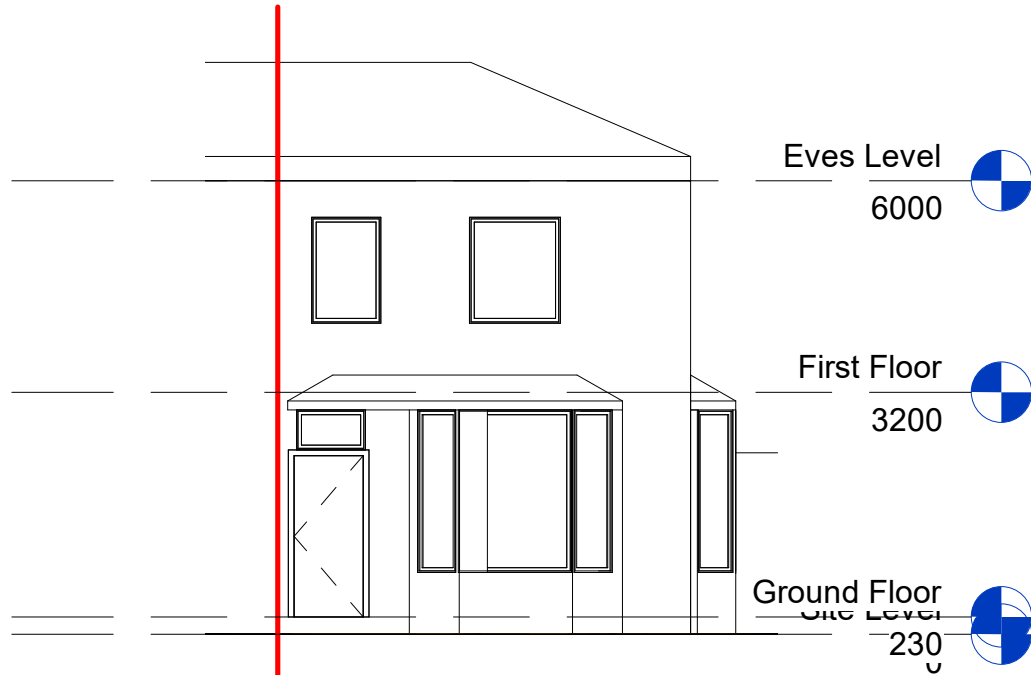


1 Front Elevation - Existing
1 : 100

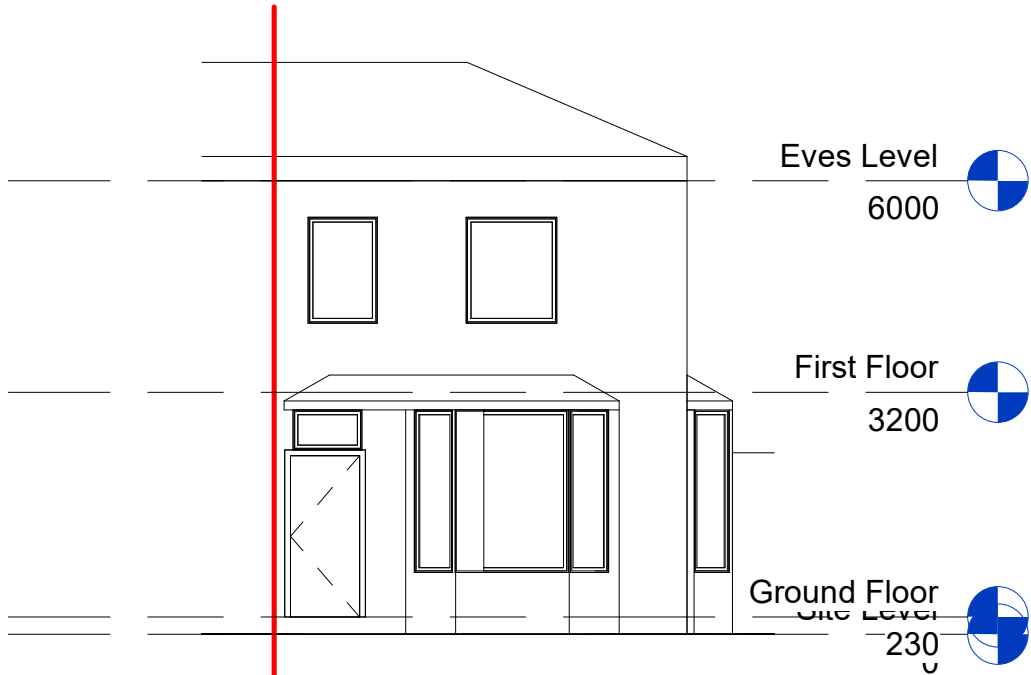

2 Front Elevation - Proposed
1 : 100

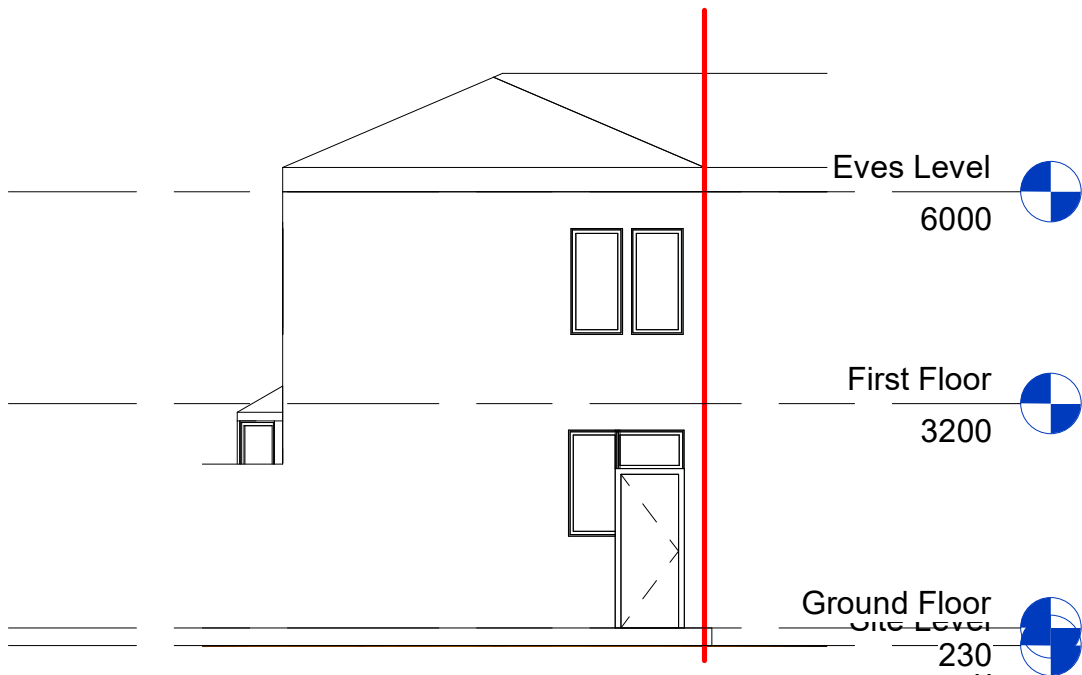

3 Rear Elevation- Existing
1 : 100

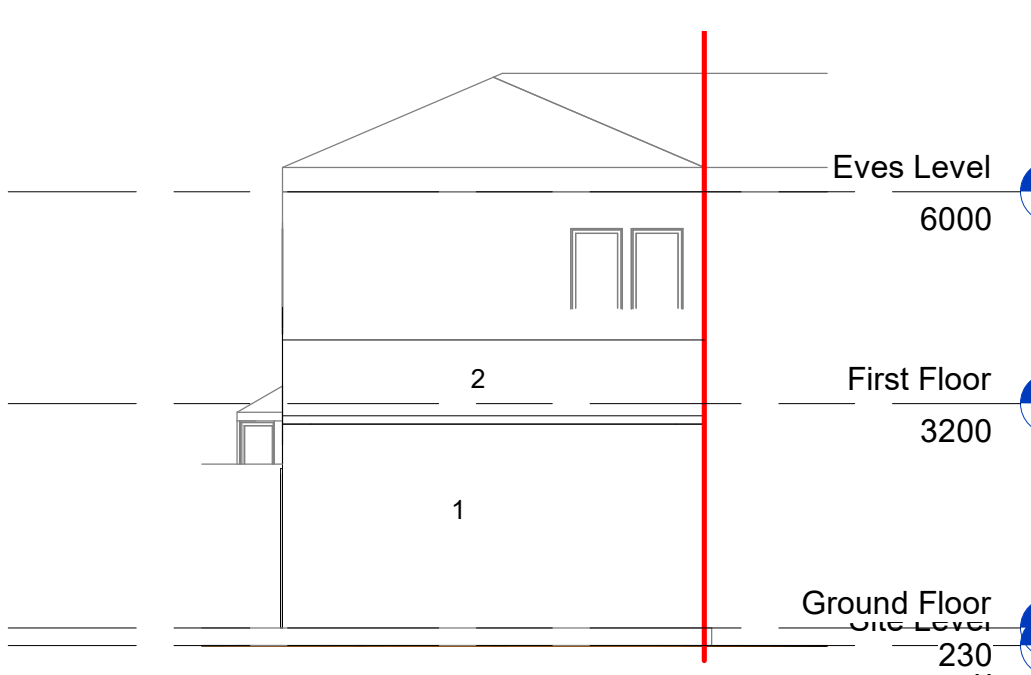


4 Rear Elevation - Proposed
1 : 100




5 Side 1 Elevation - Existing
1 : 100



6 Side 1 Elevation - Proposed
1 : 100

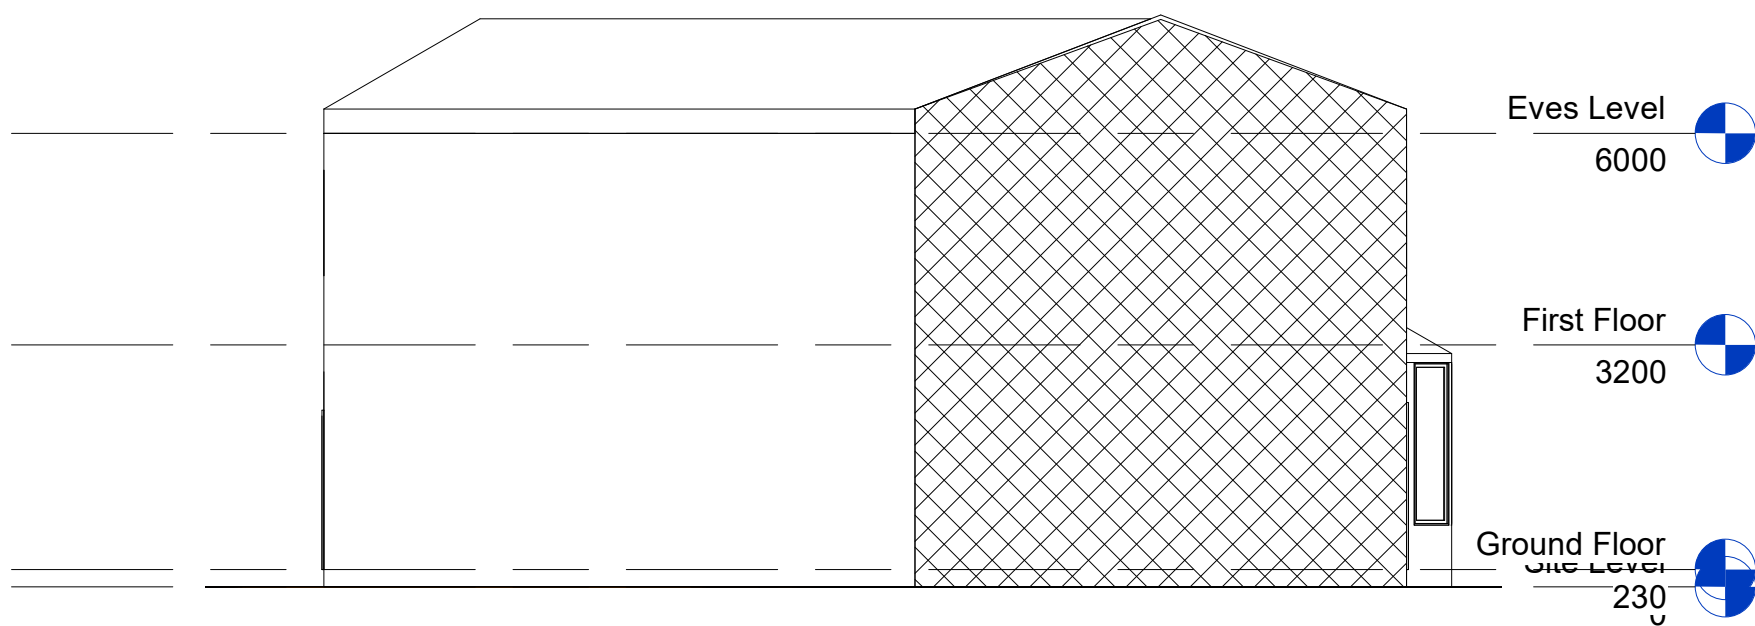

7 Side 2 Elevation - Existing
1 : 100

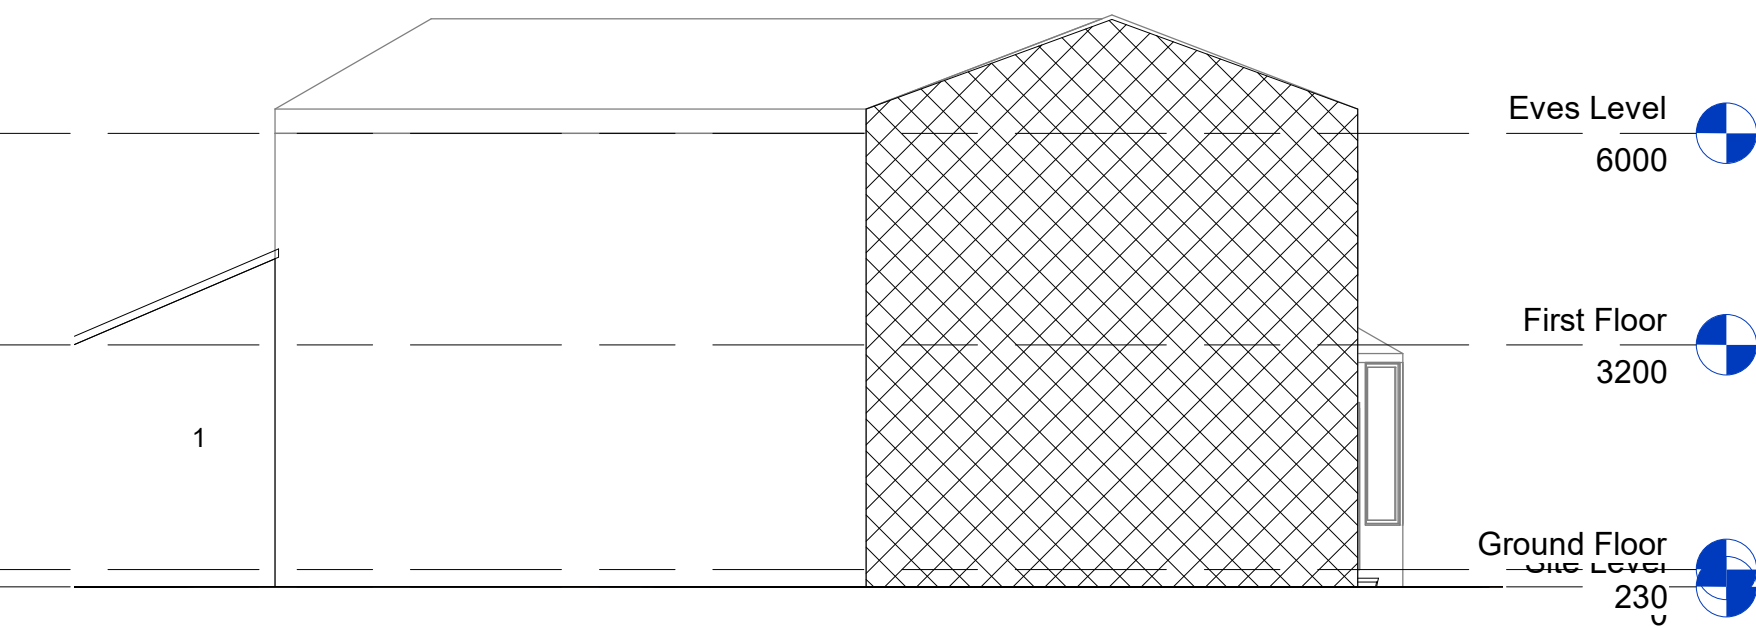

8 Side 2 Elevation - Proposed
1 : 100

Rev # Issue Date Description Issued By

CLIENT:
Haider Salem

PROJECT:
Extention to rear
322 Great Western Street,
Manchester, M14 4DS

DRAWING TITLE:
Existing & Proposed Elevations
003

THIS DRAWING HAS BEEN PRODUCED USING AUTODESK® REVIT

DRAWN: SP CHECKED: SP APPROVED: SP

SCALE: PER VIEW DATE: 1/03/23 SHEET SIZE: A1

PROJECT NUMBER: PR30 SUTABILITY CODE: Planning

DRAWING CLASSIFICATION: