


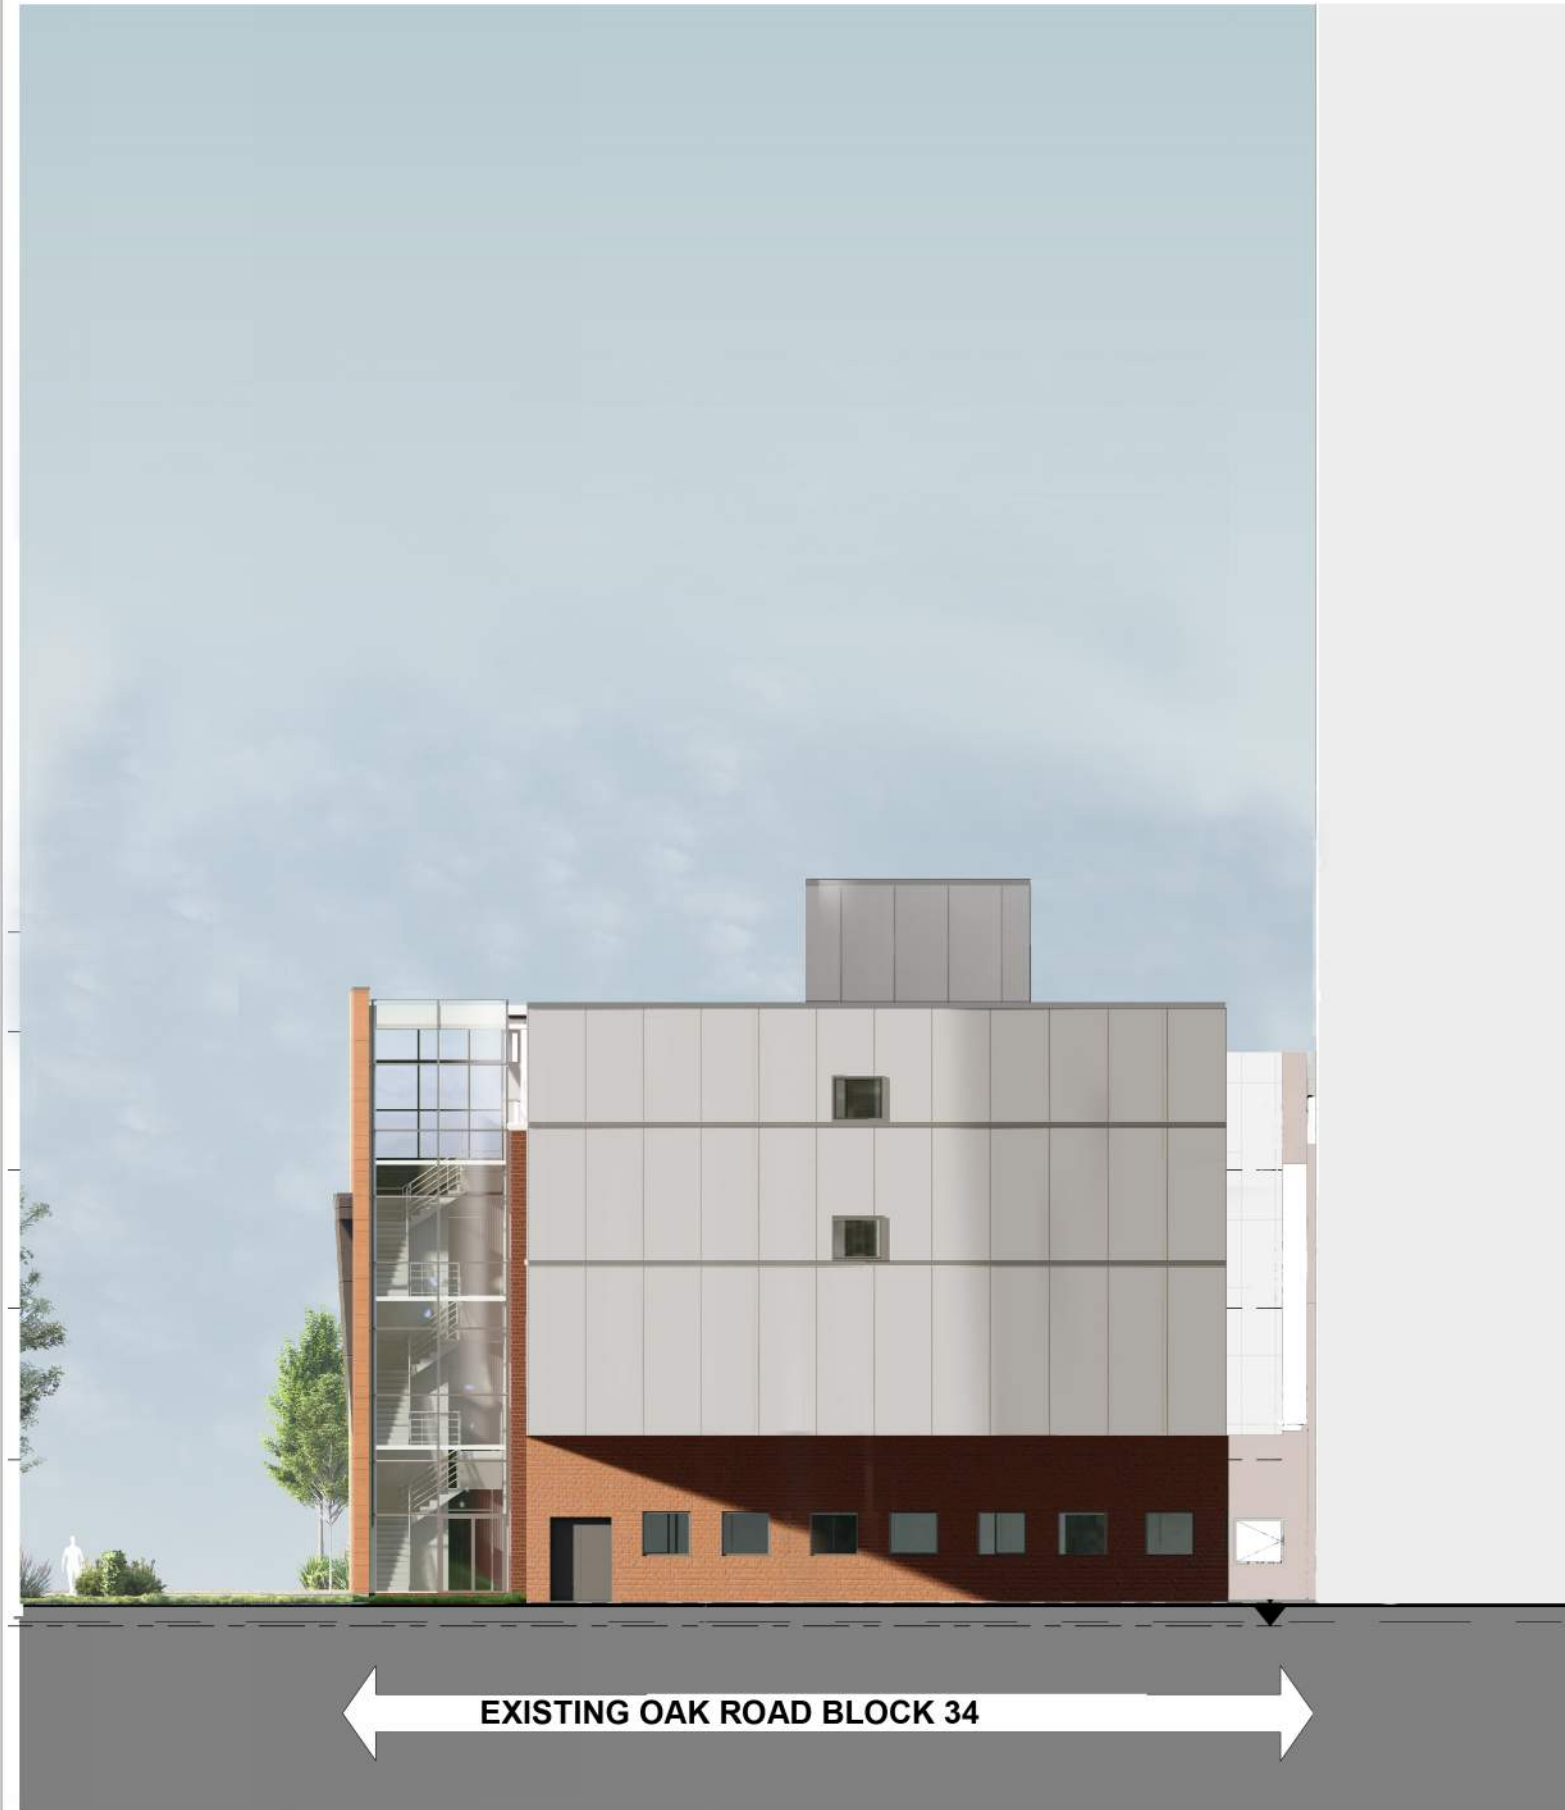

1 Existing South Elevation
1 : 200



2 Existing East Elevation
1 : 200



3 Existing North Elevation
1 : 200



Existing West Elevation
1 : 200

THIS DRAWING (OR ANY PART THEREOF) MAY NOT BE COPIED, TRANSMITTED OR DISCLOSED TO ANY THIRD PARTY OR UNAUTHORISED PERSON WITHOUT THE PRIOR WRITTEN PERMISSION OF GILLING DOD ARCHITECTS.

THIS DRAWING IS TO BE READ IN CONJUNCTION WITH ALL OTHER RELEVANT DRAWINGS PREPARED BY CONSULTANTS AND SUB-CONTRACTORS.


REPORT ANY DISCREPANCIES TO THE ARCHITECT OR REPRESENTATIVES THEREOF.

© ALL RIGHTS RESERVED. NO PART OF THIS DRAWING MAY BE REPRODUCED OR TRANSMITTED IN ANY FORM OR BY ANY MEANS WITHOUT THE WRITTEN PERMISSIONS OF THE COPYRIGHT HOLDER

ONCE PRINTED AND DISTRIBUTED THIS DOCUMENT IS ASSUMED UNCONTROLLED

DO NOT SCALE FROM THIS DRAWING. WORK ONLY TO PRINTED DIMENSIONS.

2 0 2 4 6 8 10
SCALE 1: 200 m

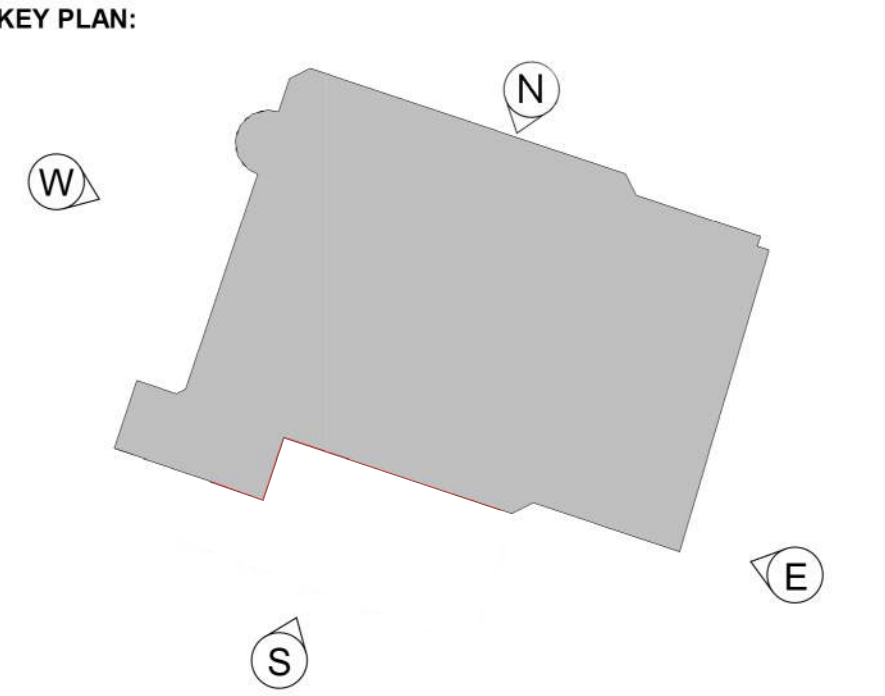

P02	SK	Planning Issue	27/01/23
P01	SK	Draft Planning Issue	20/01/23
Rev	By	Description	Date



The Cruck Barn, Duxbury Park, Chorley, Lancashire. PR7 4AT
t: 01257 260070 f: 01257 260071

Client Name:
The Christie NHS Foundation Trust

Site Name:
The Christie, Wilmslow Road, Manchester

Project Name:
TIF Wards

Drawing Title:
Existing Elevations

Project No: 8283-002	Sheet Size: A1	Scale: As indicated	
Drawn by: SK	Checked by: CLS	Approved by: NW	Revision: P02
Suitability: For Stage Approval			Status: S4

Drawing Number:
Project Code / Originator / Volume / Level / Type / Discipline / System Number
CHRCW-GDA-V4-ZZ-DR-A-9904