


GENERAL NOTES

1. ALL DIMENSIONS ARE IN MILLIMETRES UNLESS OTHERWISE STATED
2. ALL LEVELS ARE IN METRES UNLESS OTHERWISE STATED
3. DIMENSIONS ARE NOT TO BE SCALED FROM THE DRAWING
4. ALL WORK TO BE CARRIED OUT IN ACCORDANCE WITH THE CURRENT EDITION OF THE BUILDING REGULATIONS 18Y (INCLUDING AMENDMENTS) AND ALL RELEVANT BRITISH STANDARDS/CODES OF PRACTICE
5. CONTRACTOR IS RESPONSIBLE FOR THE CORRECT SETTING OUT OF THE WORKS ON SITE. ALL DIMENSIONS TO BE CHECKED PRIOR TO FABRICATION OF MATERIALS
6. THIS DRAWING IS TO BE READ IN CONJUNCTION WITH ALL RELEVANT DRAWINGS AND SPECIFICATIONS
7. THIS DRAWING SHALL NOT BE DUPLICATED WITHOUT THE EXPRESS WRITTEN PERMISSION OF BEECH DESIGN AND BUILD LIMITED

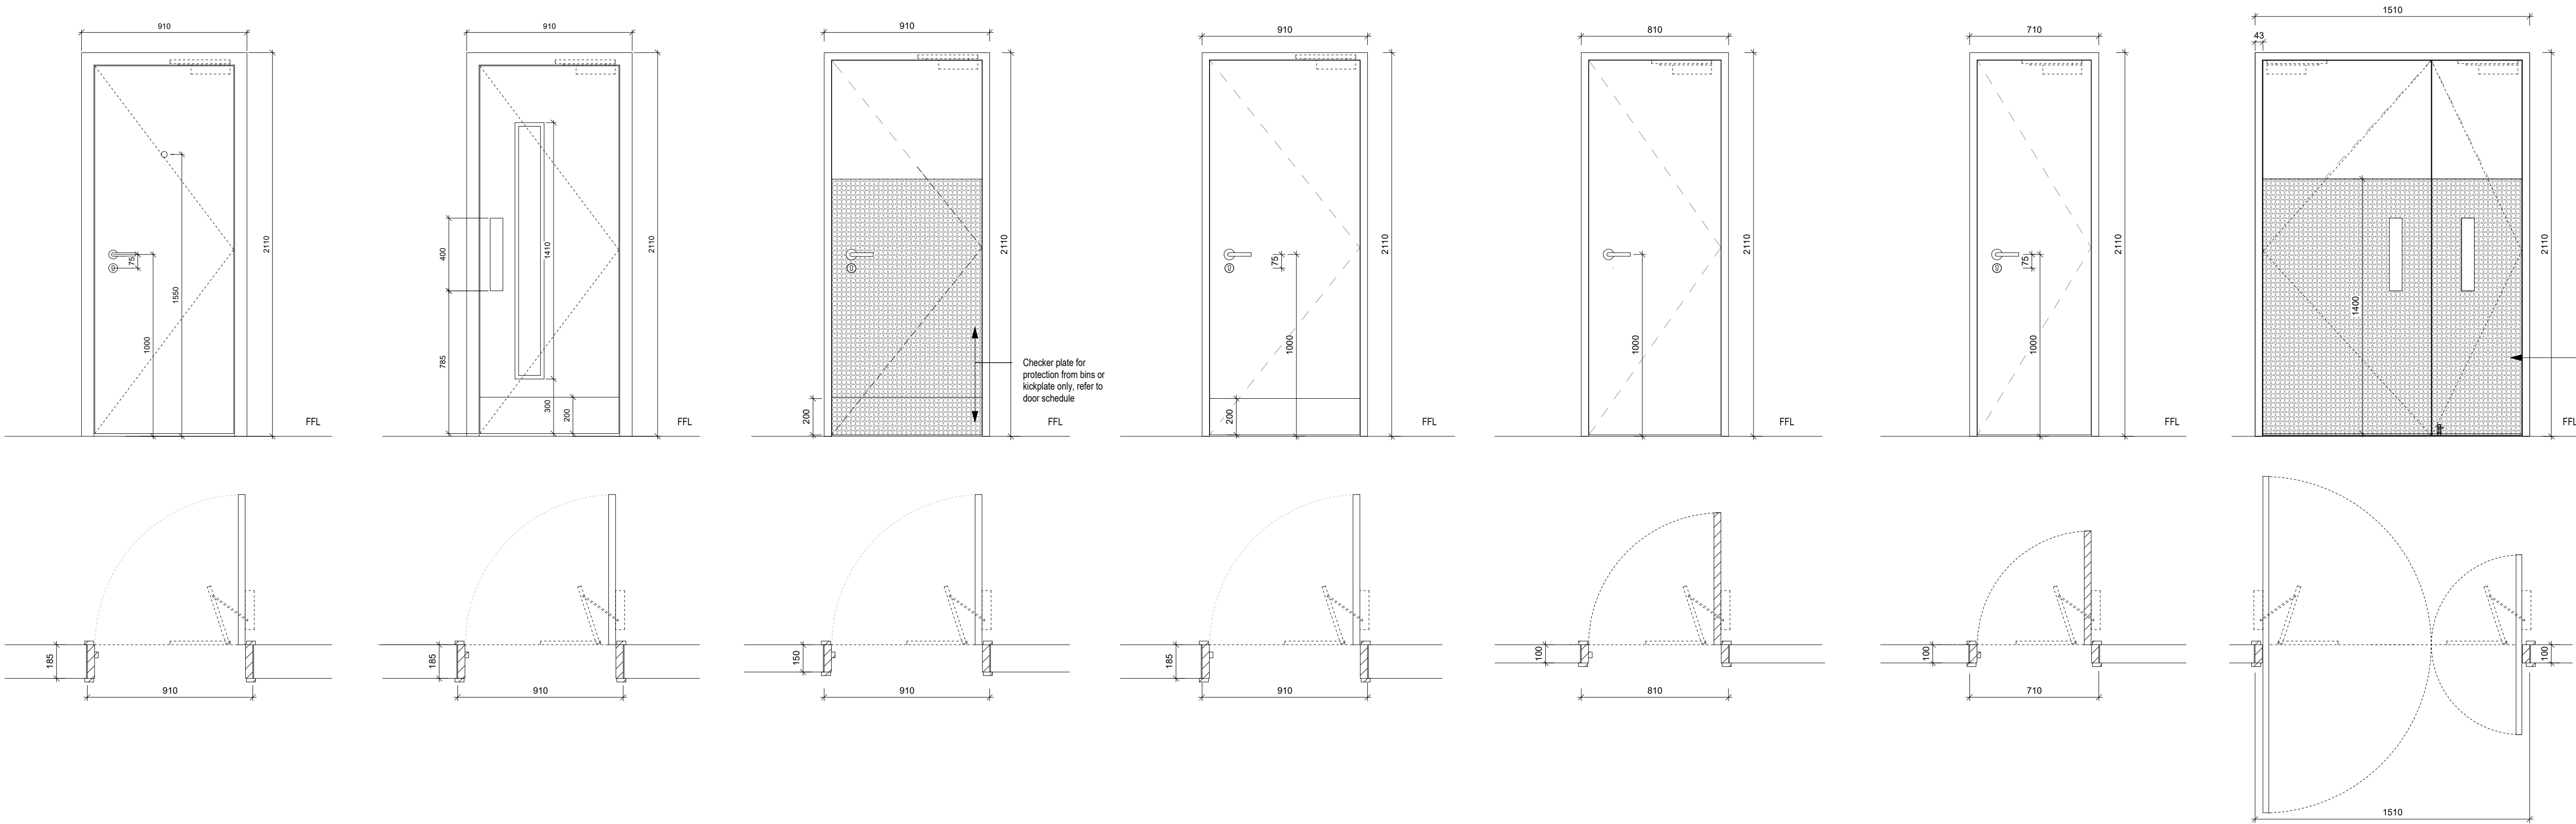

A1
Apartment Entrance - FD30S
Manufacturer: Egger
Material: Timber Laminate
Colour: Soft black
Code: U899 ST9
Pattern: Unicolour
Ironmongery: Brushed Brass Lever Handel, self closer and suite

A2
Corridor / Staircase - FD30S
Manufacturer: Egger
Material: Timber Laminate
Colour: Soft black
Code: U899 ST9
Pattern: Unicolour
Ironmongery: Brushed Brass Pull Handel and Push Plate and self closer and kickplates

C
Drainage Plant/External Door - FD60S
Manufacturer: Dulux Trade
Material: Timber Paint Grade
Colour: Soft black
Code:
Finish:
Ironmongery: Brushed brass Lever Handel, self closer and suite along with glavanised checkerplate and/ or kickplate

A3
Plant Room - FD60S
Manufacturer: Dulux Trade
Material: Timber Paint Grade
Colour: Soft black
Code:
Finish:
Ironmongery: Brushed brass Lever Handel, self closer and suite along with glavanised checkerplate and/ or kickplate

B1
Internal Apartment / Laundry - FD30
Manufacturer: Dulux Trade
Material: Timber Paint Grade
Colour: Noble grey
Code: 30BB 10/019
Finish: Satinwood
Ironmongery: Matt black Lever Handel, self closer and suite

B2
Bathroom Door - FD30
Manufacturer: Dulux Trade
Material: Timber Paint Grade
Colour: Noble grey
Code: 30BB 10/019
Finish: Satinwood
Ironmongery: Matt black Lever Handel, self closer and suite

F
Bin Store - FD60S
Manufacturer: Dulux Trade
Material: Timber Paint Grade
Colour: Soft black
Code:
Finish:
Ironmongery: Brushed brass Lever Handel, self closer and suite along with glavanised checkerplate

DOOR ELEVATIONS - INTERNAL

1 : 20

A ISSUED FOR APPROVAL NP 01.03.23

Rev Description By Date



CLIENT:

PICCADILLY WAREHOUSE

PROJECT:

INTERNAL DOOR
ELEVATIONS
BLOOM STREET

DRAWING TITLE:

PLANNING

DRAWING STATUS:

DRAWN: NP | CHECKED: NP

SCALE @ A1: 1 : 20 | DATE: 27.02.23

013-MDB-BS-ZZ-DT-A-0021 | A
DRAWING NUMBER: REV:

(A1)