




1 EXISTING NORTH SITE ELEVATION
1:500

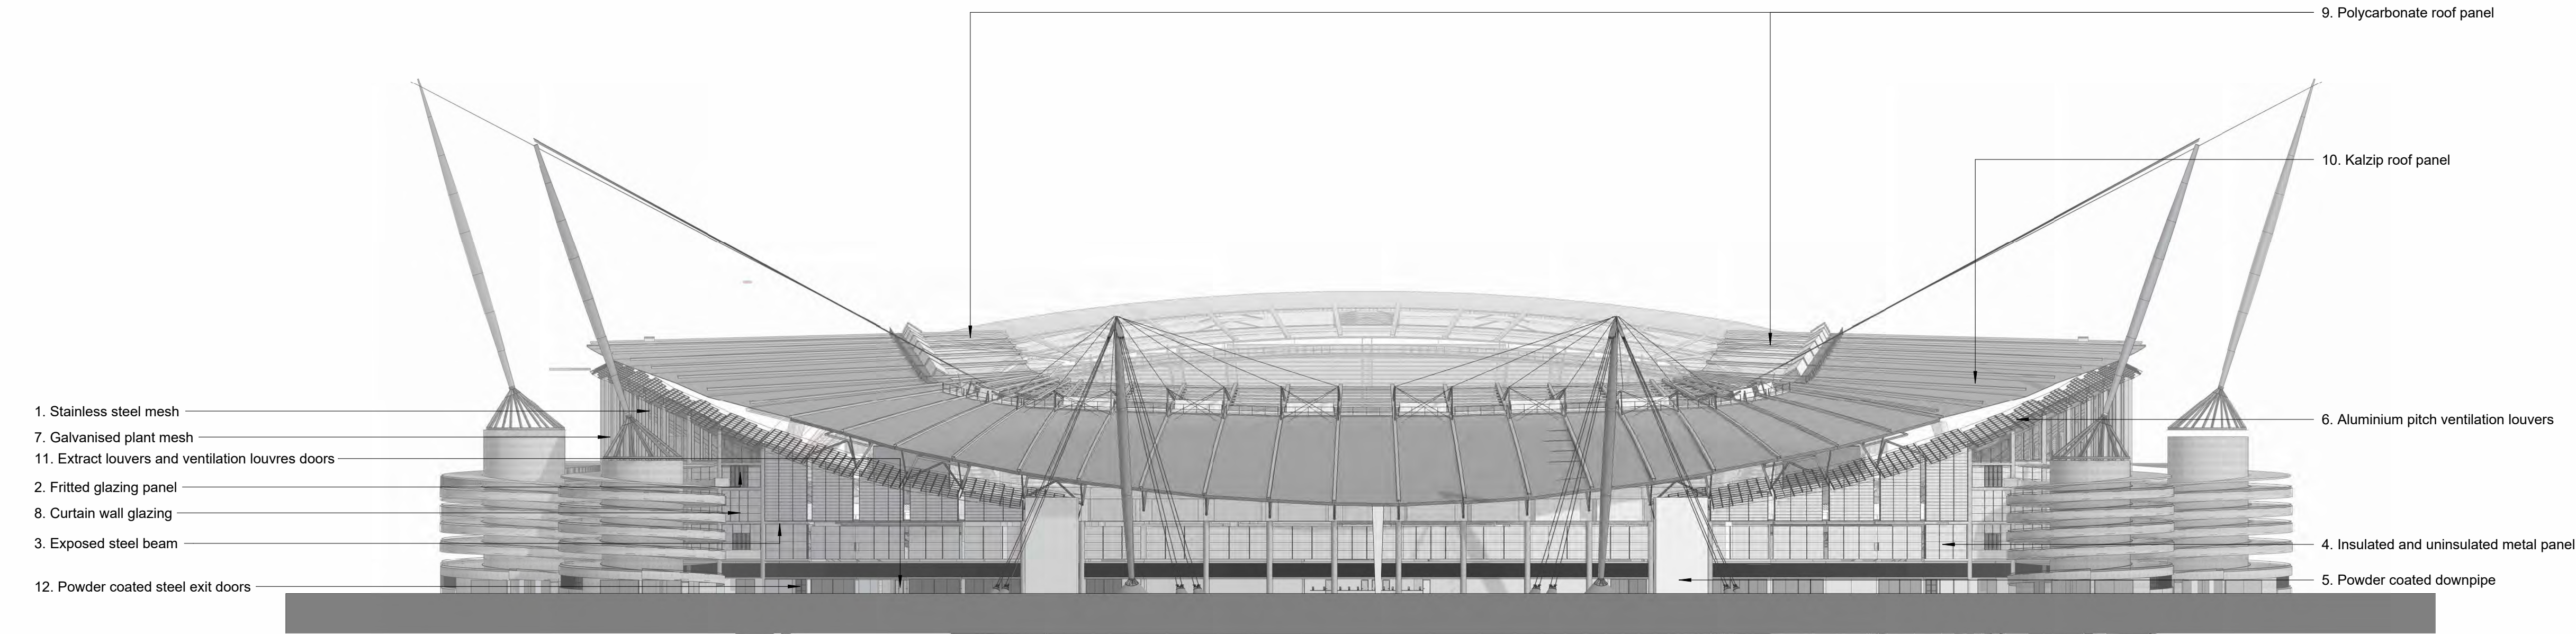


2 EXISTING SOUTH BOWL ELEVATION
1:500




1. STAINLESS STEEL MESH 2. FRITTED GLAZING PANEL 3. EXPOSED STEEL BEAM 4. INSULATED AND UN-INSULATED METAL PANEL 5. POWDER COATED DOWNPIPE 6. ALUMINIUM PITCH VENTILATION LOUVRES 7. GALVANISED PLANT MESH 8. CURTAIN WALL GLAZING 9. POLYCARBONATE ROOF PANEL 10. KALZIP ROOF PANEL 11. EXTRACT LOUVRES AND VENTILATION LOUVRES DOORS 12. POWER COATED STEEL EXIT DOORS

REVISIONS		
REV	DATE	DESCRIPTION
00	28.02.23	ISSUED FOR STAGE 3
01	17.04.23	ISSUED FOR PLANNING

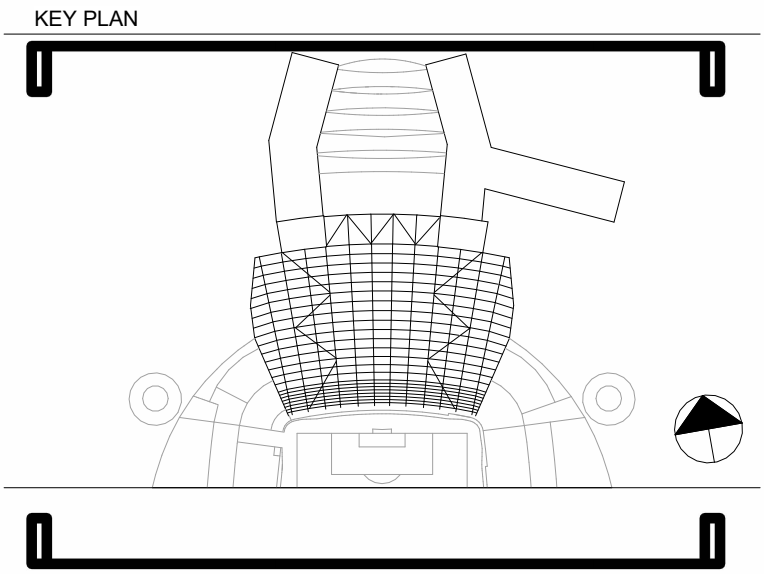

1 2

 

CLIENT



© COPYRIGHT. ALL RIGHTS RESERVED
THIS WORK IS COPYRIGHT AND CANNOT BE REPRODUCED OR COPIED IN ANY FORM OR BY ANY OTHER MEANS (GRAPHIC, ELECTRONIC OR MECHANICAL INCLUDING PHOTOCOPYING) WITHOUT THE WRITTEN PERMISSION OF POPULOUS ANY LICENSE, EXPRESS OR IMPLIED, TO USE THIS DOCUMENT FOR ANY PURPOSE WHATSOEVER IS RESTRICTED TO THE TERMS OF THE AGREEMENT OR IMPLIED AGREEMENT BETWEEN POPULOUS AND THE INSTRUCTING PARTY.
USE FIGURED DIMENSIONS IN PREFERENCE TO SCALED. CHECK ALL DIMENSIONS ON SITE BEFORE FABRICATION OR SETTING OUT.

ARCHITECT
POPULOUS®
14 BLADES COURT | DEODAR ROAD | LONDON | SW15 2NU | UNITED KINGDOM
TELEPHONE +44 (0)20 8874 7666 FACSIMILE +44 (0)20 8874 7470
ALL PRODUCTION & INTELLECTUAL PROPERTY RIGHTS RESERVED © POPULOUS 2009

PROJECT NAME
MCFC NORTH EXPANSION

DRAWING TITLE
EXISTING NORTH + SOUTH ELEVATIONS

STATUS		RIBA STAGE		PROJECT NO.			
S3		3		4348			
DATE			SCALE		SIZE		
28/02/23			1 : 500		A1		
DRAWN	CHECKED	APPROVED					
AM	CF	MT					
PROJECT	ORIGIN	ZONE	LEVEL	TYPE	ROLE	DRAWING	REV
NSE-POP-NS- ZZ-DR- A - 000308							01