



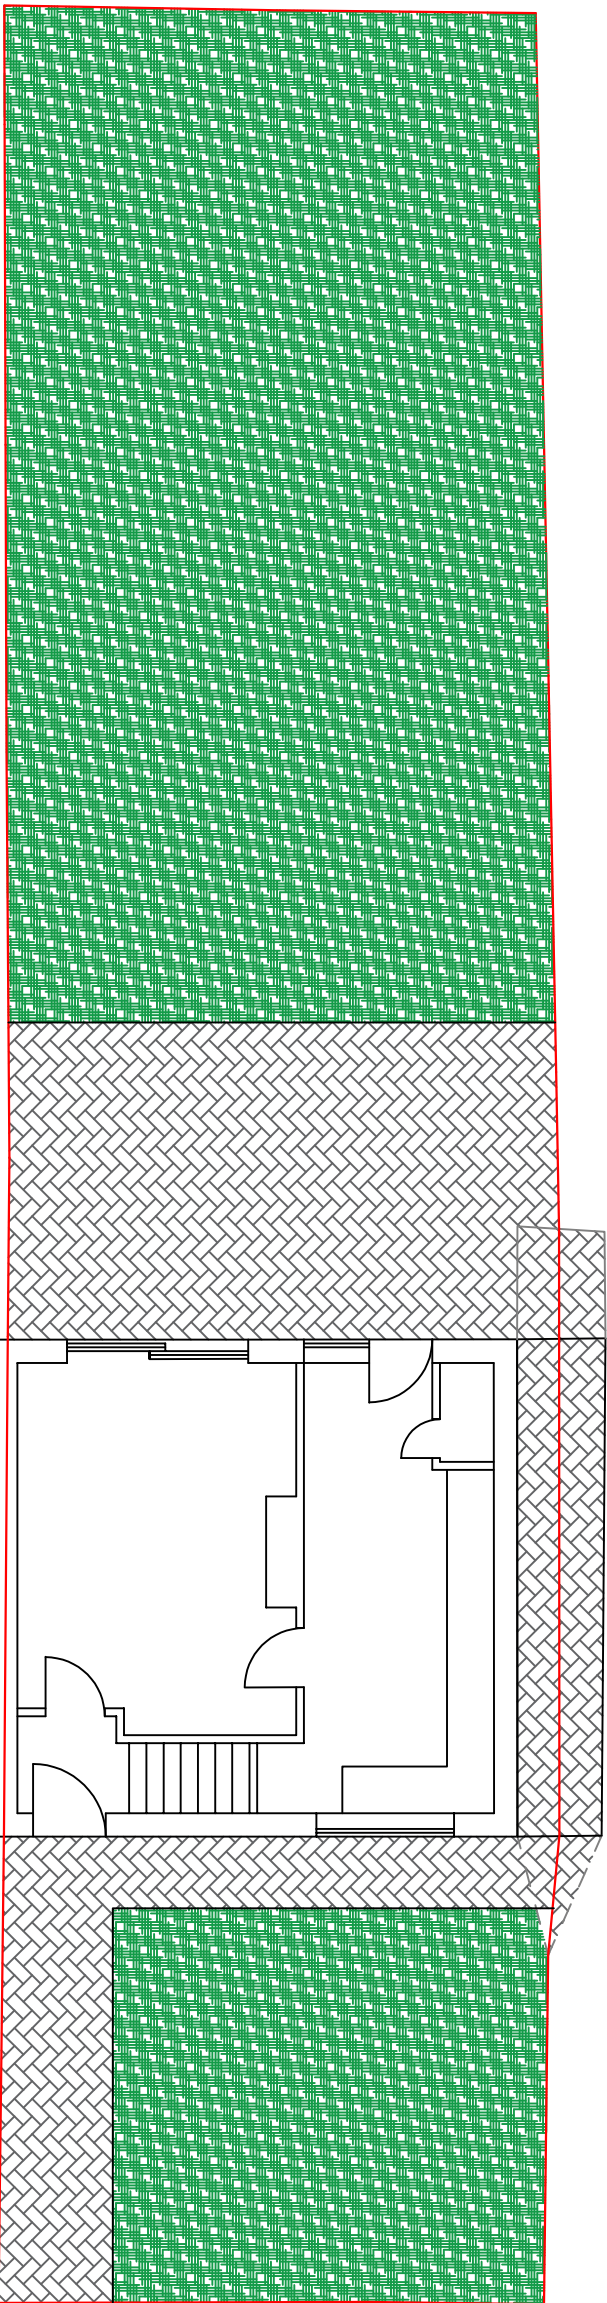


EXISTING SITE PLAN

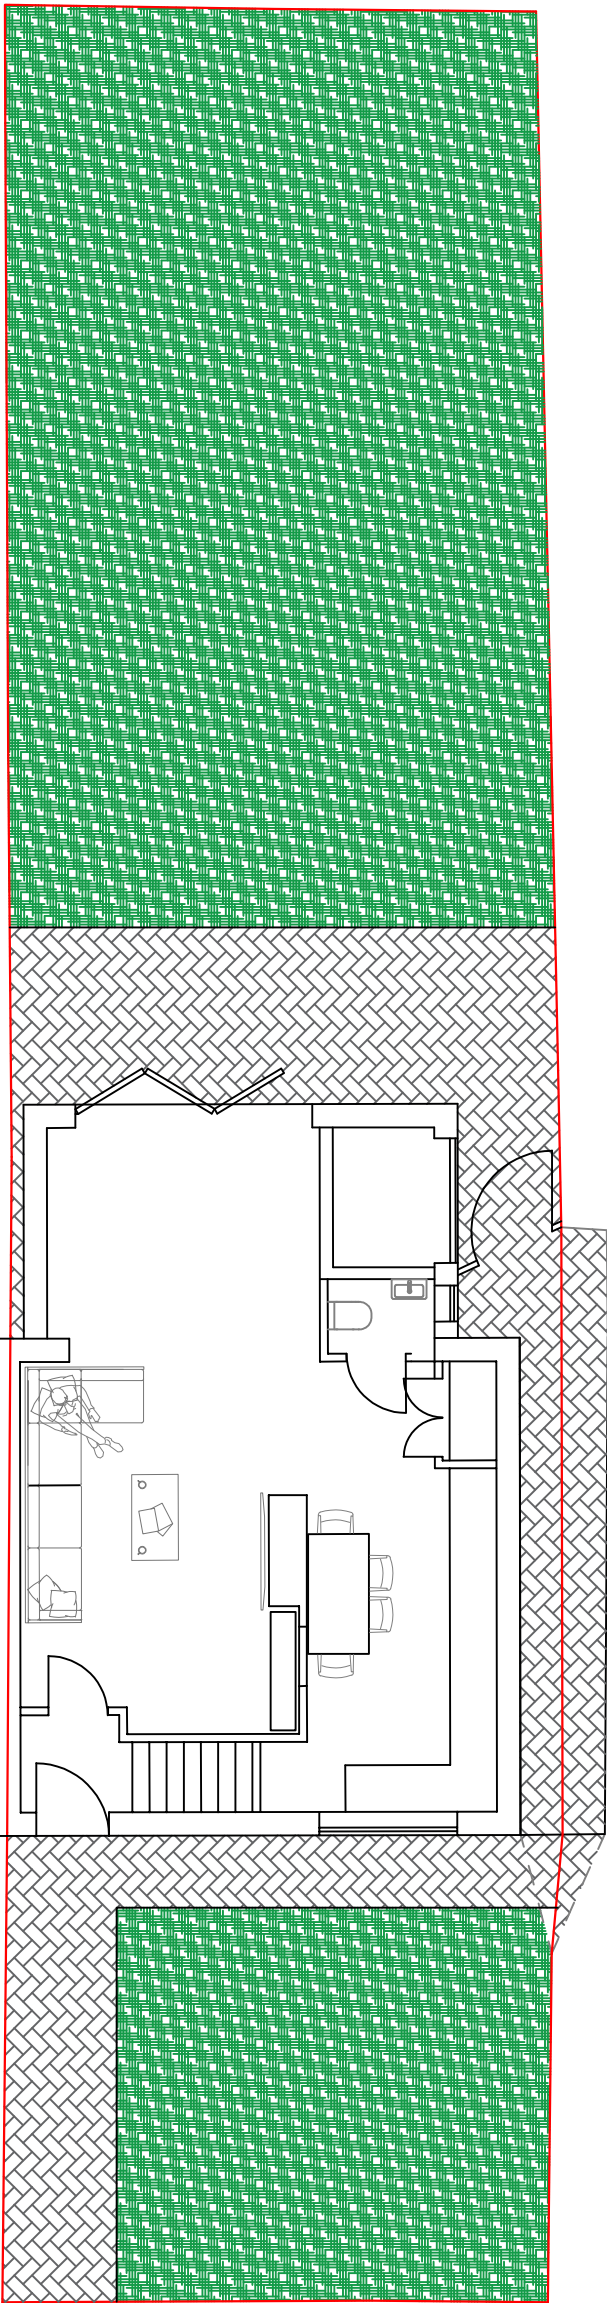

PROPOSED SITE PLAN

ALL DIMENSIONS TO BE CHECKED PRIOR
COMMENCING ON SITE AND ANY DISCREPANCIES TO BE
REPORTED TO THE DESIGNER. Do not scale drawings

 

TITLE:- 18 TOURS AVENUE, M23 OLN

EXISTING AND PROPOSED SITE PLANS

SCALE 1: 100

DRG.NO.

DATE AUG 2022

082022/5