



SITE PLAN Scale 1:500

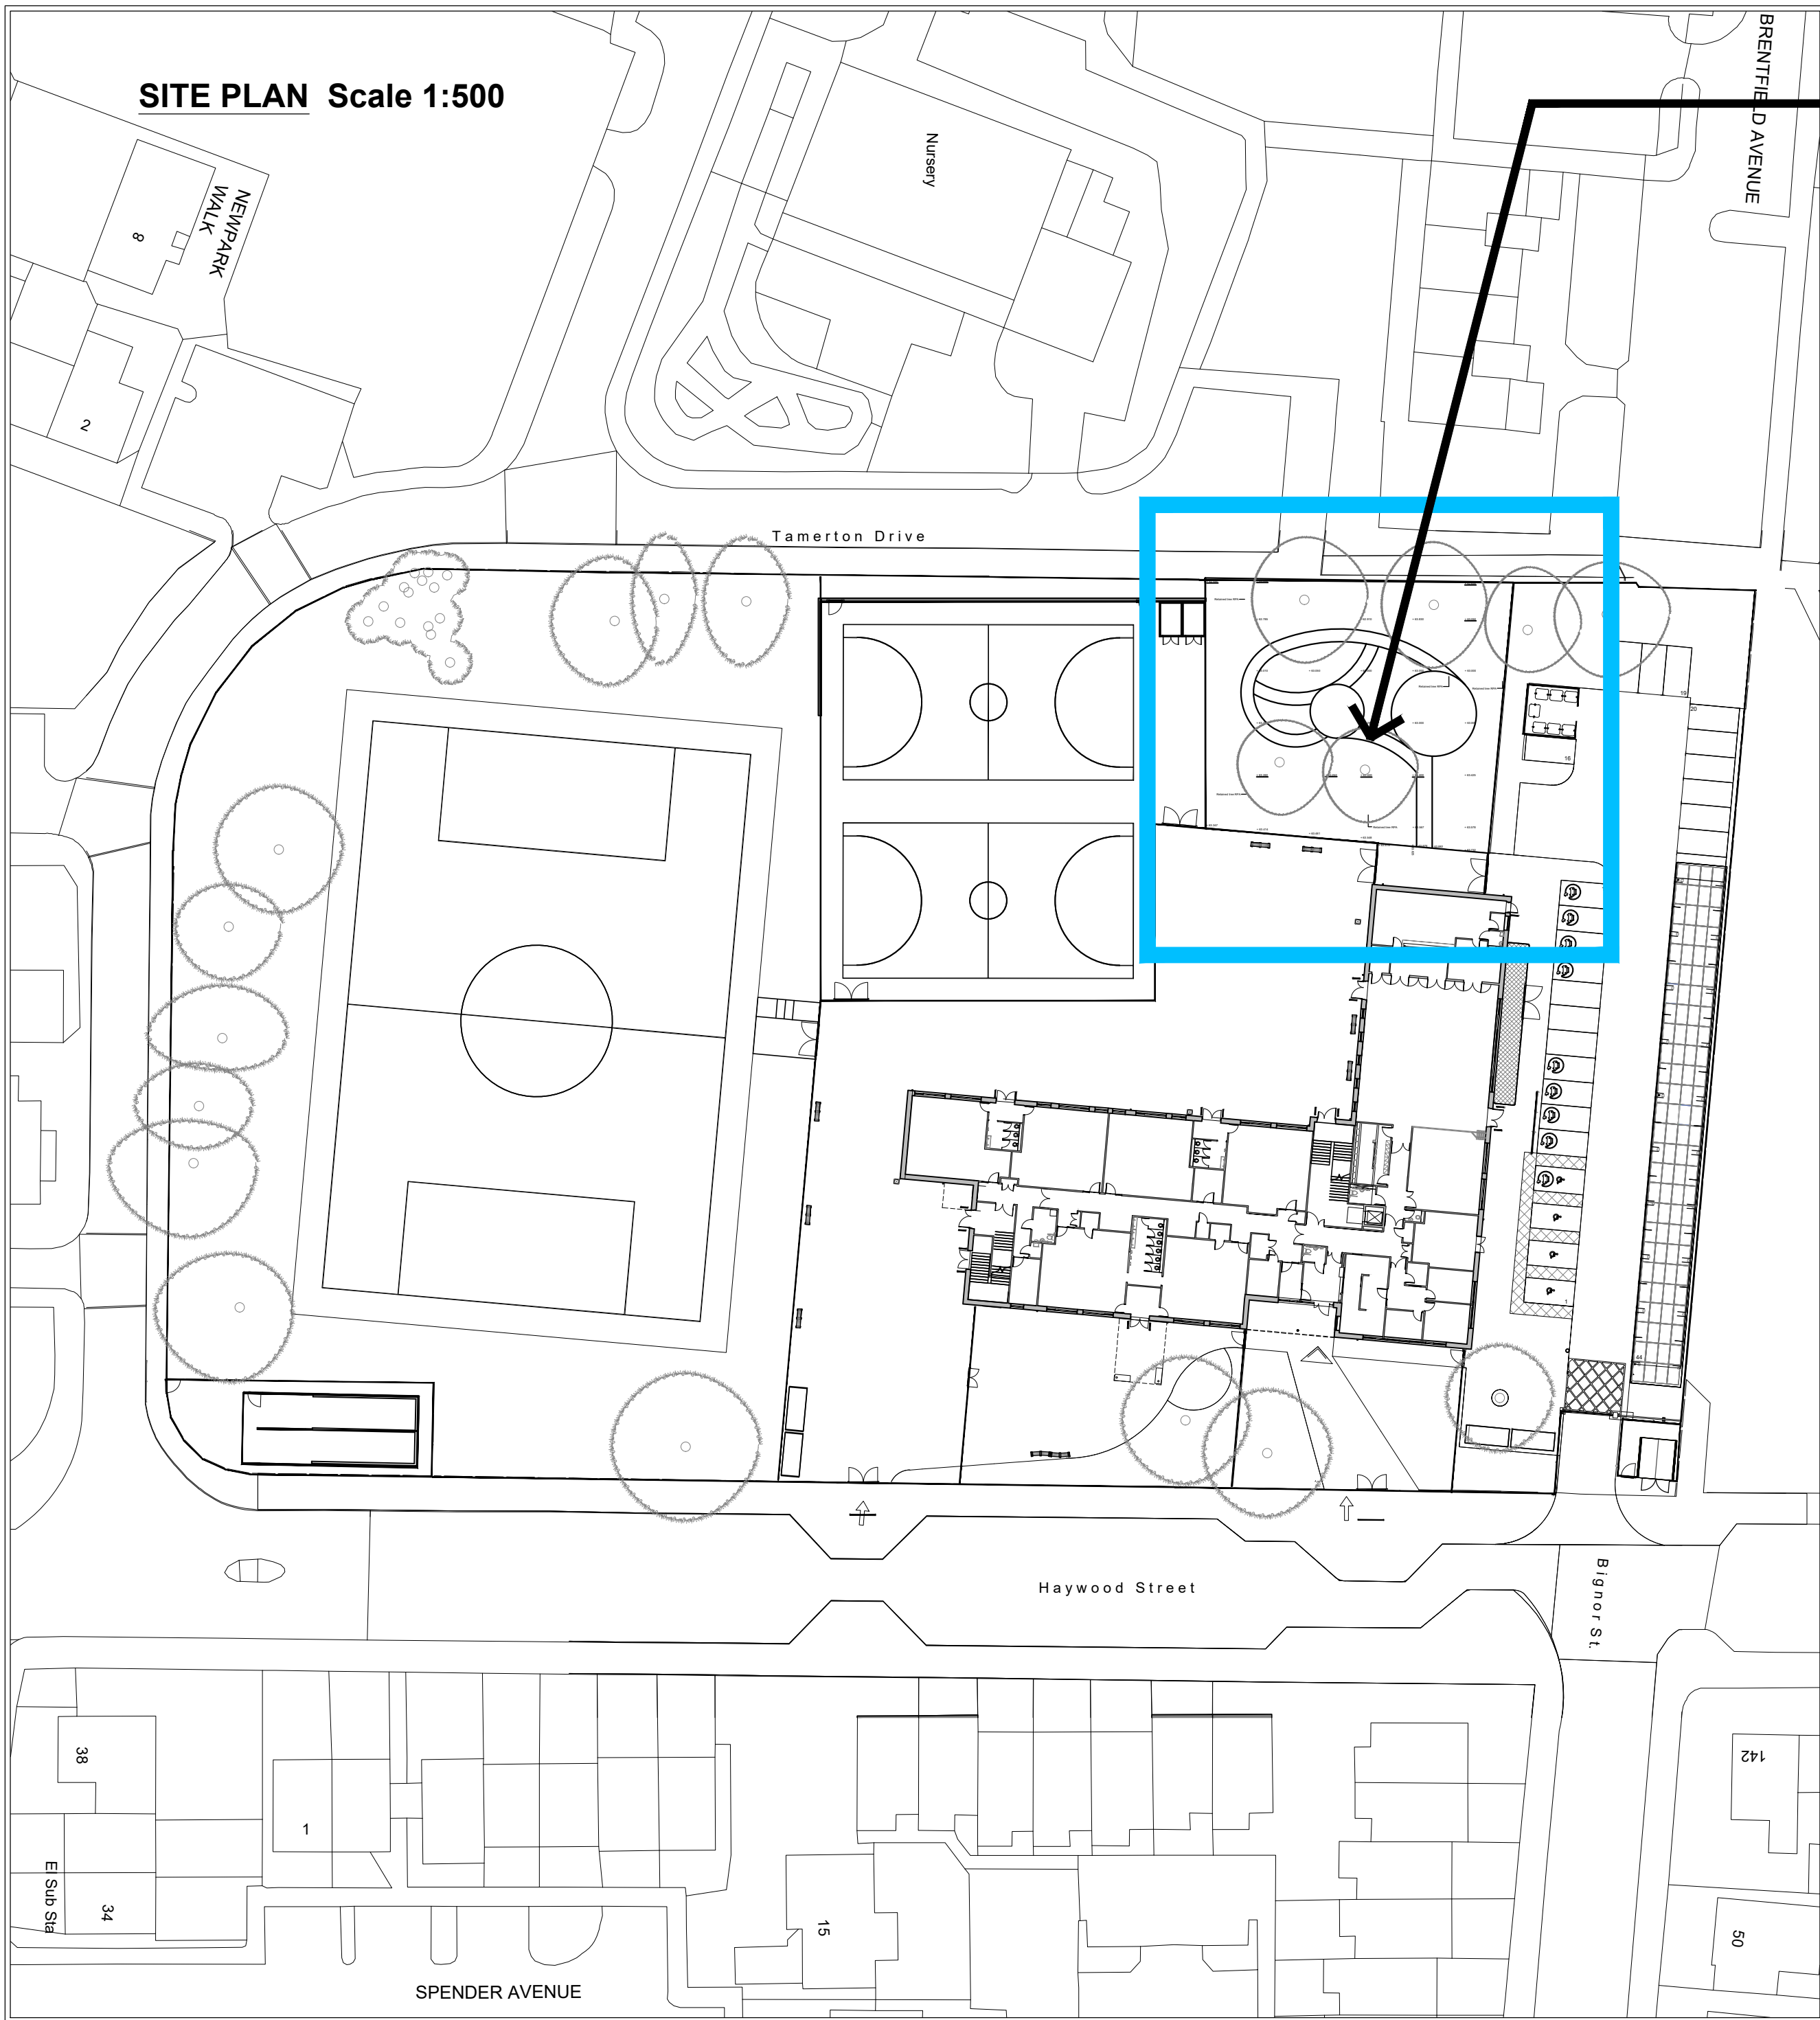

HABITAT AREA SETTING OUT Scale 1:100

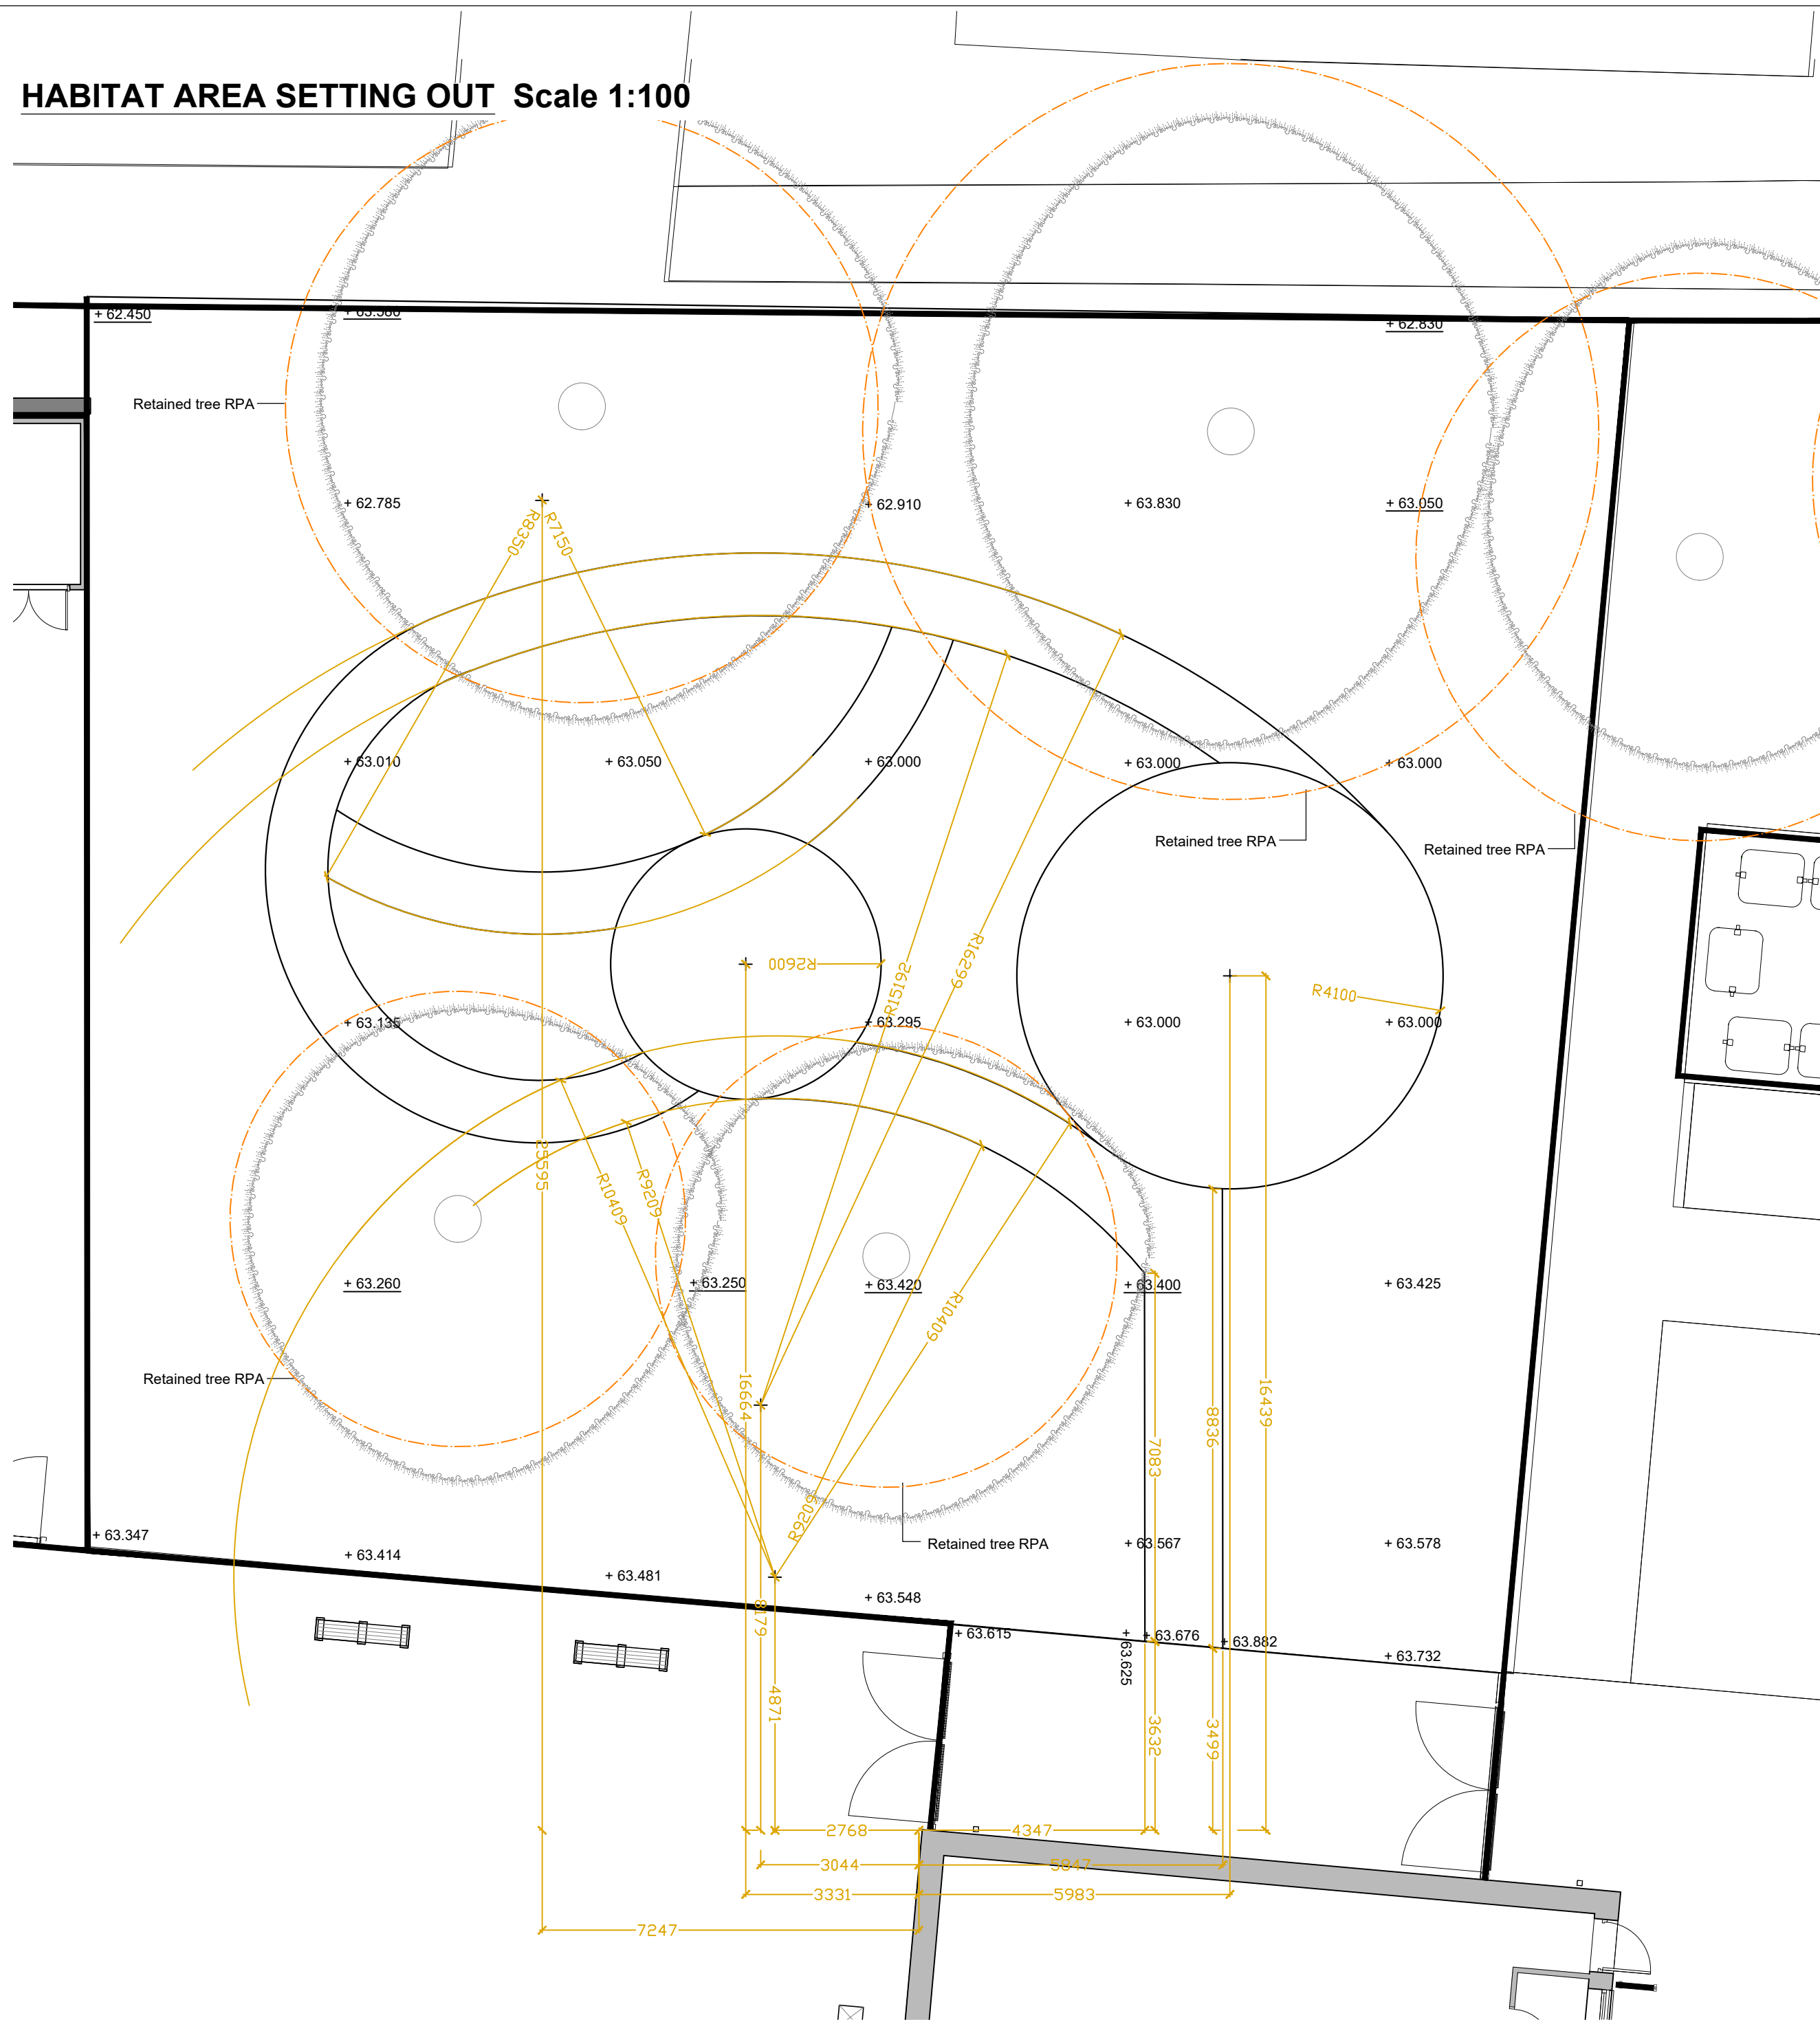


KEY

+18.25	Existing level retained
+16.10	Proposed level

NOTES:

1. Drawing scaled & issued for planning purposes only.
2. All setting out, levels & dimensions to be checked on site by the Contractor (s) prior to the relevant orders being placed & installation of materials, any discrepancies are to be brought to the attention of the client & contract administrator.
3. This drawing is to be read in conjunction with all others relating to the project & all information derived accordingly, any anomalies to be reported to the client & contract administrator.
4. Work shown on this drawing to be carried out in accordance with current British Standards & Codes of Practice.
5. © This drawing is the Copyright of Saville Landscape Design Ltd & may not be reproduced in any form without prior written consent from Saville Landscape Design Ltd

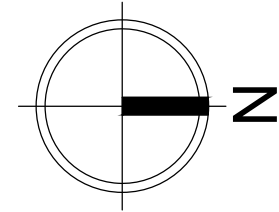

Rev	Description	Initial	Date
B	Updated to latest site plan	KAS	Mar23
A	Updated to latest site plan	KAS	Mar23

saville LANDSCAPE DESIGN

Hatherlow House Romiley Stockport Cheshire SK6 3DY

T : 0161 406 7333 E : info@savillelandscape.co.uk

M : 07502 289193 W : www.savillelandscape.co.uk

CLIENT
Conlon Construction Ltd

PROJECT TITLE
Olive Primary School

DRAWING TITLE
Habitat Area Details & Setting Out

STATUS
PLANNING

SCALE	SHEET SIZE	DRAWN	CHECKED	DATE
Varies	A1	KAS	-	Mar23

PROJECT NO.	DRAWING NO.	REV.
406	03	B