



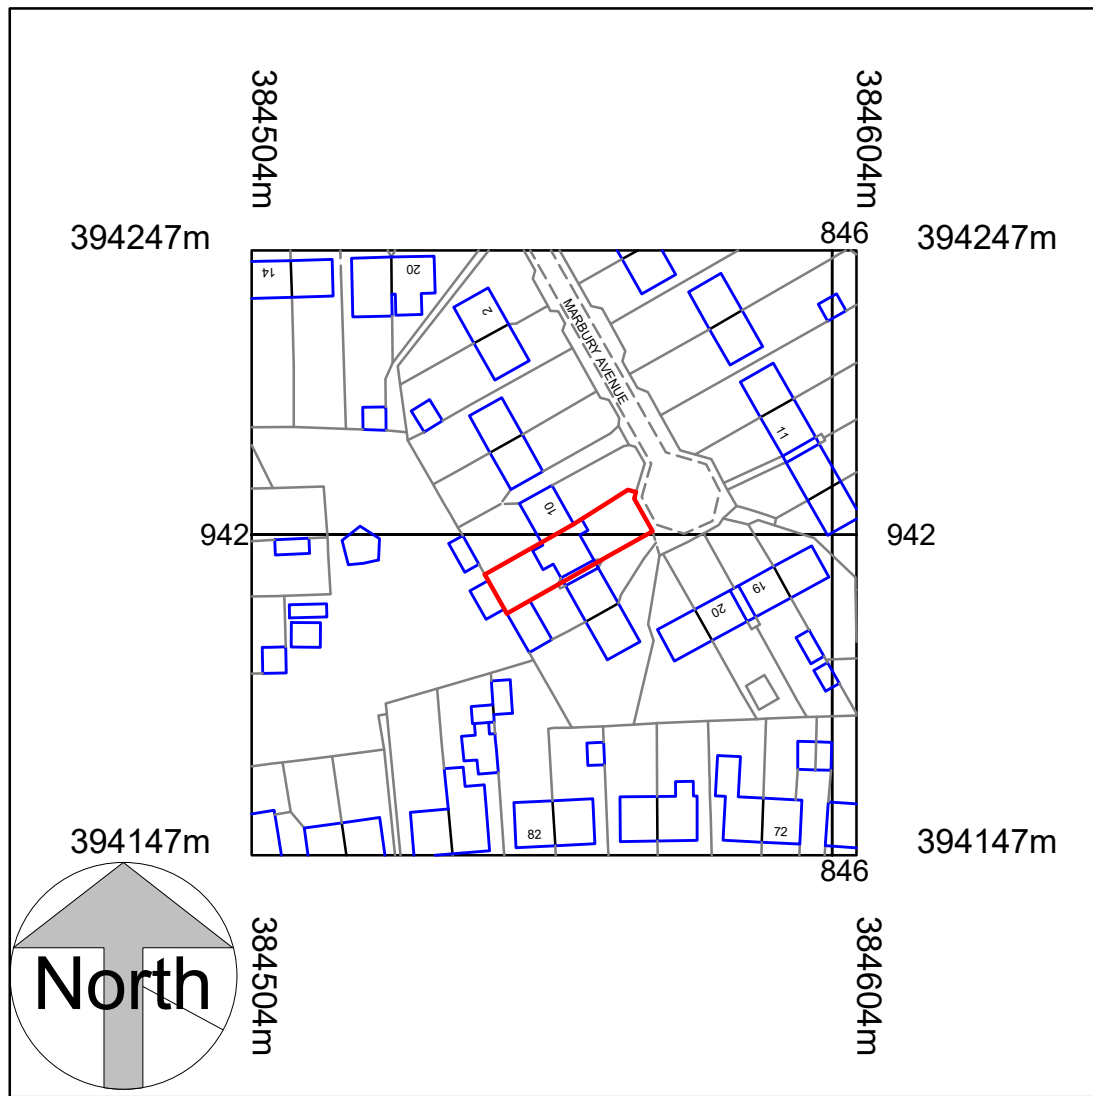

Location Plan

1 : 1250

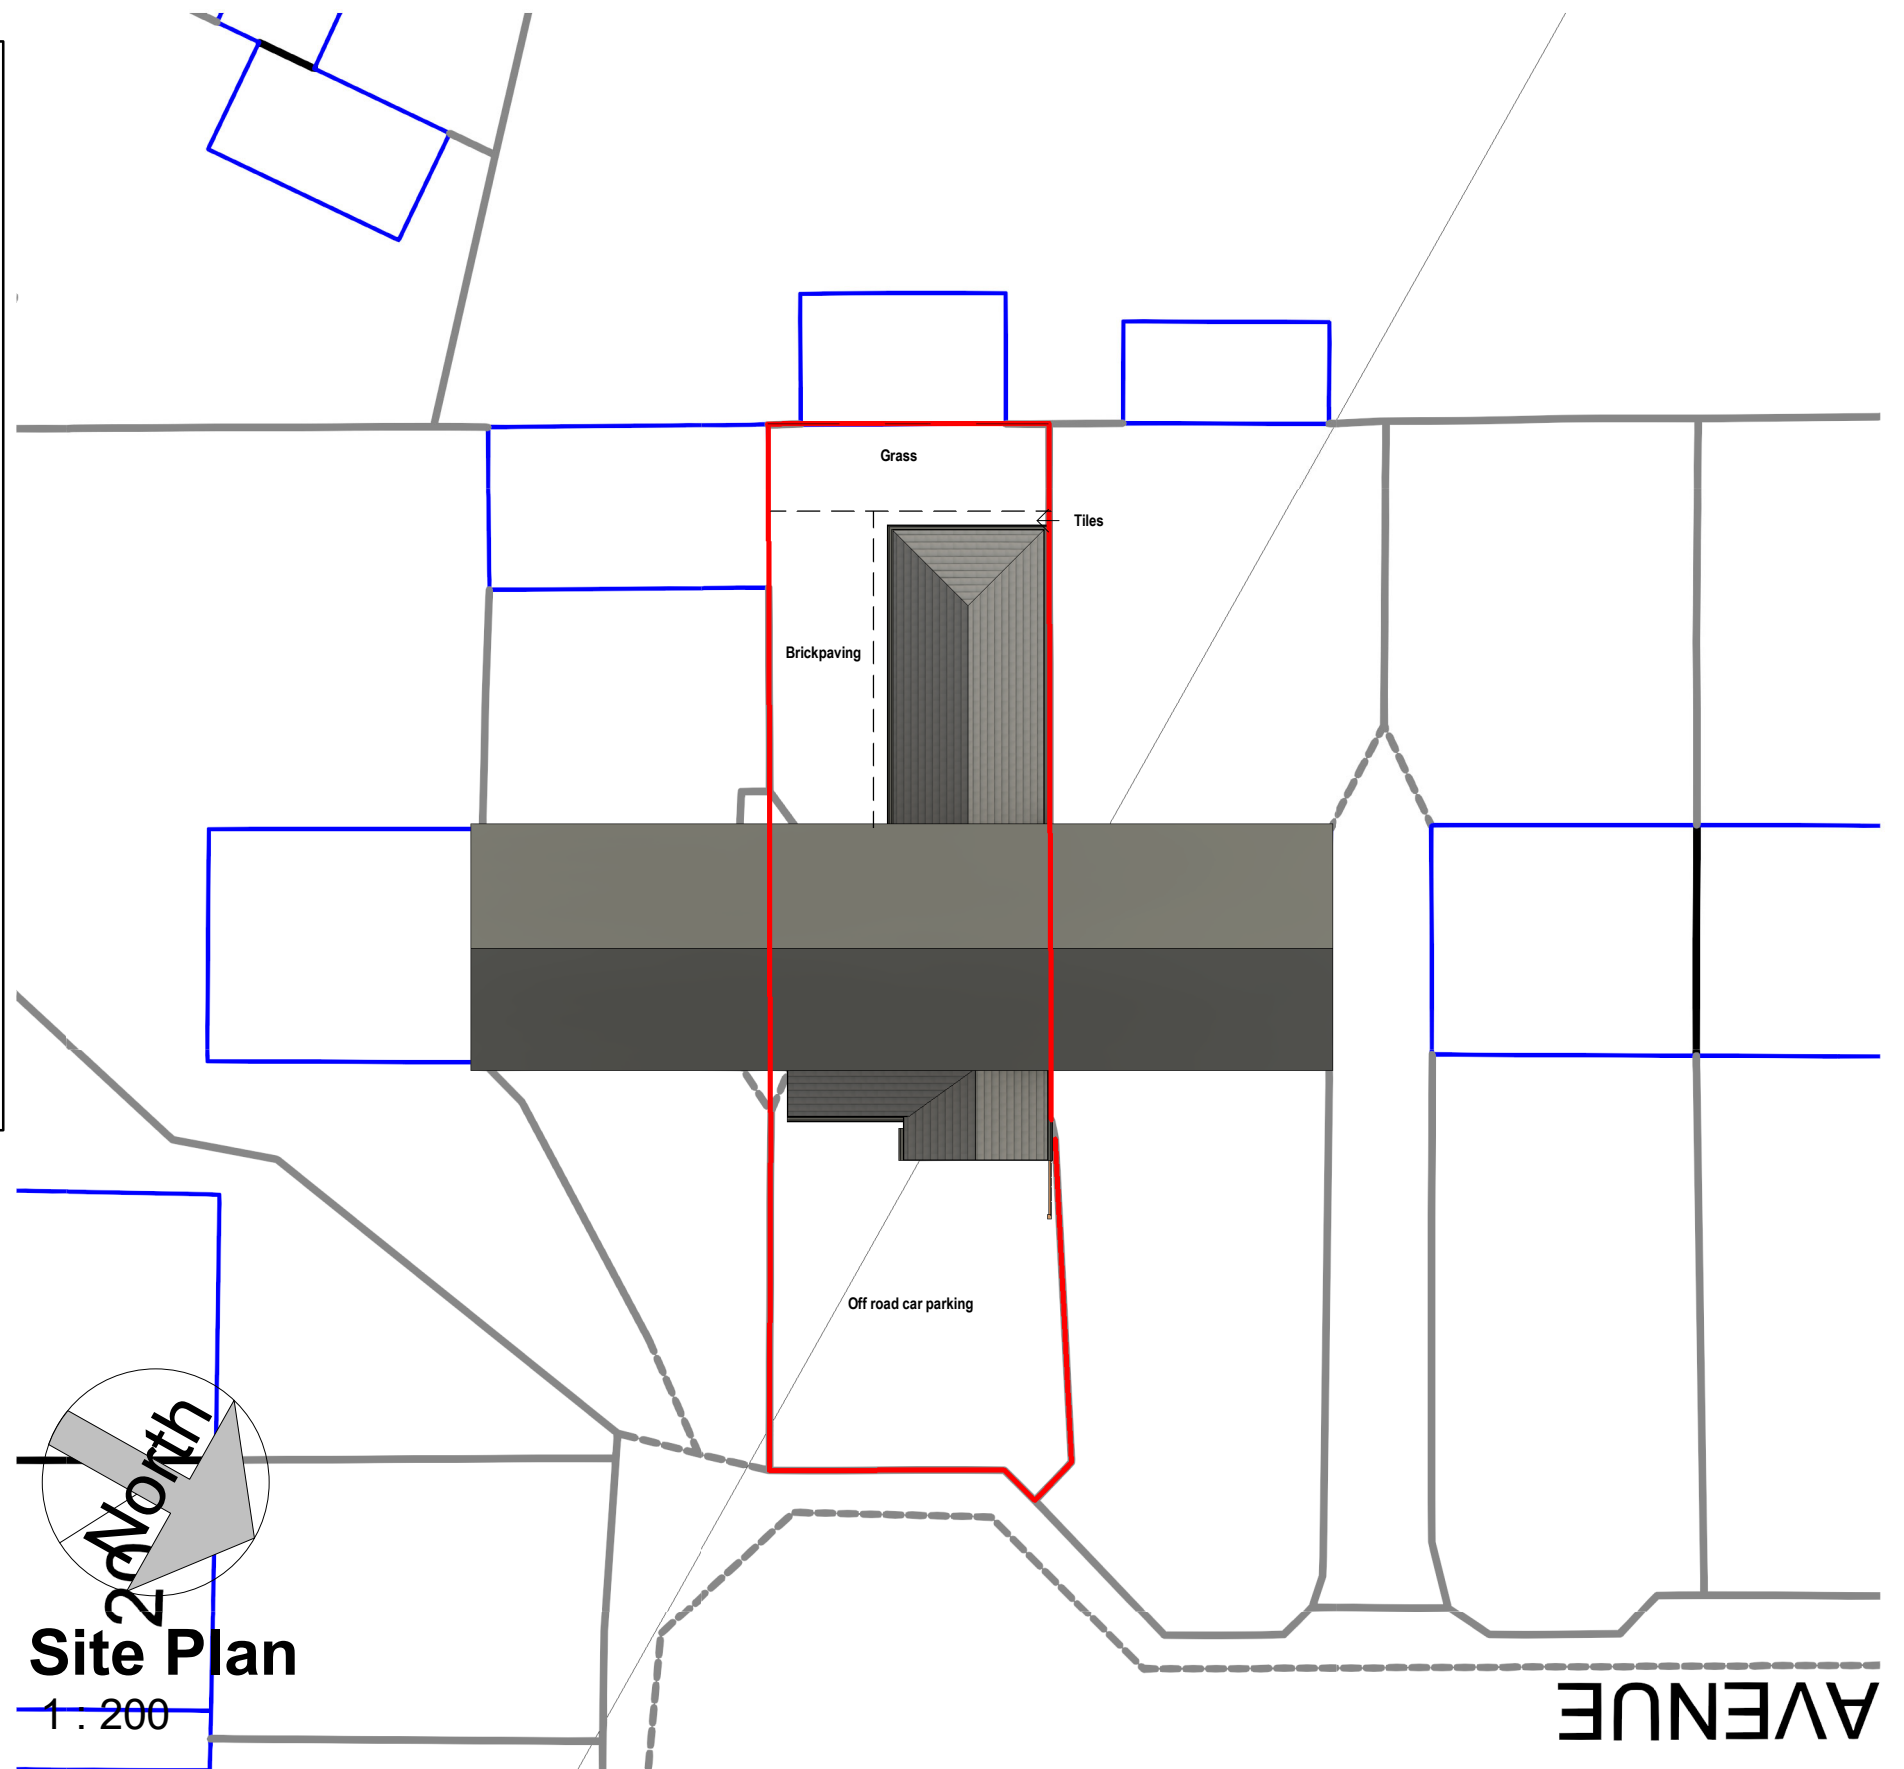

Site Plan

1 : 200

COPYRIGHT © ALL RIGHTS RESERVED BY VIKAS ALYAS LTD. DO NOT SCALE FROM DRAWING. DRAWING INDICATES DESIGN INTENT ONLY. REPORT ANY DISCREPANCIES TO CLIENT / VA LTD. NOT TO BE USED FOR CONSTRUCTION UNLESS STATED SO. TO BE READ IN CONJUNCTION WITH OTHER DRAWINGS OR SPECIFICATION WHERE PROVIDED.



0161 511 8479

vikas@architek.uk
916 Stockport Road, Levenshulme, Manchester, M19 3AB

No.	Description	Date
P1	Issue to Planning	10.03.2023

PROJECT		ADDRESS		CLIENT	
		1212_12 Marbury Ave, Fallowfield, Manchester M14 7AJ		Mr Khalil Rehman	
Sgl storey rear extension and front porch extension		SHEET		Date	Project number
Manchester City Council		Location and Site Plan		10.03.2023	1212
PURPOSE OF ISSUE				Drawn by	Scale (@ A3)
Planning				VA	As indicated
				Checked by	DRAWING NUMBER
				VA	A101
					REV
					P1