


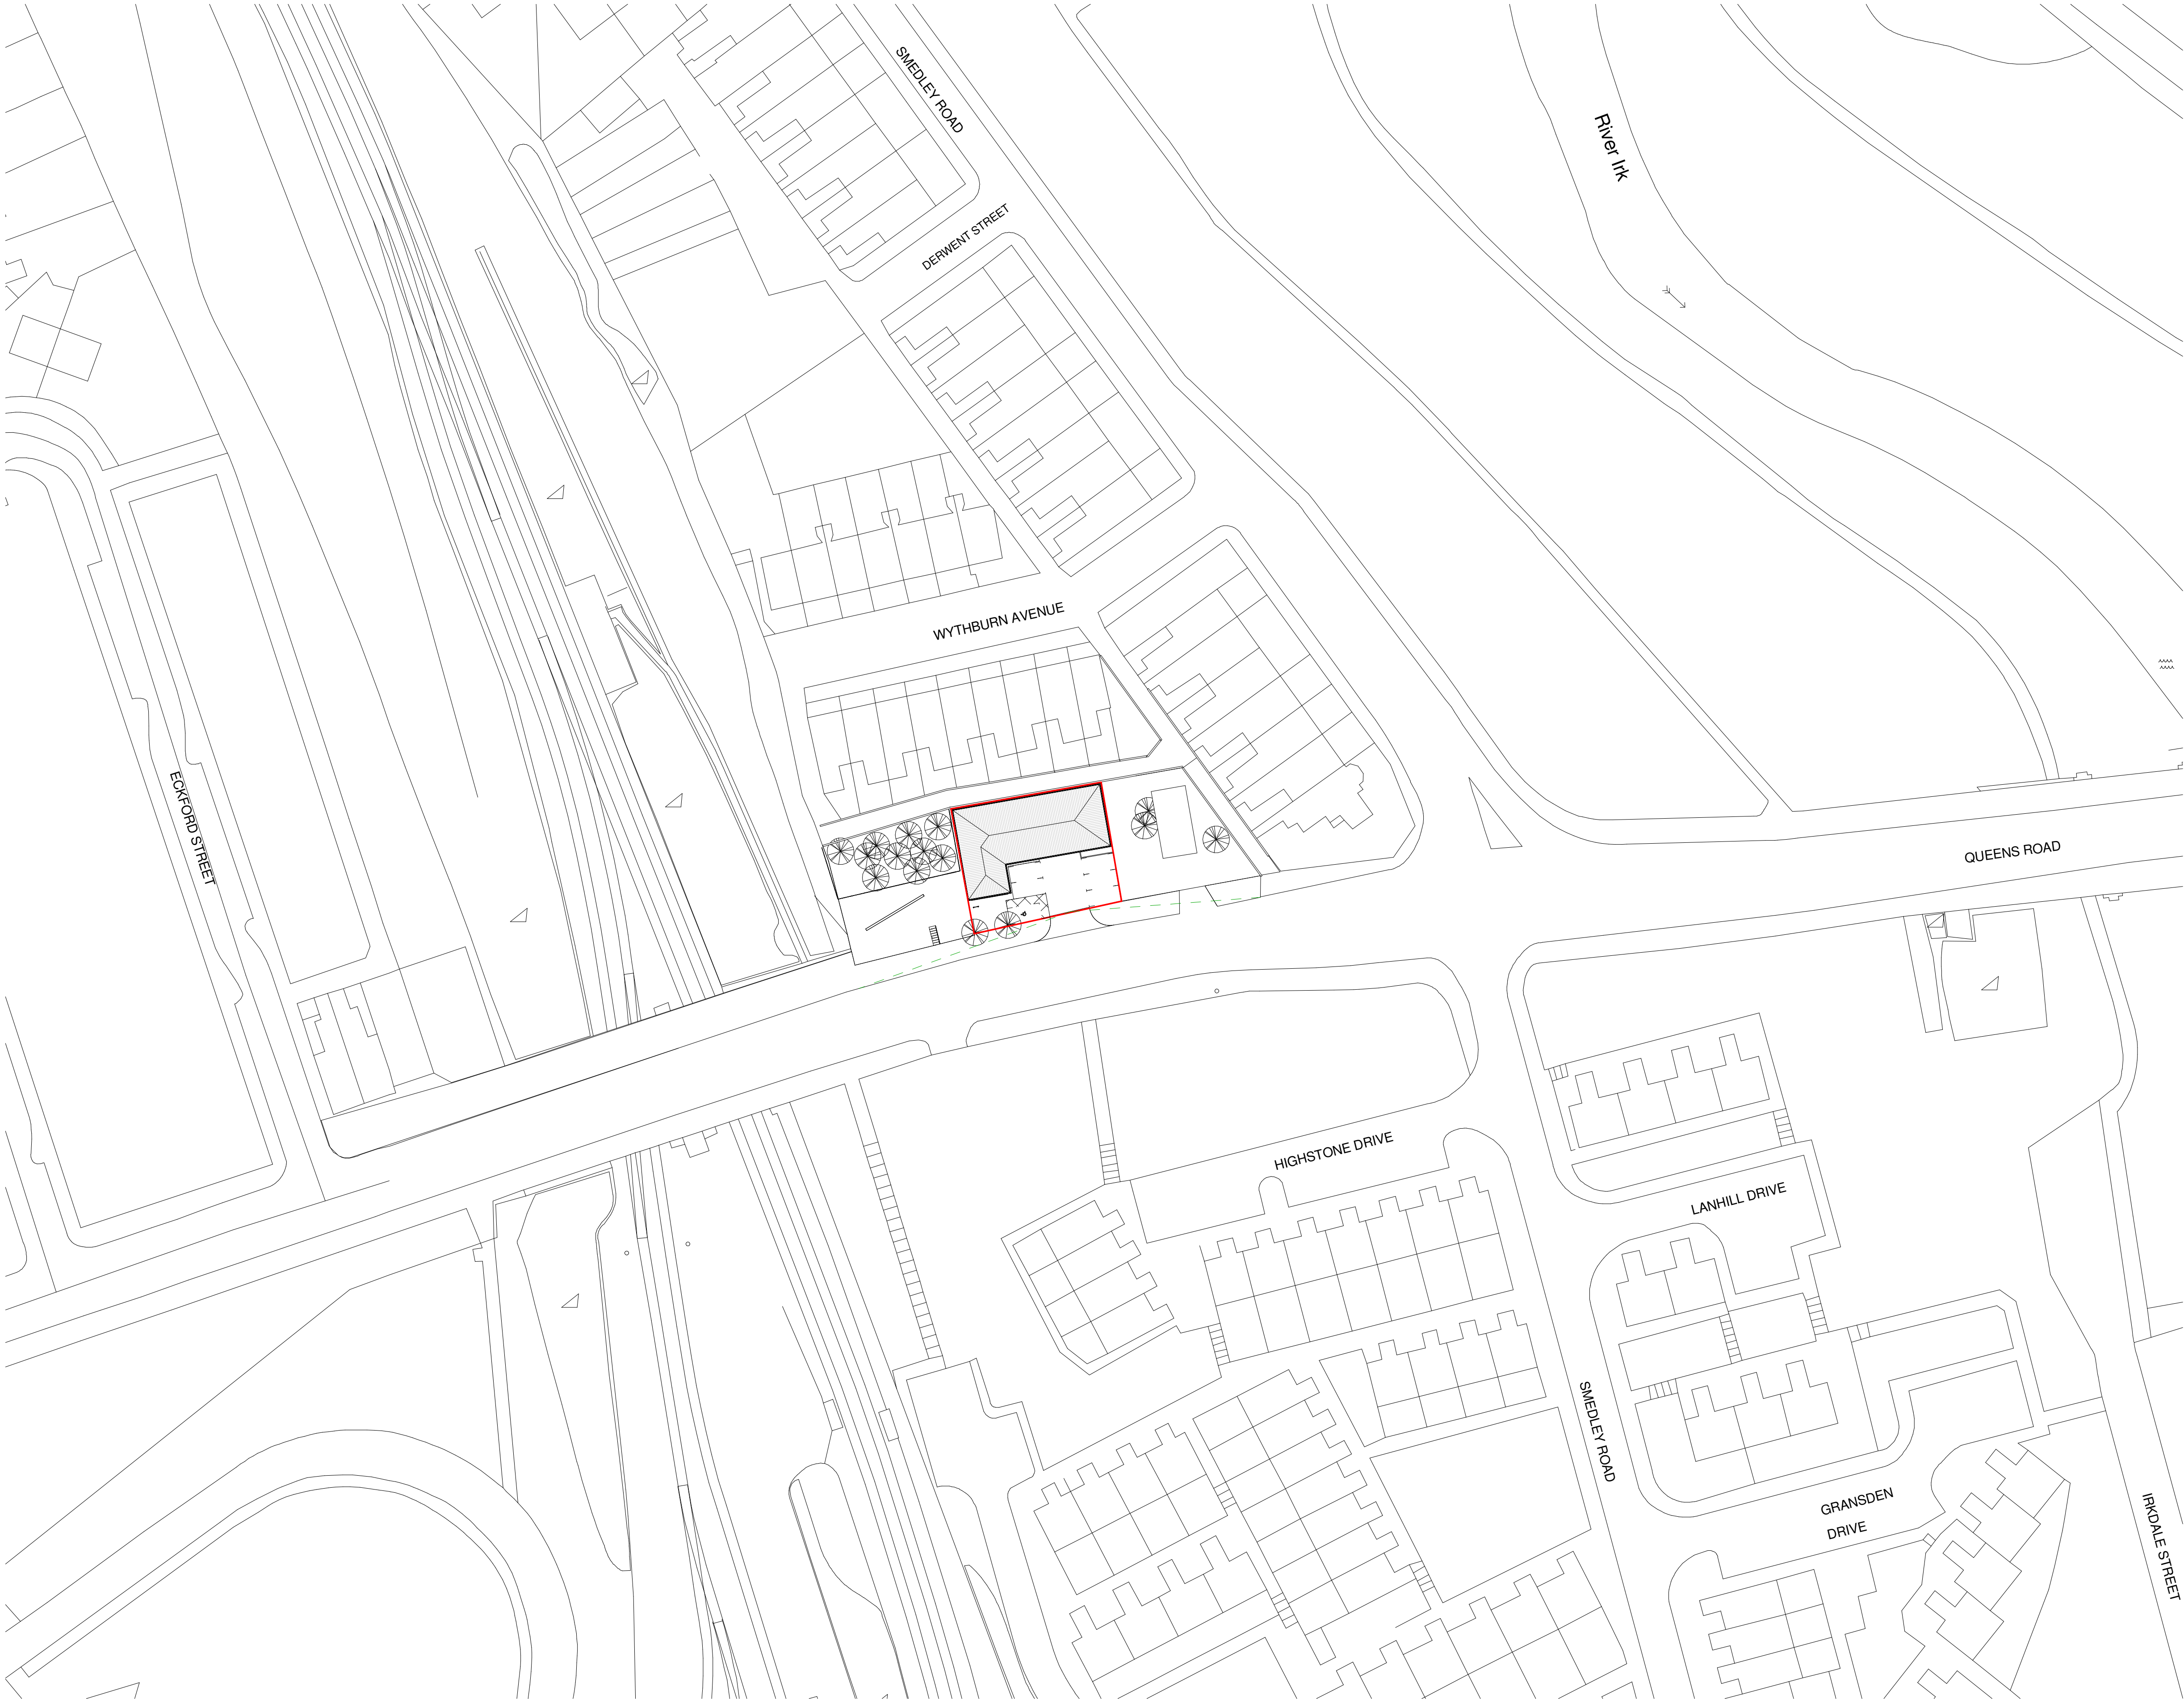

Site plan
1 : 500

©
DO NOT SCALE. Use figured dimensions only. Contractor is to check all dimensions before commencement of works. This drawing is copyright. This data to be used as a-ref file only - not as live data. This drawing must only be used for the purpose for which it is supplied.

NOTES:

Revision Number	Date	Description of Revision	Chkd	Appr
-----------------	------	-------------------------	------	------

SEEDY
Architects!

Experience | Design Ethos | Passion

Parsonage Chambers, 3 Parsonage, Manchester M3 2HW - 0161 832 5750

status

Planning

job title

Queens Road industrial

Location

drawing title

Site Plan

author SOD	date 15/09/2022		
checker MD	date 15/09/2022		
scale 1 : 500	paper size A1		

Project no.	Type	Seed drawing no.	Rev.
3300		A-DWG-SP-001	