



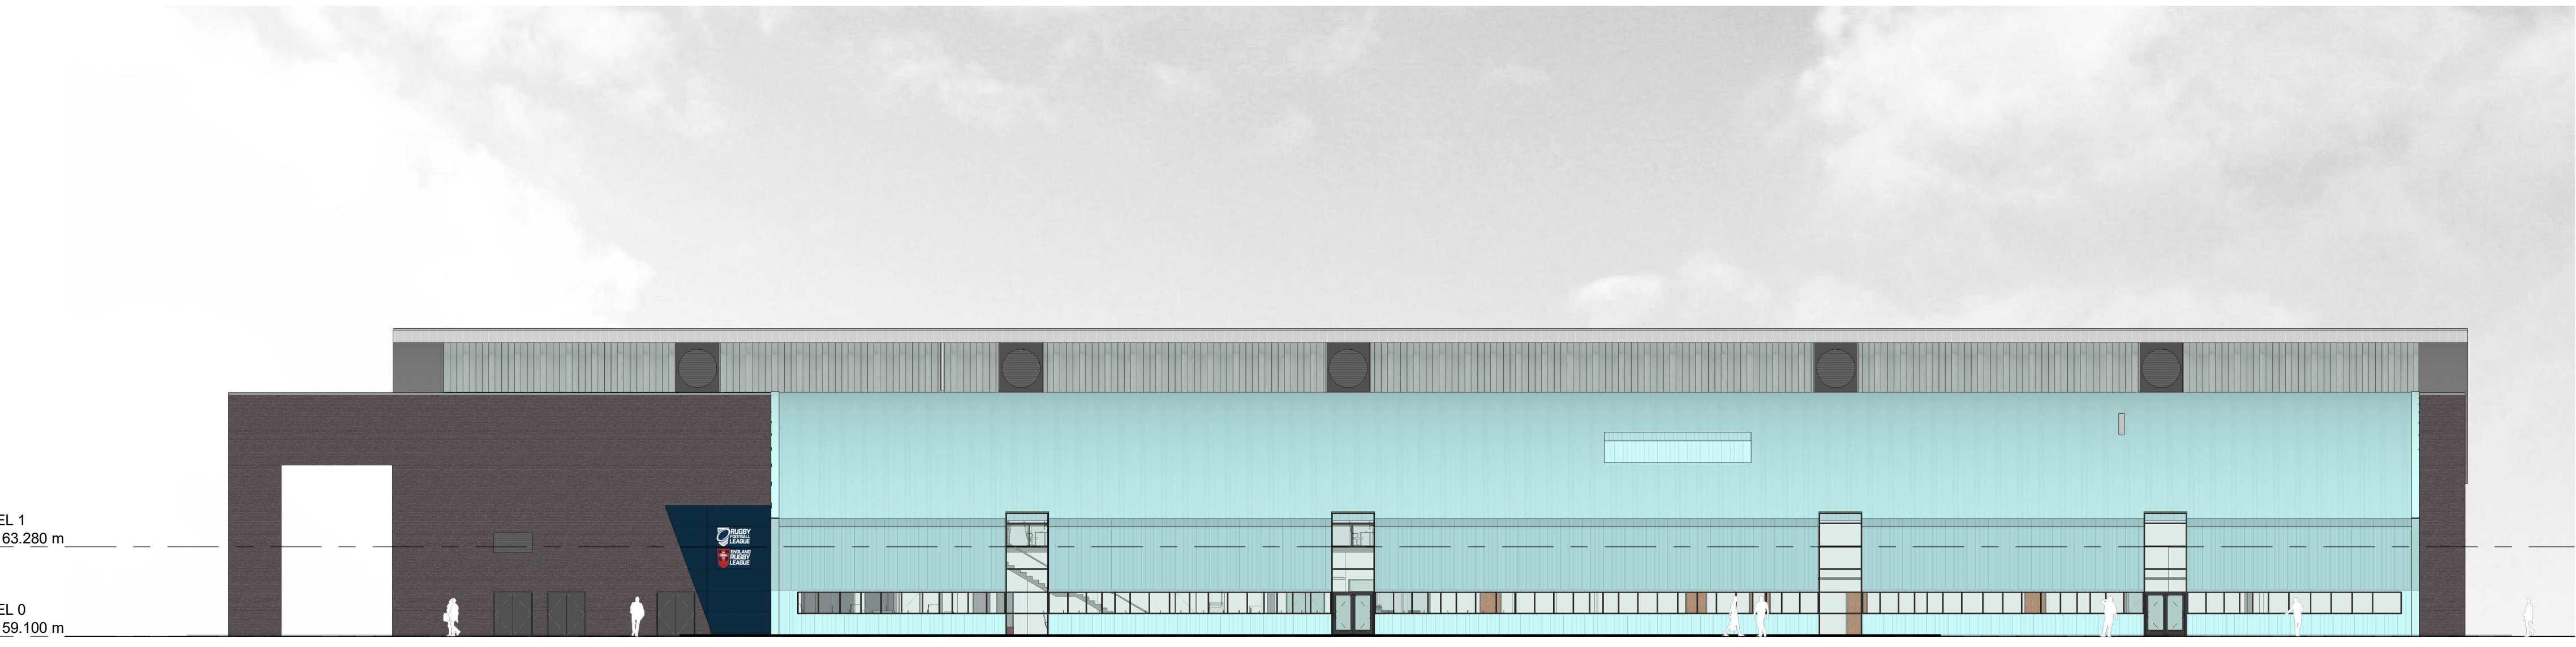

1 Existing North Elevation - PLANNING
1 : 200



2 Existing East Elevation - PLANNING....
1 : 200

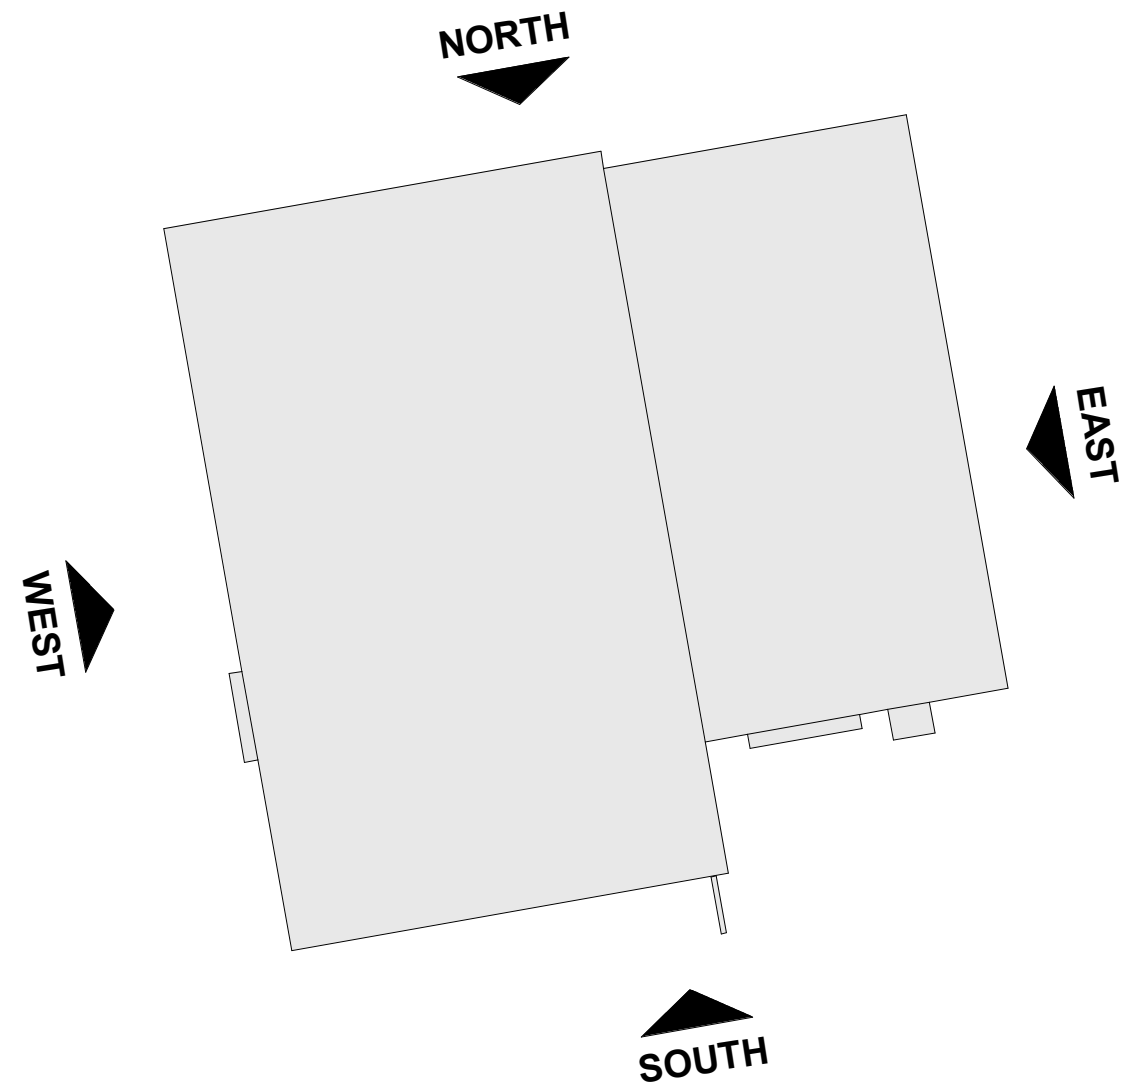

Elevation Locations - - PLANNING
1 : 1000

P1	Issued For Planning	07.03.2023	ME	GG
Rev	Description	Date	Dr	App
original by		date created	by	by
ME		03/07/23	GG	



AHR Architects Ltd
5th Floor
55 Princess Street
Manchester
M2 4EW
United Kingdom

T +44(0)161 8287900
E manchester@ahr.co.uk
www.ahr.co.uk

client name Manchester City Council			
project House of Sport			
drawing Existing Elevations - Sheet 2			
computer file C:\Users\mark\OneDrive\LOCAL FILES\HOS-AHR-00-22\A0-A-001\mark.evans.rvt		plot date	
project number 2019.00291.000		scale As indicated@A1	
drawing number HOS-AHR-00-00-DR-A-20-1005		rev P1	issue status P1
This drawing is to be read in conjunction with all related drawings. All dimensions must be checked and verified on site before commencing any work or producing shop drawings. The originator should be notified immediately of any discrepancy. This drawing is copyright and remains the property of AHR.			