


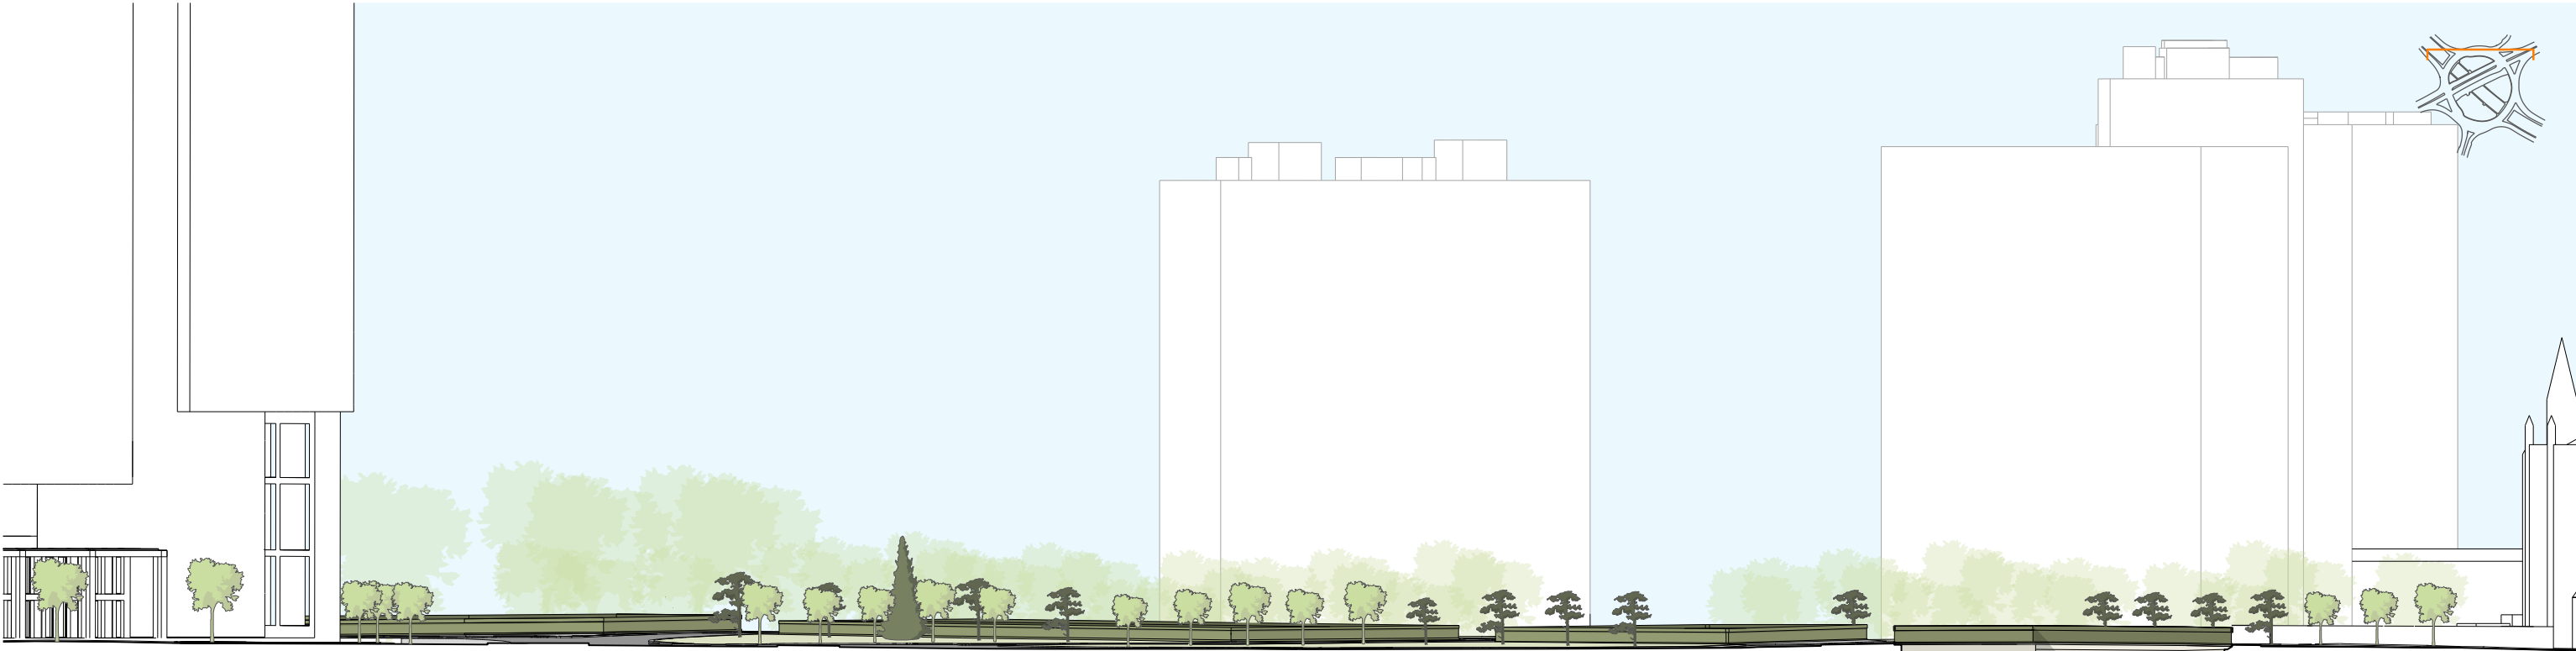

EXISTING NORTH ELEVATION



EXISTING SOUTH ELEVATION

This drawing is copyright
Do not scale off dimensions.
All dimensions to be checked on site by contractor.
Contractor to report any dimensional discrepancies,
errors or omissions prior to commencing on site.

NOTE:

NORTH

Rev	Date	Description
P01	27-01-2023	Planning Issue

Project Title
Chester Road Roundabout


Status
Planning

Drawing Title Existing North & South Site Elevations	
Job No 10293	Date January 2023
Scale 1:250@A1 / 1:500@A3	Revision P01

simpsonhaugh

MANCHESTER
Riverside, 4 Commercial St
Manchester M15 4PQ
+44 (0)161 835 2345
www.simpsonhaugh.com


LONDON
5-8 Roberts Place
London EC1R 8BB
+44 (0)20 7549 4000
mail@simpsonhaugh.com

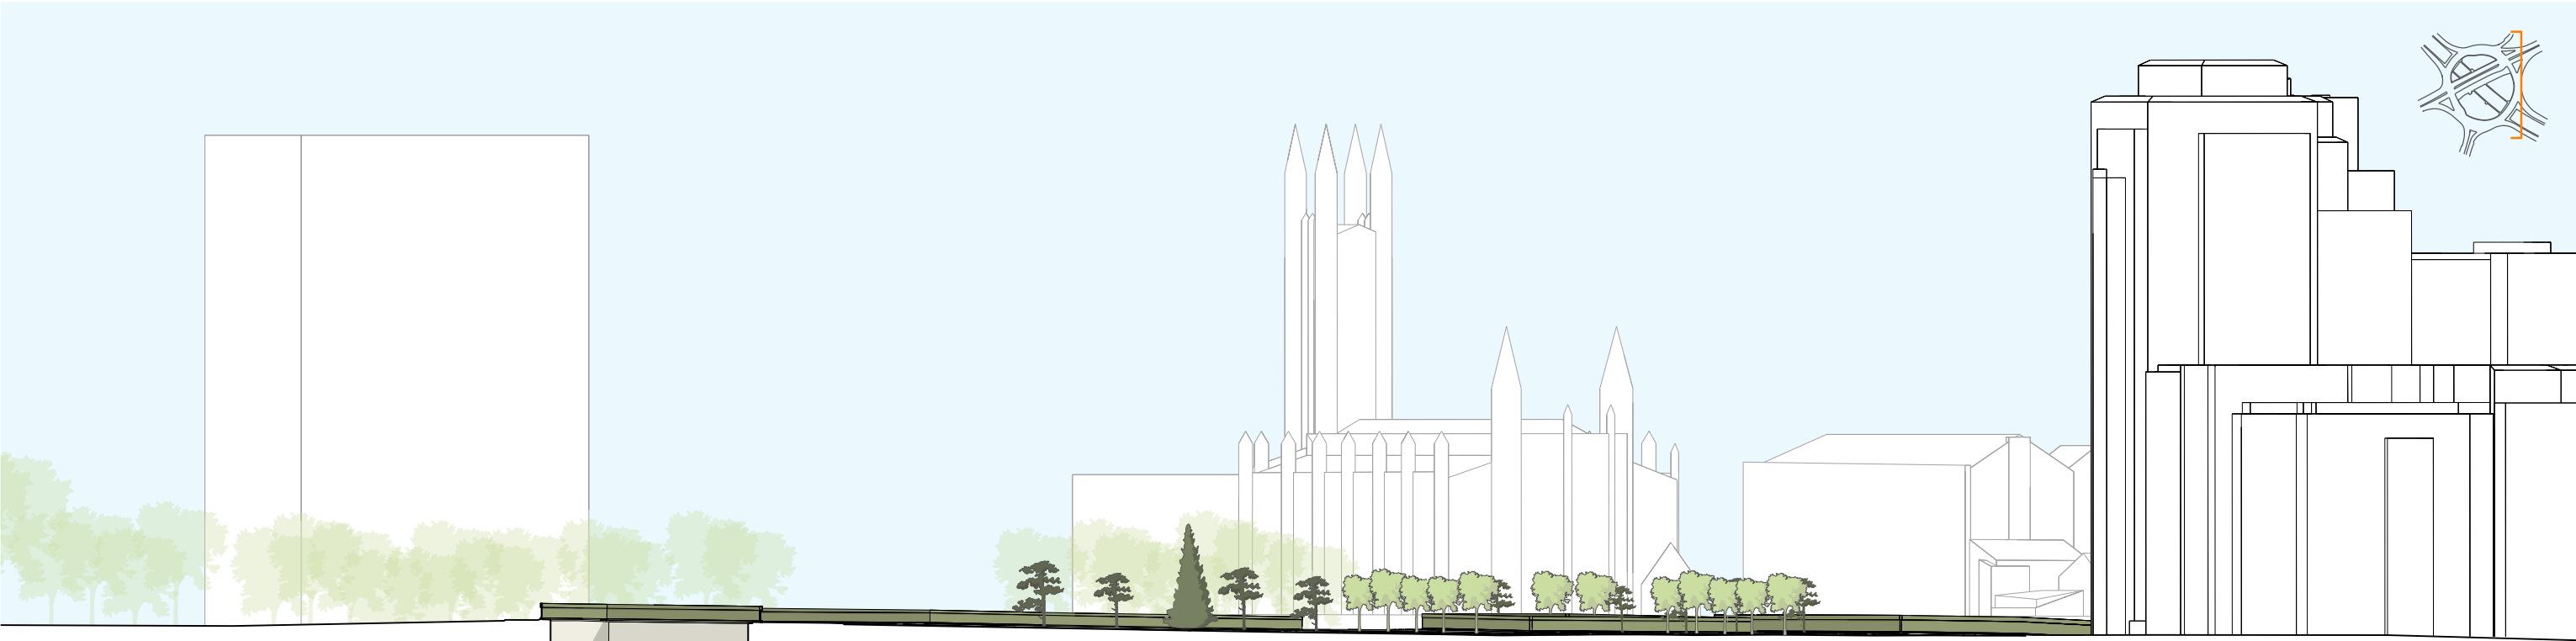

EXISTING EAST ELEVATION



EXISTING WEST ELEVATION

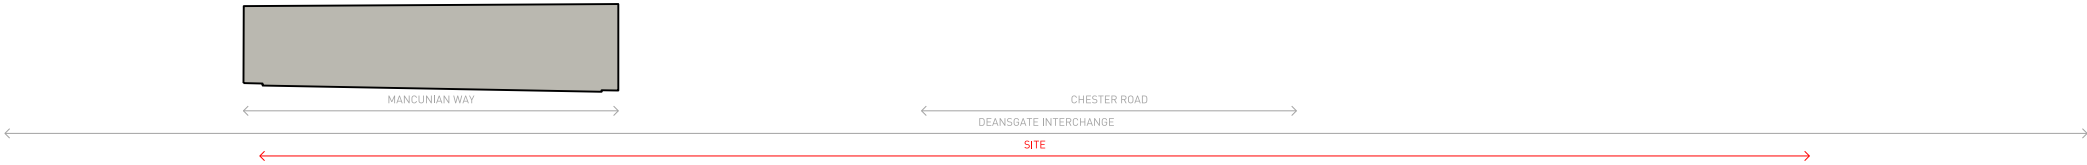

This drawing is copyright Do not scale off dimensions. All dimensions to be checked on site by contractor. Contractor to report any dimensional discrepancies, errors or omissions prior to commencing on site. 05101525m	NOTE:	NORTH	<table><tr><th>Rev</th><th>Date</th><th>Description</th></tr><tr><td>P01</td><td>27-01-2023</td><td>Planning Issue</td></tr><tr><td> </td><td> </td><td> </td></tr><tr><td> </td><td> </td><td> </td></tr><tr><td> </td><td> </td><td> </td></tr><tr><td> </td><td> </td><td> </td></tr><tr><td> </td><td> </td><td> </td></tr><tr><td> </td><td> </td><td> </td></tr><tr><td> </td><td> </td><td> </td></tr><tr><td> </td><td> </td><td> </td></tr></table>	Rev	Date	Description	P01	27-01-2023	Planning Issue																									<table><tr><td colspan="2">Project Title</td><td colspan="2">Drawing Title</td></tr><tr><td colspan="2">Chester Road Roundabout</td><td colspan="2">Existing East & West Site Elevations</td></tr><tr><td>Job No</td><td>Scale</td><td>Date</td><td> </td></tr><tr><td>10293</td><td>1:250@A1 / 1:500@A3</td><td>January 2023</td><td> </td></tr><tr><td>Status</td><td>Drawing No</td><td>Revision</td><td> </td></tr><tr><td>Planning</td><td>10293-SHP-A-B5D7-G100-XE-XX-002</td><td>P01</td><td> </td></tr></table>	Project Title		Drawing Title		Chester Road Roundabout		Existing East & West Site Elevations		Job No	Scale	Date		10293	1:250@A1 / 1:500@A3	January 2023		Status	Drawing No	Revision		Planning	10293-SHP-A-B5D7-G100-XE-XX-002	P01		 MANCHESTER Riverside, 4 Commercial St Manchester M15 4PC +44 (0)161 835 2345 www.simpsonhaugh.com LONDON 8-8 Roberts Place London EC1R 8BB +44 (0)20 7549 4000 mail@smpsonhaugh.com
	Rev	Date	Description	
	P01	27-01-2023	Planning Issue	
Project Title		Drawing Title	
Chester Road Roundabout		Existing East & West Site Elevations	
Job No	Scale	Date	
10293	1:250@A1 / 1:500@A3	January 2023	
Status	Drawing No	Revision	
Planning	10293-SHP-A-B5D7-G100-XE-XX-002	P01	