




0 0.51m 2m 5m
1:100

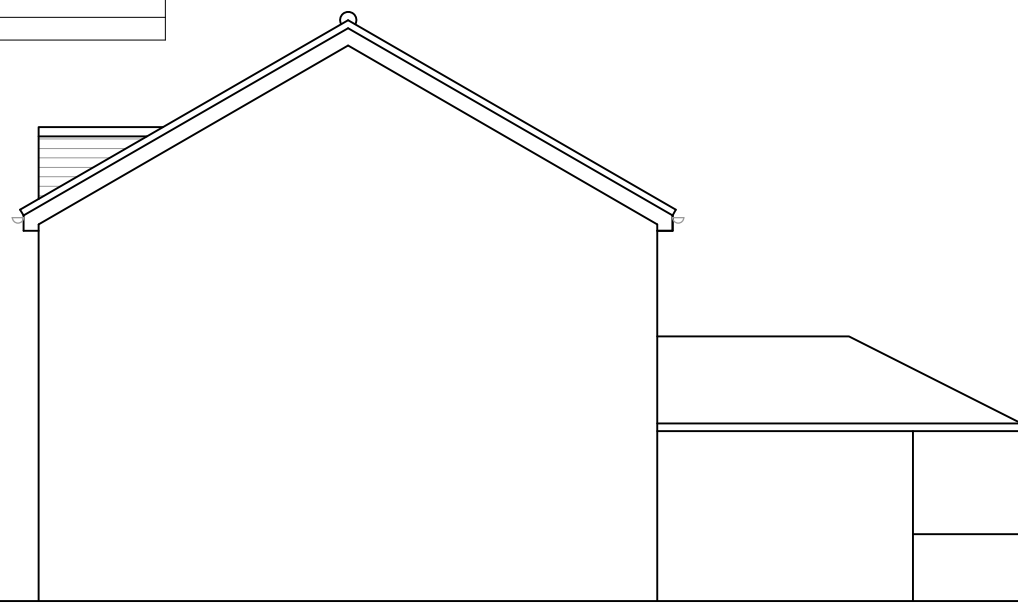


Side Elevation
As Existing

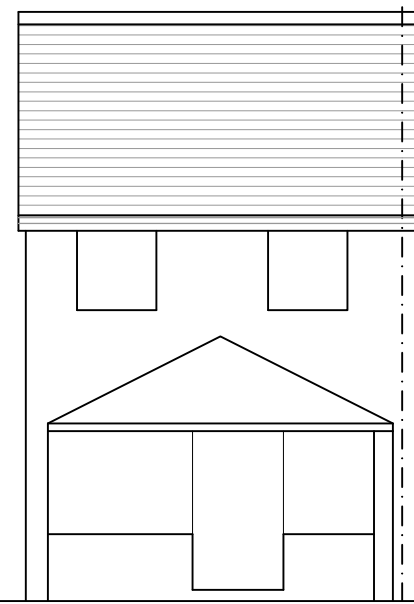


Rear Elevation
As Existing

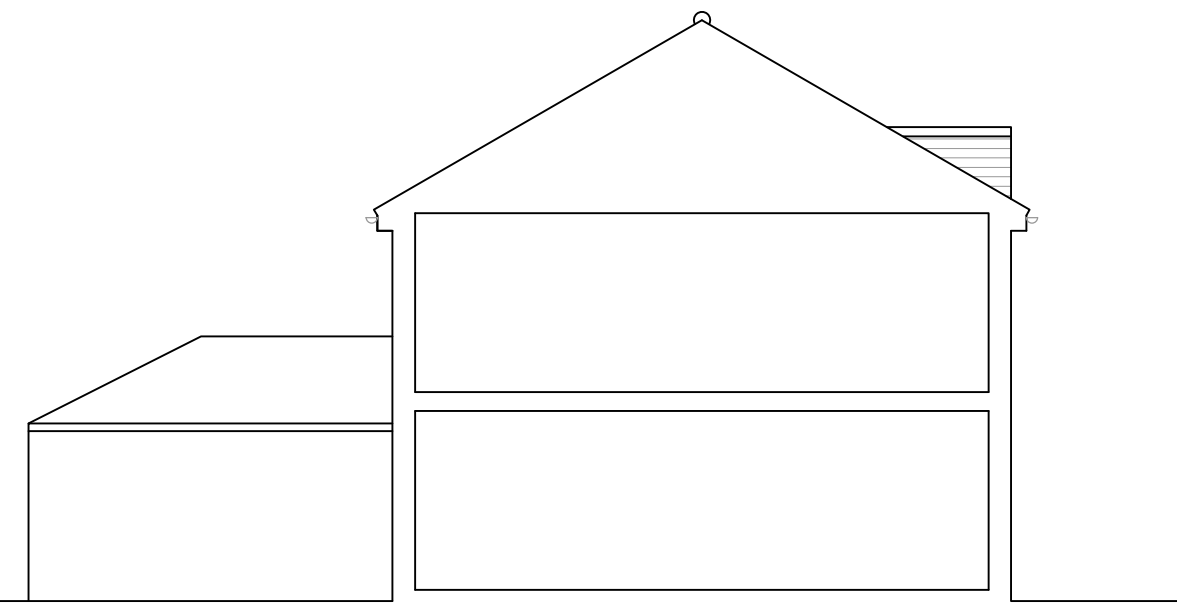


Side Elevation
As Existing

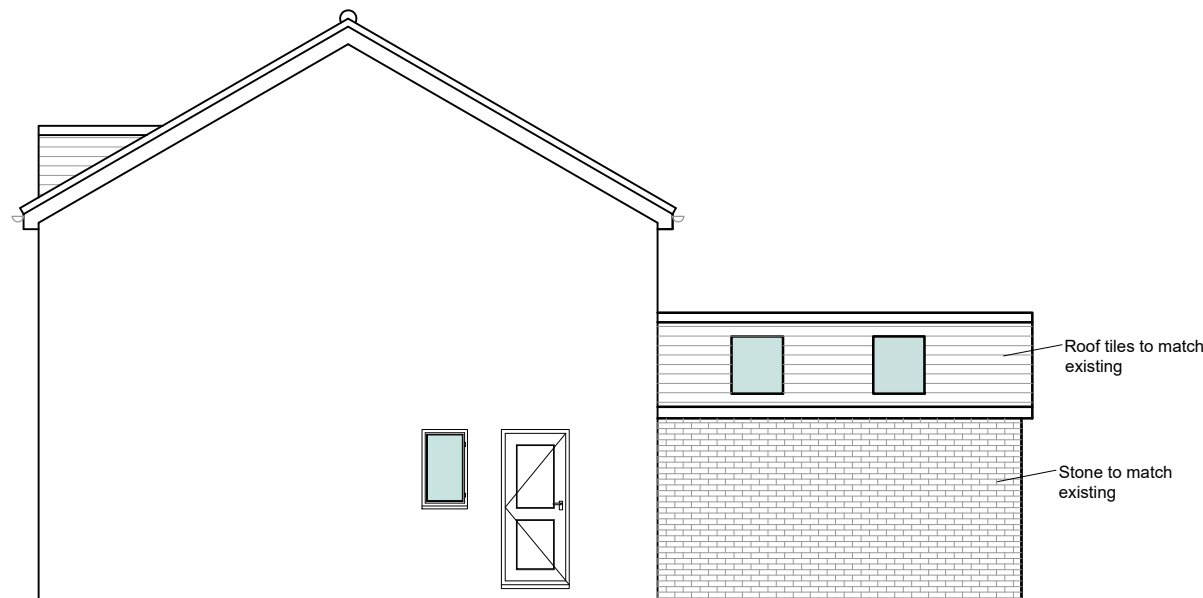

Side Elevation
As Proposed

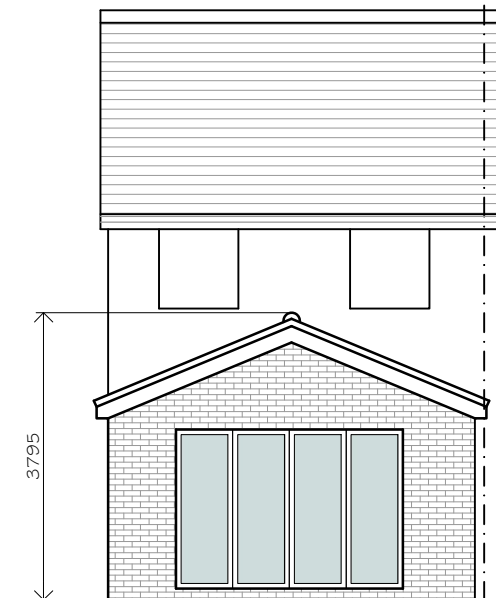

Rear Elevation
As Proposed

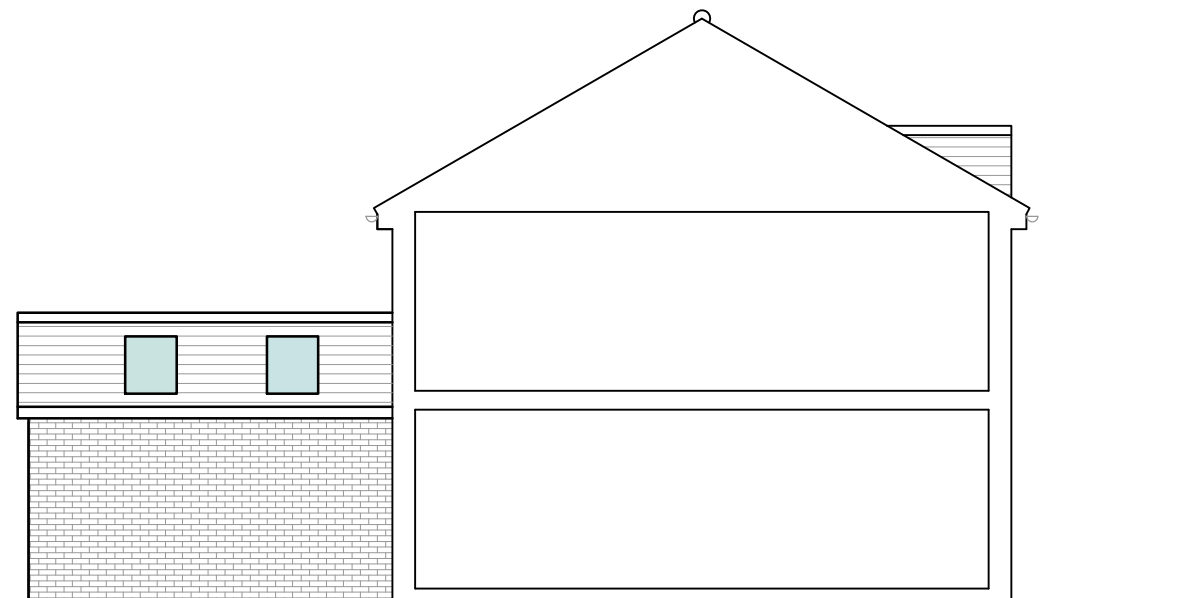


Side Elevation
As Proposed




Location Plan
as Existing

0 10m 20m 50m
1:1250

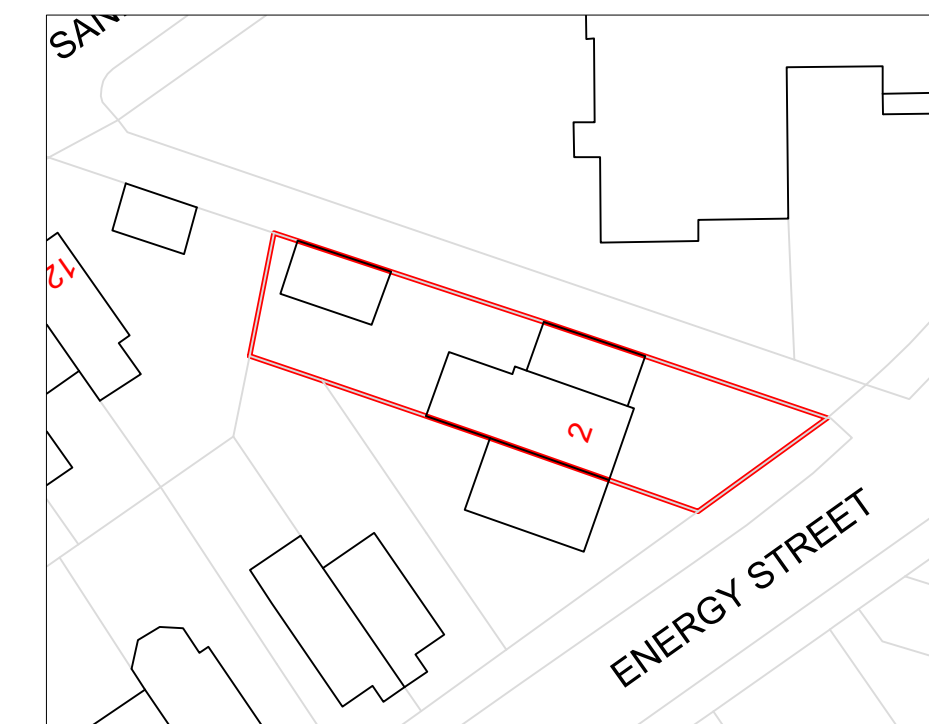


Site Plan as Proposed

0 5m 10m 20m
1:500

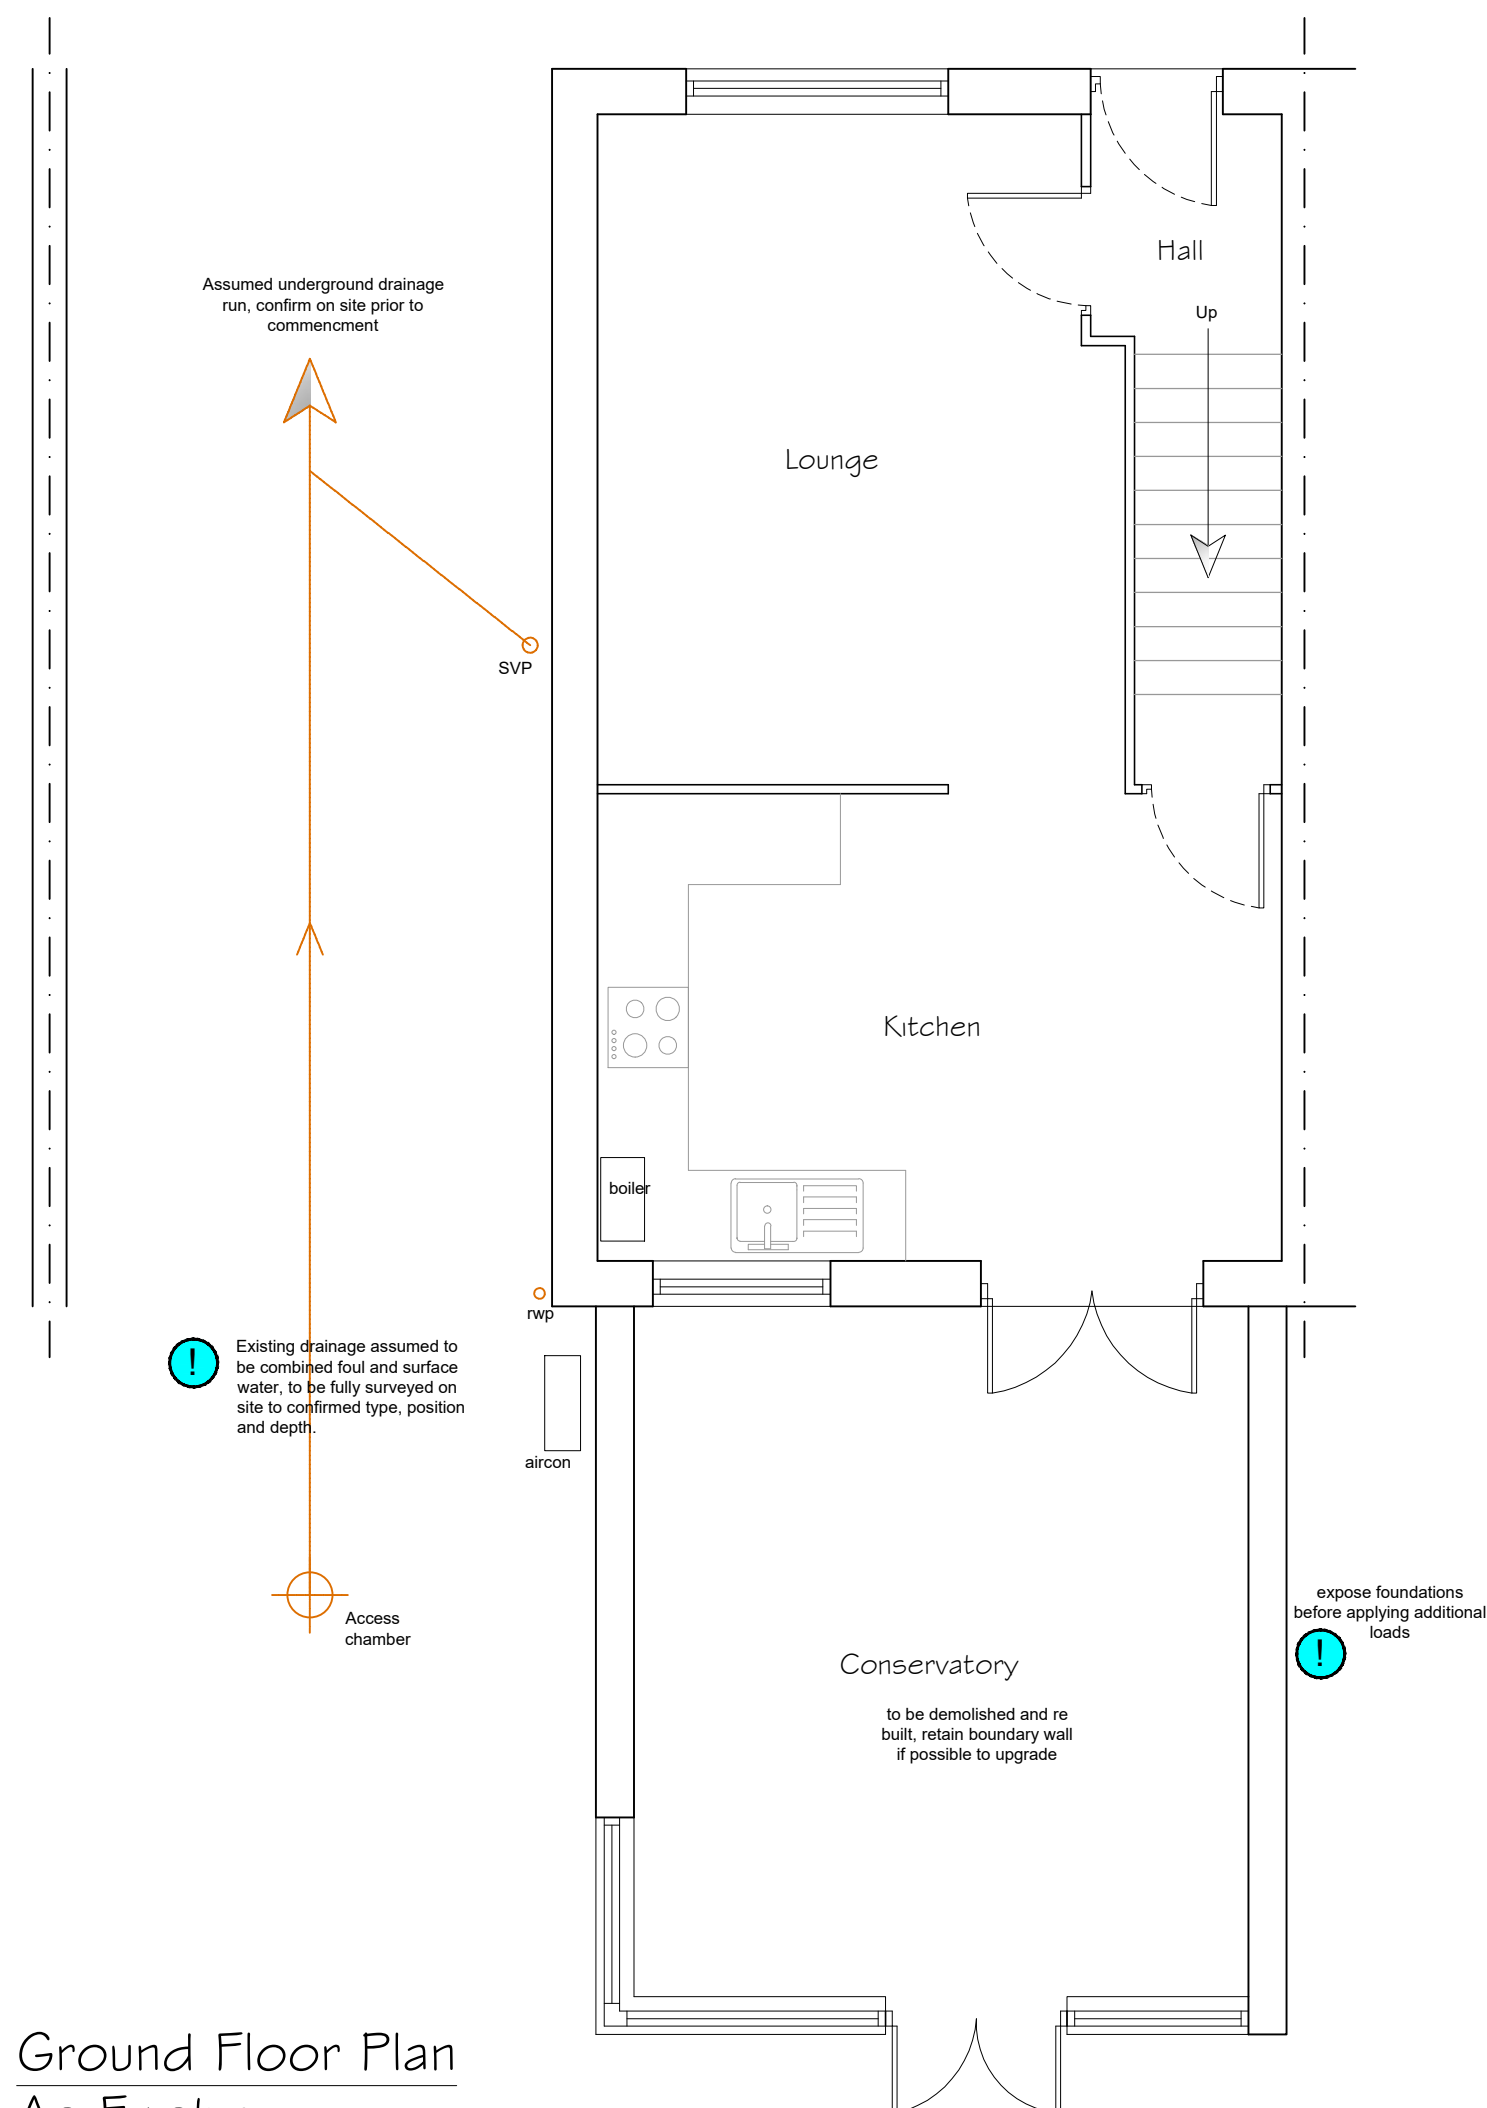

Ground Floor Plan
As Existing

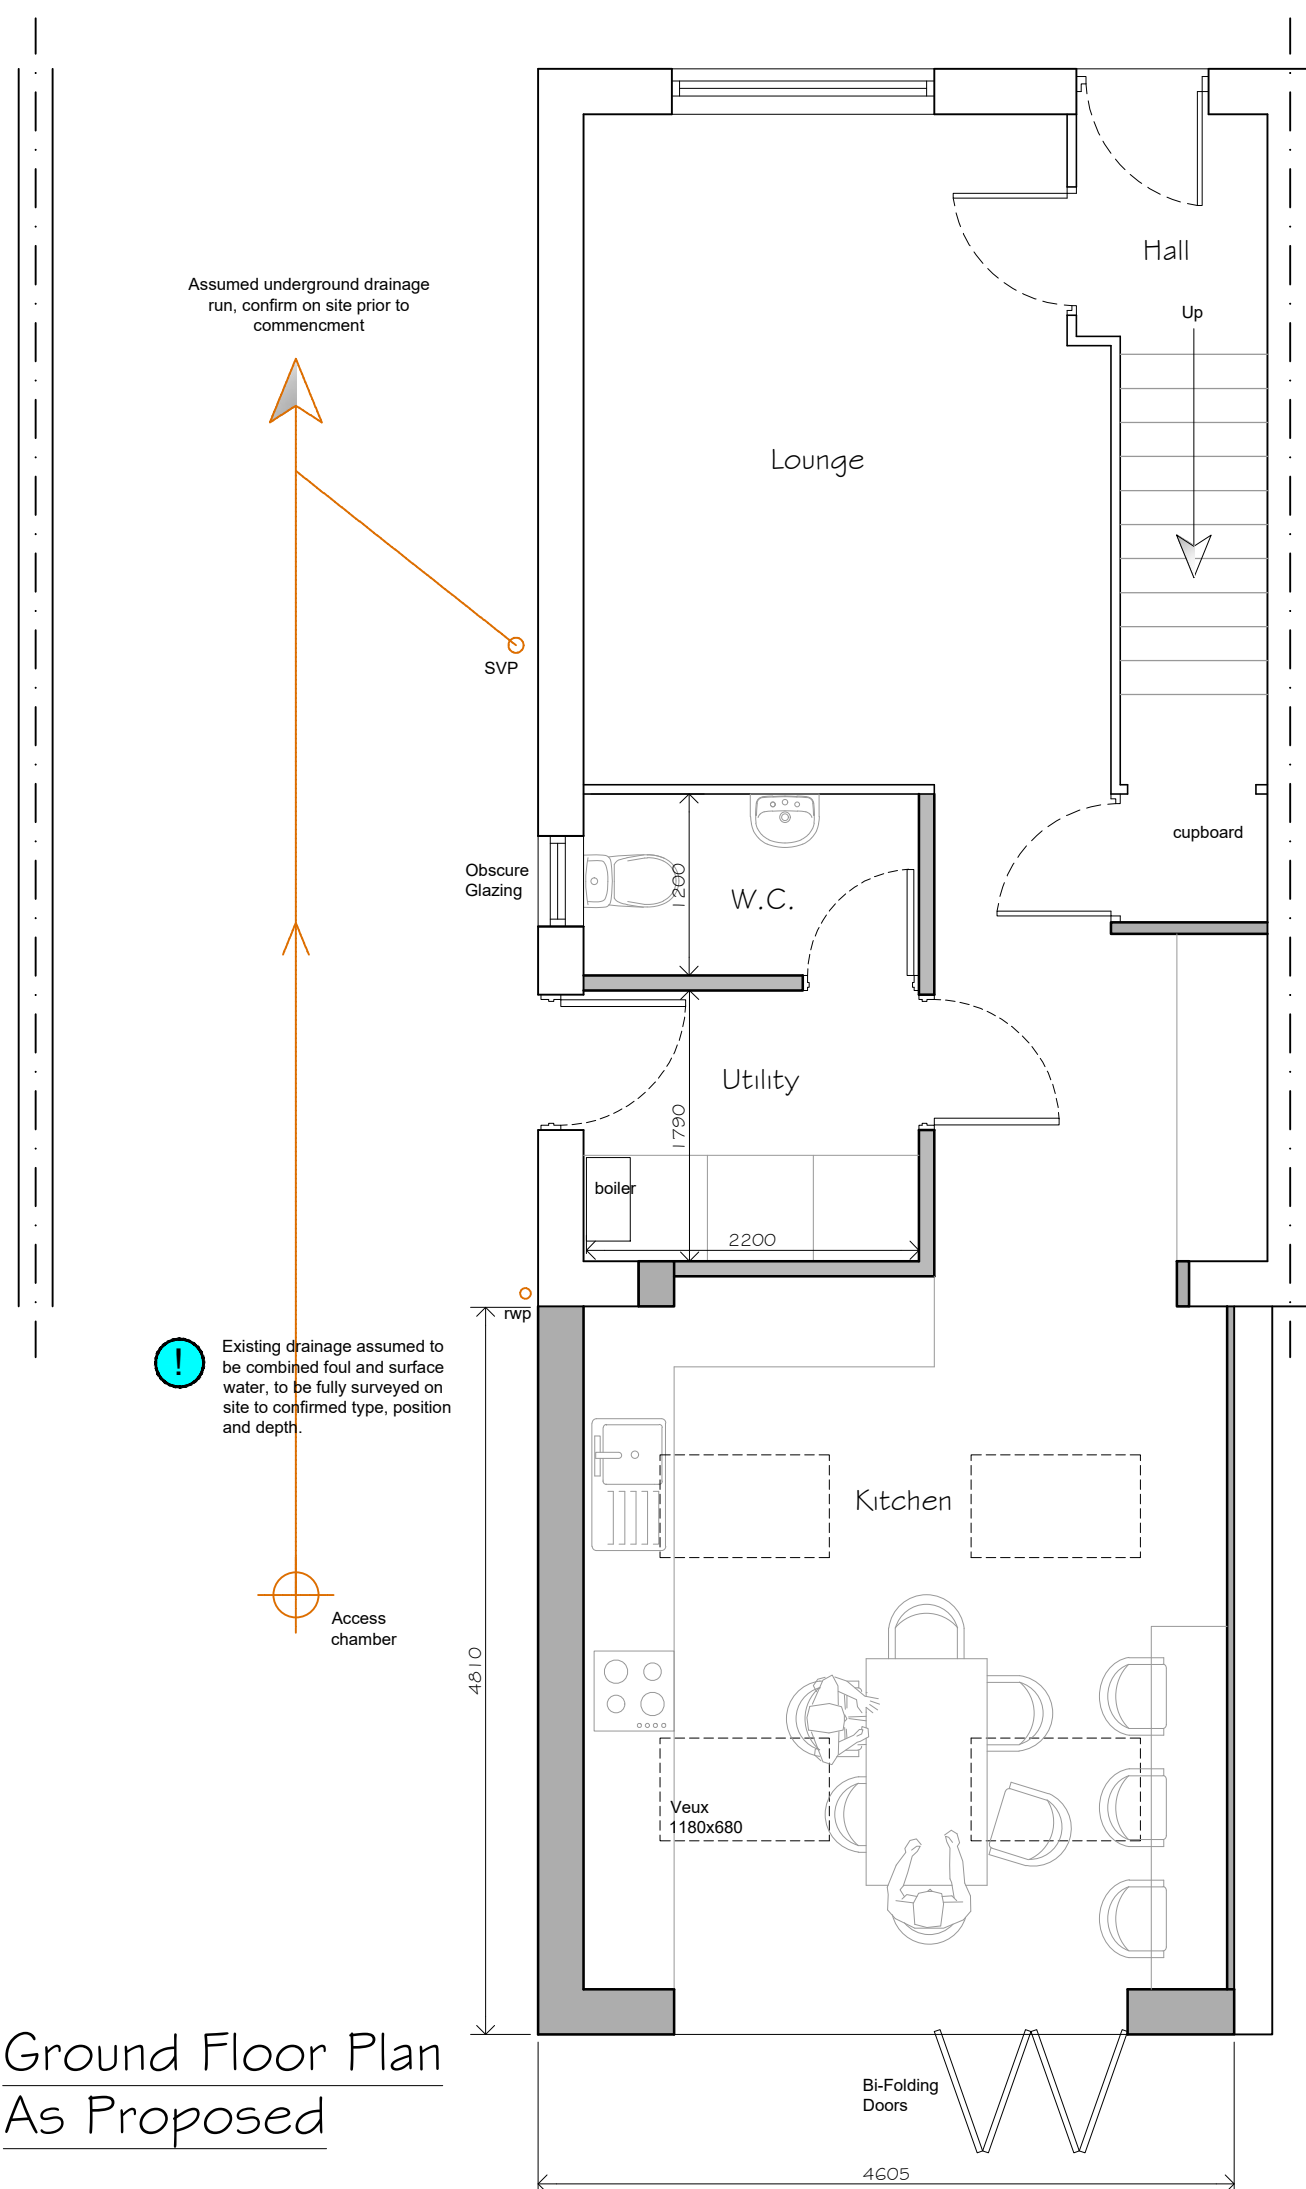

Ground Floor Plan
As Proposed

0 0.5m 1m 2m 5m
1:50



Photo 1
Rear Elevation

- SYMBOLS, HATCH & LINETYPE KEY
- WARNING SIGNIFICANT HAZARD OR INFORMATION WHICH IS USEFUL
 - ACTION (DO)
 - AVOID OR REFRAIN FROM (DON'T)
 - ON-SITE MEASUREMENTS REQUIRED
 - RELEVANT INFORMATION
 - STRUCTURAL ENGINEER ITEM
 - BUILDING CONTROL ITEM
 - BRICK
 - CONCRETE
 - BLOCK
 - SAND
 - HARDWARE
 - PROPOSED
 - GLAZING
 - OBSCURE GLASS
 - BOUNDARY
 - FOUL DRAINAGE
 - SW DRAINAGE
 - INSULATION
 - DPM, DPC, VCL, FLASHING
 - STRUCTURAL BEAMS
 - DEMOLITION AREAS

DATE	NOTES	BY	REV
25/01/23	Planning Submission	CS	A



Phone: 0161 359 5016 Email: info@cka.design www.ckarchitecturalmanchester.co.uk

PROJECT TITLE Proposed Updating Roof on Existing Extension + Internal Alts.	CLIENT Lucy McCoulough 2 Energy Street, Miles Platting, M40 7ZQ	CHK CS	DRAWN BY CL
DRAWING STAGE Planning	SCALE 1:50, 1:100 @ A1	STAGE PLN	REV A
SHEET TITLE Plans as Existing & Proposed	PROJECT NUMBER M40-3433	SHT 001	