


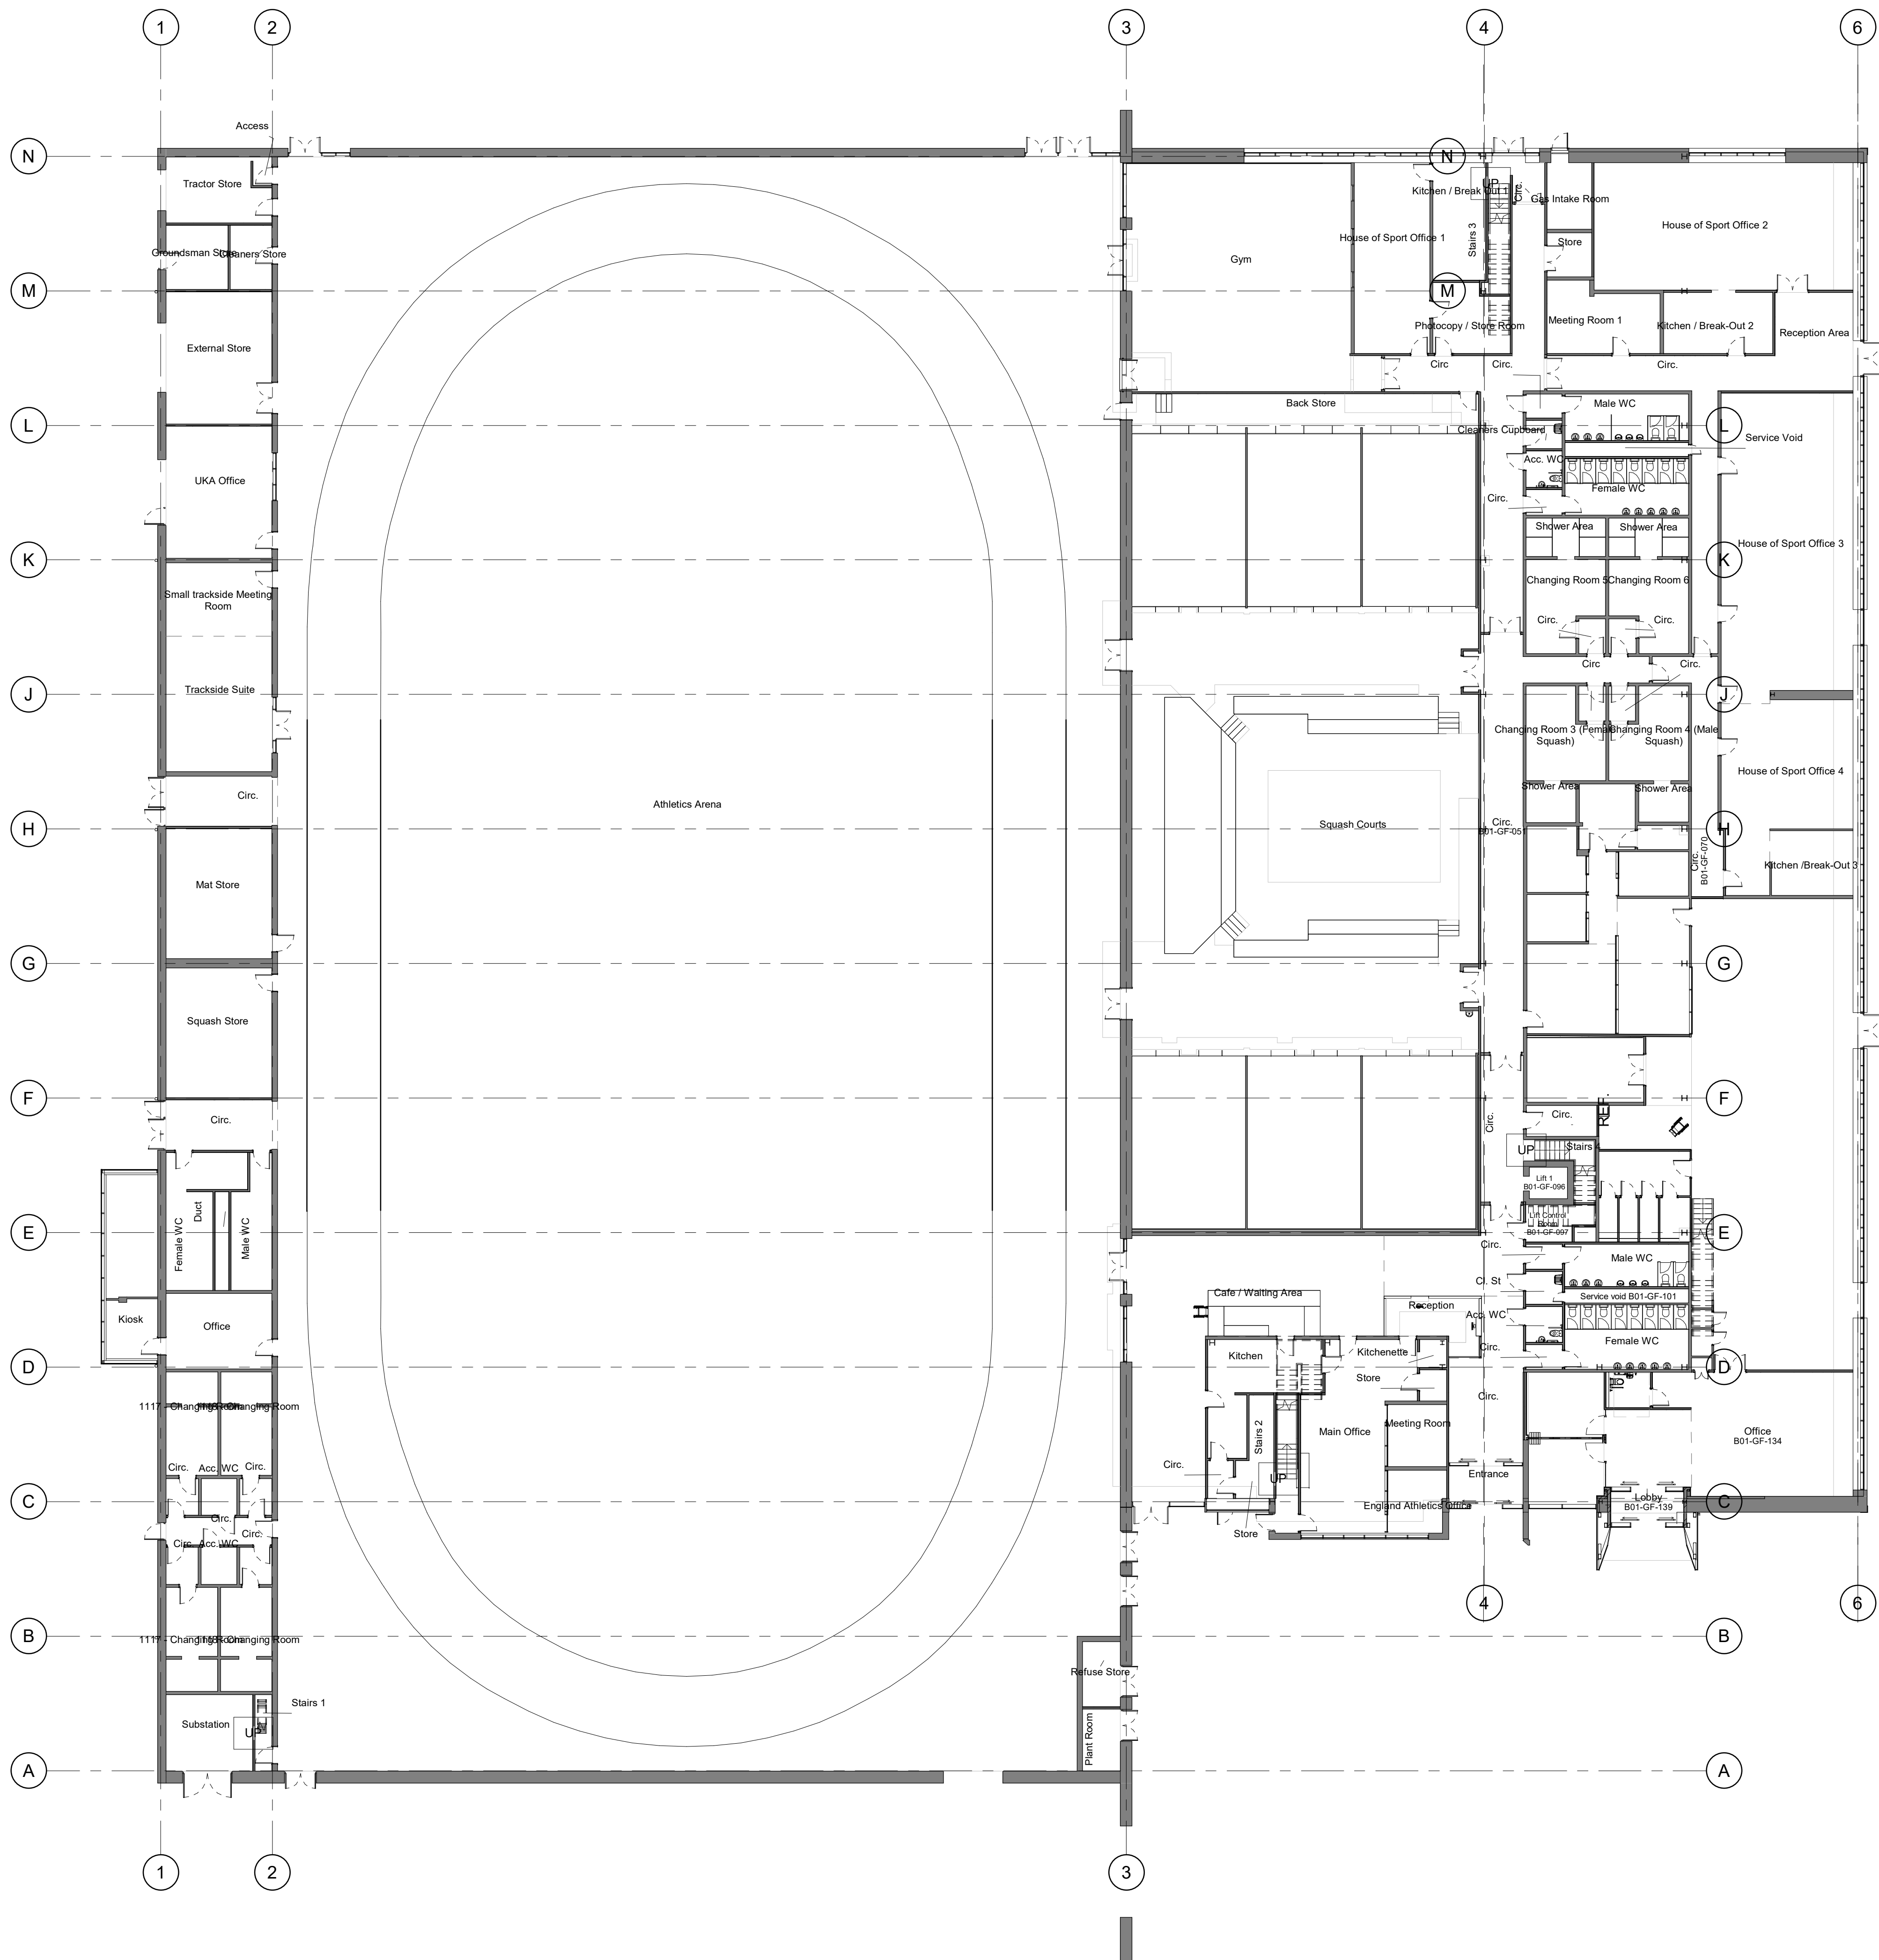

P1	Issued For Planning	07.03.2023	ME	GG
Rev	Description	Date	Dr	App
original by		date created	Dr	App
ME		03/06/23	GG	GG



AHR Architects Ltd

5th Floor

55 Princess Street

Manchester

M2 4EW

United Kingdom

T +44(0)161 8287900
E manchester@ahr.co.uk
www.ahr.co.uk

client name	Manchester City Council		
project	House of Sport		
drawing	Existing Ground Floor Plan		
computer file	C:\Users\mark.earse\SVT\LOCAL FILES\HOS-AHR-00-00-DR-A-20-1001\mark.earse.rvt		plot date
project number	2019.00291.000		scale
drawing number	HOS-AHR-00-00-DR-A-20-1001		1 : 200 @A1
	rev	issue status	
	P1	P1	

This drawing is to be read in conjunction with all related drawings. All dimensions must be checked and verified on site before commencing any work or producing shop drawings. The originator should be notified immediately of any discrepancy. This drawing is copyright and remains the property of AHR.