



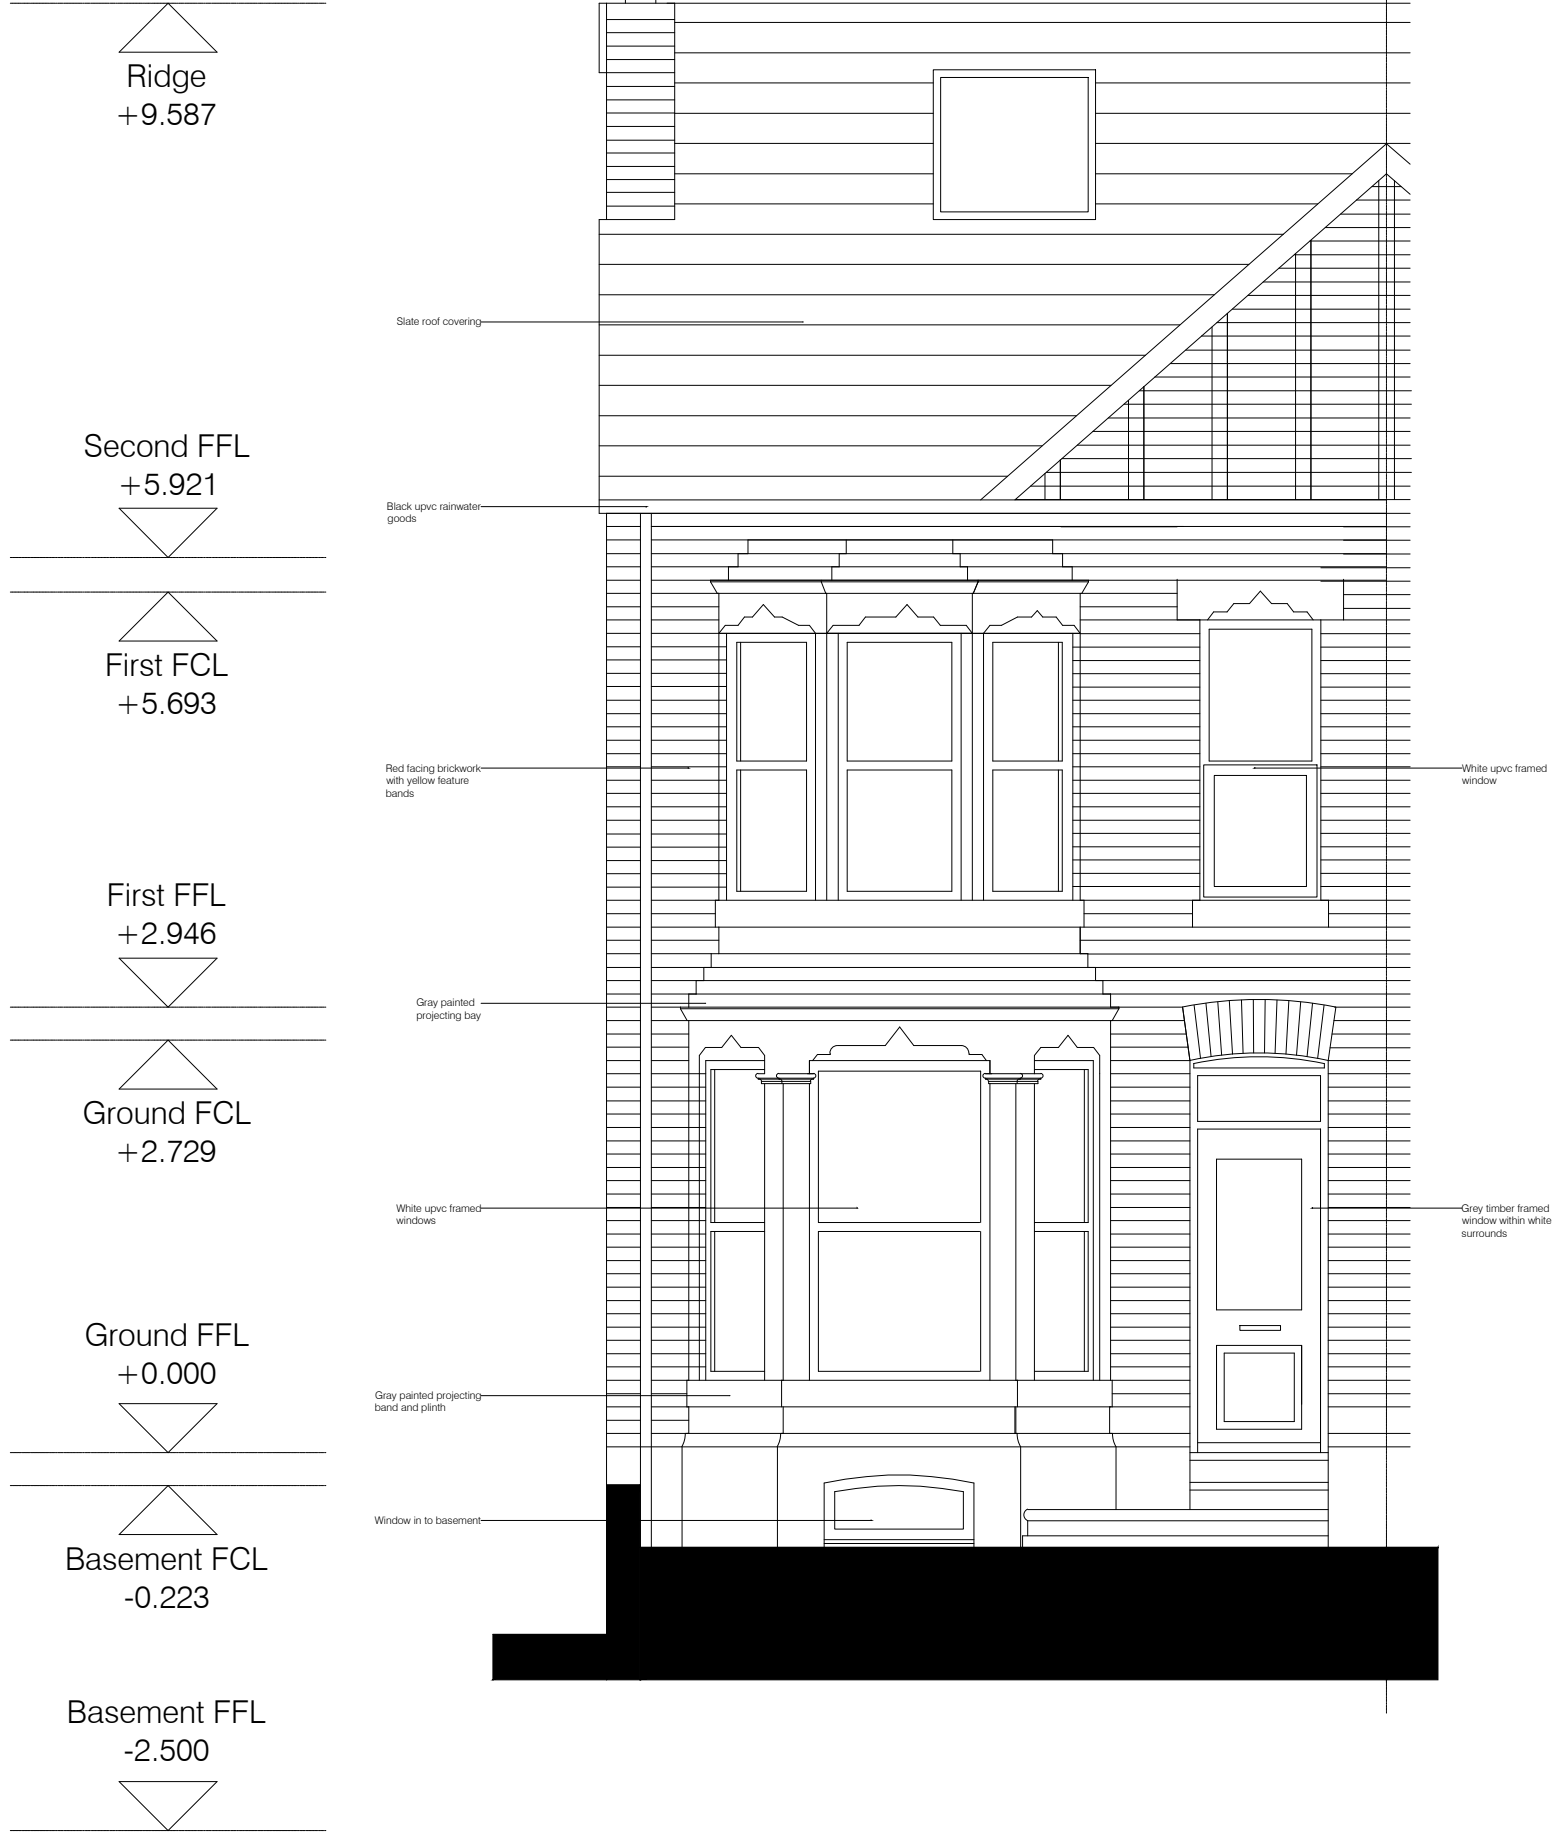

EXISTING FRONT ELEVATION



EXISTING SIDE ELEVATION

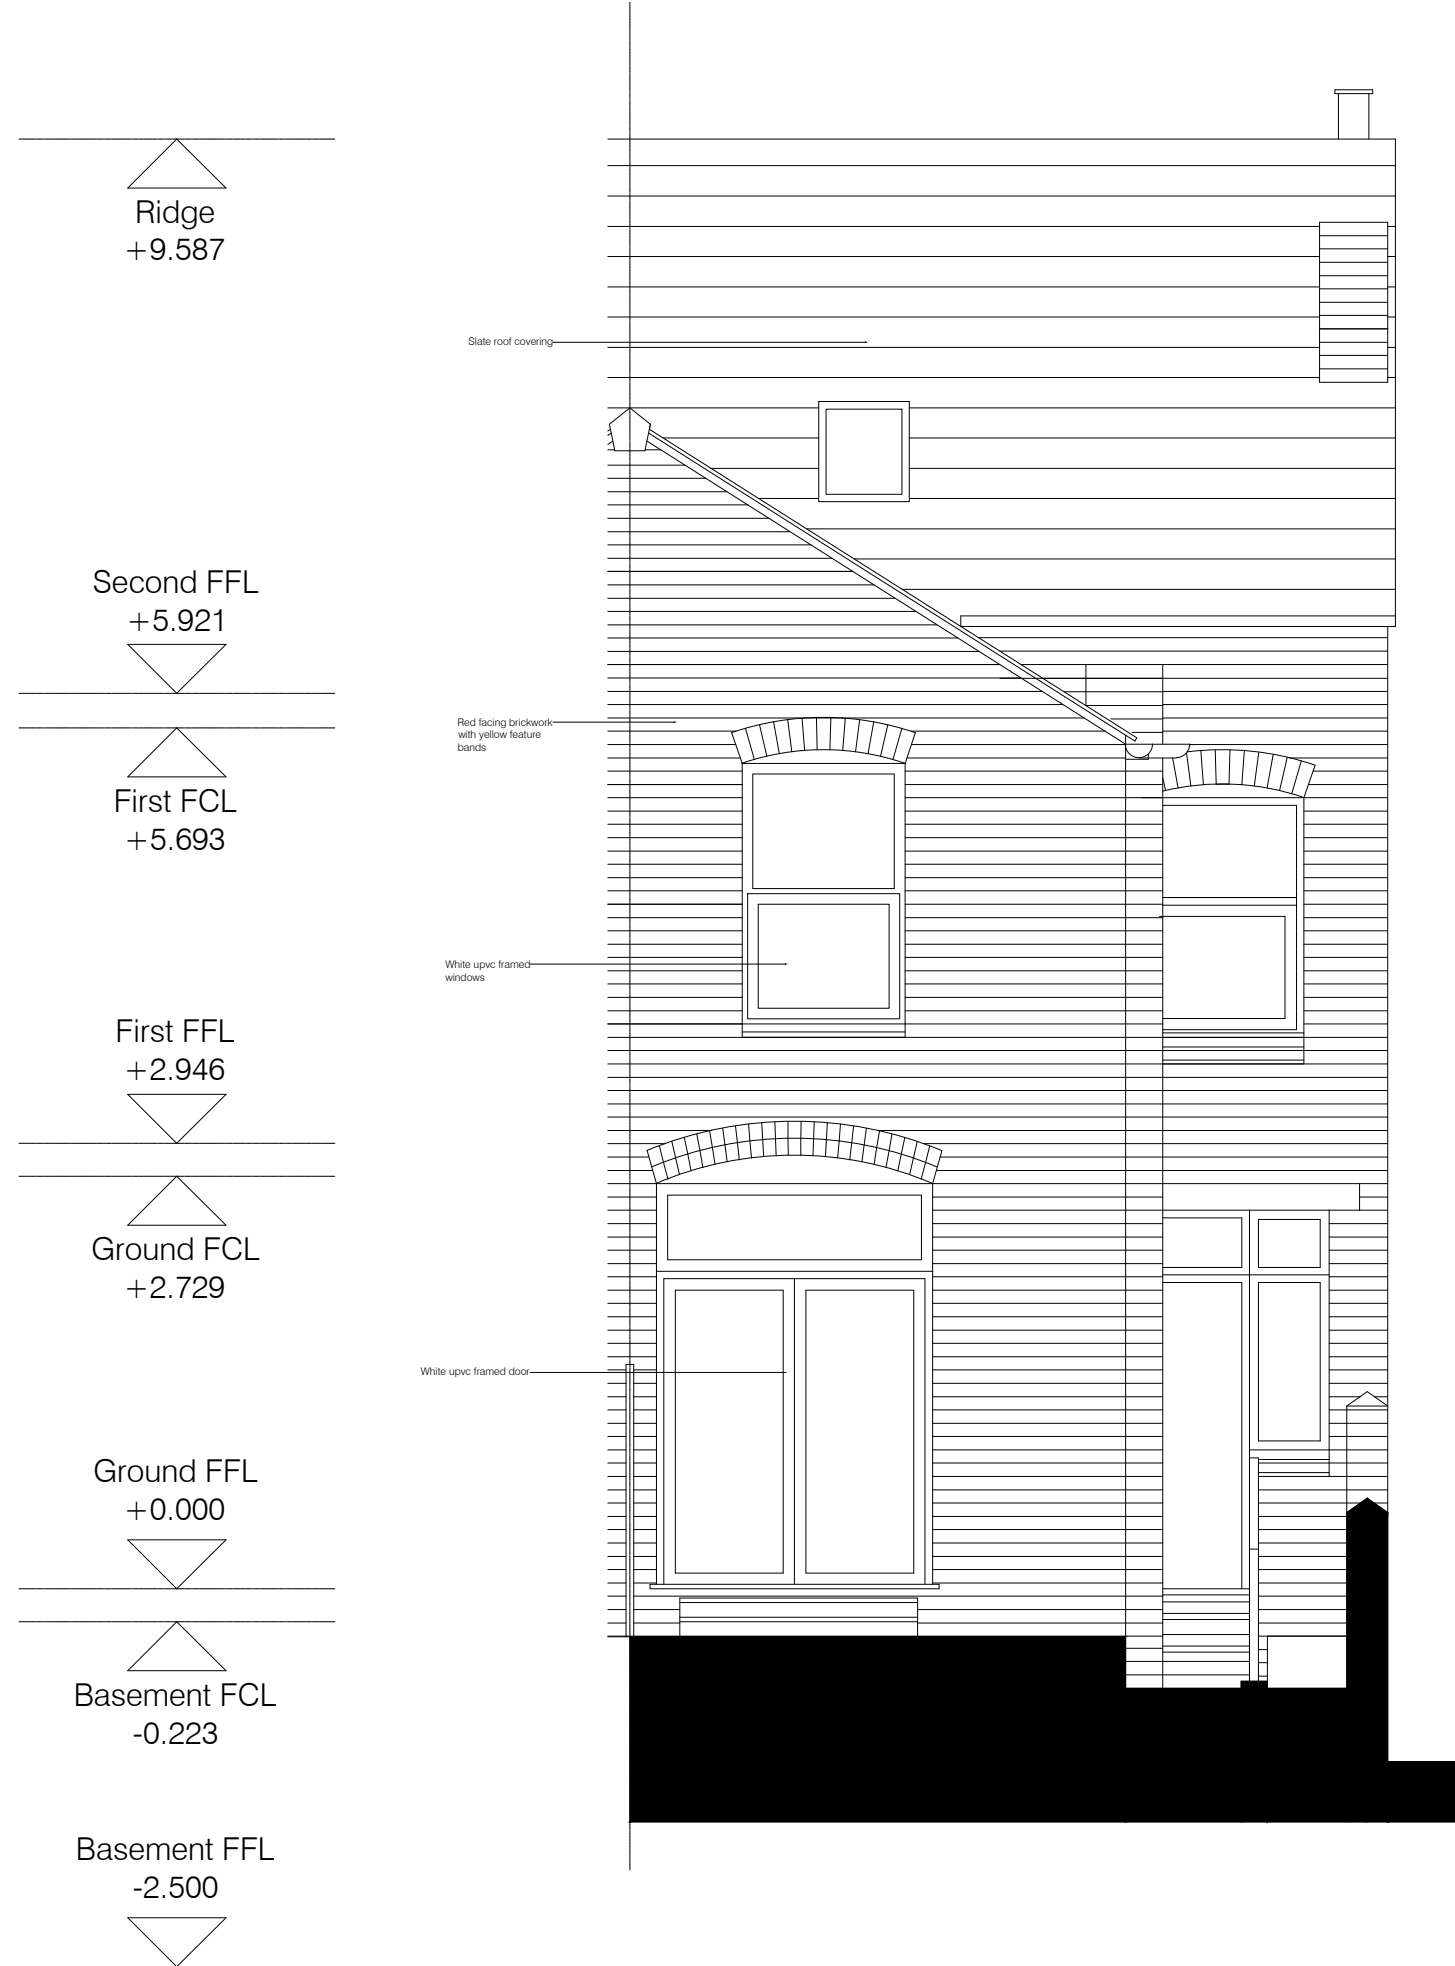

EXISTING REAR ELEVATION



EXISTING SIDE ELEVATION

This drawing is for illustration only and is not to be used for construction. Contractor to confirm all dimensions on site and satisfy themselves of all existing drainage, gas and electrical runs prior to commencing work on site.

All works are to be agreed with client prior to construction and clear costs are to be made available to client for the works.

The Copyright of this drawing belongs to EOHMA Ltd. and shall not be used or reproduced in any form without its express permission. The Moral right of the author is hereby asserted - Copyright © 2019.

Do not scale from this drawing - Work to figured dimensions only. All dimensions to be checked on site prior to the execution of any work.

For the avoidance of doubt all dimensions are measured to wall structure and not the finishes unless otherwise stated.

Where any discrepancy is found to exist within or between drawings and/or documents it should be reported to the architect immediately.

EOHMA Ltd. shall not be liable for any use of drawings and documents for any purpose other than for which the same were prepared by or on behalf of EOHMA Ltd.

## PLANNING

|      |      |               |          |
|------|------|---------------|----------|
| M    | -    | -             | -        |
| L    | -    | -             | -        |
| K    | -    | -             | -        |
| J    | -    | -             | -        |
| H    | -    | -             | -        |
| G    | -    | -             | -        |
| F    | -    | -             | -        |
| E    | -    | -             | -        |
| D    | -    | -             | -        |
| C    | -    | -             | -        |
| B    | -    | -             | -        |
| A    | -    | -             | -        |
| Rev/ | Date | Revision Note | By Check |

**EOHMA**  
ARCHITECTS  
www.eohma.com

EOHMA Ltd  
16 Brewer Street  
Manchester, M16 9JR  
tel: +44(0) 7751039607  
email: info@eohma.com

|   |          |            |         |             |             |
|---|----------|------------|---------|-------------|-------------|
| Copyright. All rights reserved.<br>This drawing must not be reproduced without permission from EOHMA Ltd.<br>This drawing must not be scaled. All dimensions in millimetres unless specified. |          |            |         |             |             |
| Status   |          | File Name  |         | X-Ref File  |             |
| STATUS   |          | COMPILE    |         | XREF        |             |
| Drawn by   | date     | checked by | date    | Scale at A1 | Scale at A3 |
| -   |          |            |         | 1:50        |             |
| Job title   |          |            |         |             |             |
| 1_CHATSWORHT GROVE   |          |            |         |             |             |
| Drawing title   |          |            |         |             |             |
| 1951_(20)_EXISTING ELEVATIONS   |          |            |         |             |             |
| Job No.   | CPI cat. |            | Dwg No. | Revision    |             |
| 1951   | CPI CAT  |            | 20_004  | REV         |             |