


KEY PLAN

NOTES


THIS DRAWING MUST NOT BE SCALED.
ALL DIMENSIONS ARE TO BE VERIFIED AND CHECKED ON SITE. ANY DISCREPANCIES THAT ARE, OR BECOME APPARENT, SHOULD BE REPORTED TO CHAPMAN TAYLOR.
AREAS INDICATED ARE APPROXIMATE GROSS INTERNAL AREA. THEY RELATE TO THE LIKELY AREAS OF THE BUILDING AT THE CURRENT STAGE OF DESIGN. ANY DECISIONS TO BE MADE ON THE BASIS OF THESE PREDICTIONS, WHETHER AS TO PROJECT VIABILITY, PRE-LETTING, LEASE AGREEMENTS, OR THE LIKE, SHOULD INCLUDE DUE ALLOWANCE FOR THE INCREASES AND DECREASES INHERENT IN THE DESIGN DEVELOPMENT AND BUILDING PROCESS.
© COPYRIGHT CHAPMAN TAYLOR 2023

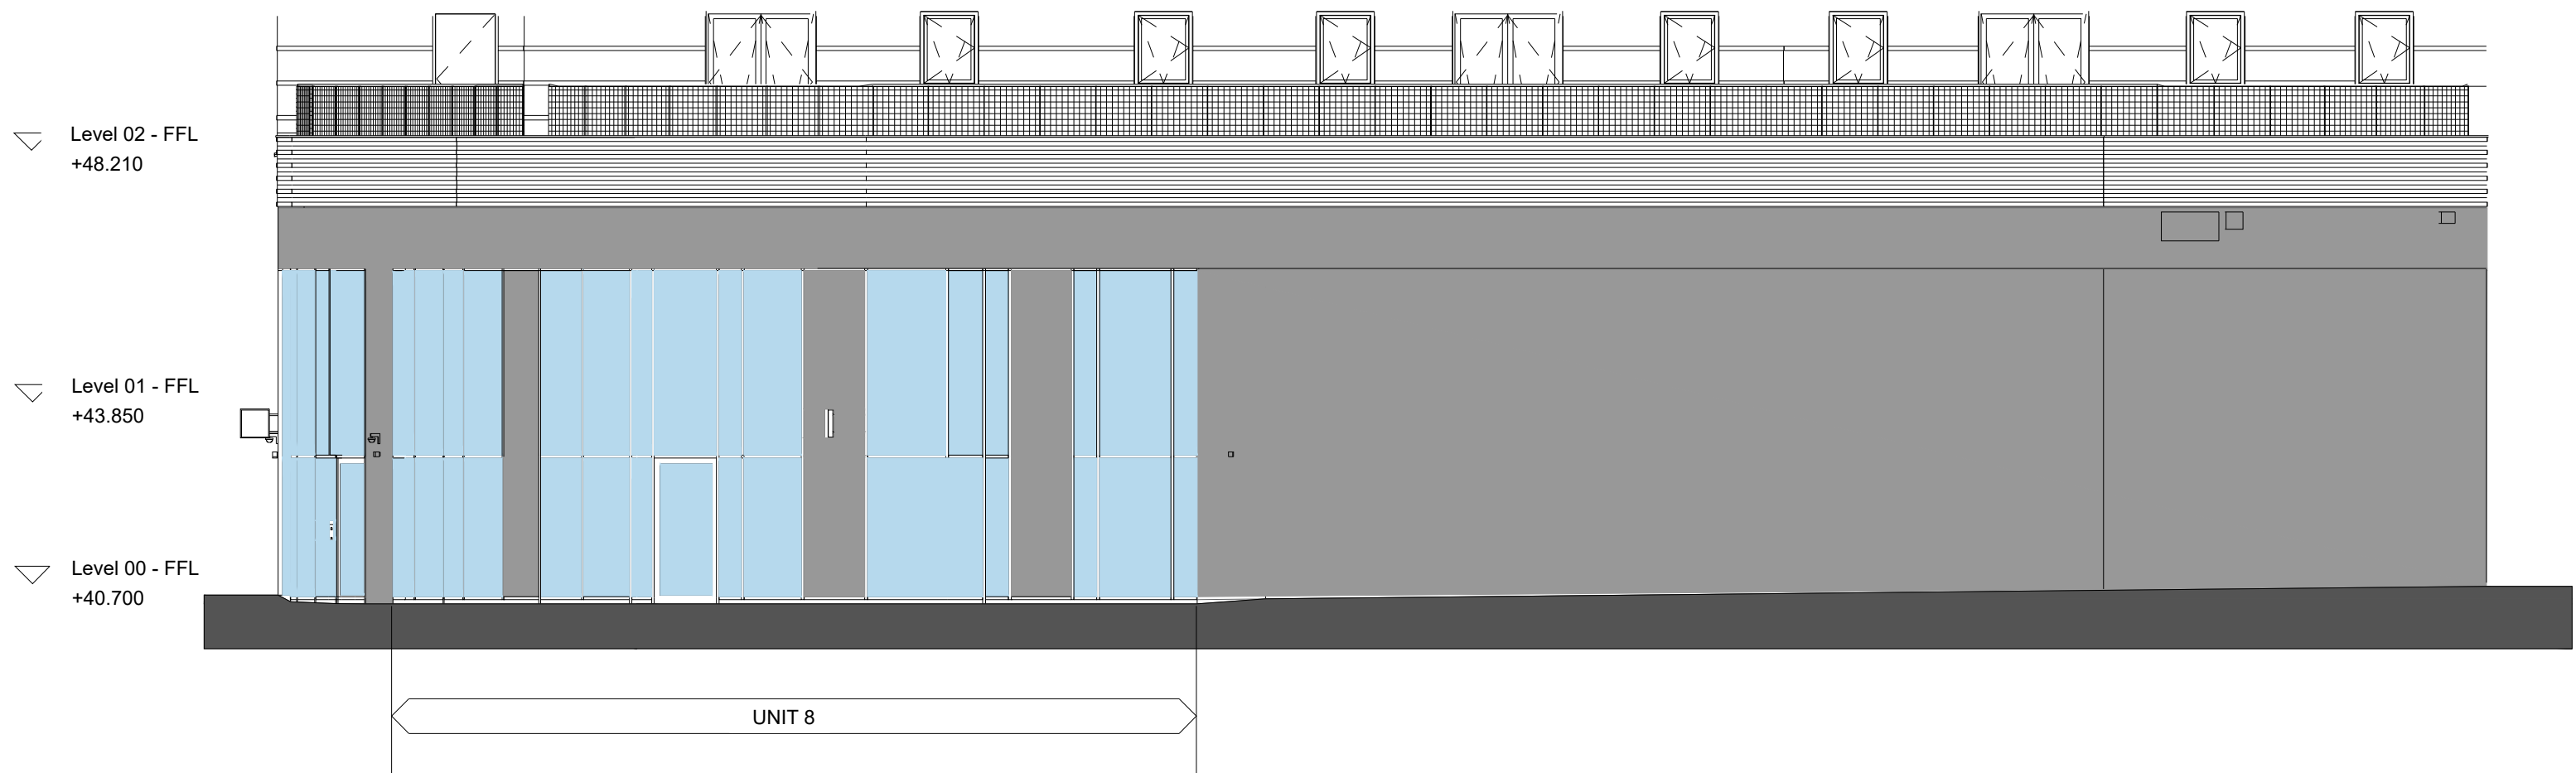


1 Block F - East Elevation
1 : 100



2 Block F - South Elevation
1 : 100

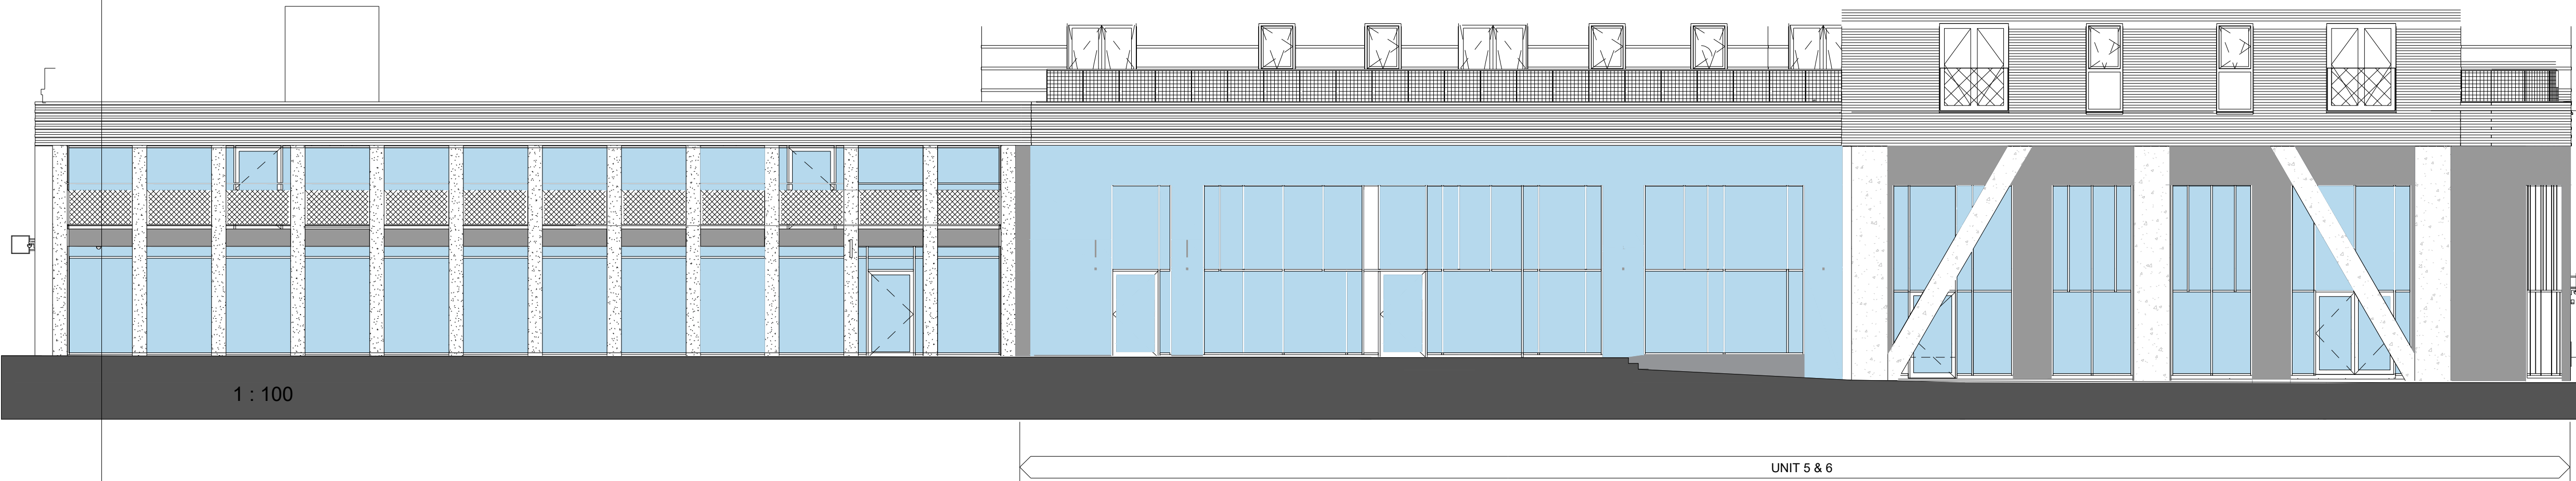

3 Block F - West Elevation
1 : 100

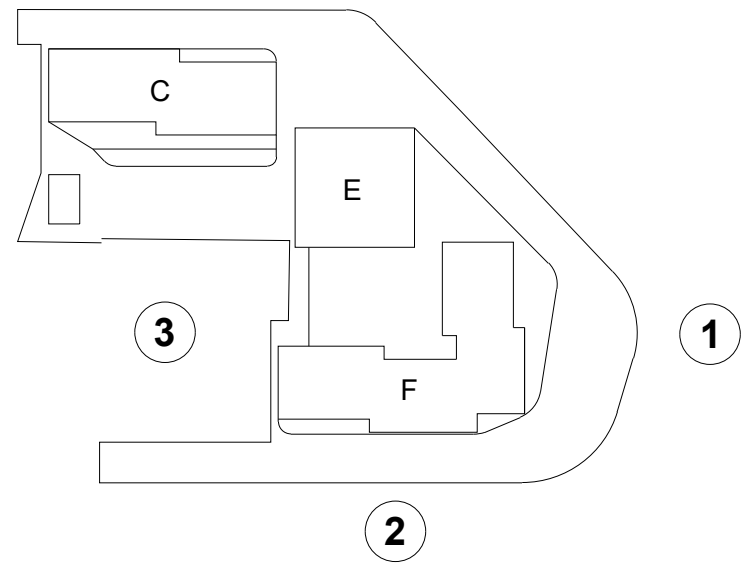

REV	DATE	BY	DESCRIPTION	CHKD
-----	------	----	-------------	------

CLIENT
Mount Anvil
140 Aldersgate
London
EC3A 4HY

PROJECT
Kampus Manchester
Ayboun Street, Manchester

ARCHITECT
Chapman Taylor
INTERNATIONAL ARCHITECTS MASTERPLANNERS DESIGNERS
Basis Warehouse, 4 Castle Street, Castlefield, Manchester M3 4LZ
Tel: +44 (0)161 828 6500 | Fax: +44 (0)161 828 6505
manchester@chapmantaylor.com

DRAWING TITLE
Block F Existing Elevations

PRELIMINARY

Scale: As indicated @ A1

INTERNAL JOB NO.	ISSUE DATE	DRAWN BY	CHECKED BY				
C106KTL	MAR 2023	BB	AC				
PROJECT NUMBER	ORIGINATOR	ZONE	LEVEL	TYPE	ROLE	NUMBER	REVISION
C106KTL	CTA	F	99	DR	A	BFEF	P0