




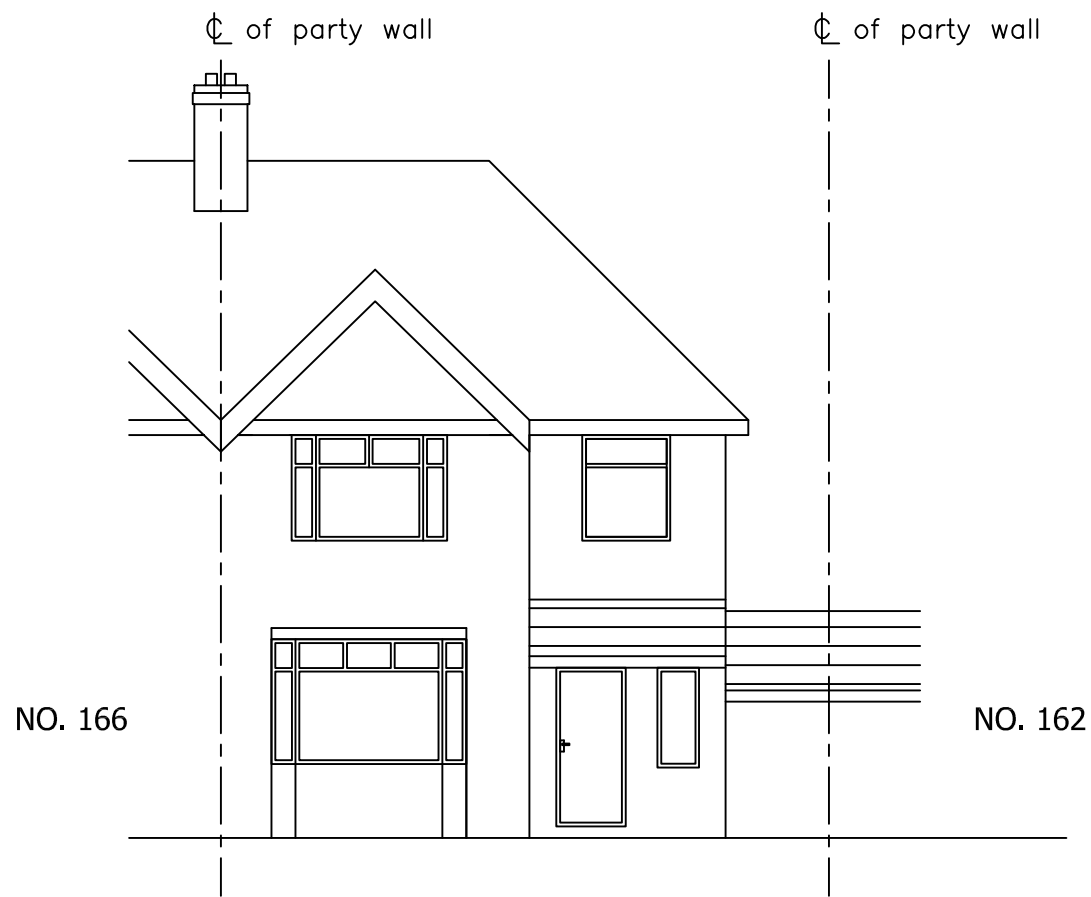


EXISTING FRONT ELEVATION

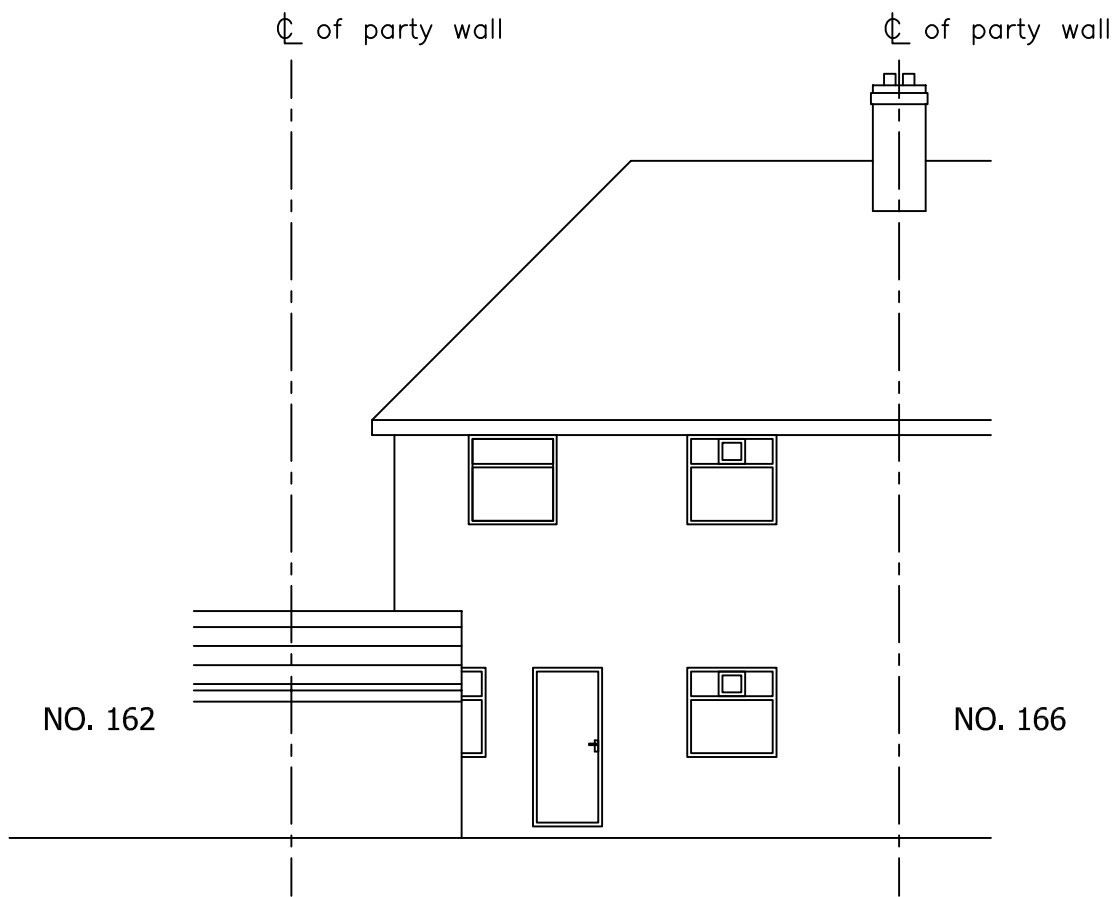


EXISTING REAR ELEVATION

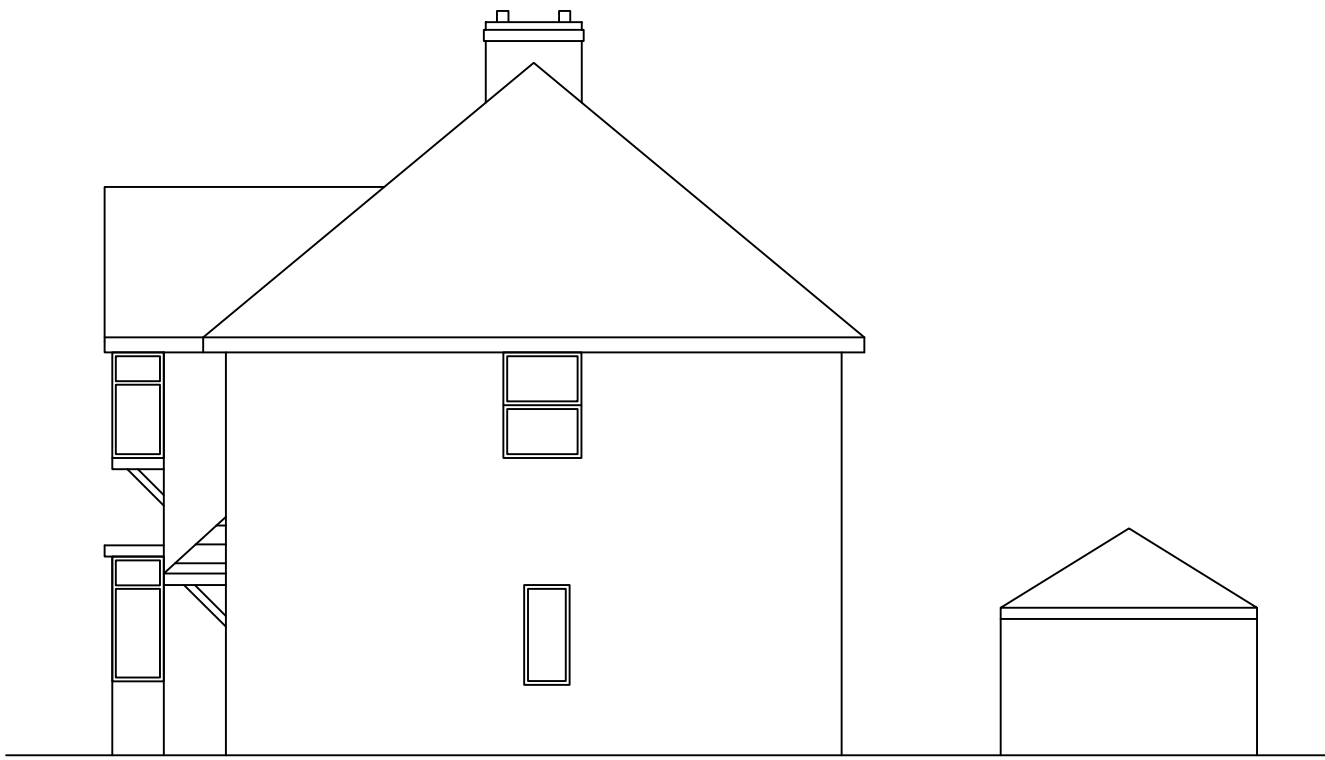

EXISTING SIDE ELEVATION FROM NO. 162

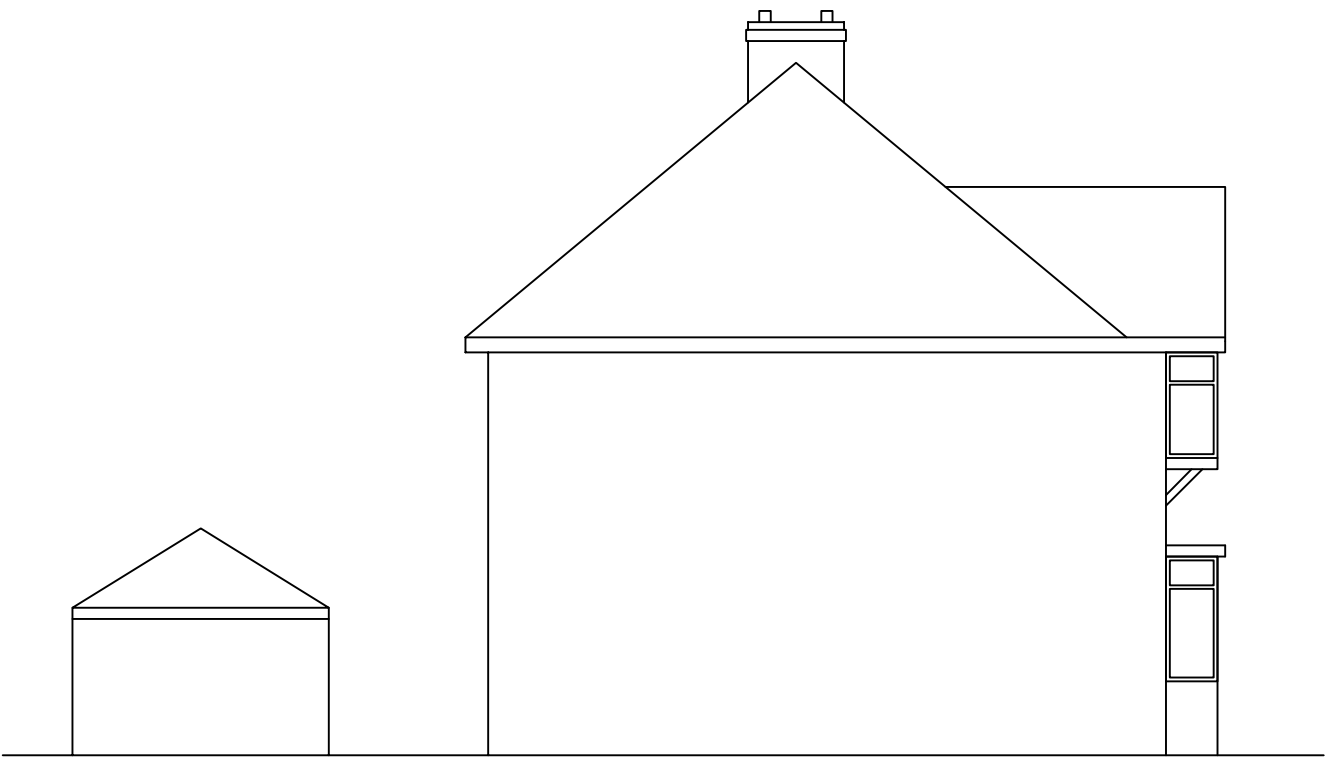

EXISTING SIDE ELEVATION FROM NO. 166

 

TITLE EXISTING ELEVATIONS					
PROJECT PROPOSED SINGLE STOREY REAR EXTENSION AND FRONT PORCH AT 164 BIRCHFIELDS ROAD MANCHESTER					
PLOT SCALE 1=1	SCALE 1:100	DRN F.A.	DATE 01/23	DRAWING No. 02	REV