


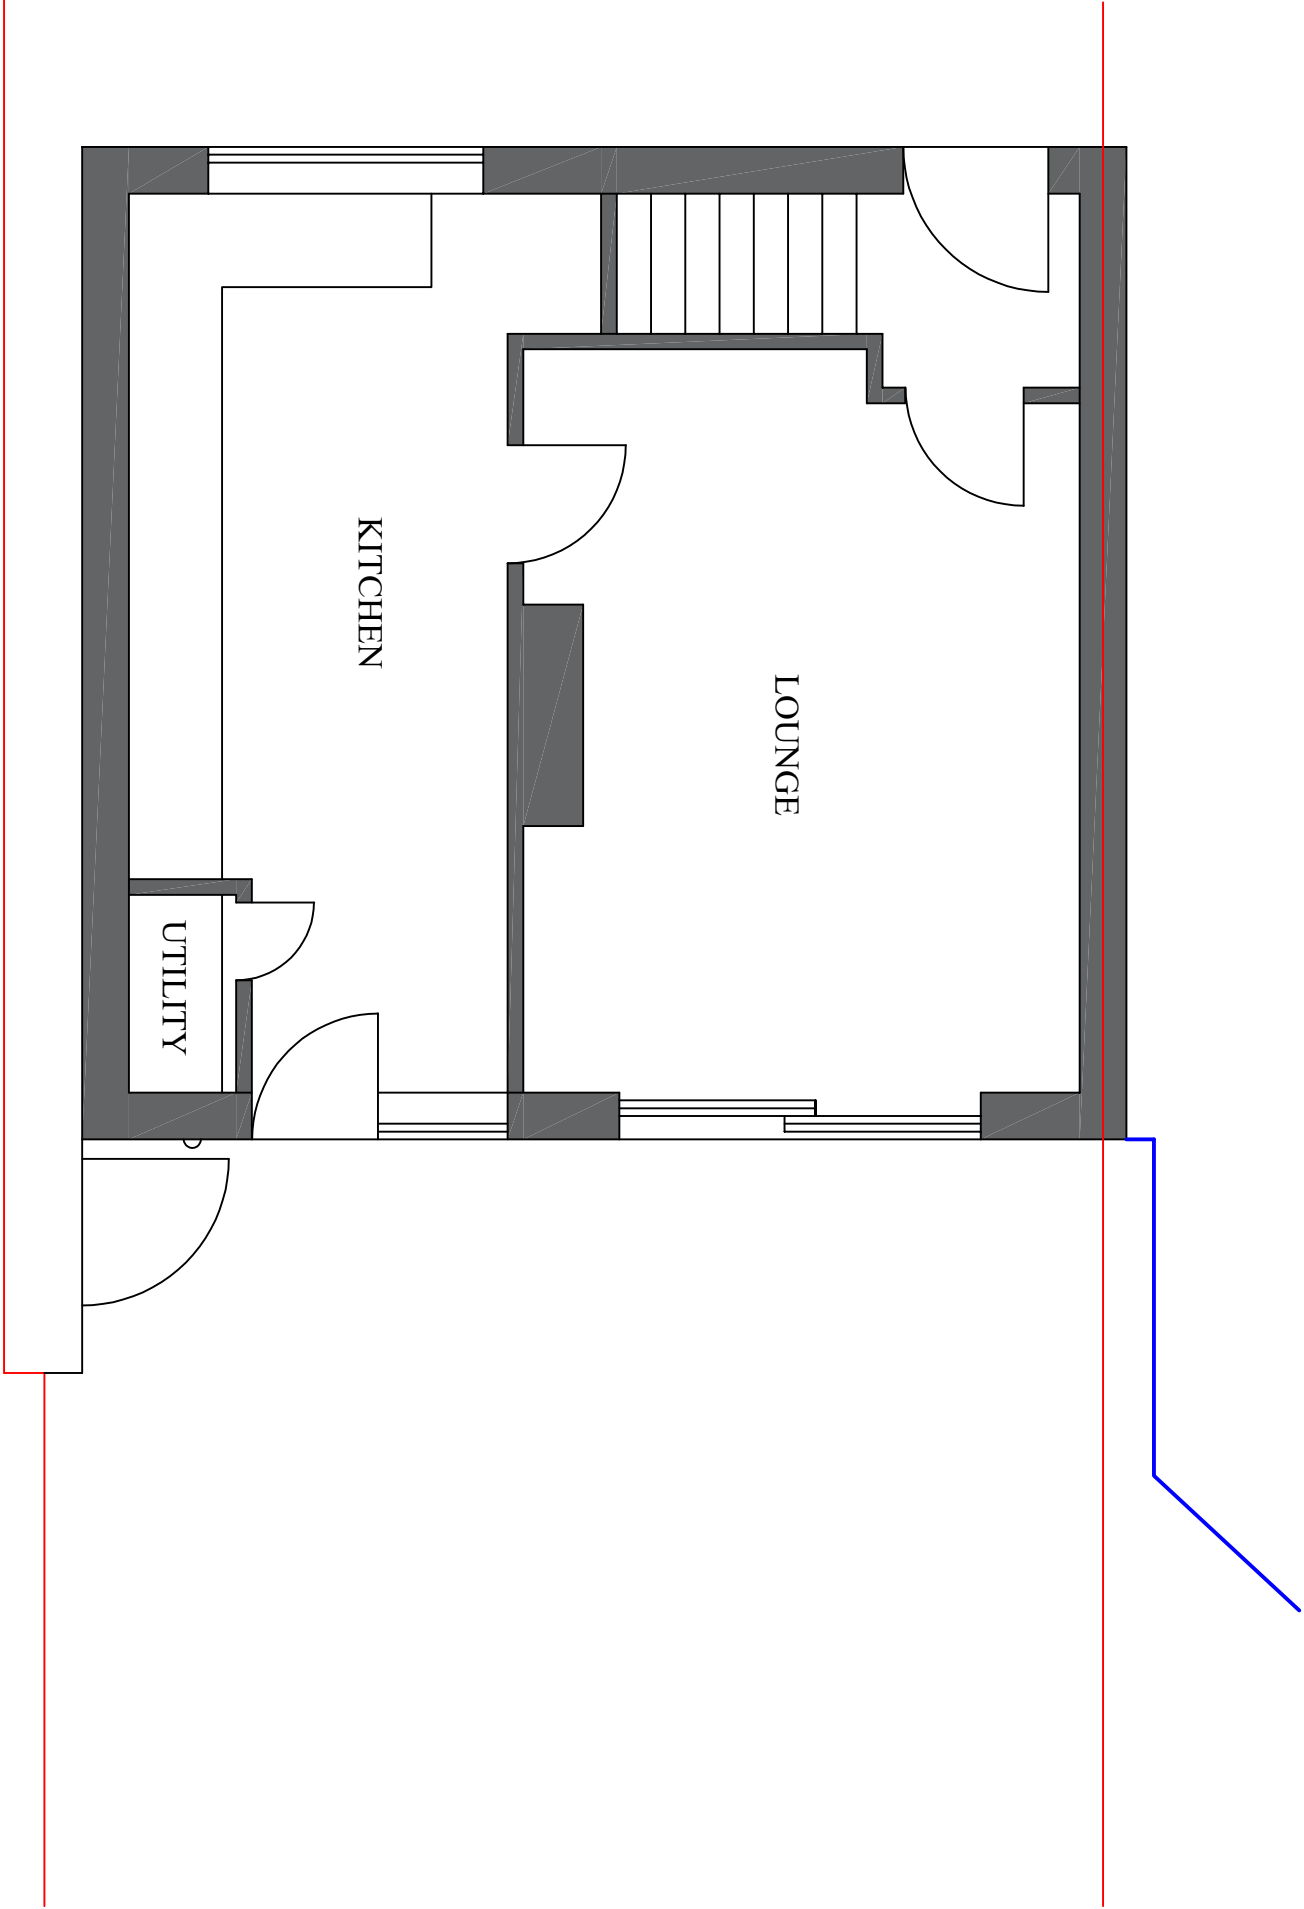

EXISTING GROUND FLOOR



SCALE BAR 1:50

ALL DIMENSIONS TO BE CHECKED PRIOR
COMMENCING ON SITE AND ANY DISCREPANCIES TO BE
REPORTED TO THE DESIGNER. Do not scale drawings

TITLE:- 18 TOURS AVENUE, M23 OLN

EXISTING GROUND FLOOR PLAN

SCALE 1: 50

DRG.NO.

DATE AUG 2022

082022/3