


PROPOSED EXTENSION & ALTERATIONS TO EXISTING PROPERTY (HMO)
AT NO.32, MABLEFIELD ROAD, FALLOWFIELD, MANCHESTER, M14 8LW
for MR. MLARSEN.

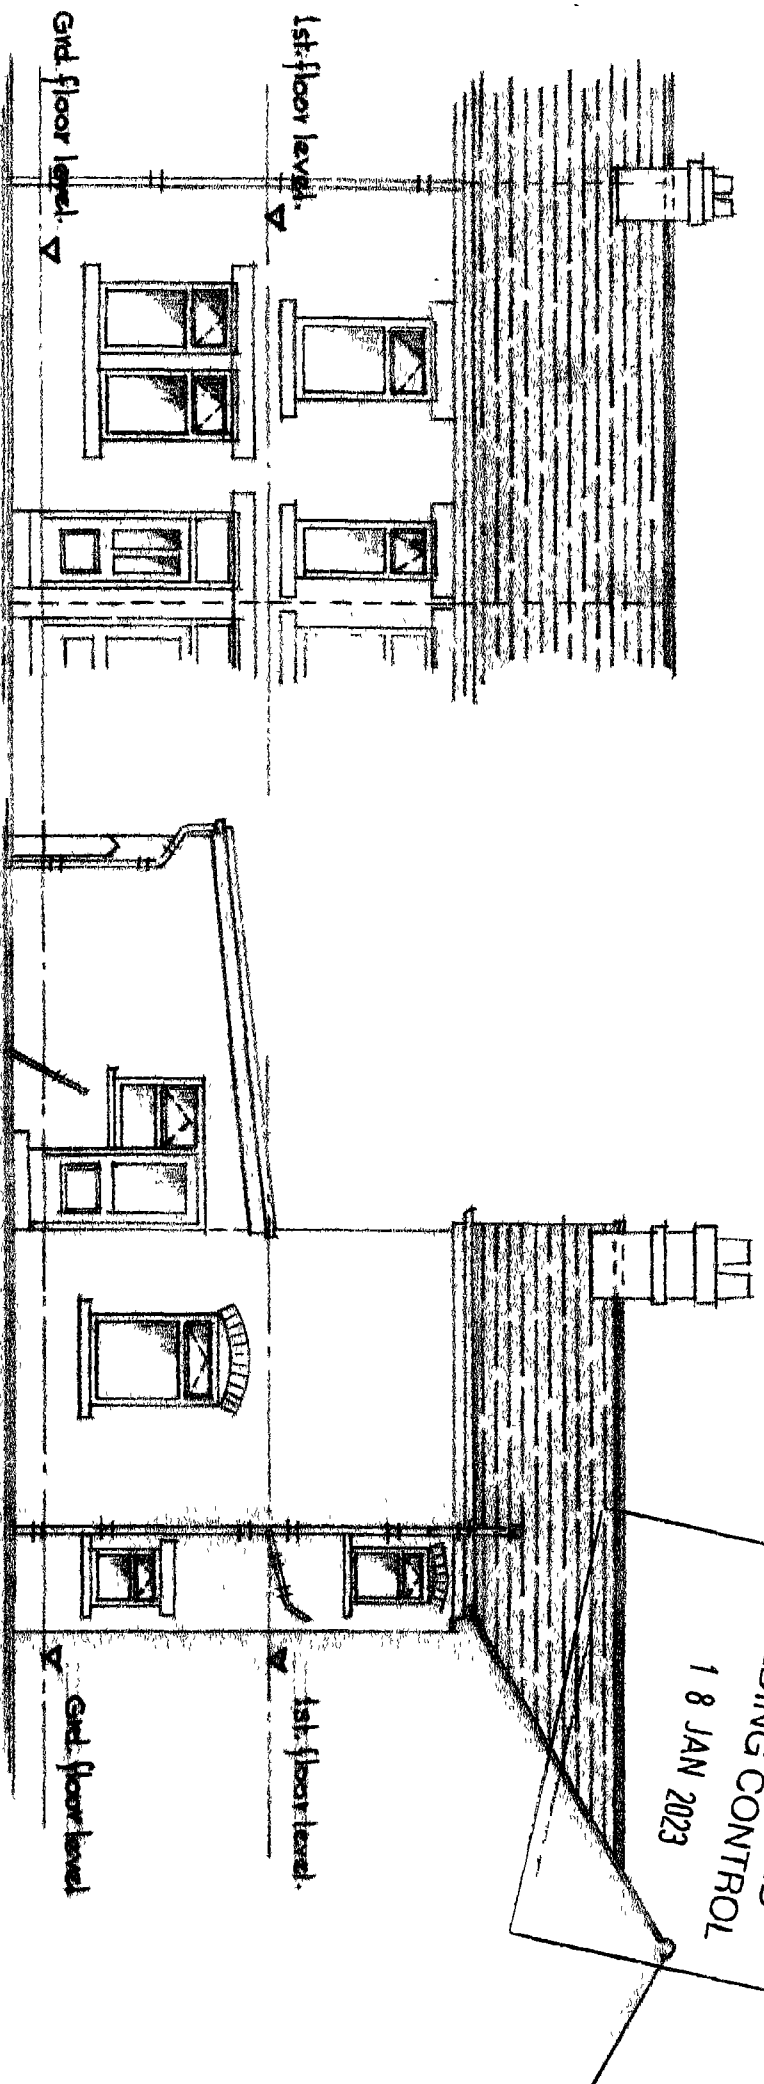

◦ FRONT ELEVATION. ◦ SIDE ELEVATION (WEST). ◦
(As existing).

B. A. W. Ratcliffe,
Building Design Consultant,
89, Summerseat Lane,
Holcombe Brook,
Ramsbottom, Bury, BL0 9RQ.
Tel. 01204 888203, Mobile: 07879 656380.

DRG. NO. ML/7574/2

7/12/22