



Unit Area:
5.06 Sqm
54.5 Sqf

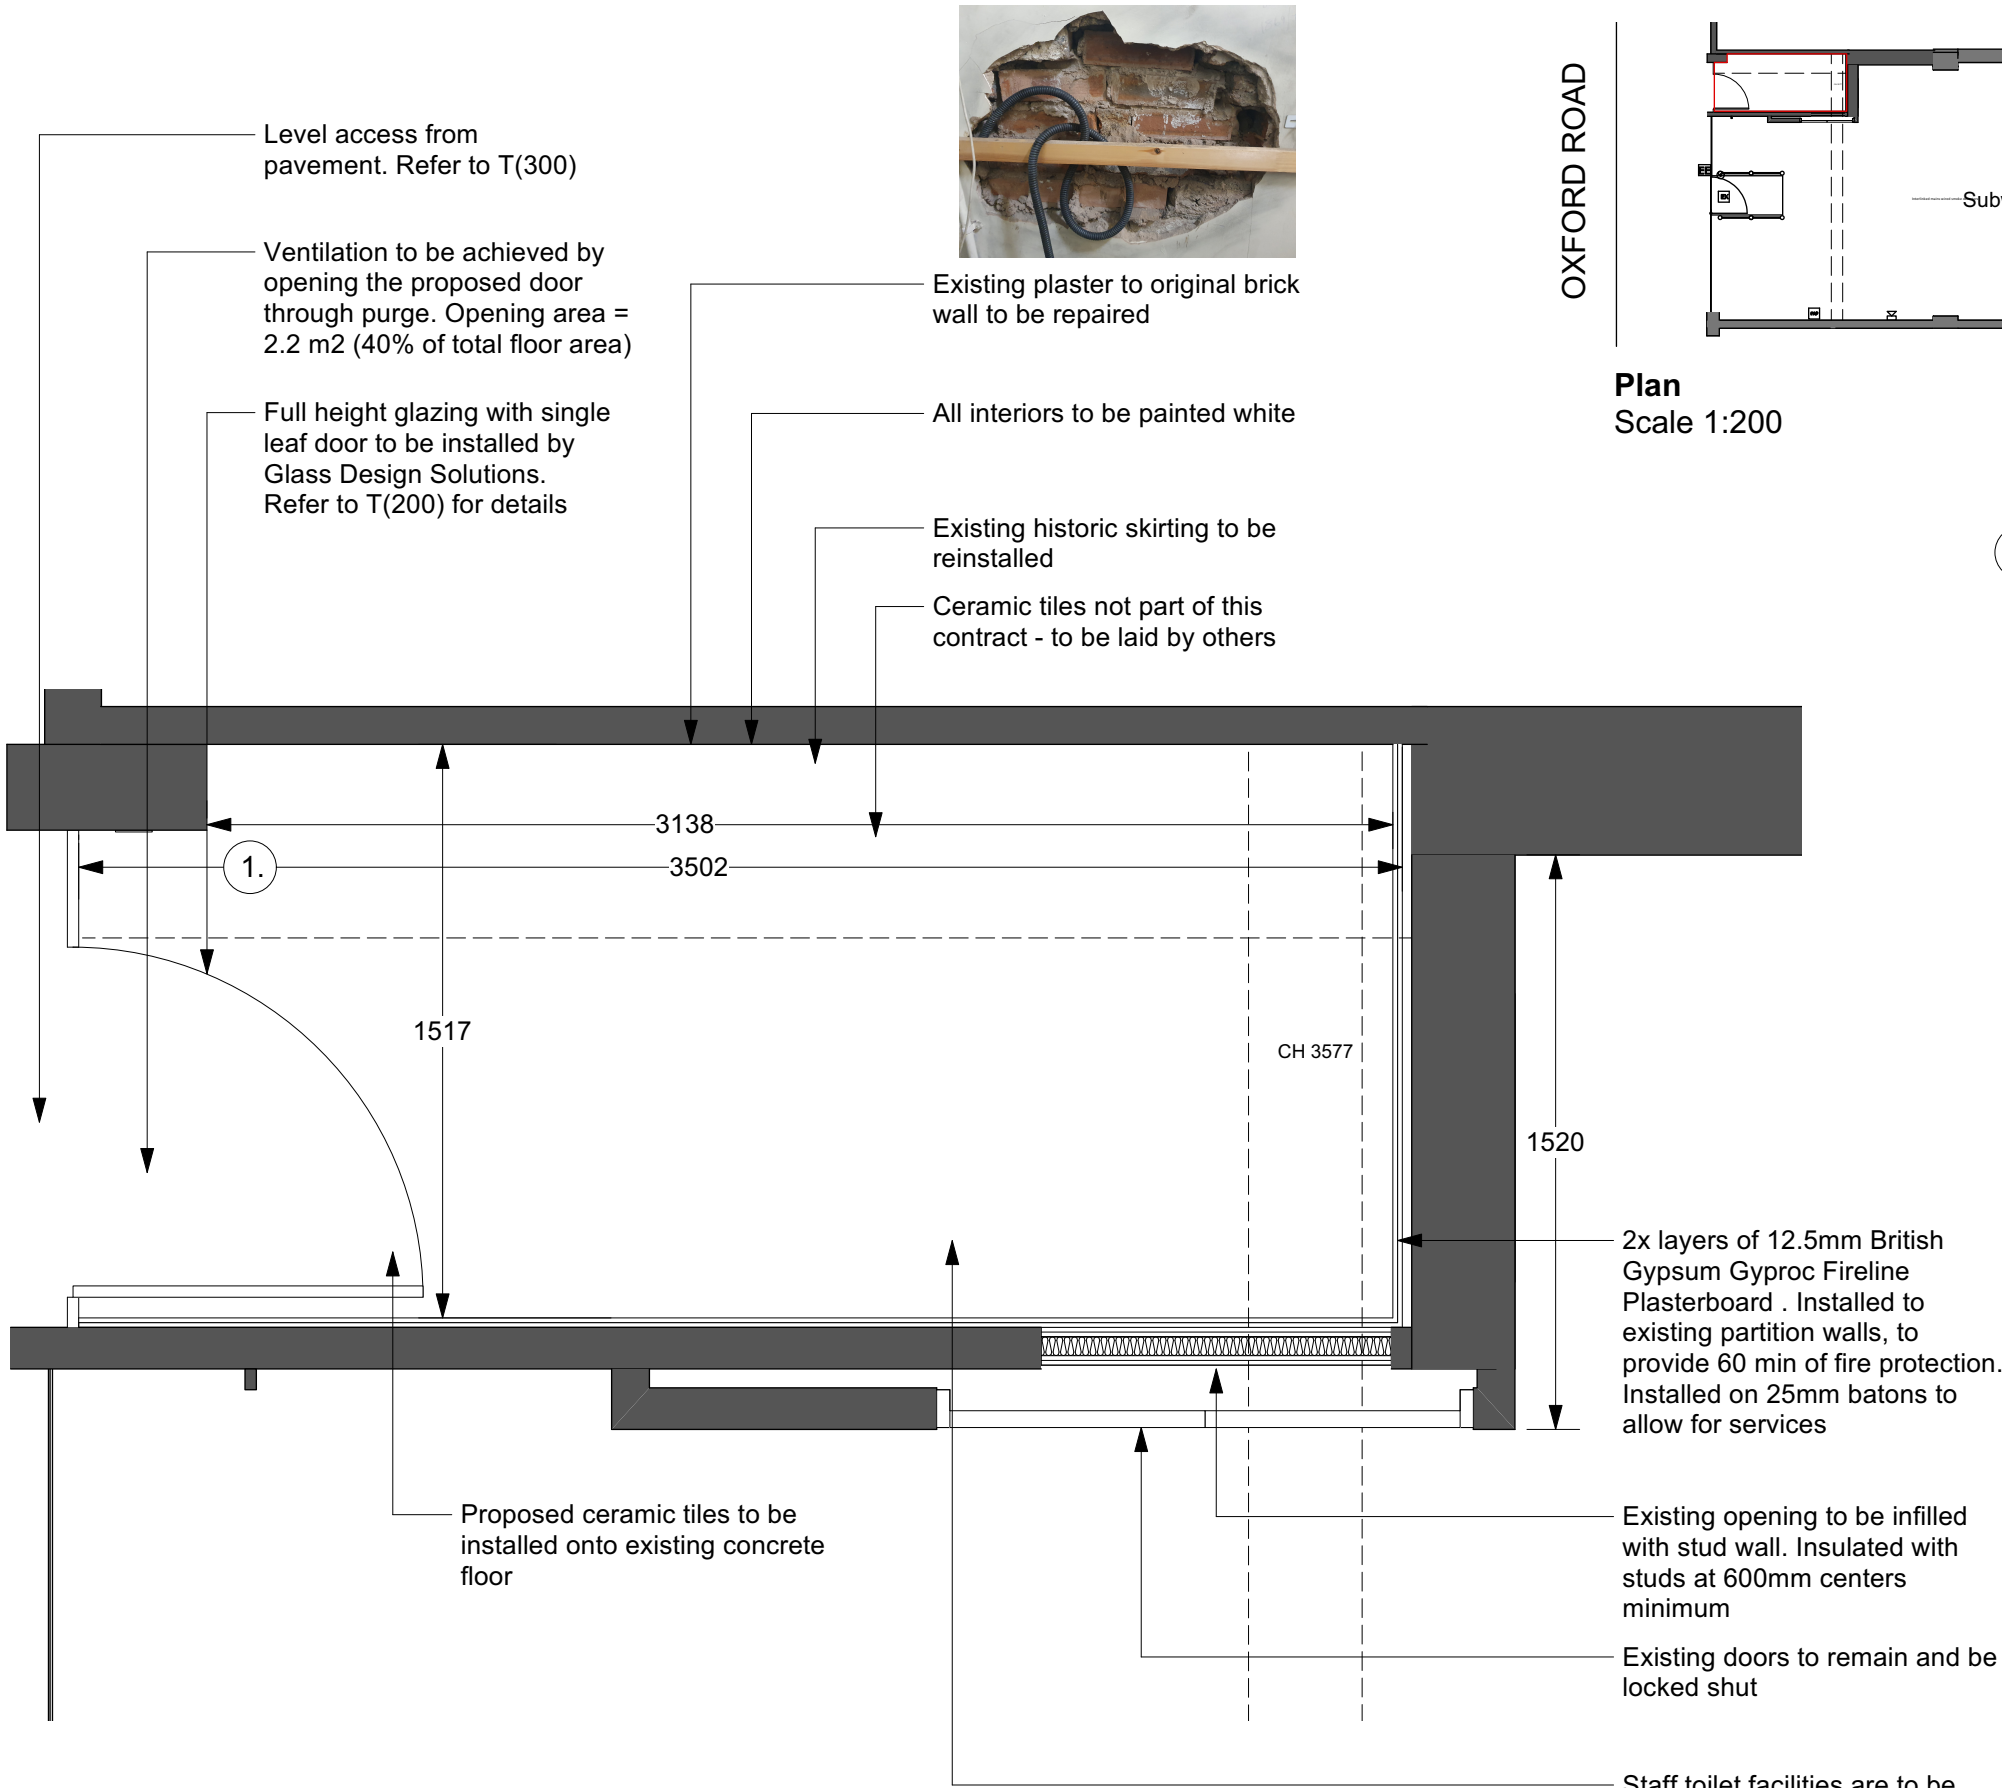

Proposed Unit Plan
Scale 1:20

OXFORD ROAD

Plan
Scale 1:200

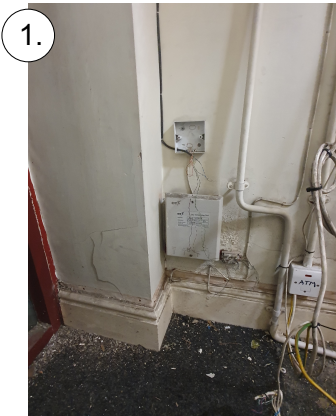

Exising skirting

COPYRIGHT OF ATELIER MB LTD
DO NOT SCALE FROM THIS DRAWING
DIMENSIONS TO BE CHECKED ON SITE

- Existing masonry Wall
- Existing partition Wall
- Proposed Wall
- Existing - non original to be Removed

A	Existing door note	RG
28/10/202	ammended, plug sockets	
2	Rev	DRN CHK

12 Oxford Road
ATM

Proposed Floor Plan

scheme	1977
drwg no.	T(100)
revision	A

scale	1:20 @ A3
date first	Sep 22
drawn	RG

SK sketch E existing P proposed T tender C construction FI final issue

www.ateliemb.co.uk
t 0161 236 0051
e architect@ateliemb.co.uk
k