



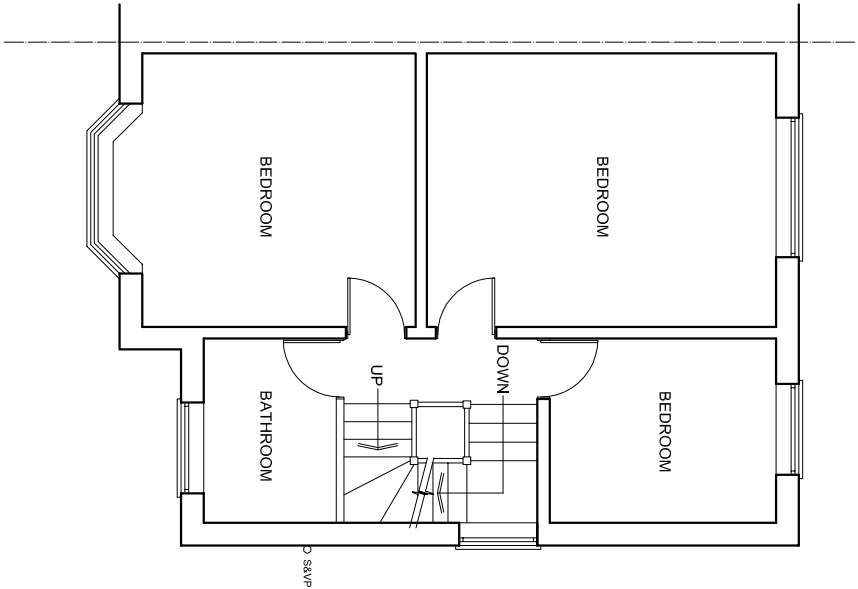

PROPOSED FIRST FLOOR PLAN

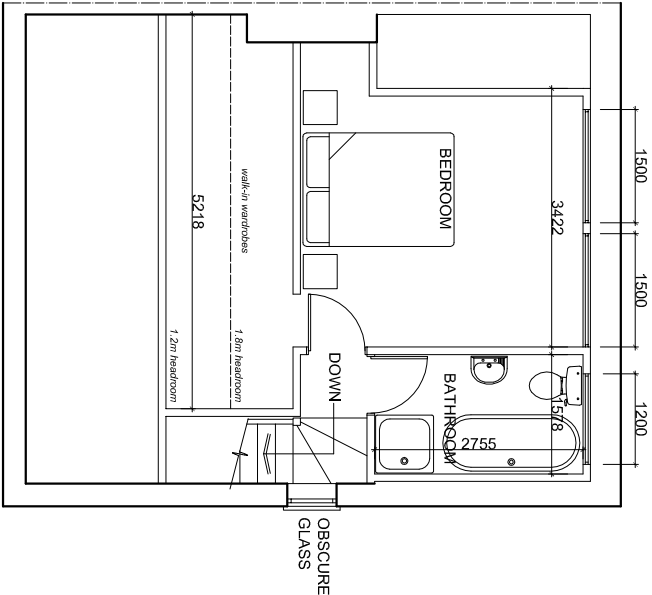

PROPOSED LOFT FLOOR PLAN

simon mason designs ltd. architectural services e simon@smasondesigns.com www.masondesigns.fsnet.co.uk t 01925 212728 m 07870 606532 Copyright Protected ©	
APPLICANT MISS D KAUR 156 BIRCHFIELDS ROAD MANCHESTER M14 6PE	
PROPOSED LOFT CONVERSION WITH HIP TO GABLE EXTENSION AND REAR DORMER	
DATE October 2022	SCALE 1:100 @ A3
DRAWING NO. 66/22/2 Rev. 'A'	